




SCALE 1:200

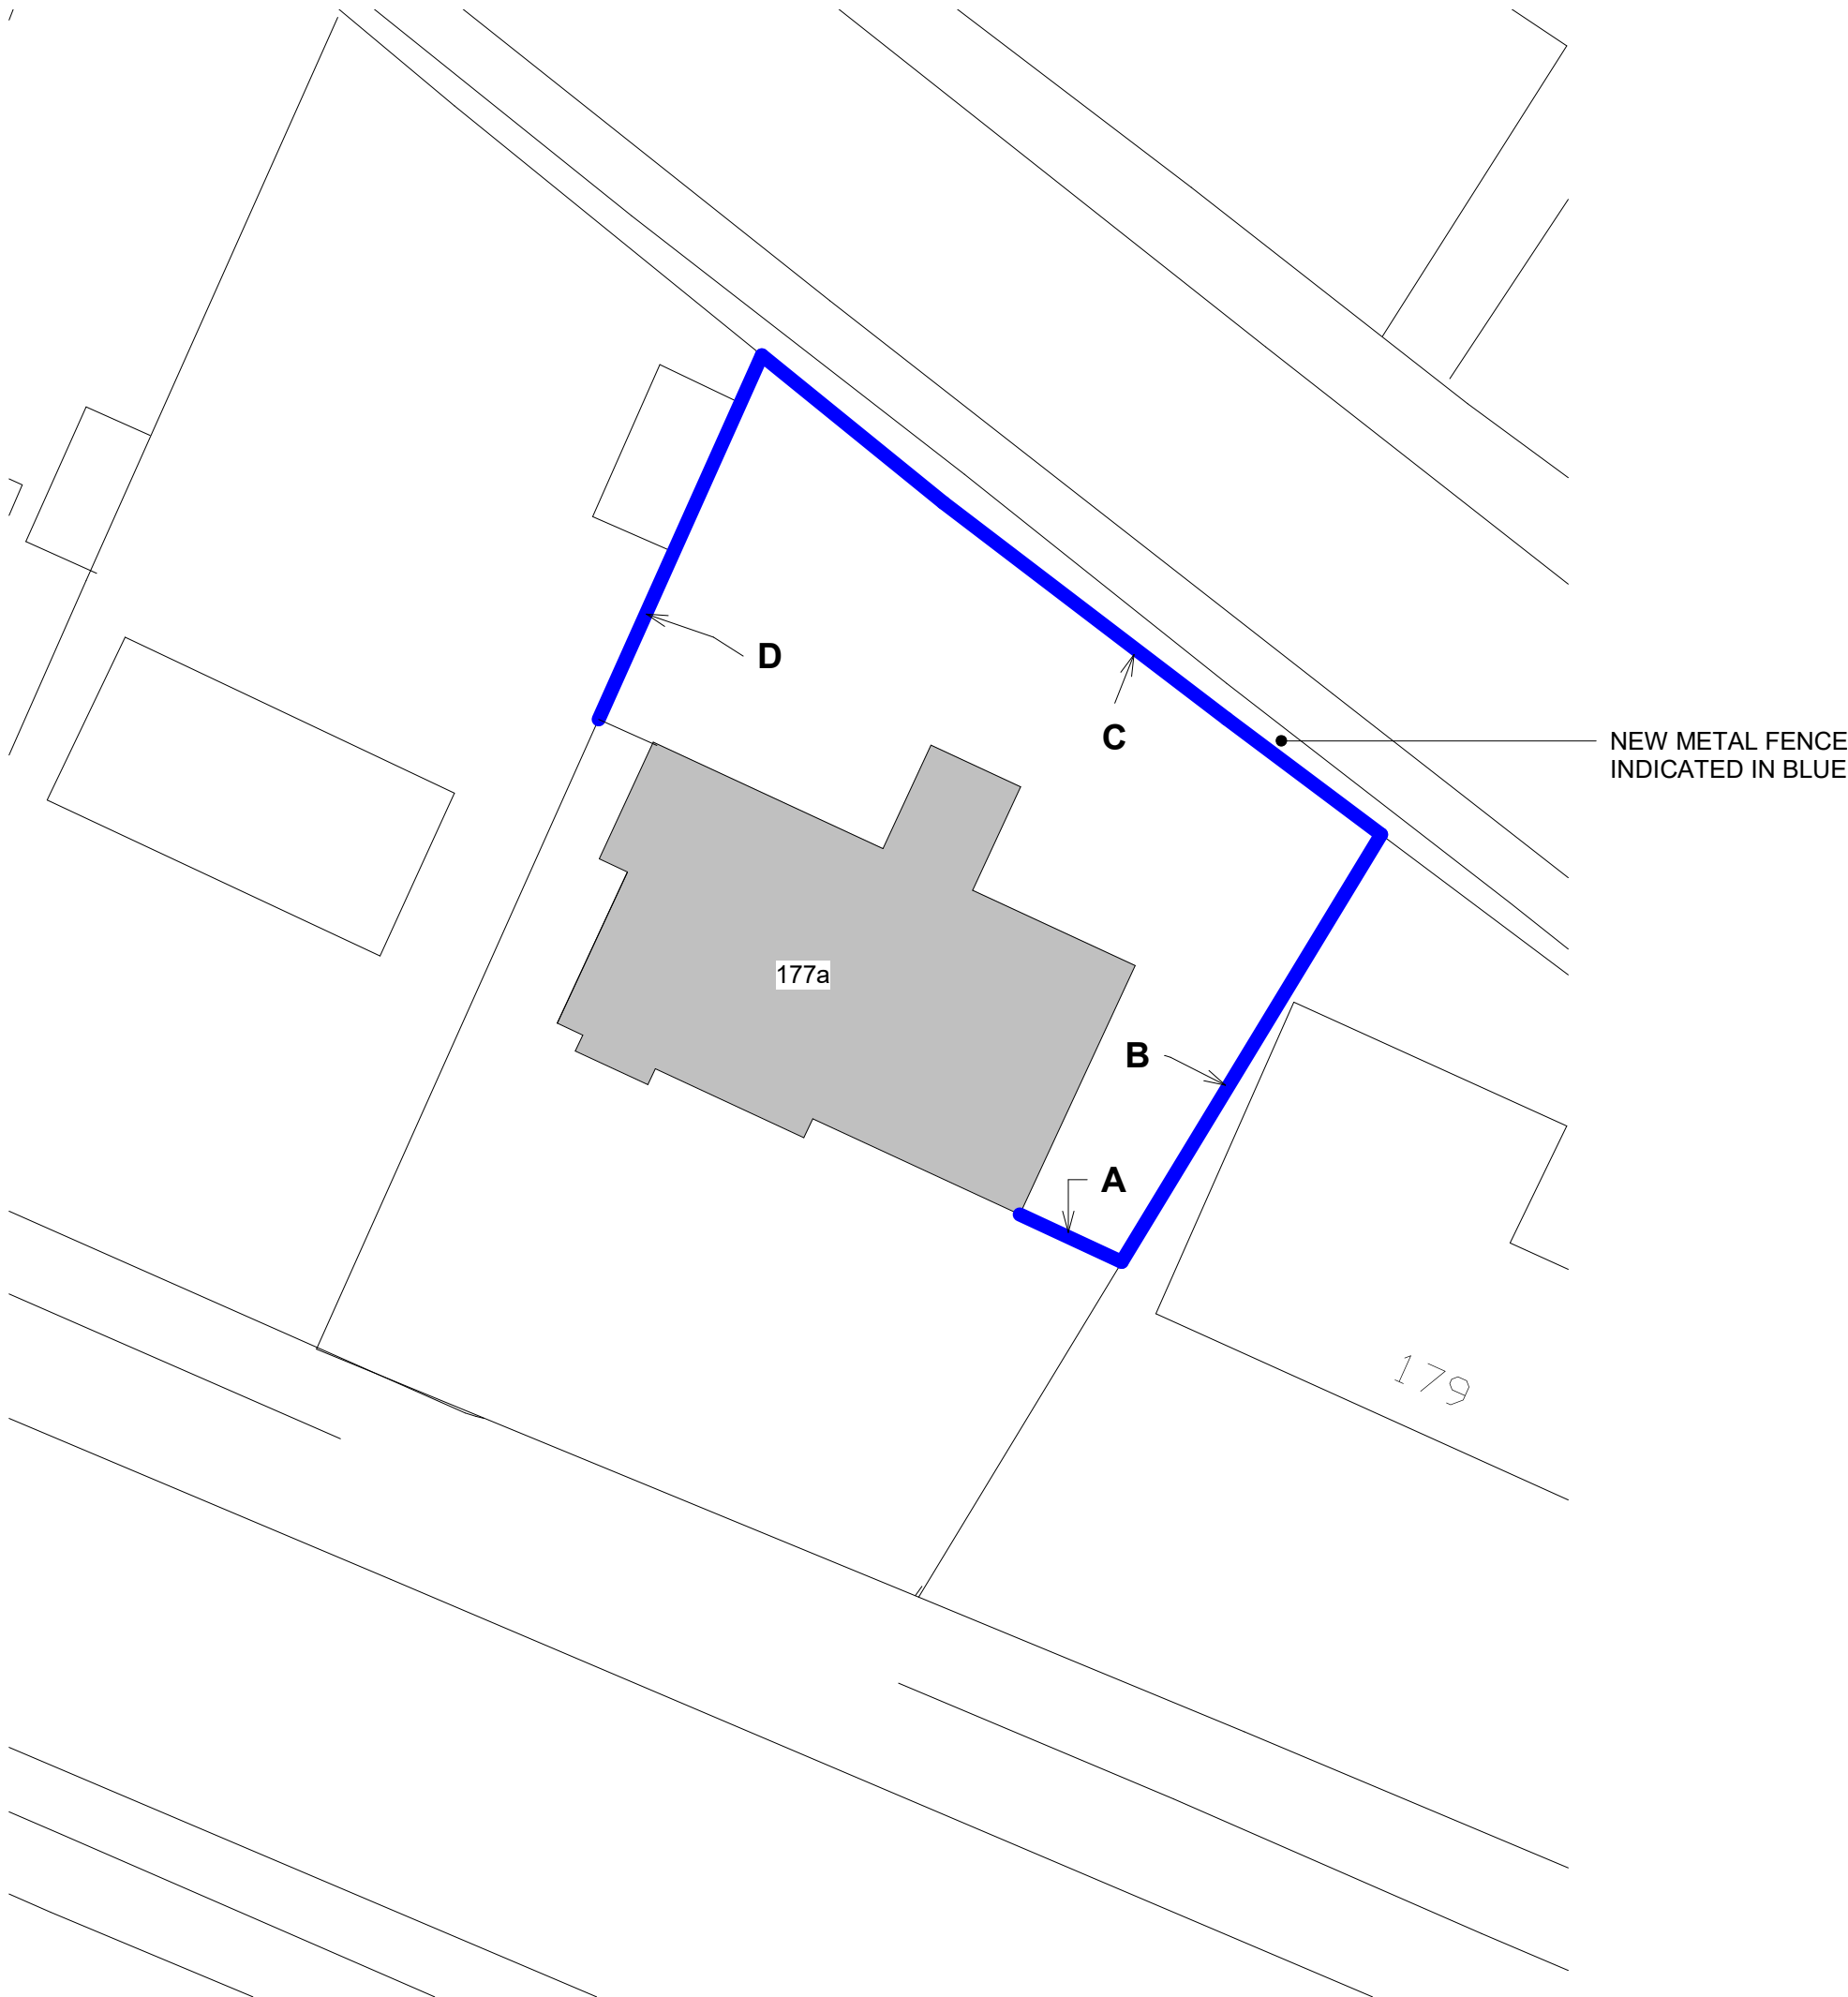

Site Plan
1 : 200

Rev. No.	Description	Date
DirC Architectural Ltd. 13 Ringcroft Gardens, Moston Manchester M40 5GG m: 07940 933 498 e: dirc@hotmail.co.uk Client Compassionate Healthcare Limited Project Retrospective Application For New 3.17m High Security Fence Project Address 177a Uttoxeter Rd, Draycott in the Moors, Stoke-on-Trent ST11 9AB Sheet title Proposed Plan Indicating Site and Elevation References Project number 1878 Date 07.08.2025 Drawn by DirC Checked by DirC Drawing Number 1878.206 Scale @ A2 1 : 200 Revision		