


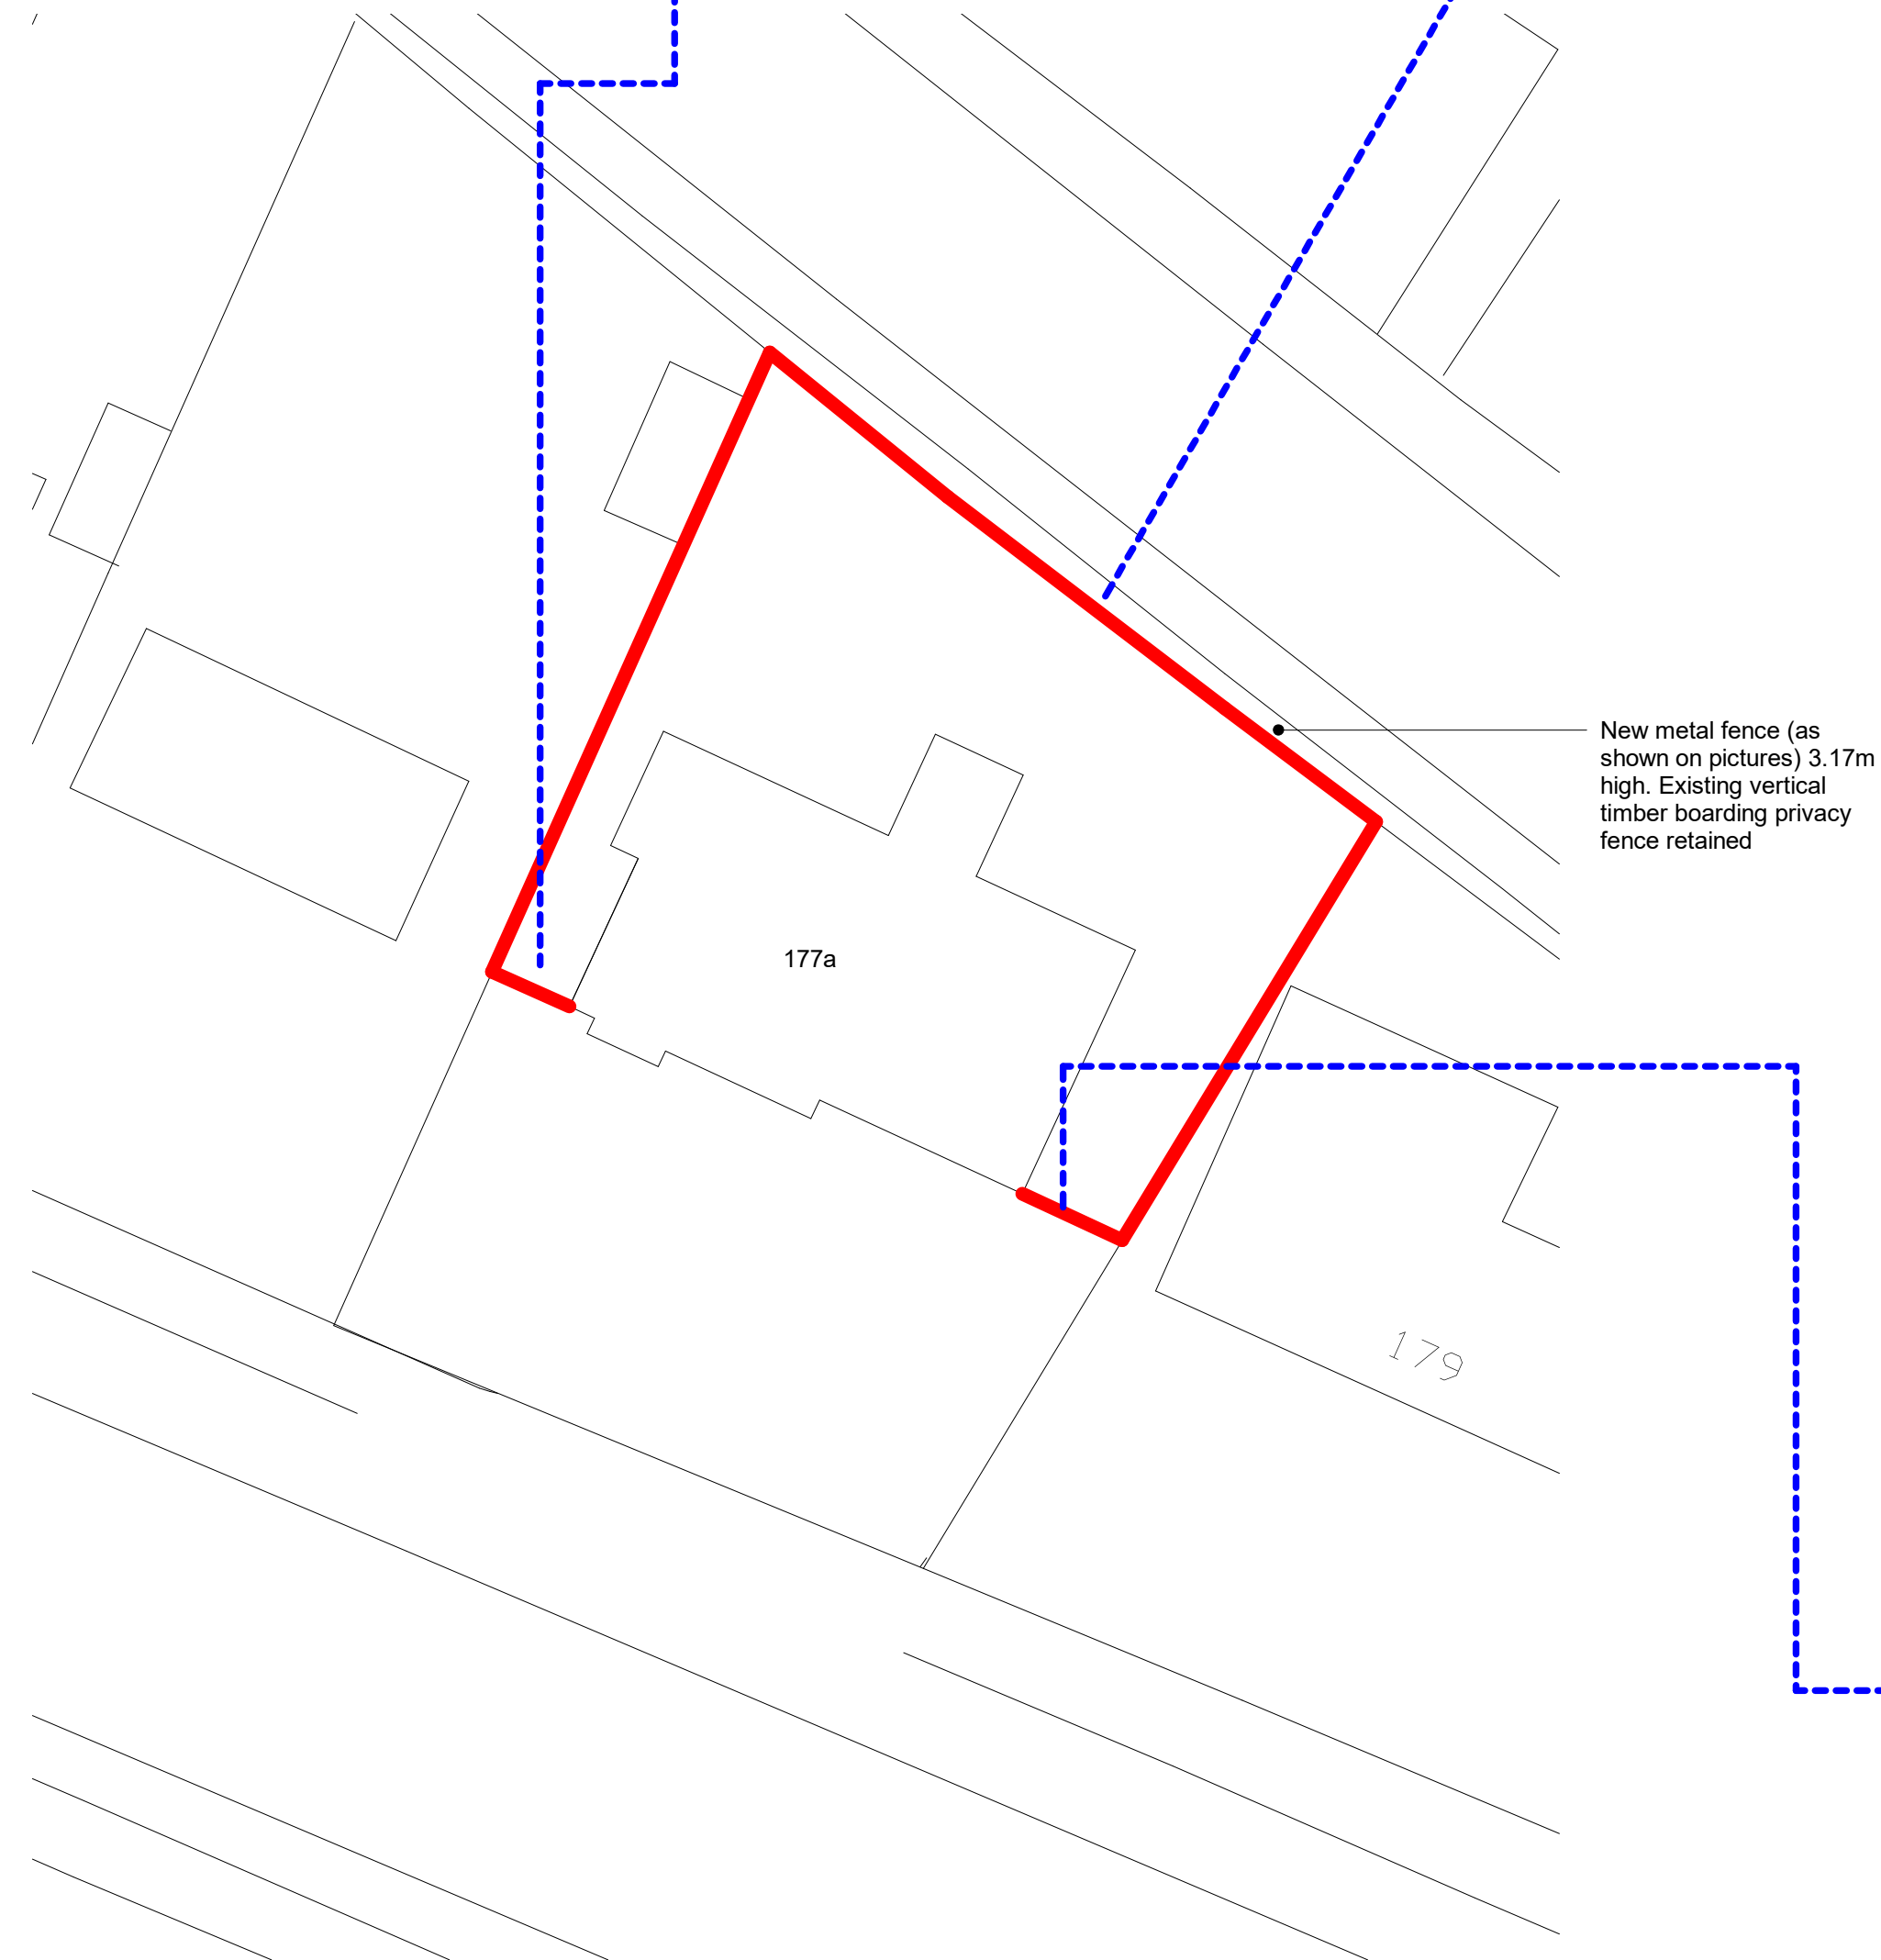

New metal fence (as shown on pictures) 3.17m high. Existing vertical timber boarding privacy fence retained



Rev. No.	Description	Date
DirC Architectural Ltd. 13 Ringcroft Gardens, Moston Manchester M40 5GG m: 07940 933 498 e: dirc@hotmail.co.uk Client Compassionate Healthcare Limited Project Retrospective Application For New 3.17m High Security Fence Project Address 177a Uttoxeter Rd, Draycott in the Moors, Stoke-on-Trent ST11 9AB Sheet title Proposed Site Plan and Reference Pictures Project number 1878 Date 09.07.2021 Drawn by DirC Checked by DirC Drawing Number 1878.206 Scale @ A2 1 : 200 Revision		