



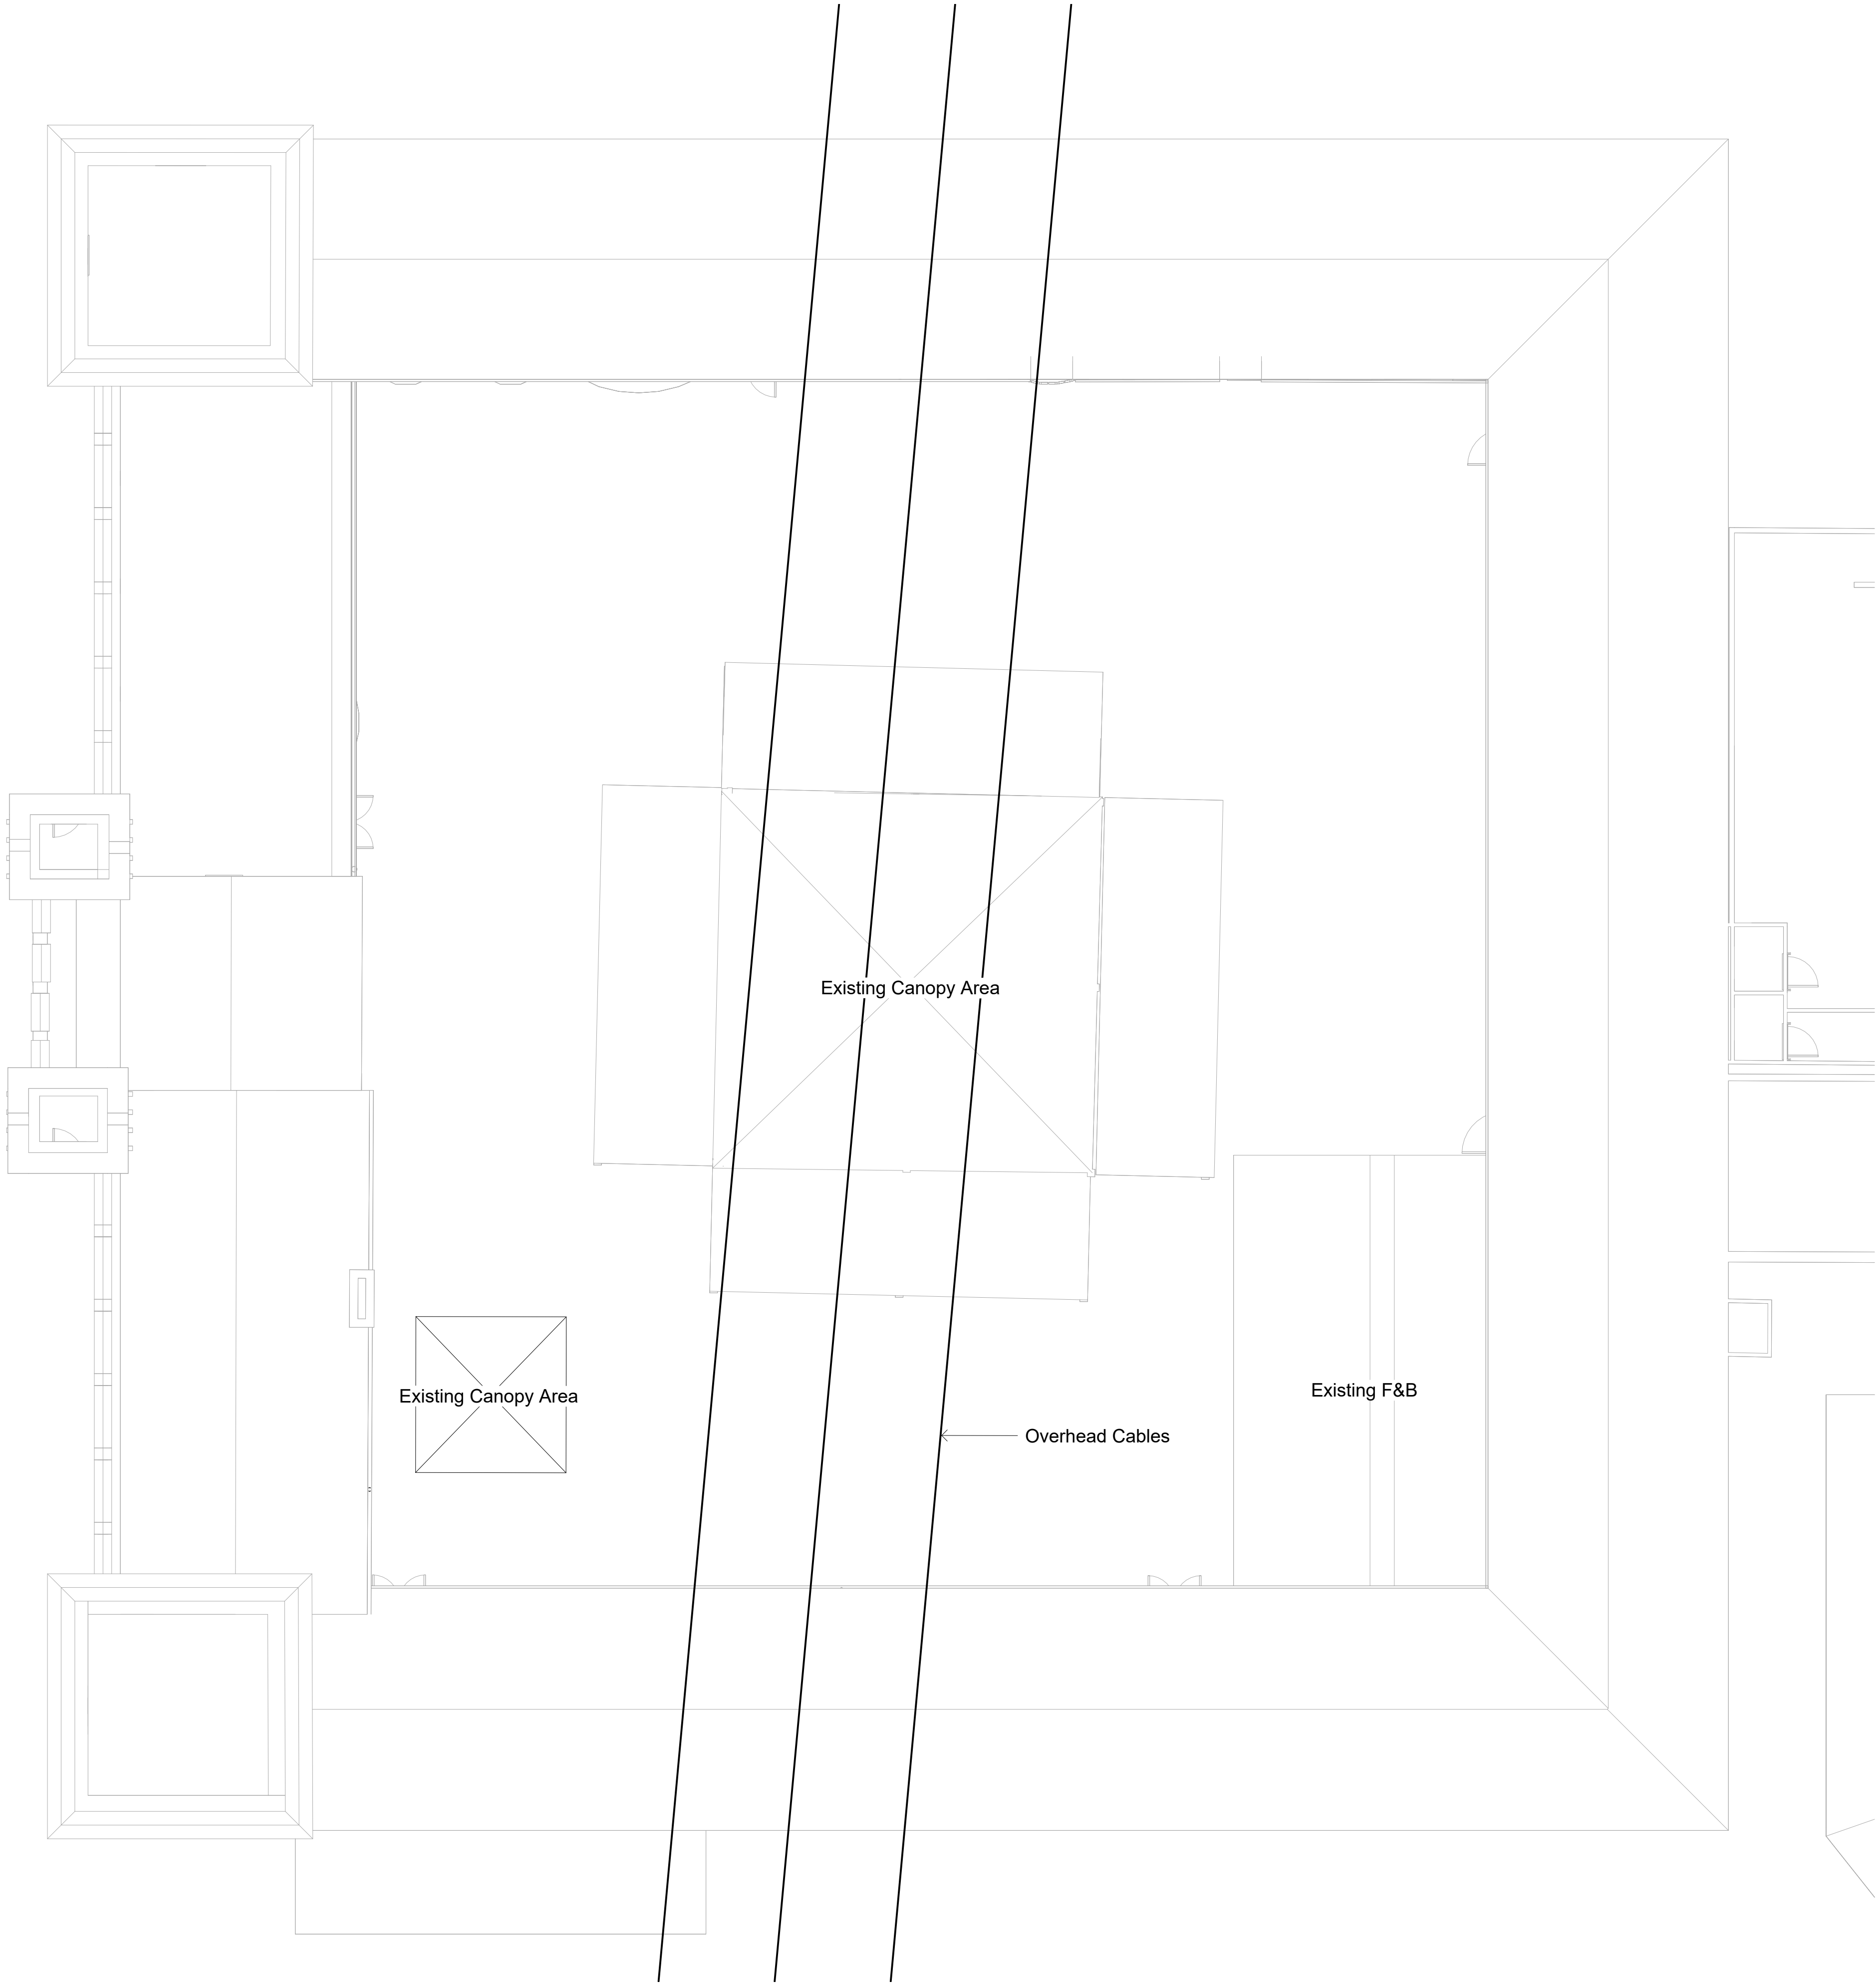


Roof Plan as Existing
1 : 100

All heights, sizes and dimensions should be checked on site by the contractor before any work is put in hand.

Figured dimensions should be taken in preference to scaling and any errors or omissions reported to the architect at once.

This drawing has been prepared in accordance with the CDM (Construction Design and Management) and all foreseeable design risks to those involved or affected by construction have been avoided wherever possible.

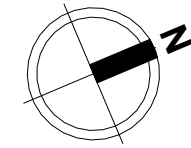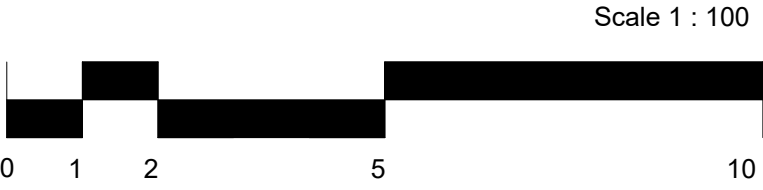

Rev	Date	By	Detail
-----	------	----	--------

Drawing status

S0 - Preliminary

Client
Alton Towers Resort



Project/Location

Proposed Stage at
Ingestre Court,
Alton Towers Resort,
Farley Lane,
Staffordshire,
ST10 4DB.

Drawing title

Roof Plan as Existing

Date	Drawn	Checked	Job No.
20.06.25	JAK	TM	3332

Scale(s)

1 : 100 @A1

Drawing number

ATIC-SA-MB-XX-DR-A-0205

Revision



12 High Street, Tean,
Stoke-on-Trent
ST10 4DZ
T: +44 (0)1538 722097
E: mail@smytheman.co.uk
W: www.smytheman.co.uk

