



All heights, sizes and dimensions should be checked on site by the contractor before any work is put in hand.

Figured dimensions should be taken in preference to scaling and any errors or omissions reported to the architect at once.


This drawing has been prepared in accordance with the CDM (Construction Design and Management) and all foreseeable design risks to those involved or affected by construction have been avoided wherever possible.

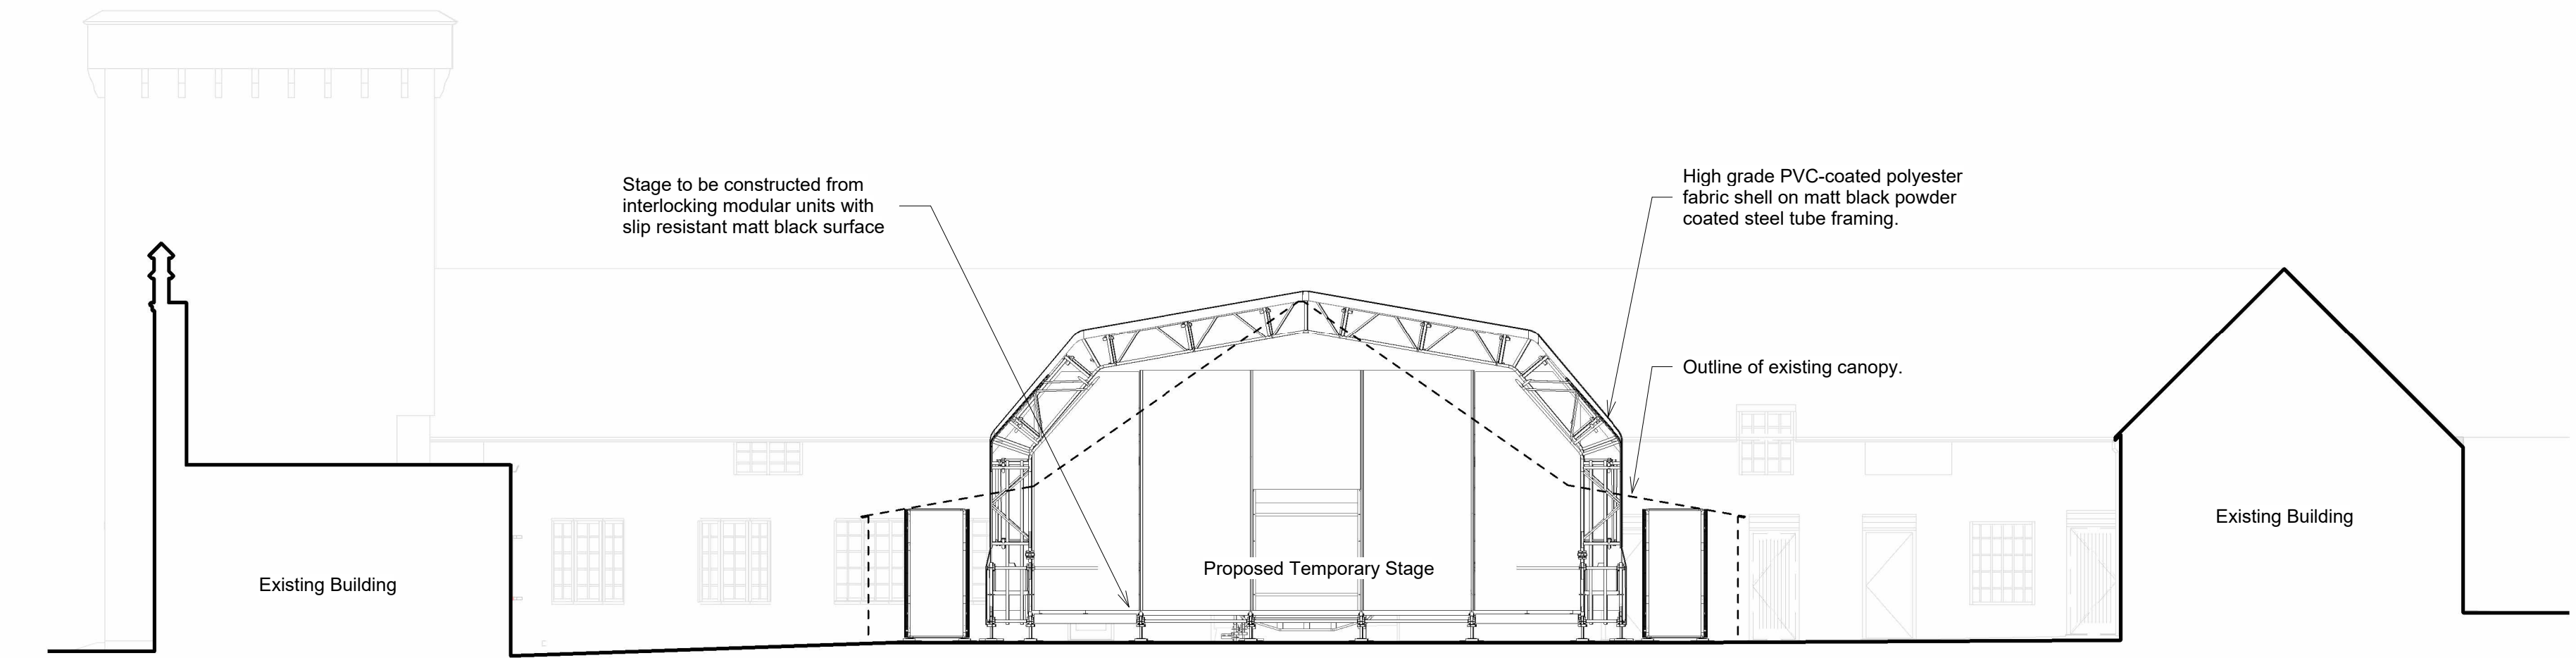


Proposed Elevation A - Front Elevation
1 : 100

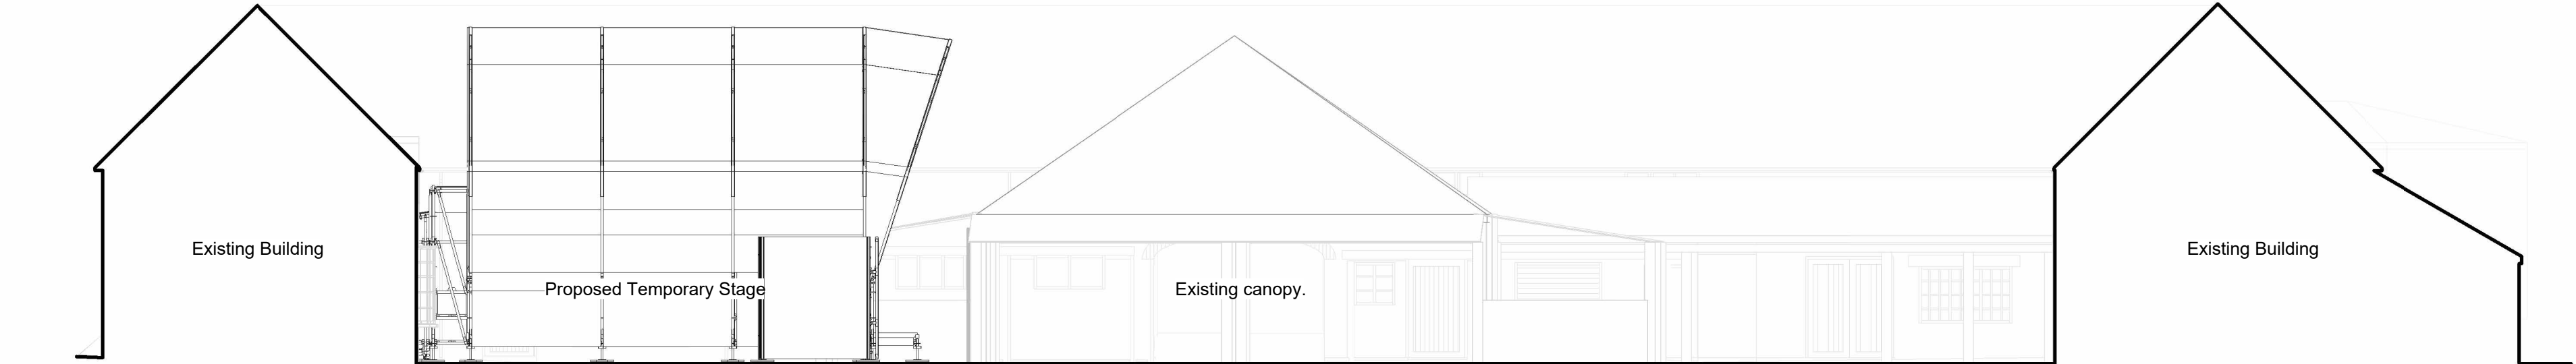



Proposed Elevation B - Side Elevation
1 : 100

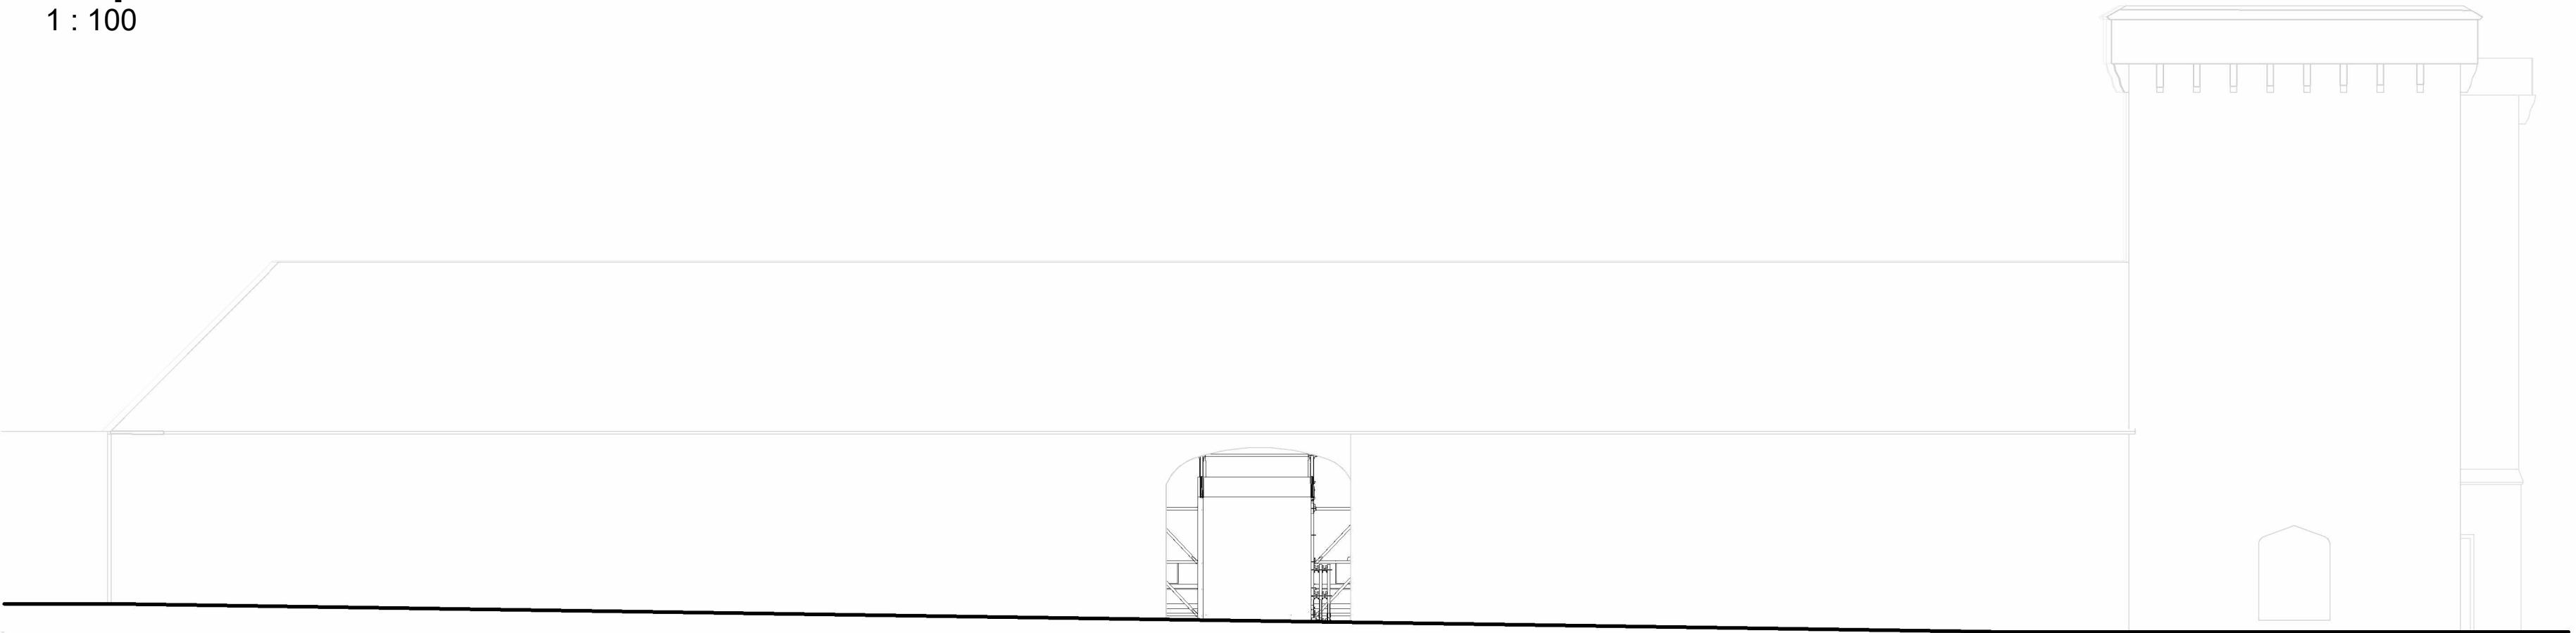

Proposed Elevation C - Rear Elevation
1 : 100

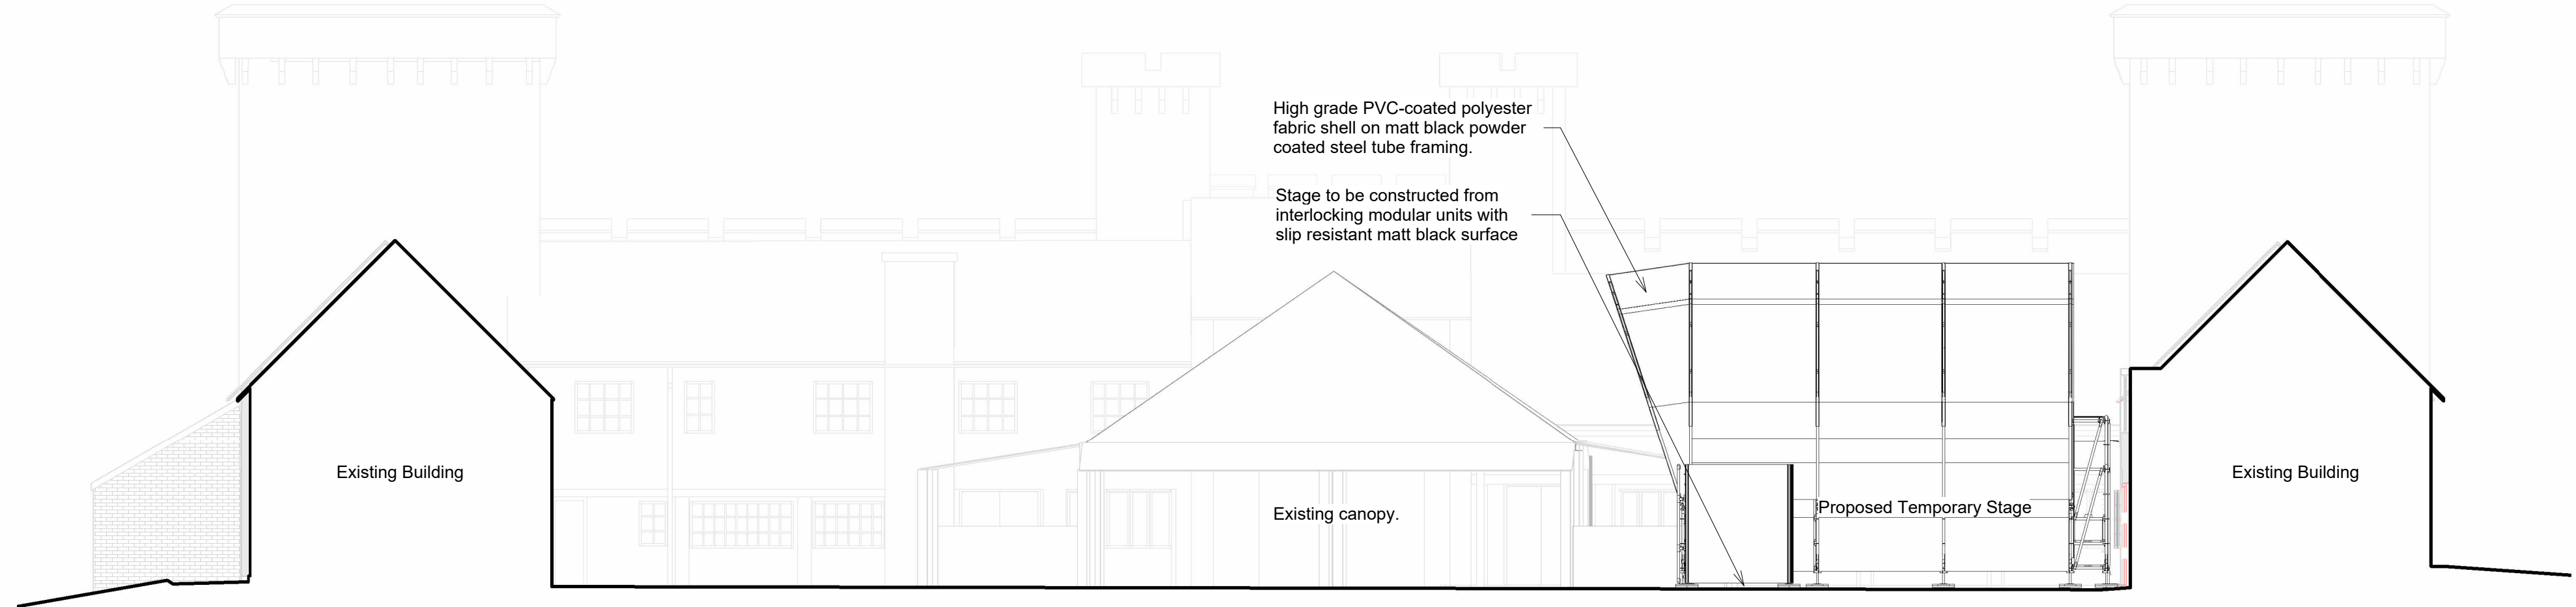

Proposed Elevation D - Side Elevation
1 : 100

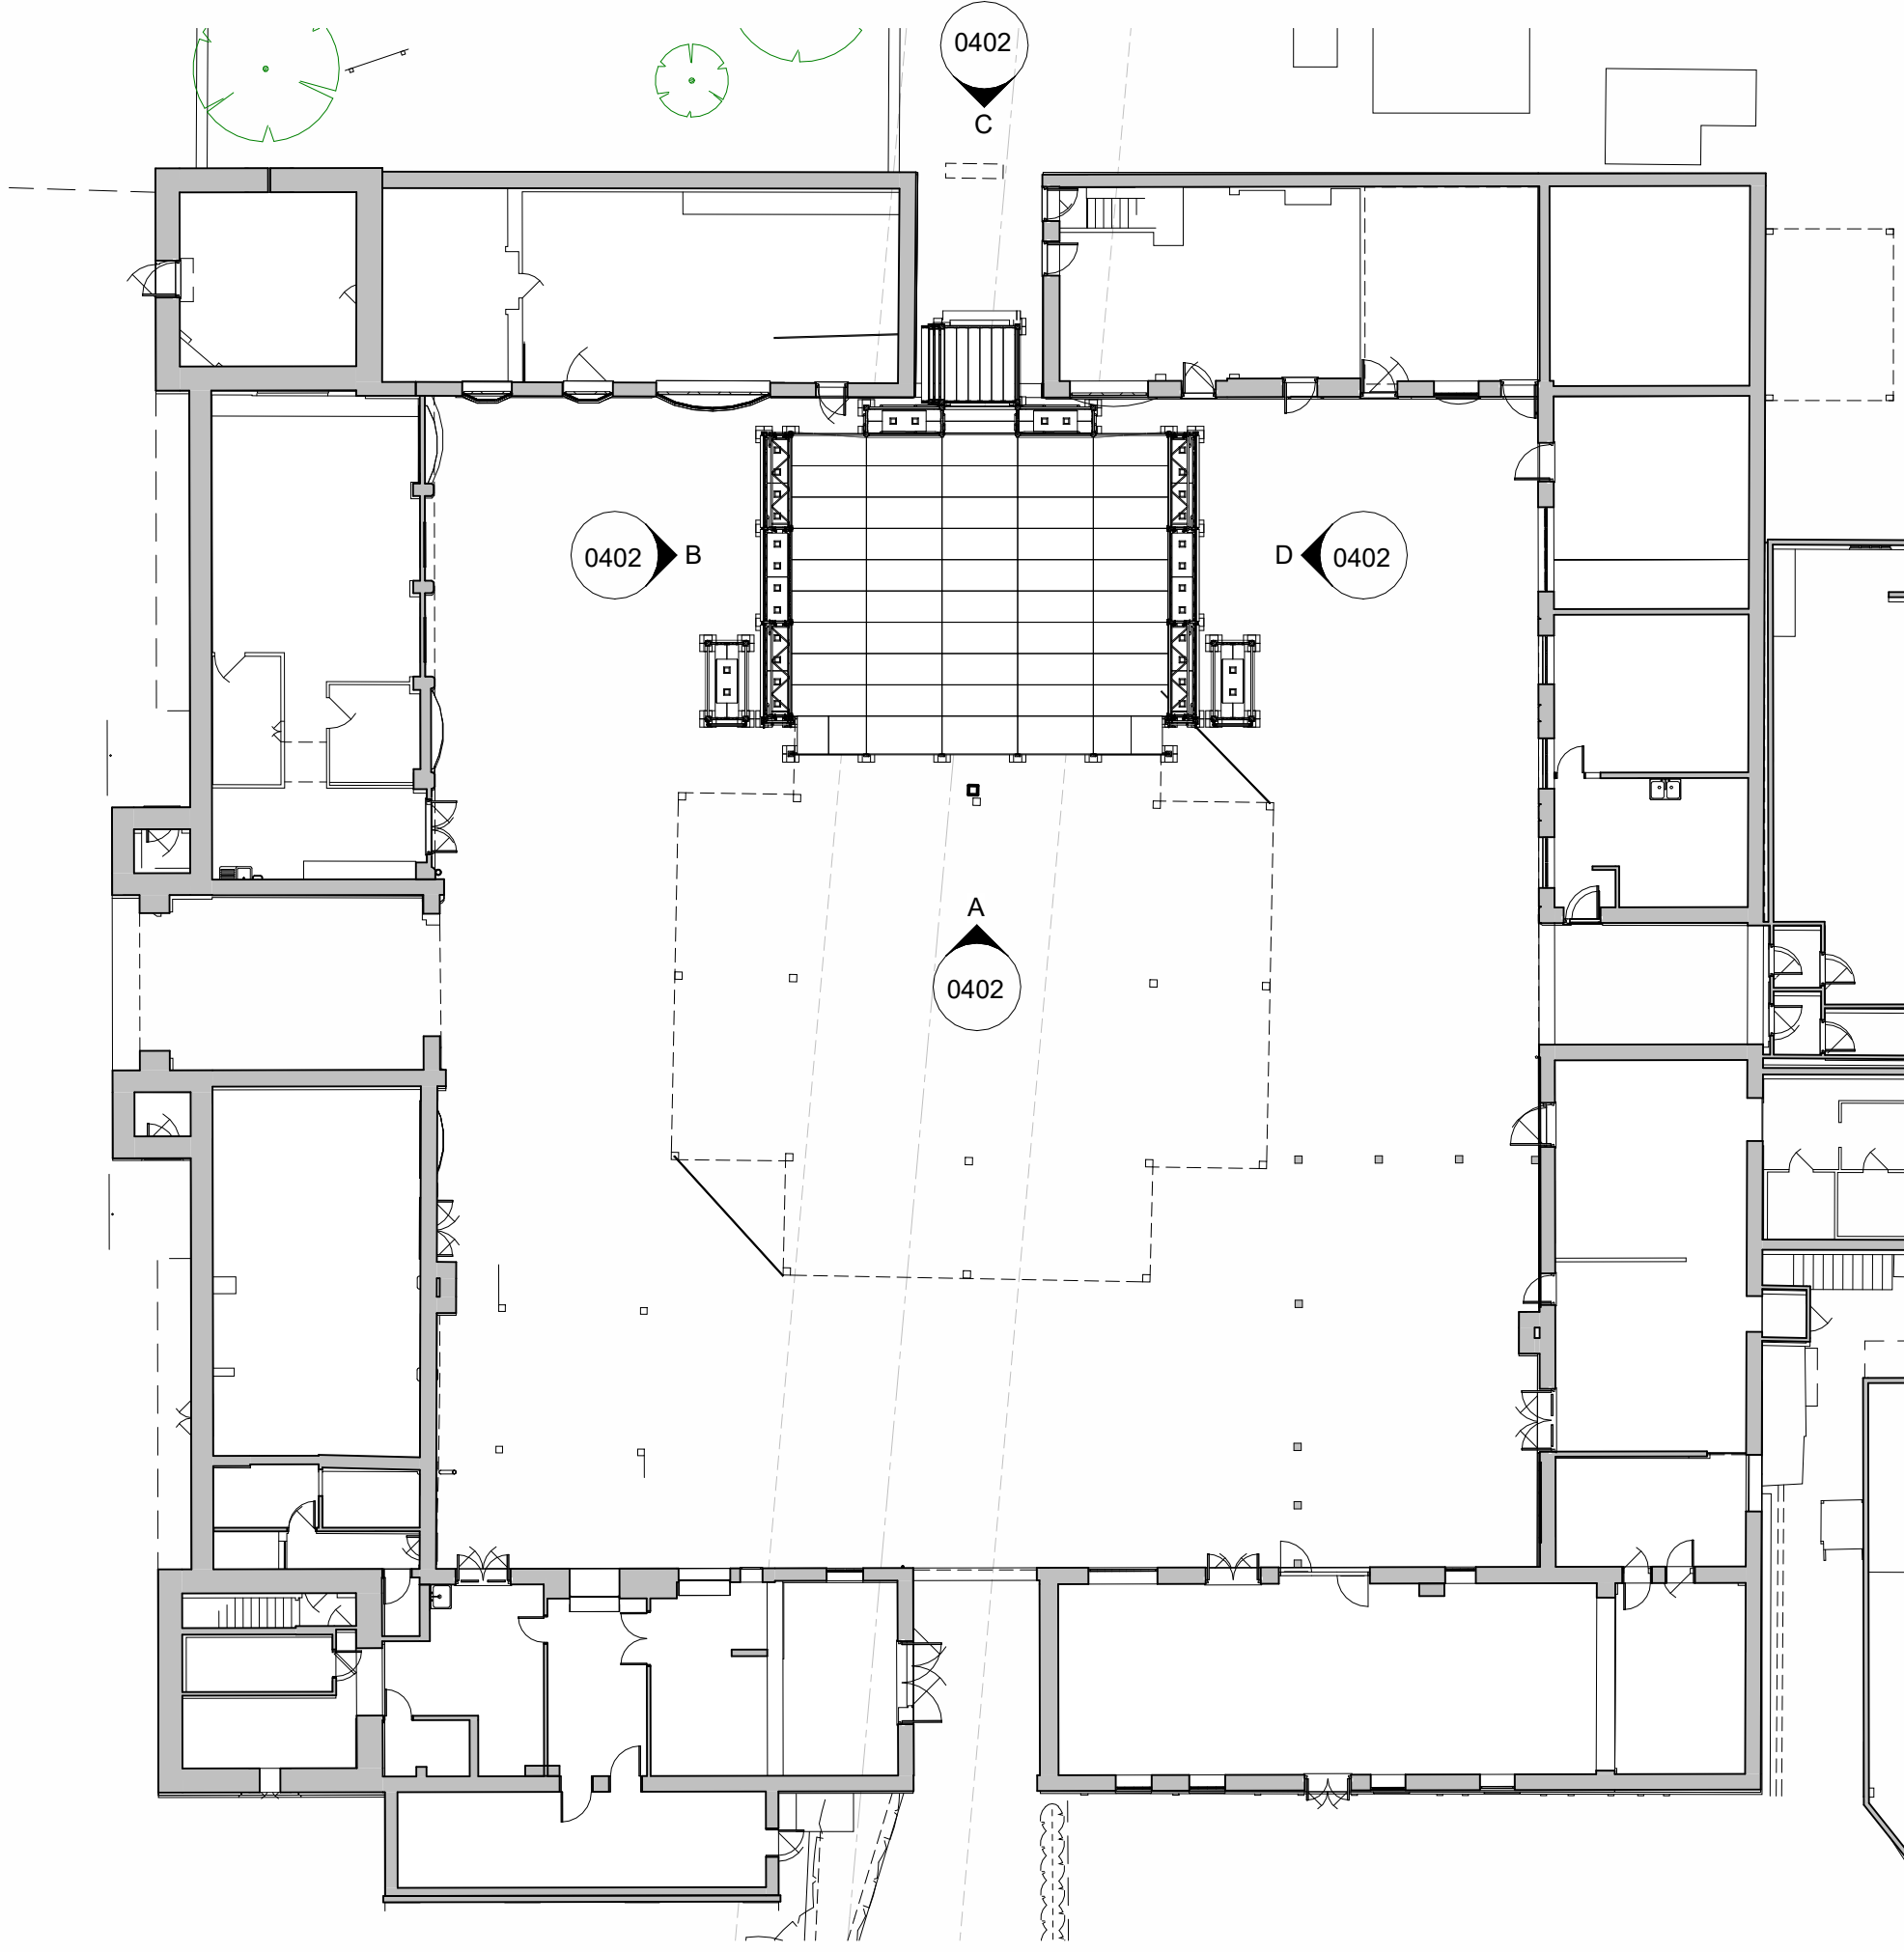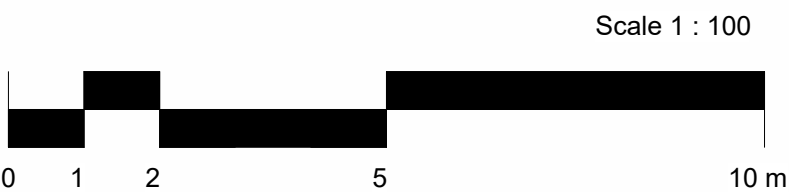

Elevations as Proposed Key
1 : 200

Rev	Date	By	Detail
Drawing status			
Preliminary			
Client			
Alton Towers Resort			



Project/Location

Proposed Stage at
Ingestre Court,
Alton Towers Resort,
Farley Lane,
Staffordshire,
ST10 4DB.

Drawing title

Elevations as Proposed

Date	Drawn	Checked	Job No.
19/06/25	JAK	TM	3332

Scale(s)

As indicated @A1

Drawing number	Revision
ATIC-SA-MB-XX-DR-A-0402	



12 High Street, Tean,
Stoke-on-Trent
ST10 4DZ
T: +44 (0)1538 722097
E: mail@smytheman.co.uk
W: www.smytheman.co.uk

