


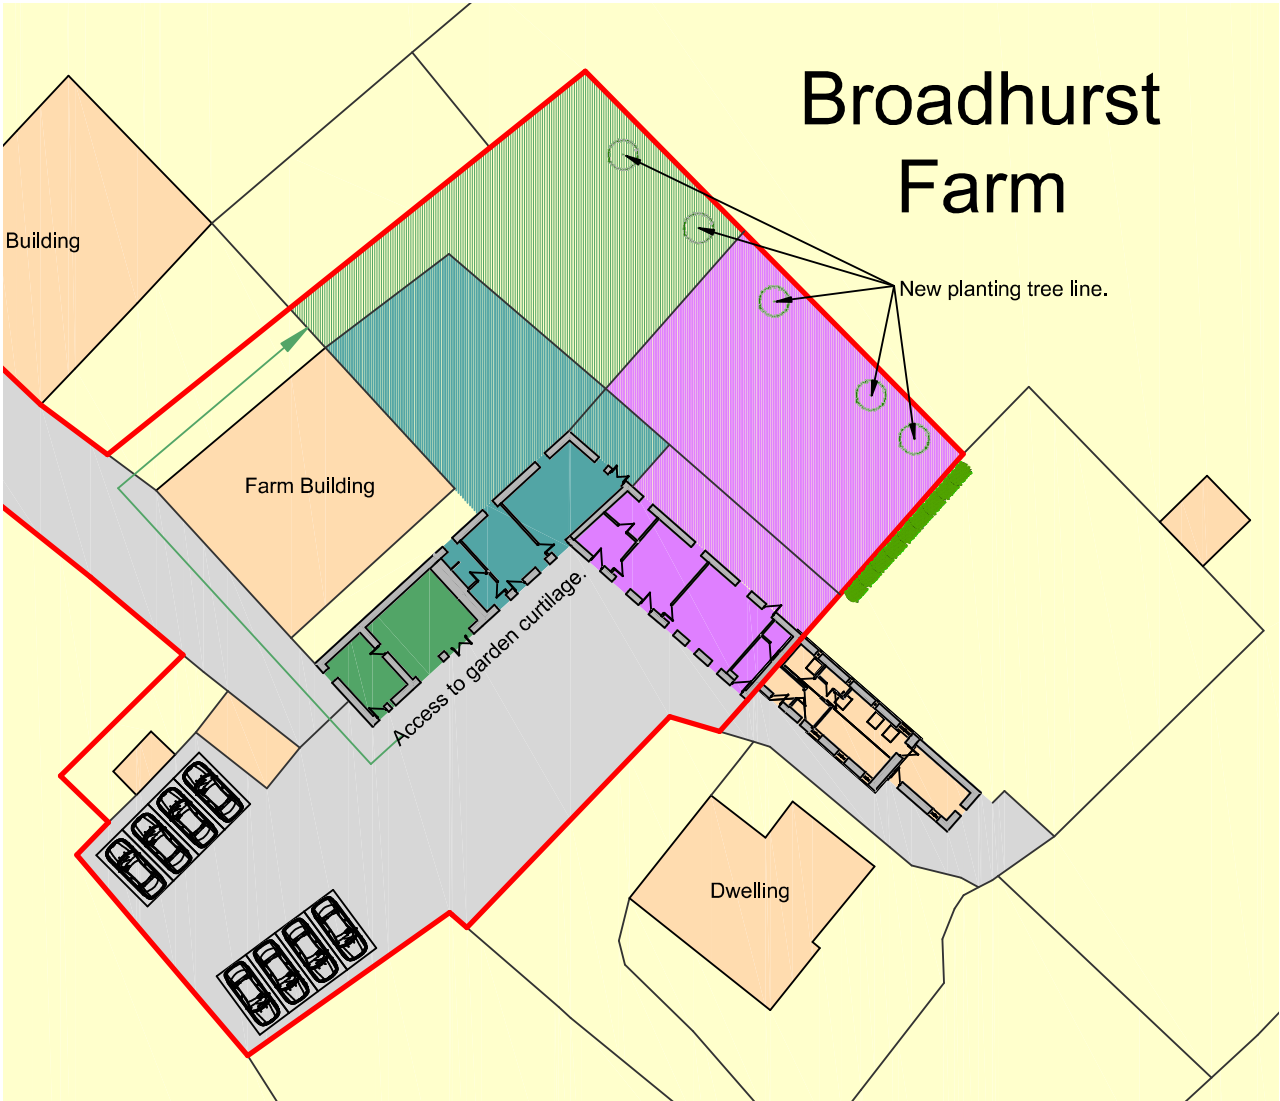


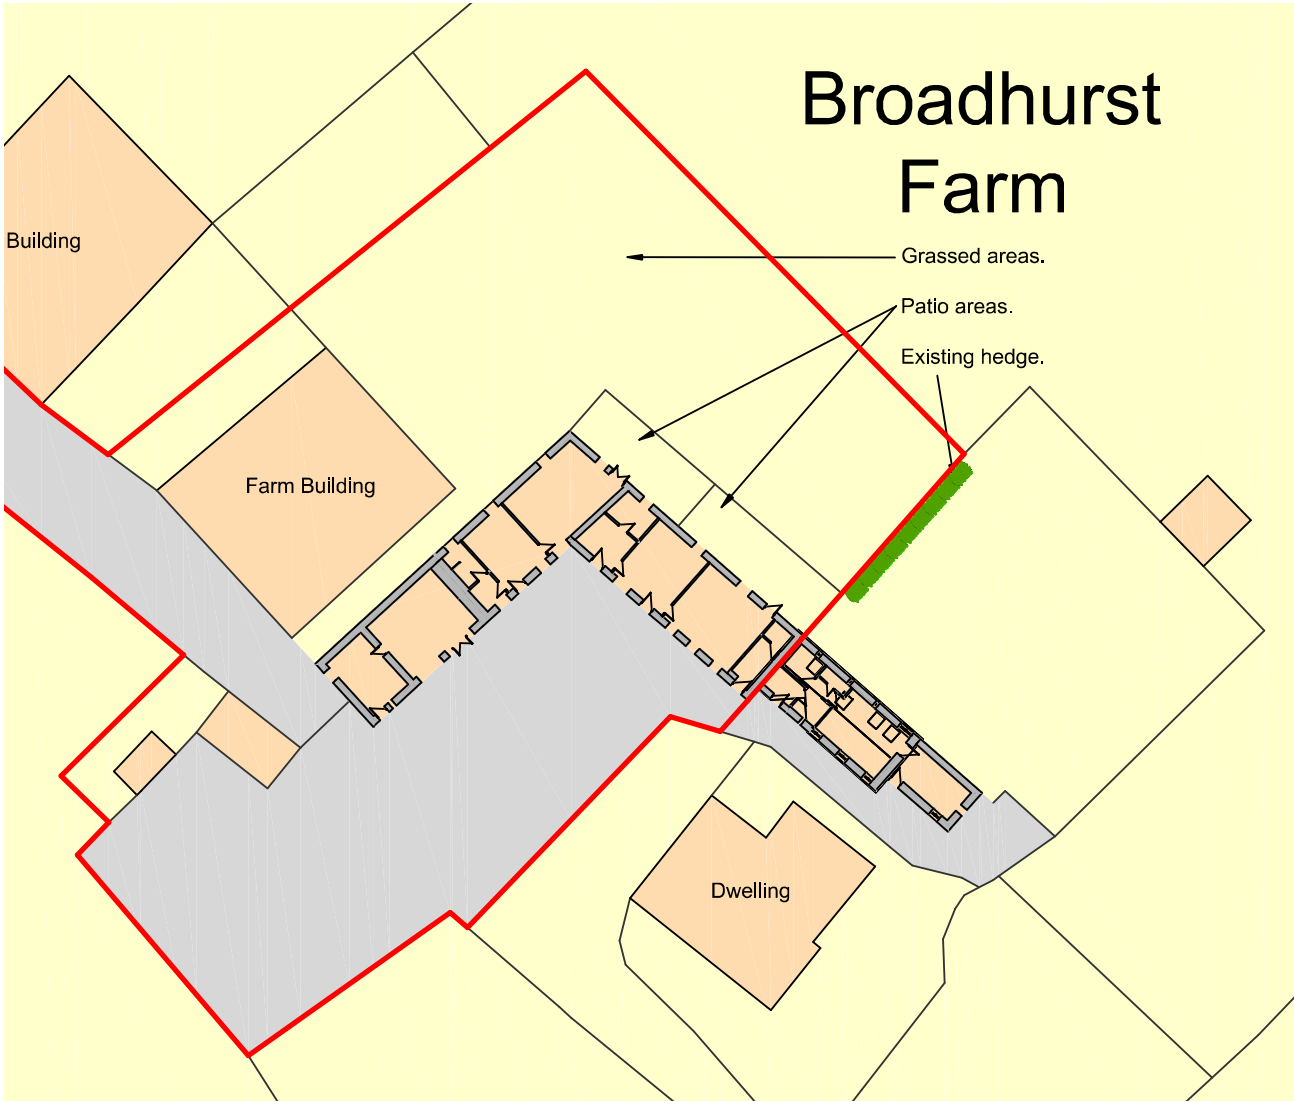

Site Plan as Proposed


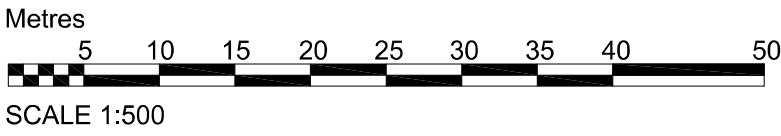


Site Plan as Existing

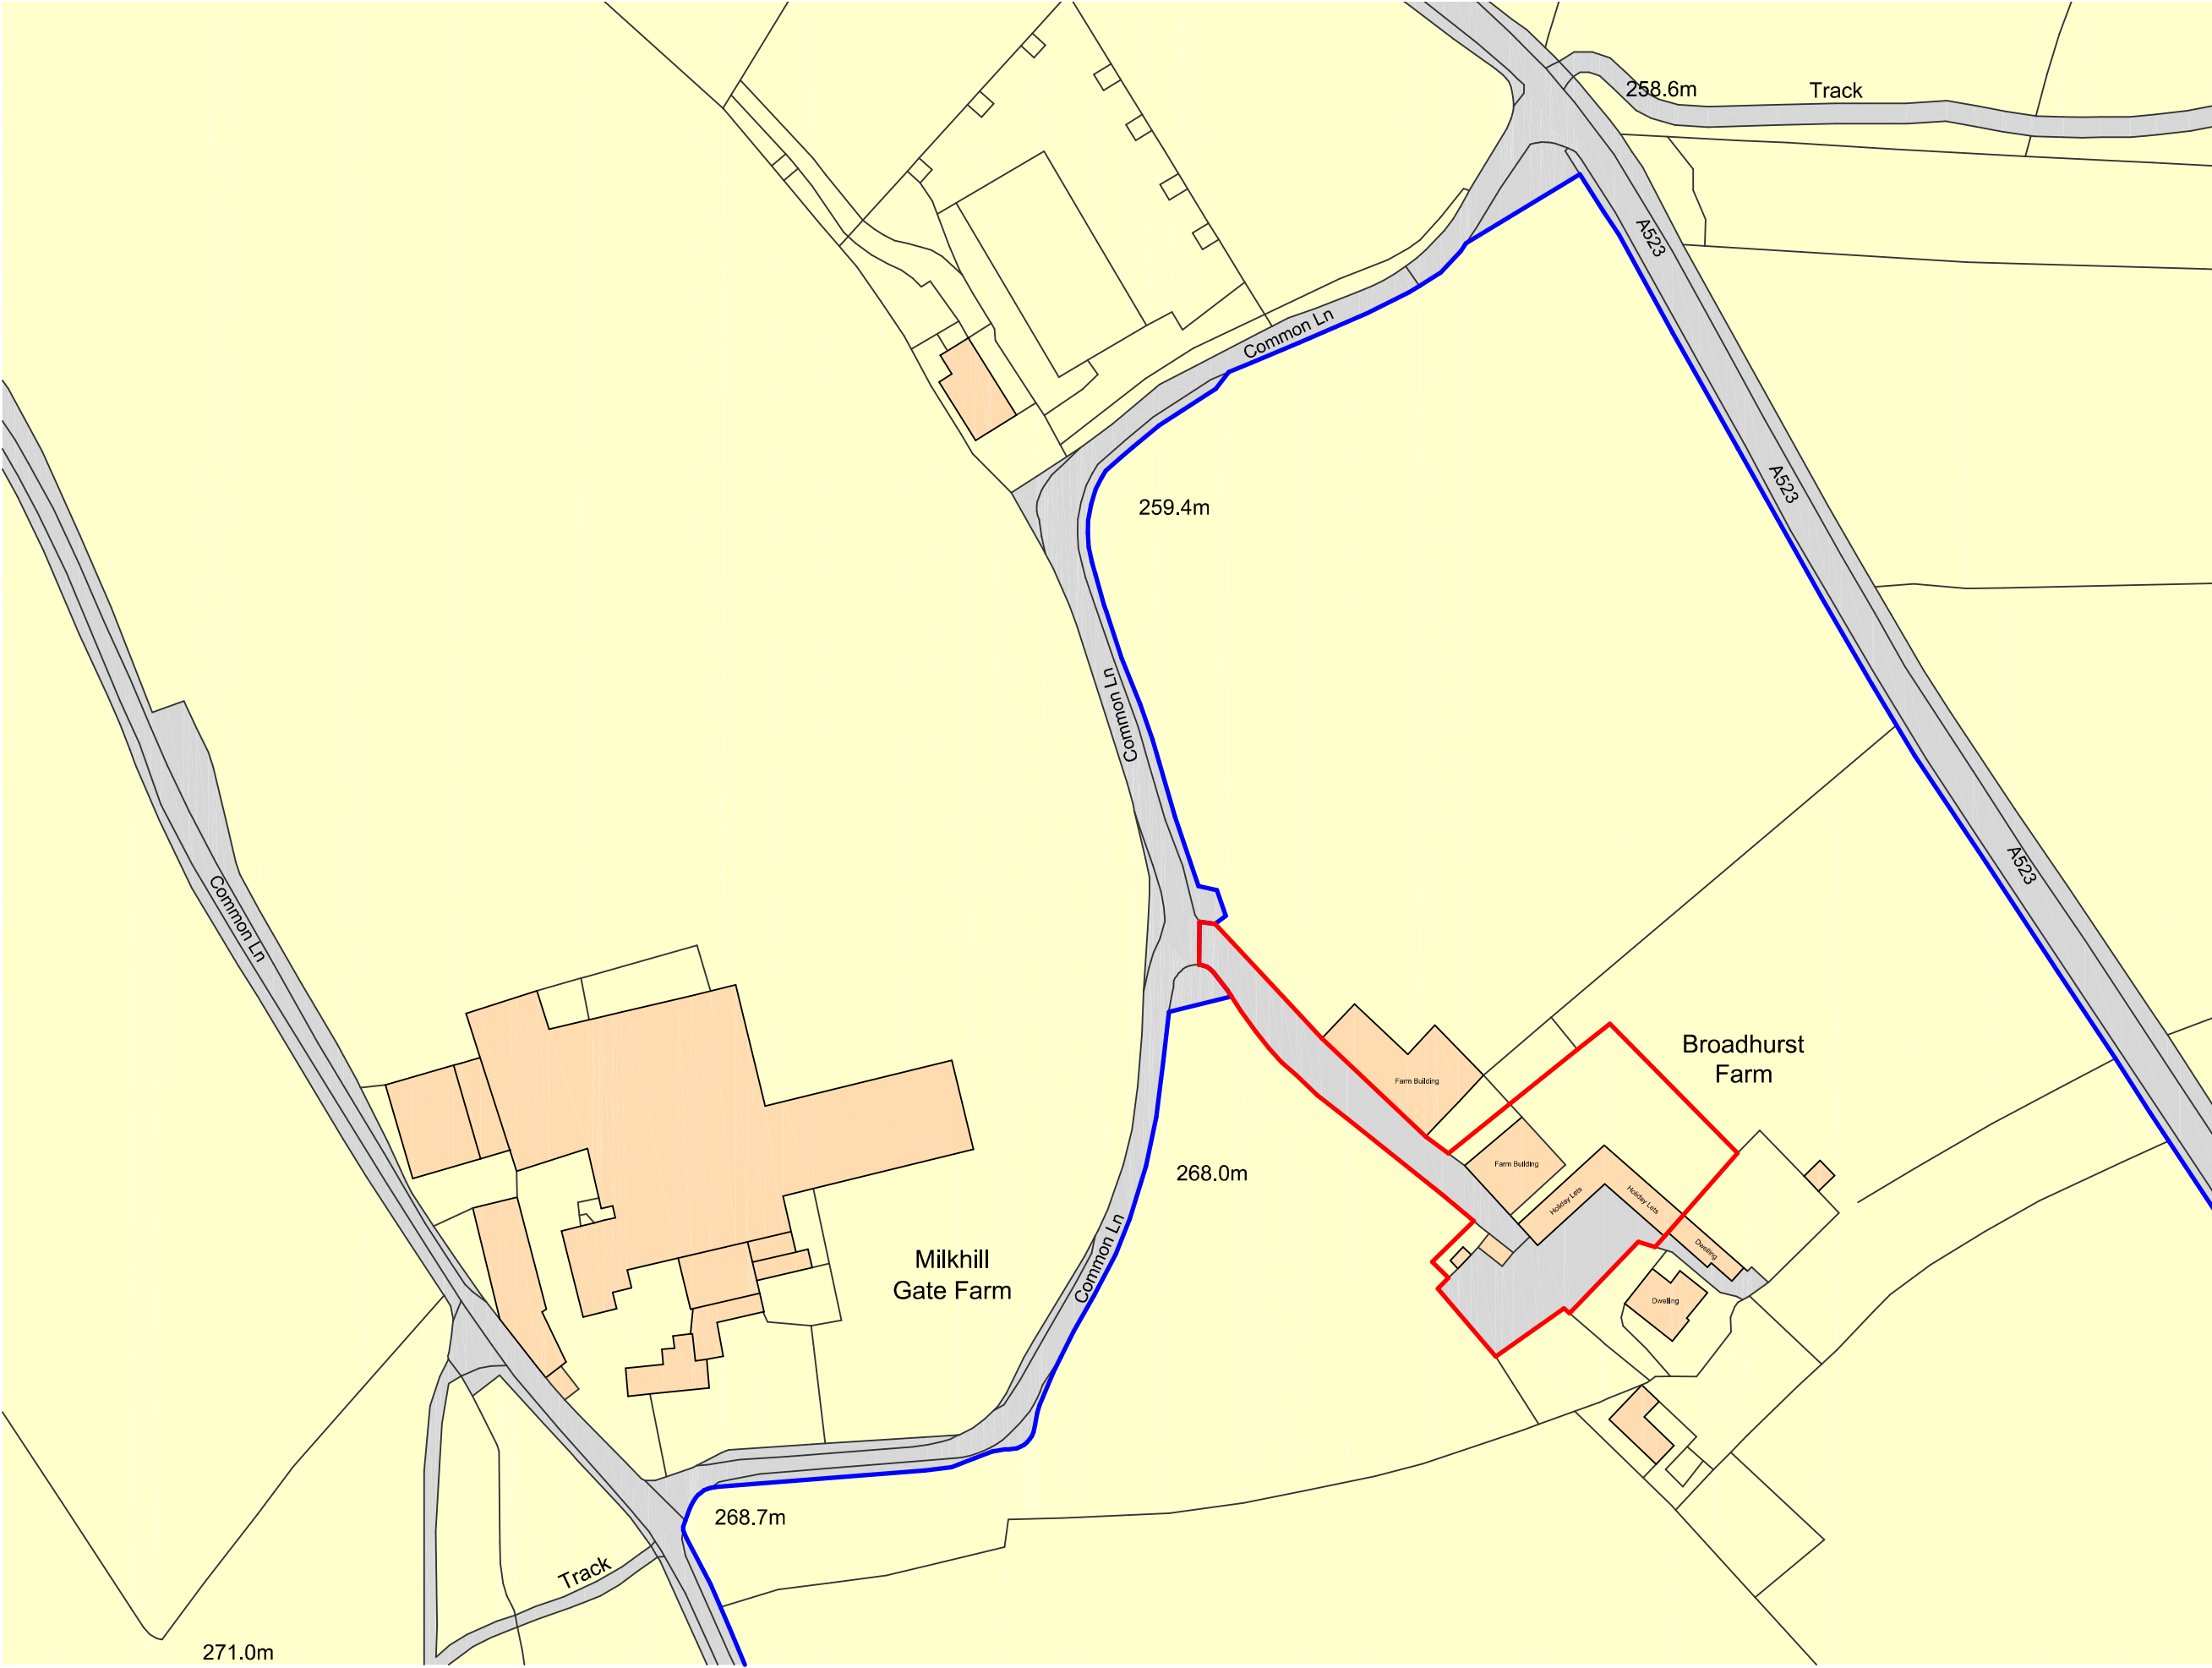

Ordnance Survey, (c) Crown Copyright 2021, All rights reserved, Licence number 100022432

Site Location Plan

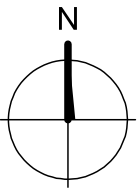 

DBD Architectural Consultancy Ltd ©2025

1. Copyright is vested with DBD Architectural Consultancy Ltd.
2. All dimensions to be checked on site before proceeding.
3. Contractor to check/adjust dimensions of new work to suit existing conditions. Do not assume existing structure or details are plumb, square or level.
4. Contractor must notify the architect of any discrepancies before proceeding.
5. All drawings to be read in conjunction with all other consultants drawings and specs.

Rev	Date	Description
B	20.06.25	Red Edge Amended
D	06.06.25	Blue line added
C	16.07.25	Minor Amendments
B	12.06.25	Minor Amendments
A	05.06.25	Minor Amendments



Mr & Mrs Reeves
Broadhurst Farm
Waterhouses
ST10 3LQ

Change of Use

Site Plans		
Stage: Planning	Date: 03.06.25	Job Ref: 2537
Size: A2	Scale: 1:200 & 1:1250	
Drawing Number:	PL 01E	