



Copyright of this drawing is vested in the Architect and it must not be copied or reproduced without consent. Figured dimensions only are to be taken from this drawing. All contractors must visit the site and be responsible for taking and checking all dimensions relative to their work. HUAM Ltd are to be advised of any variation between drawings and site conditions.

Rev.	Drawn	Comments	Date
A	GO	DO NOT SCALE NOTE REMOVED	1.9.25

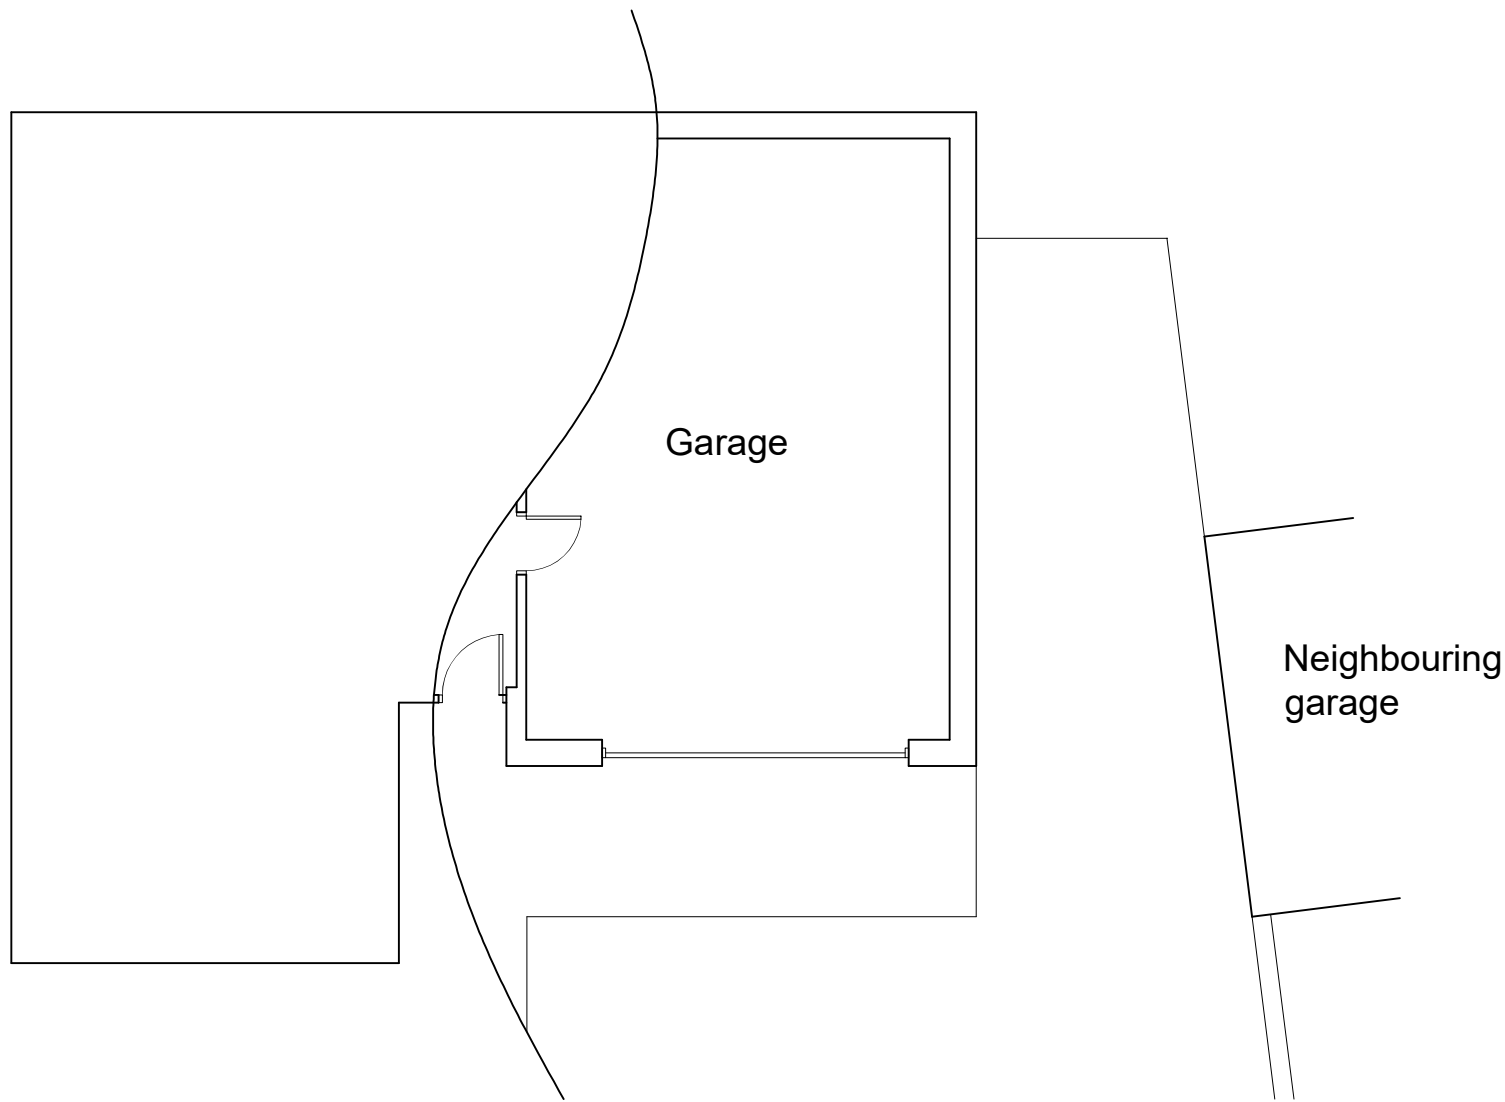

EXISTING Ground floor plan - 1:100

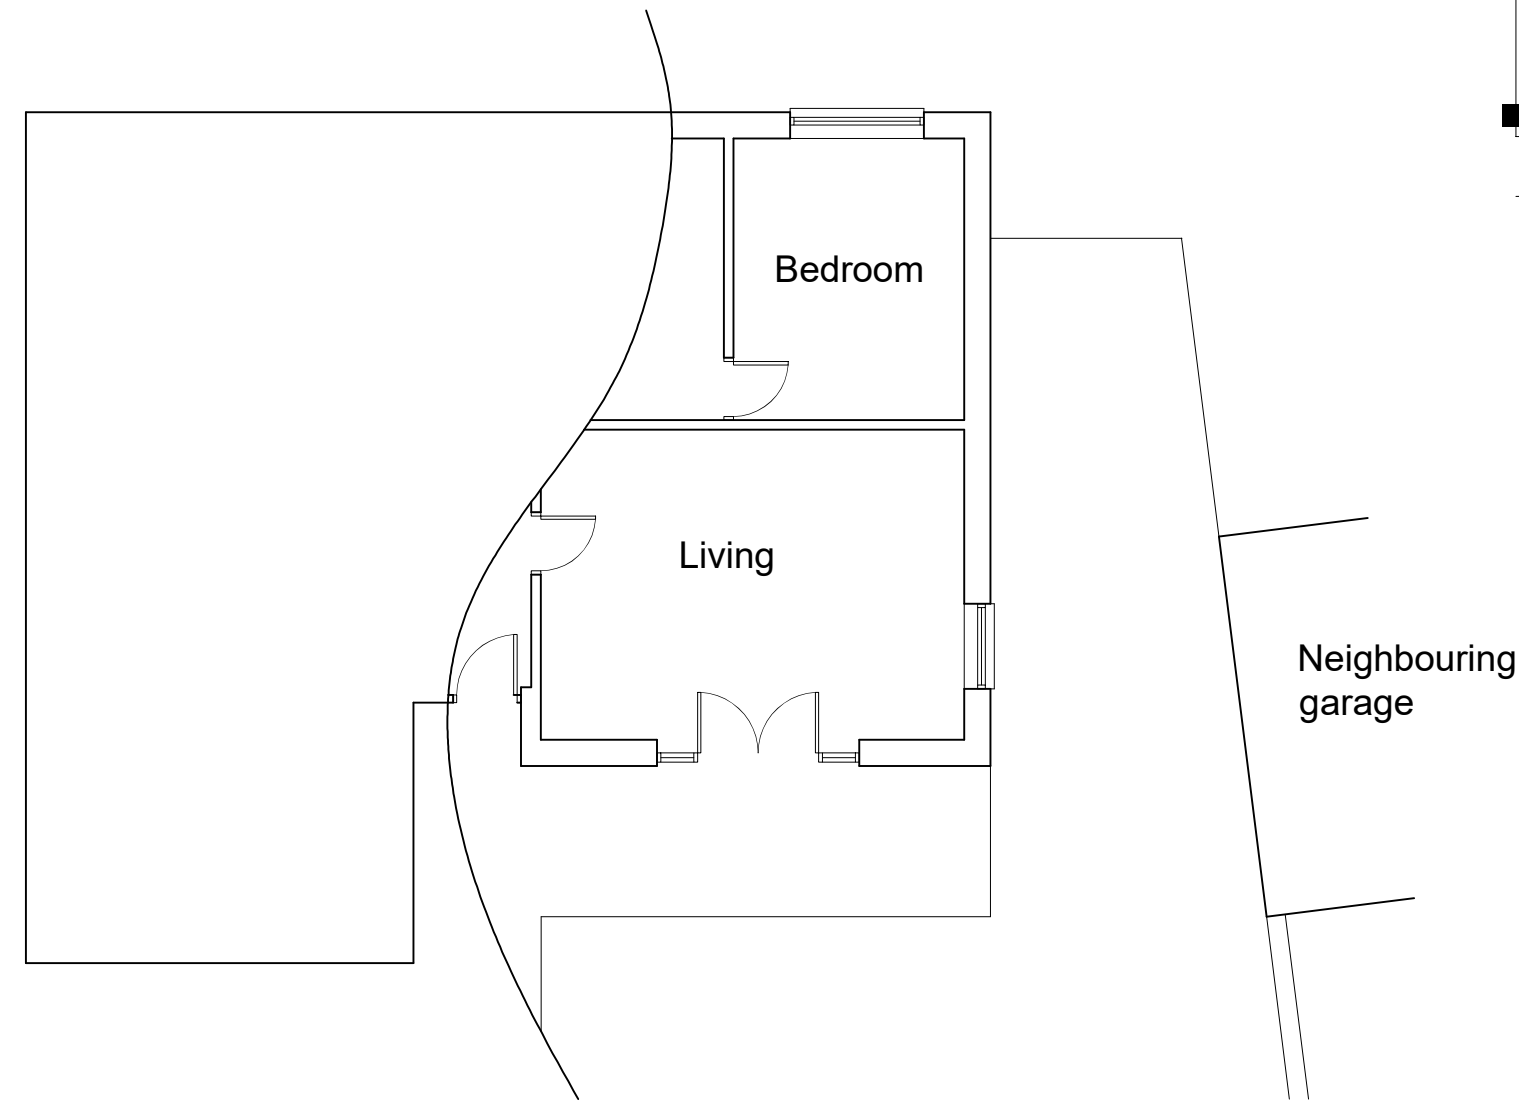


EXISTING First floor plan - 1:100



EXISTING Front elevation - 1:100




EXISTING Side elevation - 1:100

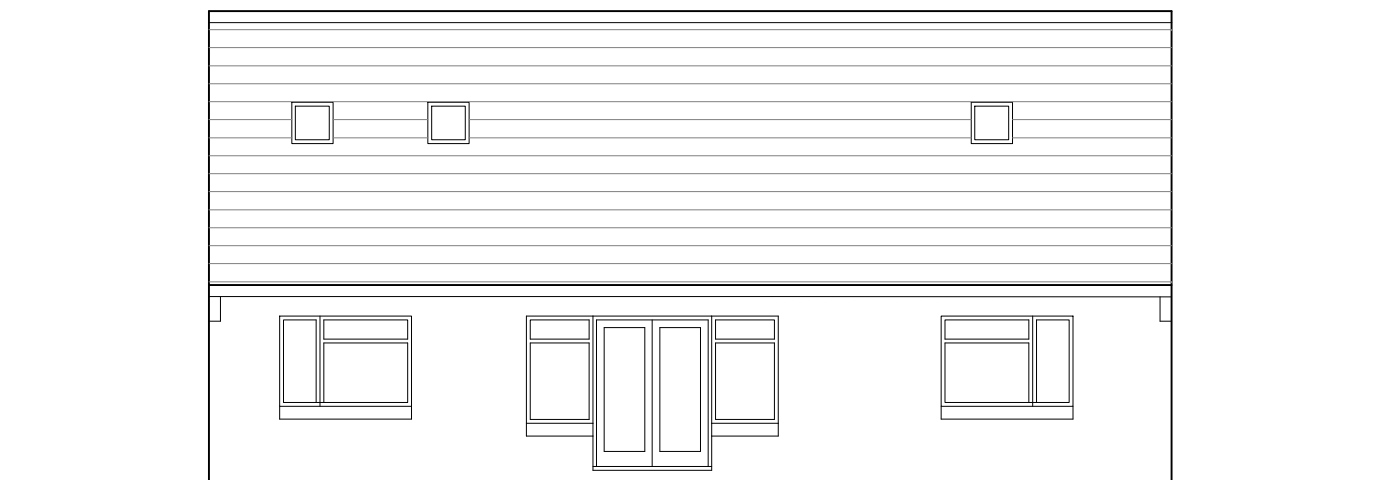

EXISTING Rear elevation - 1:100

Scale bar 1:100

 

hulmeupright
architects

Queens Gardens Business Centre
31a Ironmarket
Newcastle under Lyme
Staffordshire
ST5 1RP

Tel: 01782 621949
Email: stoke@hu-arch.co.uk

www.hulmeupright.co.uk

Client

Mr and Mrs Little

Project

Proposed side extension, High Croft,
Prince George Street, Cheadle,
Staffordshire, ST10 1HX

Title

Existing plans and elevations

Status

Planning

Date Aug 25

Scale @A2 1:100

Drawn GO

Checked

Project No

N1277

Drawing No.

AL[0]02

Rev A

File Ref: M2\