



Rev.	Drawn	Comments	Date
A	GO	DO NOT SCALE NOTE REMOVED	19.25

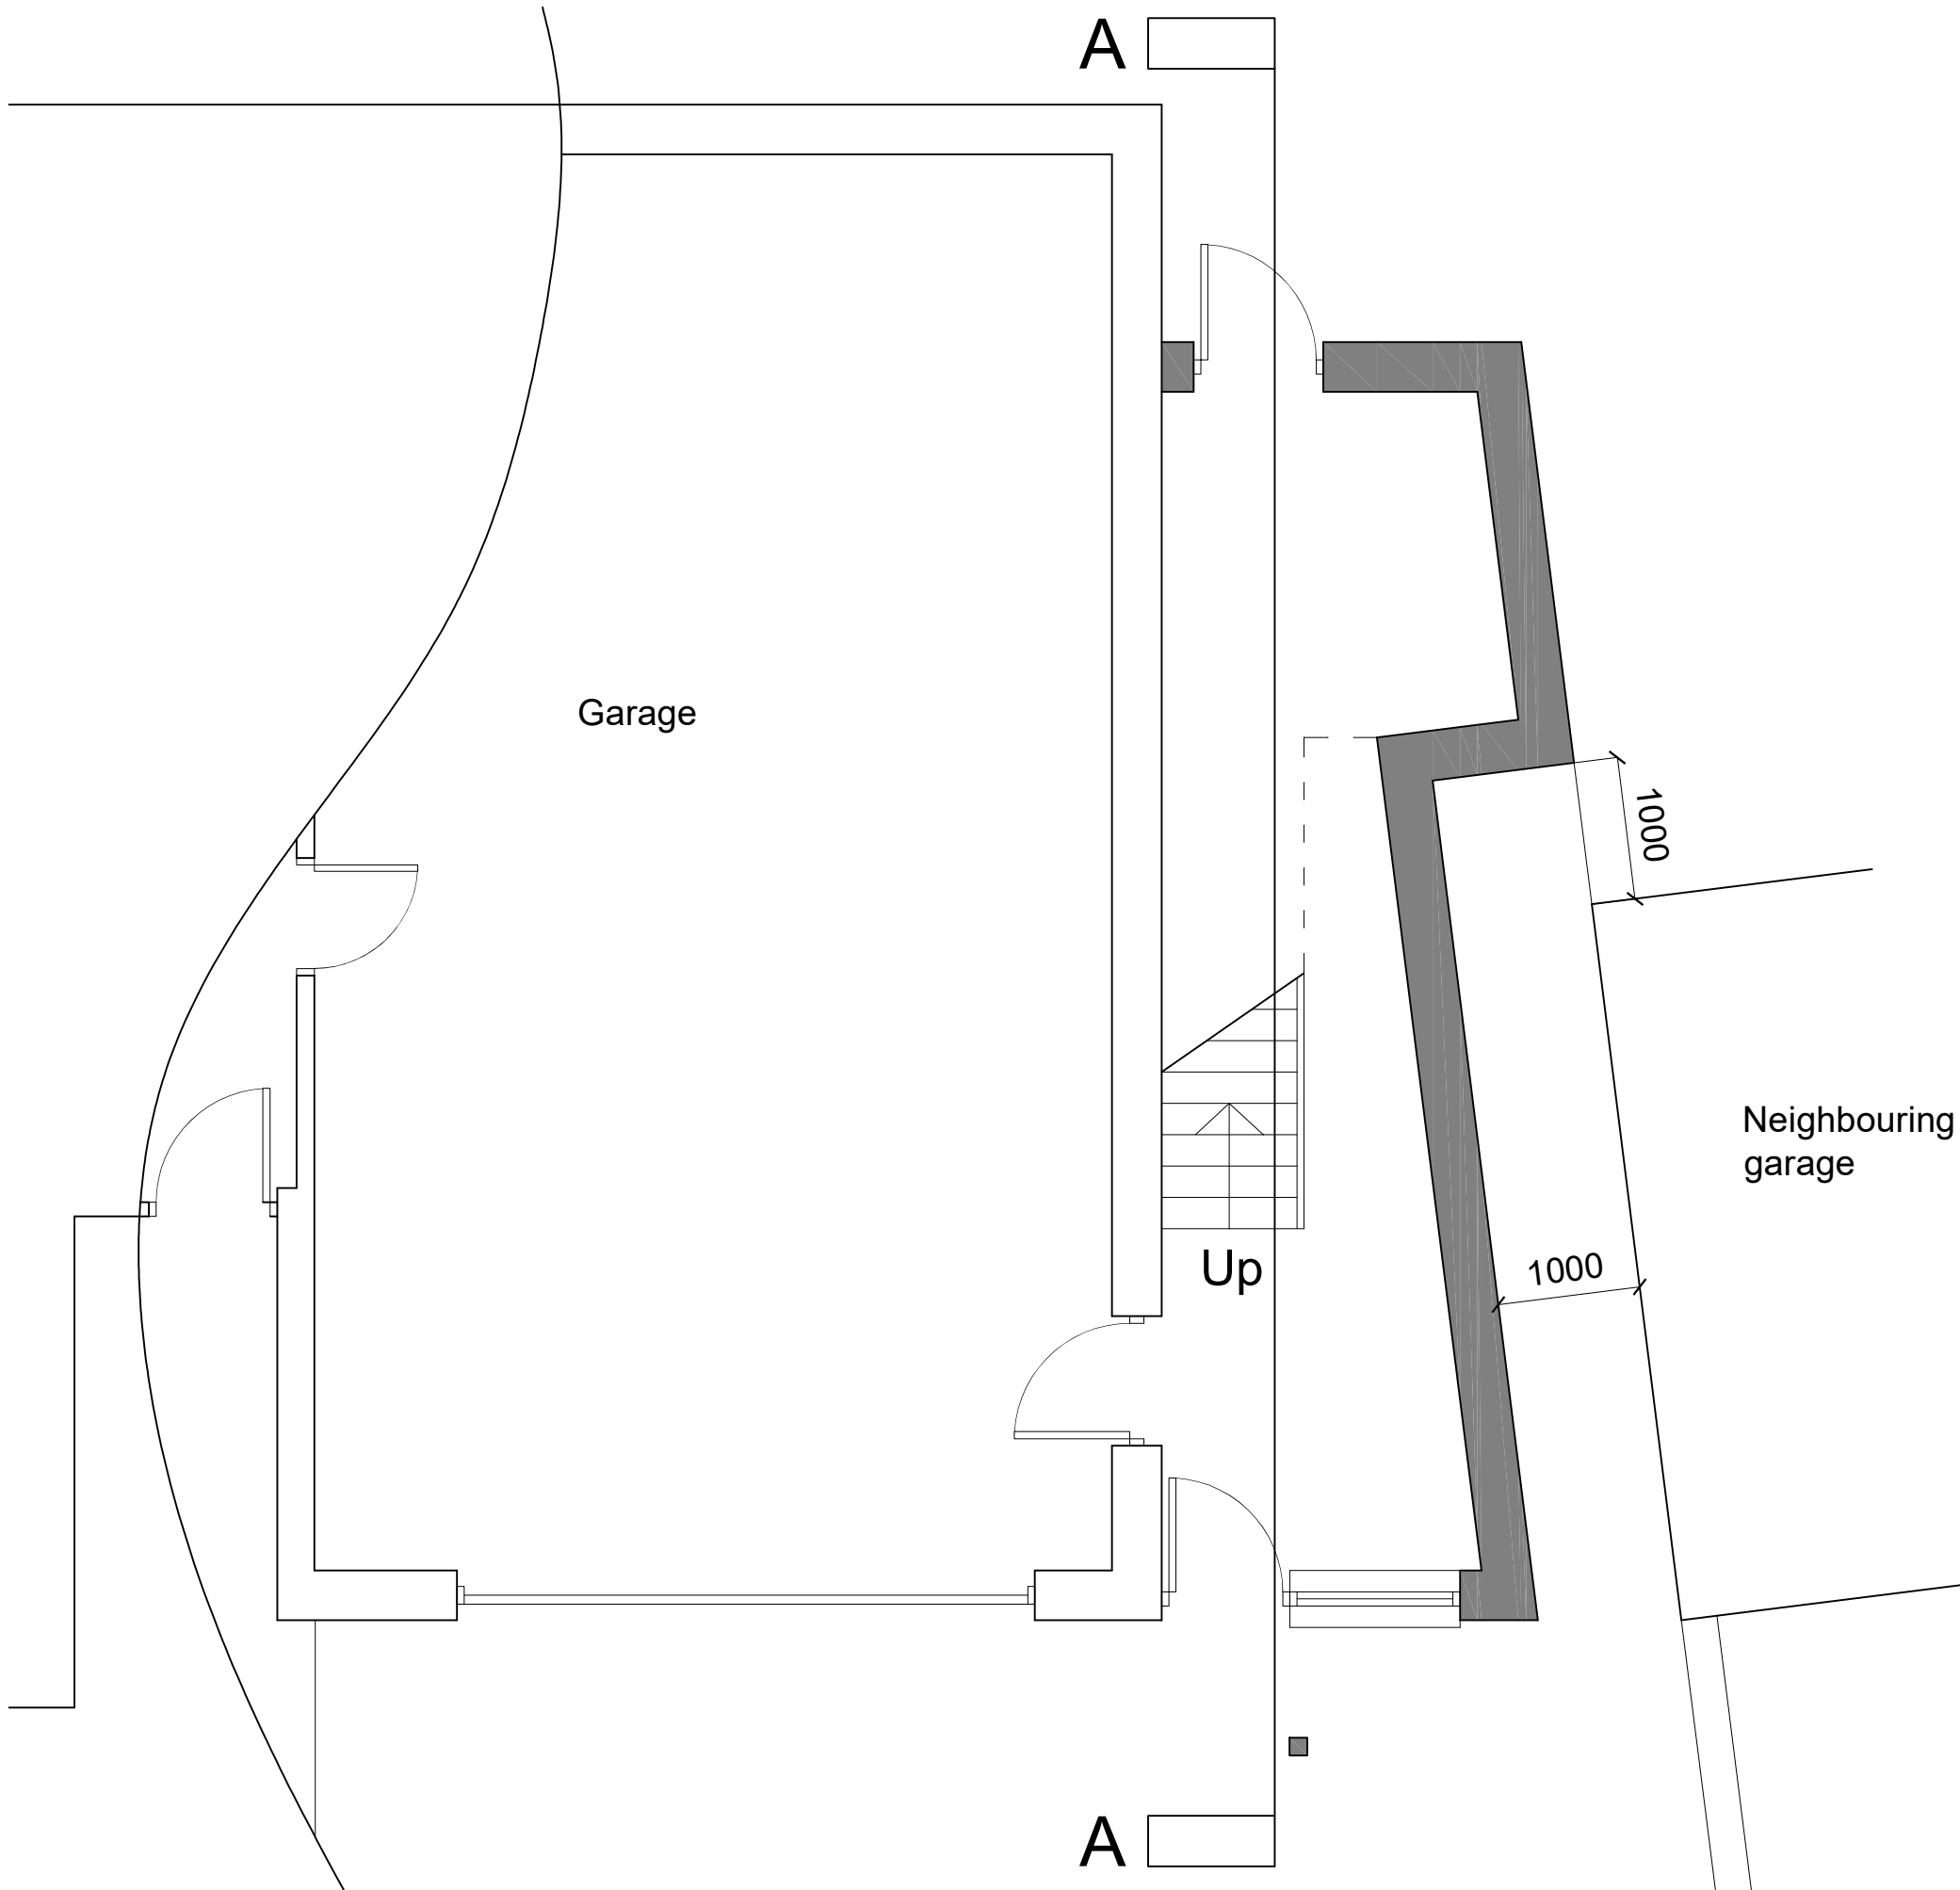


PROPOSED Ground floor plan - 1:50

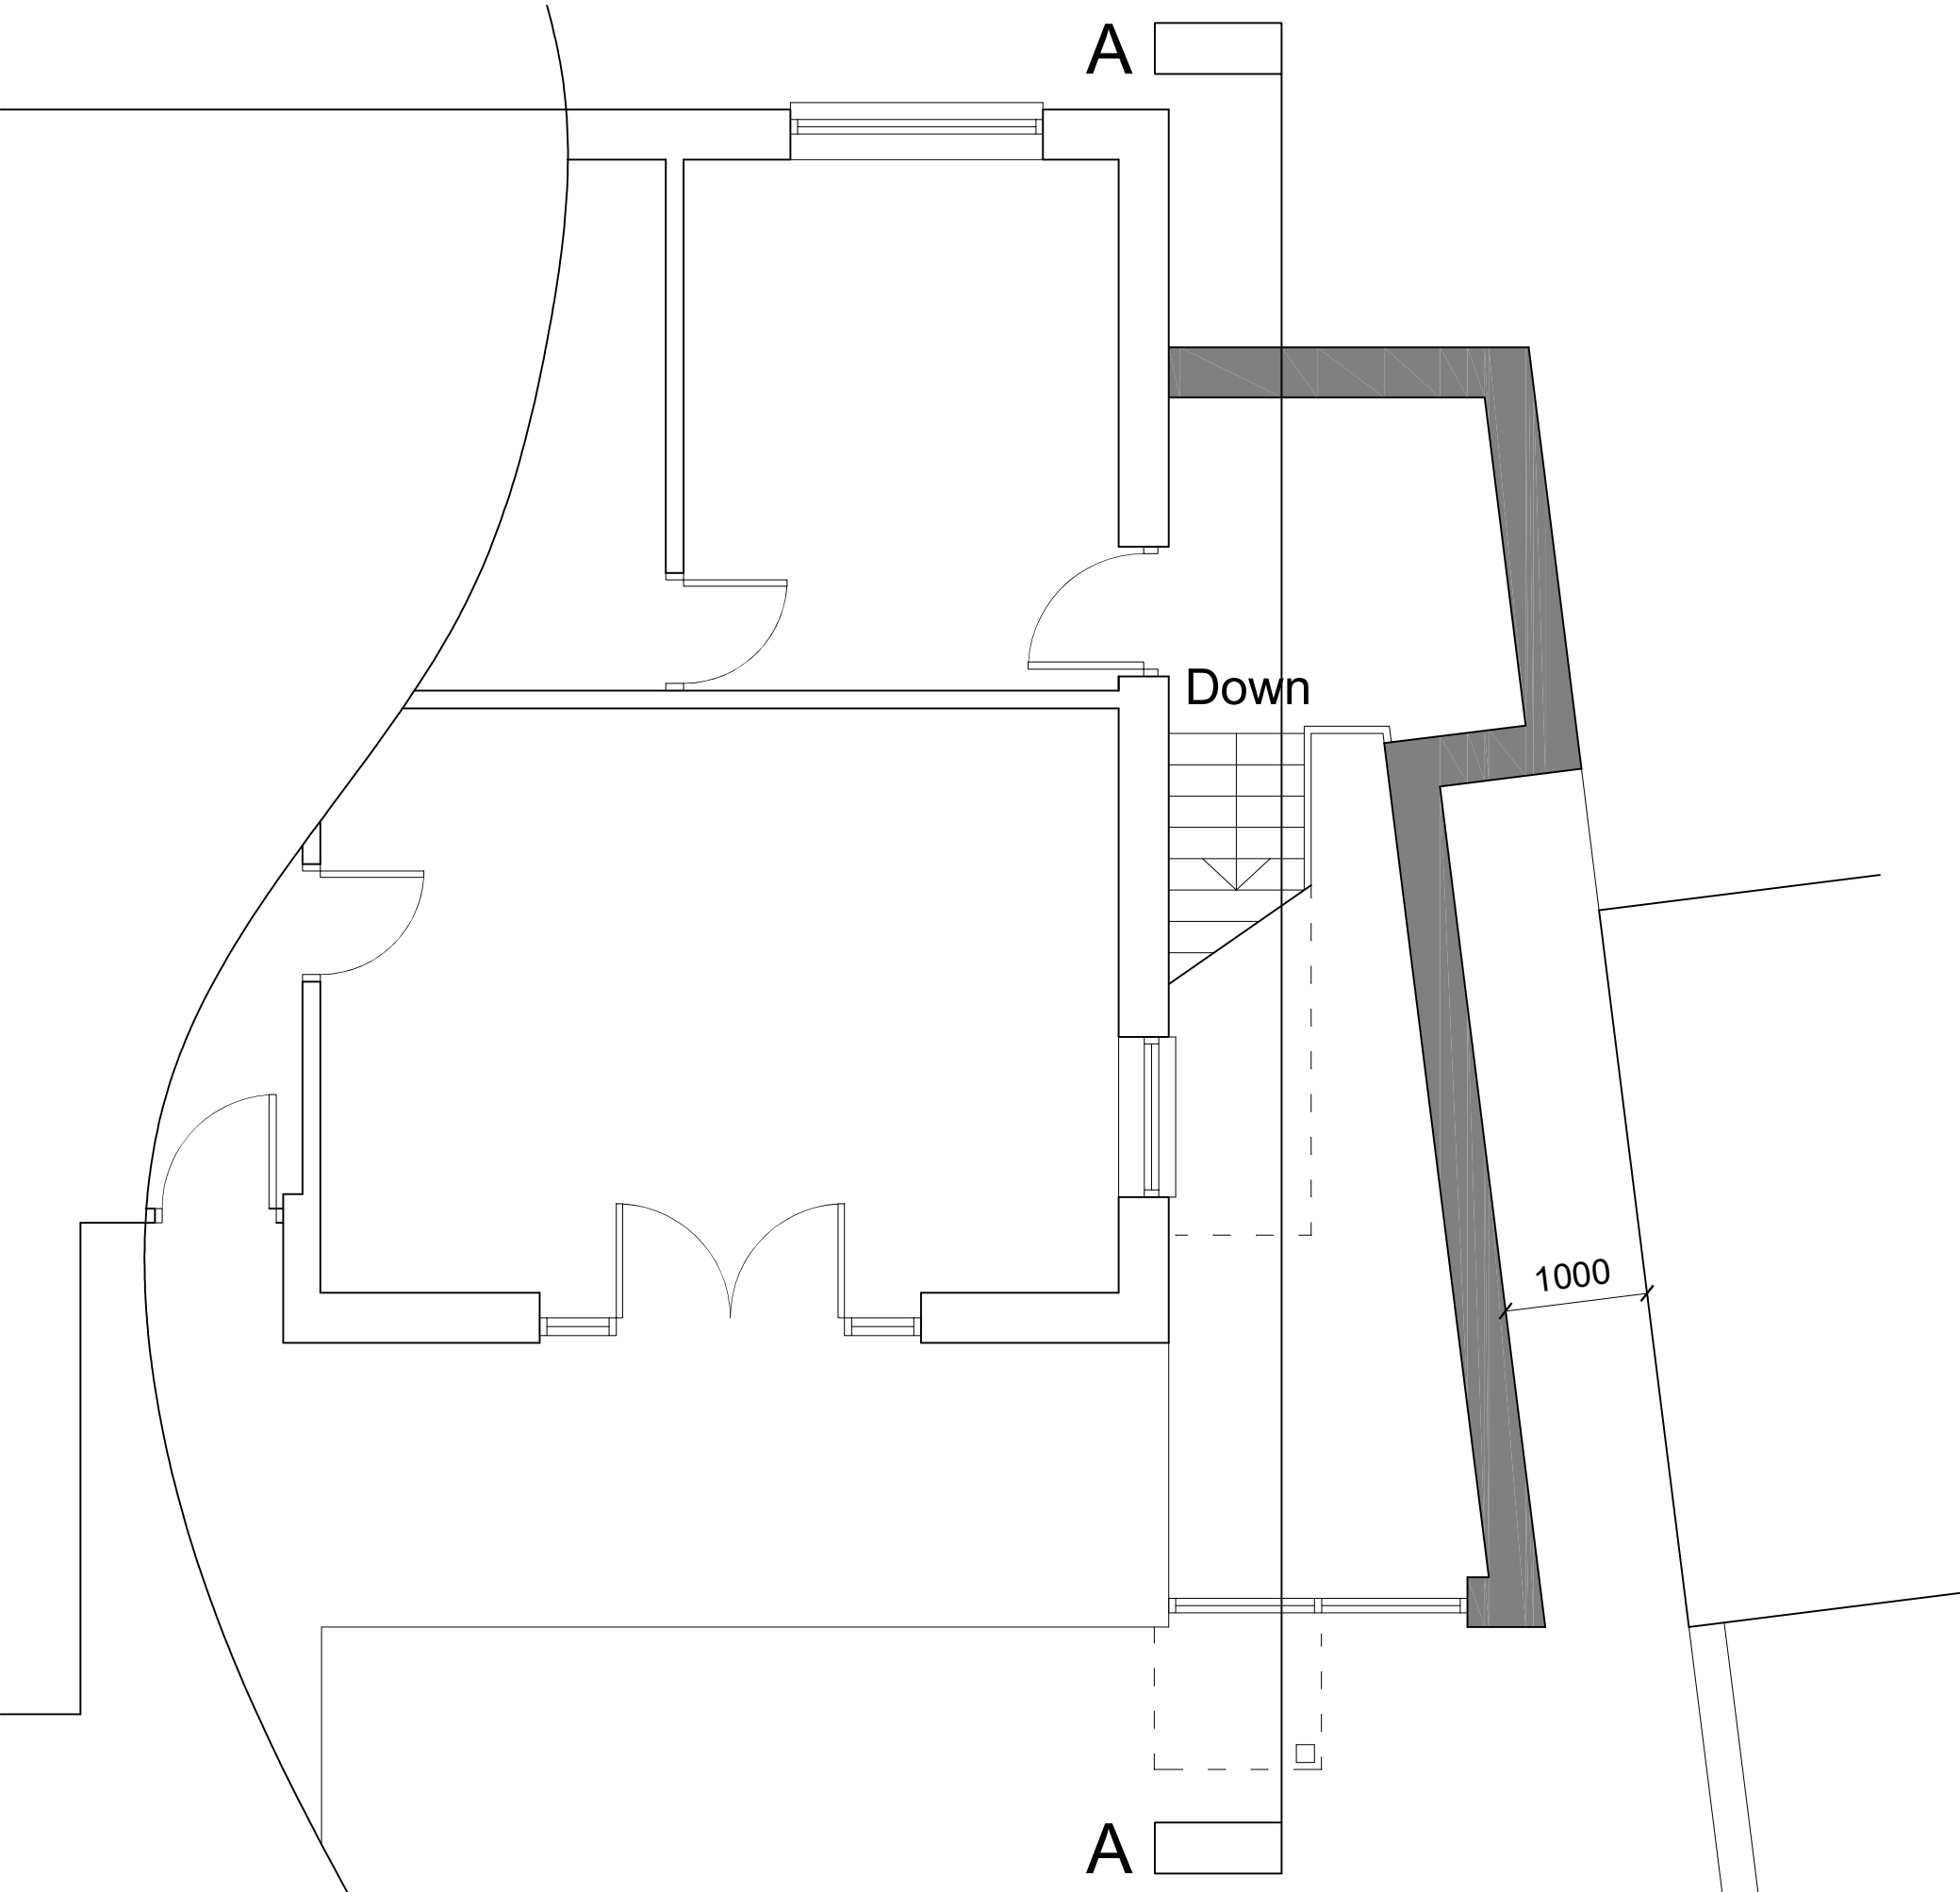


PROPOSED First floor plan - 1:50




PROPOSED Front elevation - 1:100

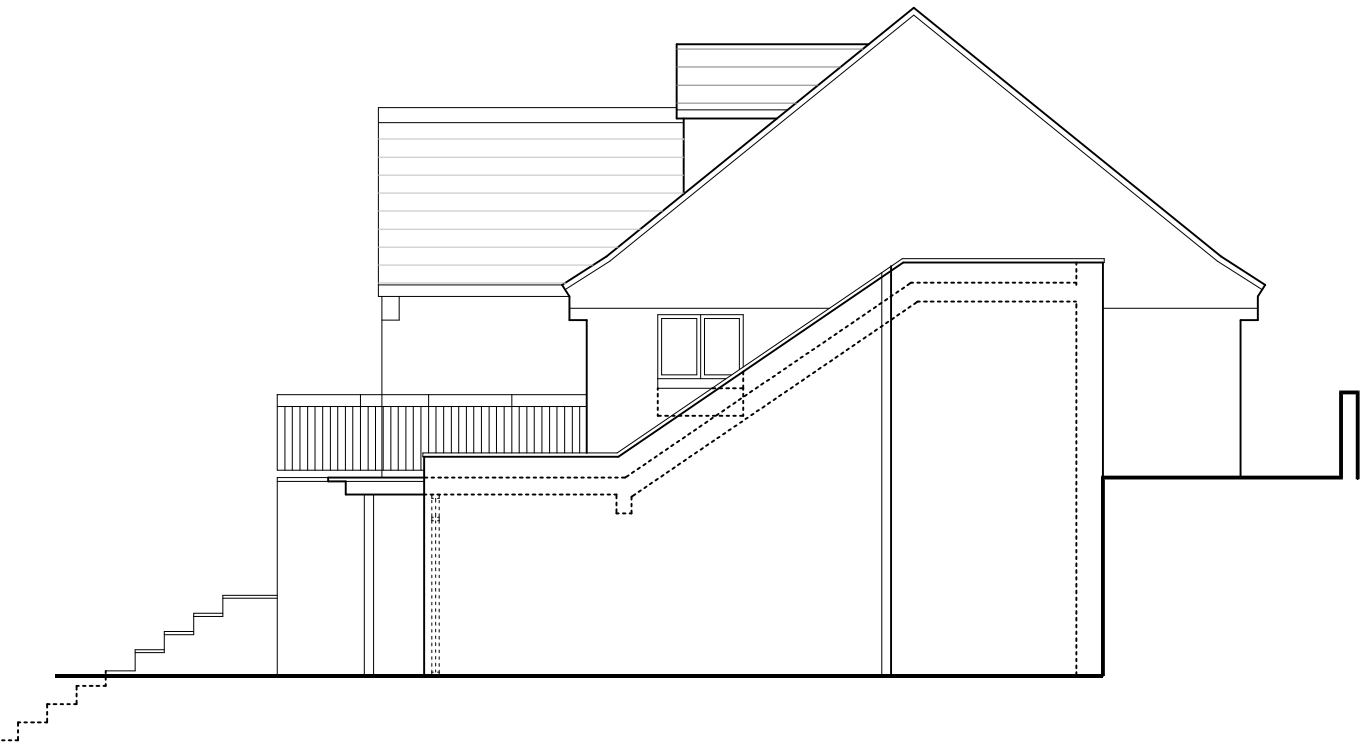



PROPOSED side elevation - 1:100

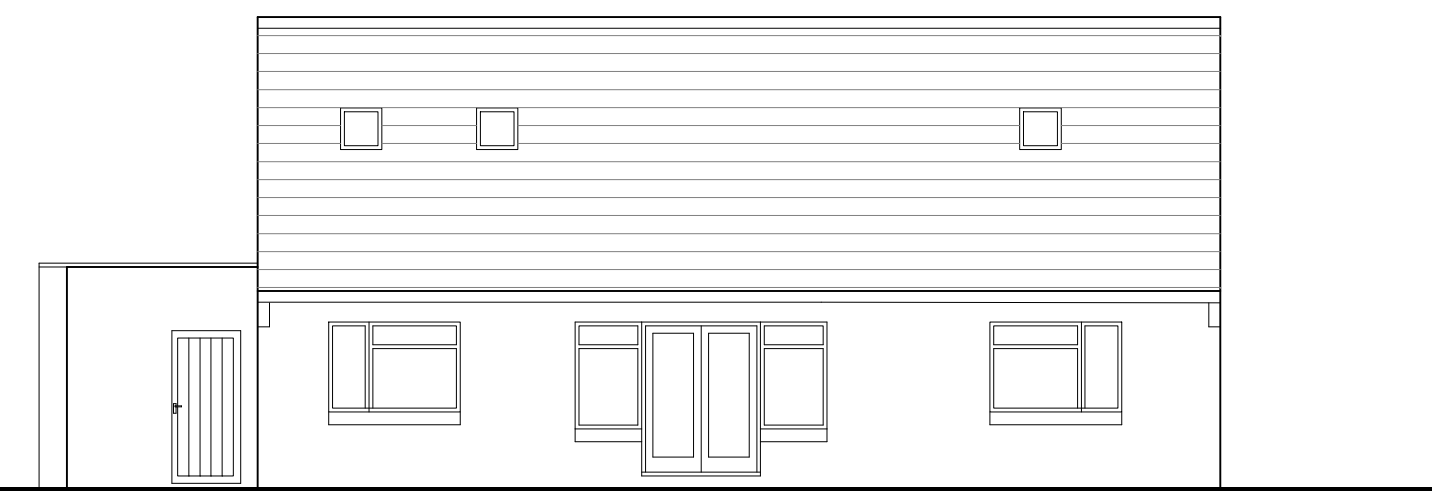

PROPOSED rear elevation - 1:100

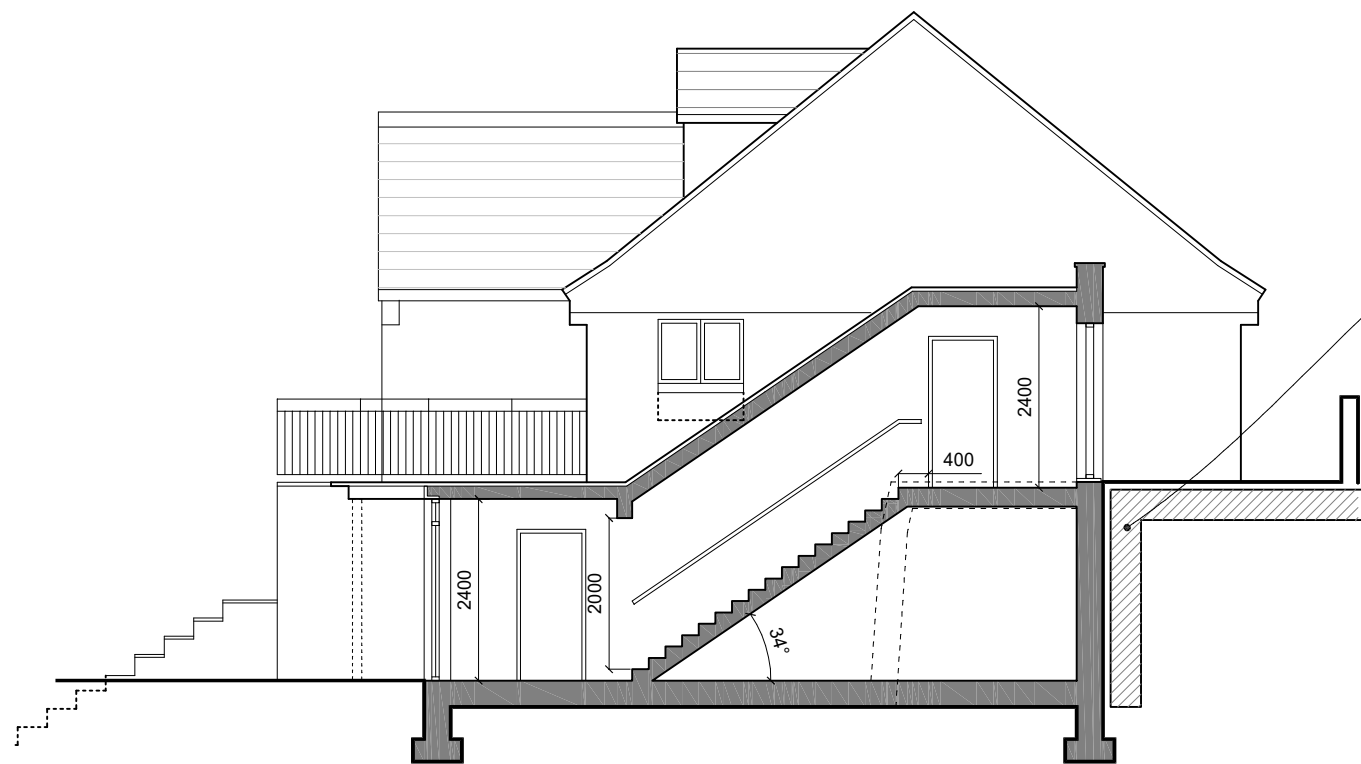

PROPOSED section A-A - 1:100

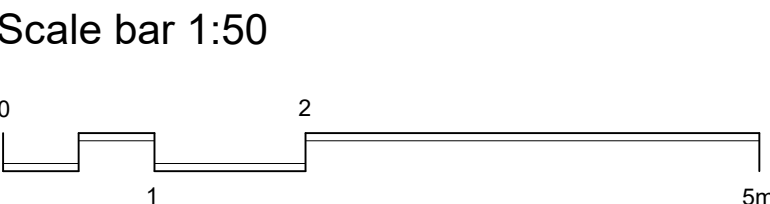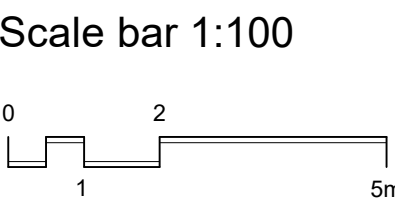

hulmeupright
architects

Queens Gardens Business Centre
31a Ironmarket
Newcastle under Lyme
Staffordshire
ST5 1RP

Tel: 01782 621949
Email: stoke@hu-arch.co.uk
Client
Mr and Mrs Little

Project
**Proposed side extension, High Croft,
Prince George Street, Cheadle,
Staffordshire, ST10 1HX**
Title
**Proposed plans, elevations
and section**

Status
PLANNING
Date **Aug 25**
Scale @A1 **As noted**
Project No **N1277** Drawing No. **AL[0]03**
Rev **A**

File Ref: M\