




East Yard Elevation Scale 1:200

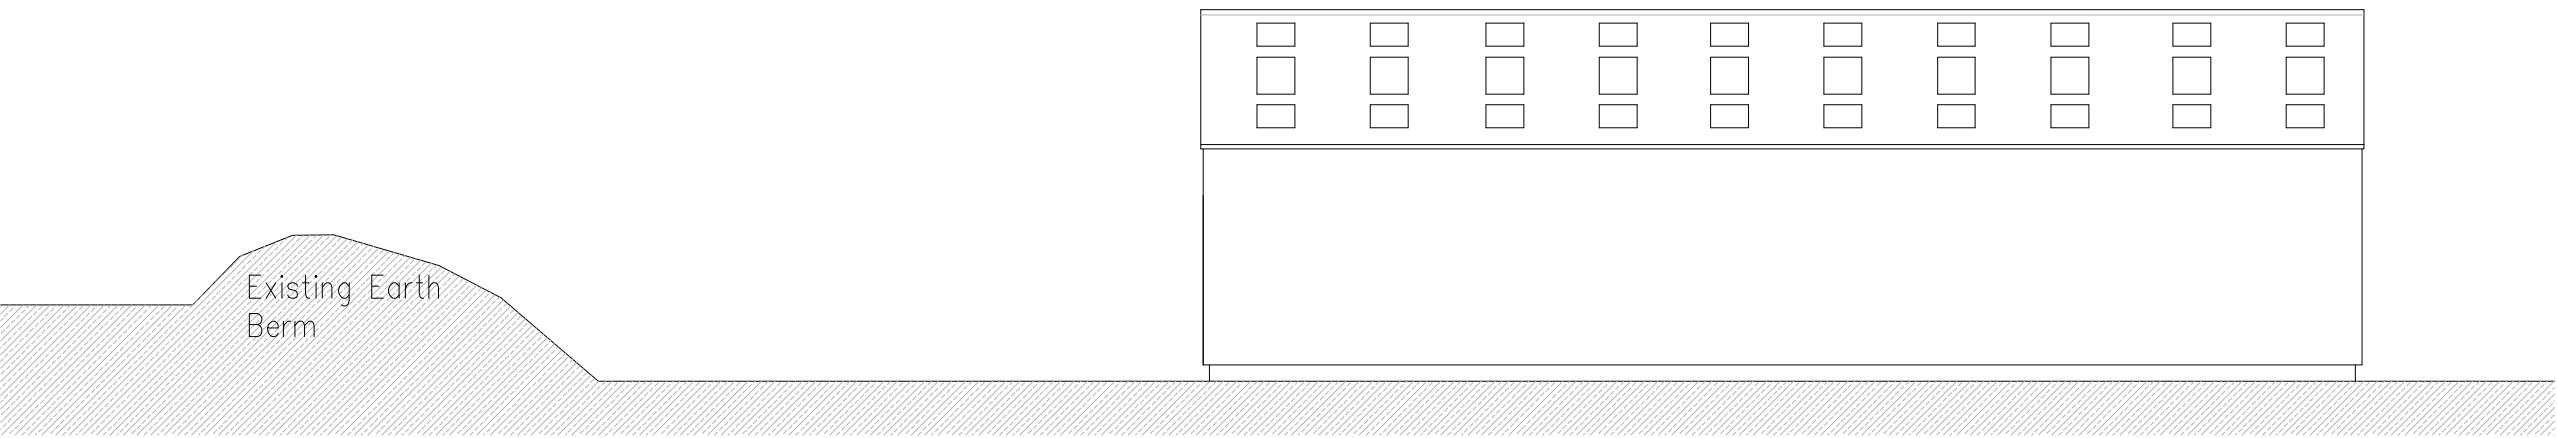


South Yard Elevation Scale 1:200

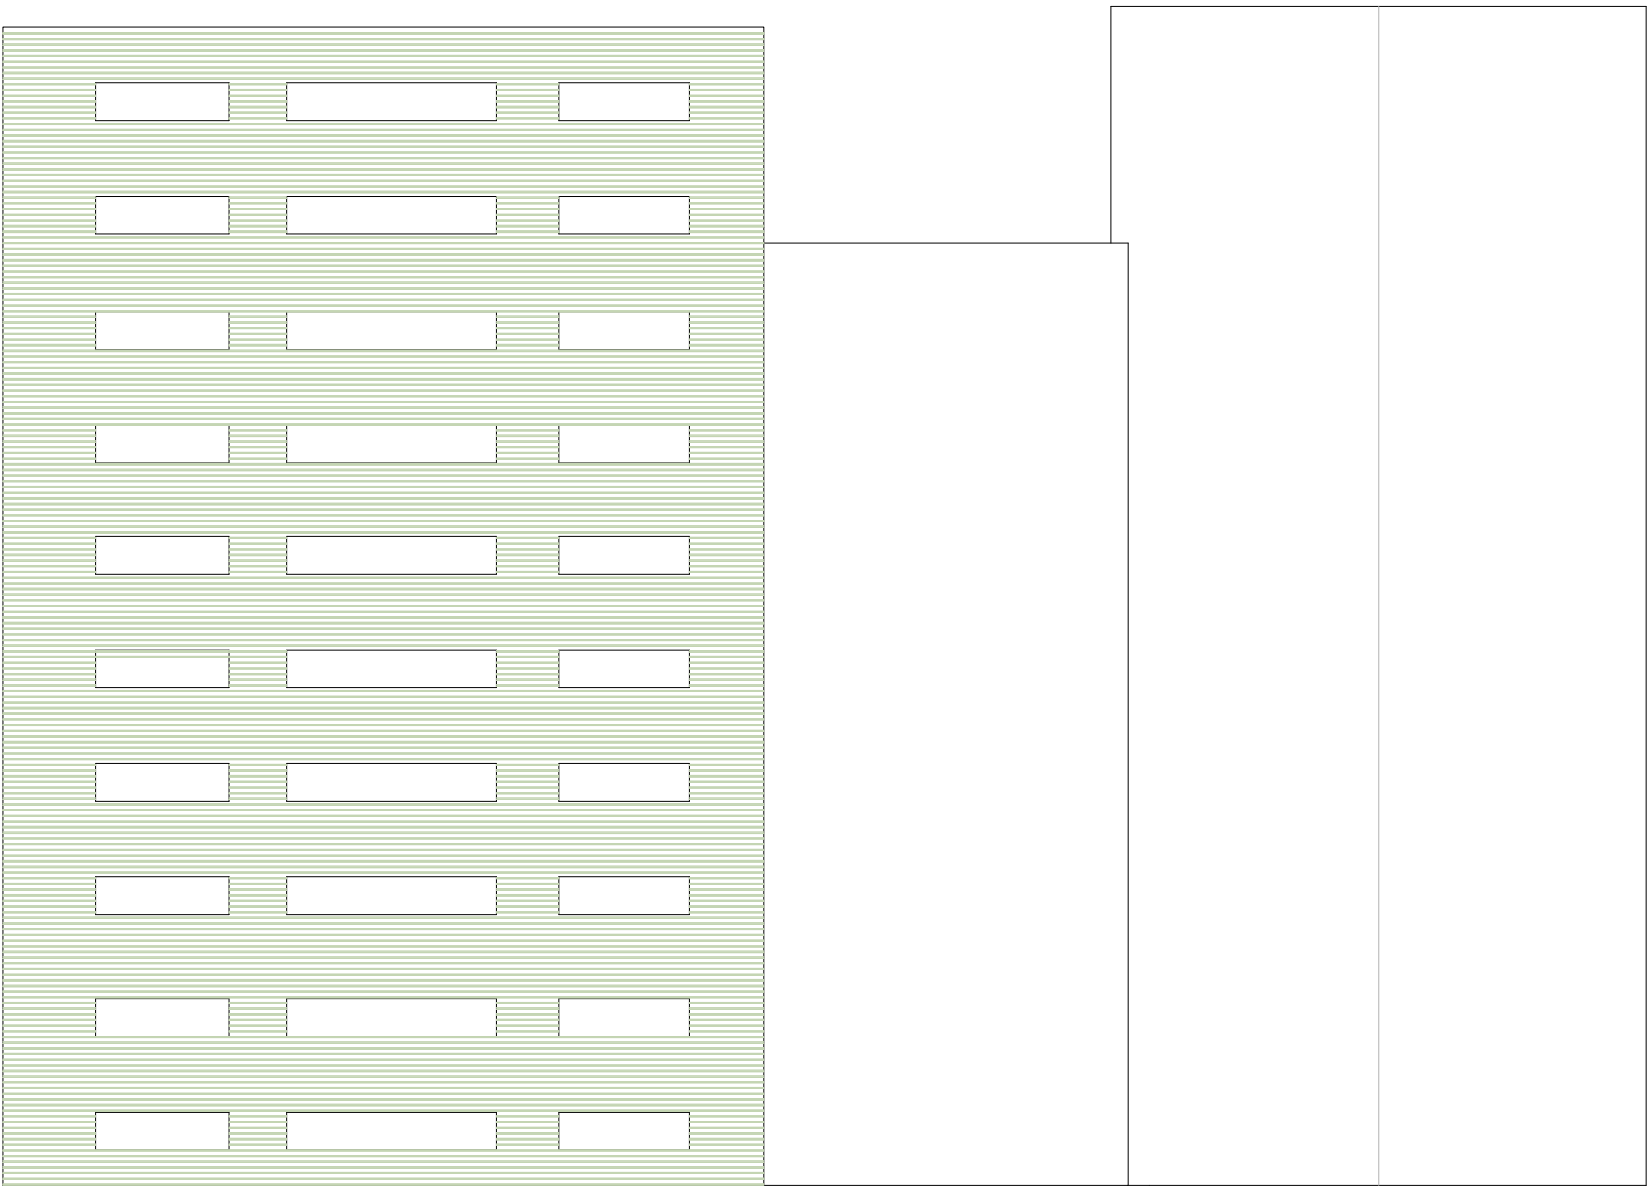


Roof Plan Scale 1:200

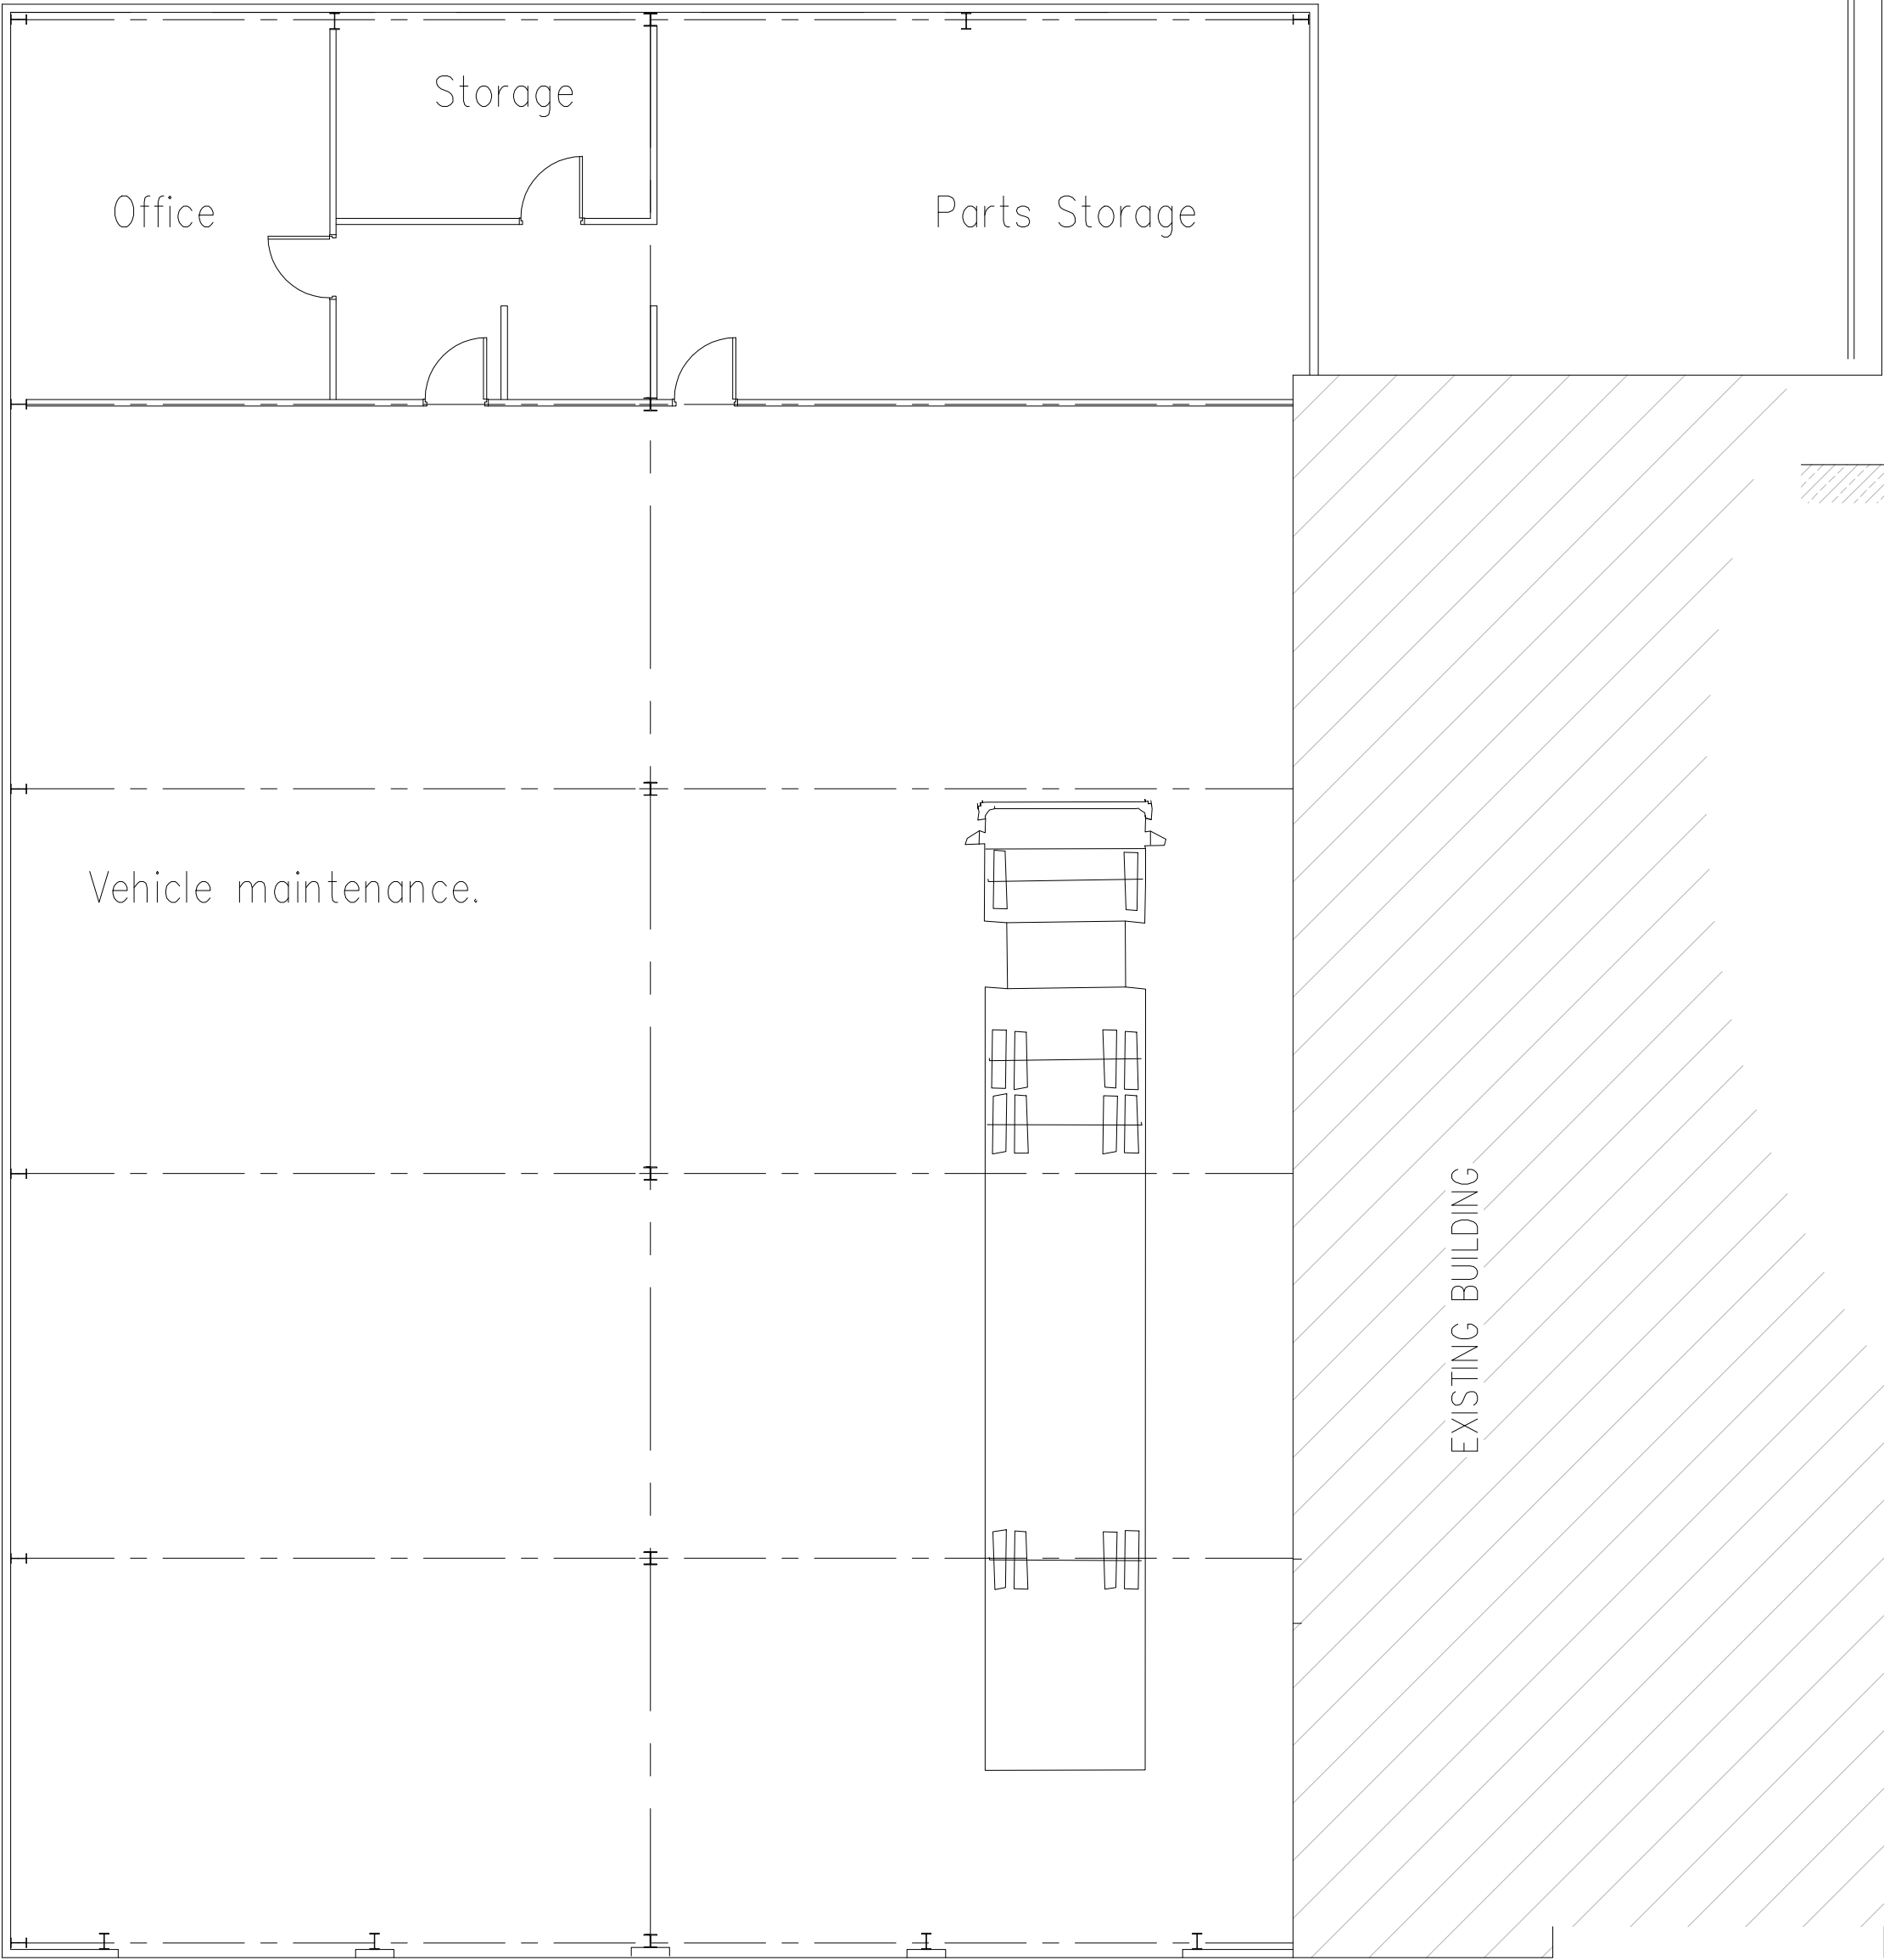


Floor Plan Scale 1:100

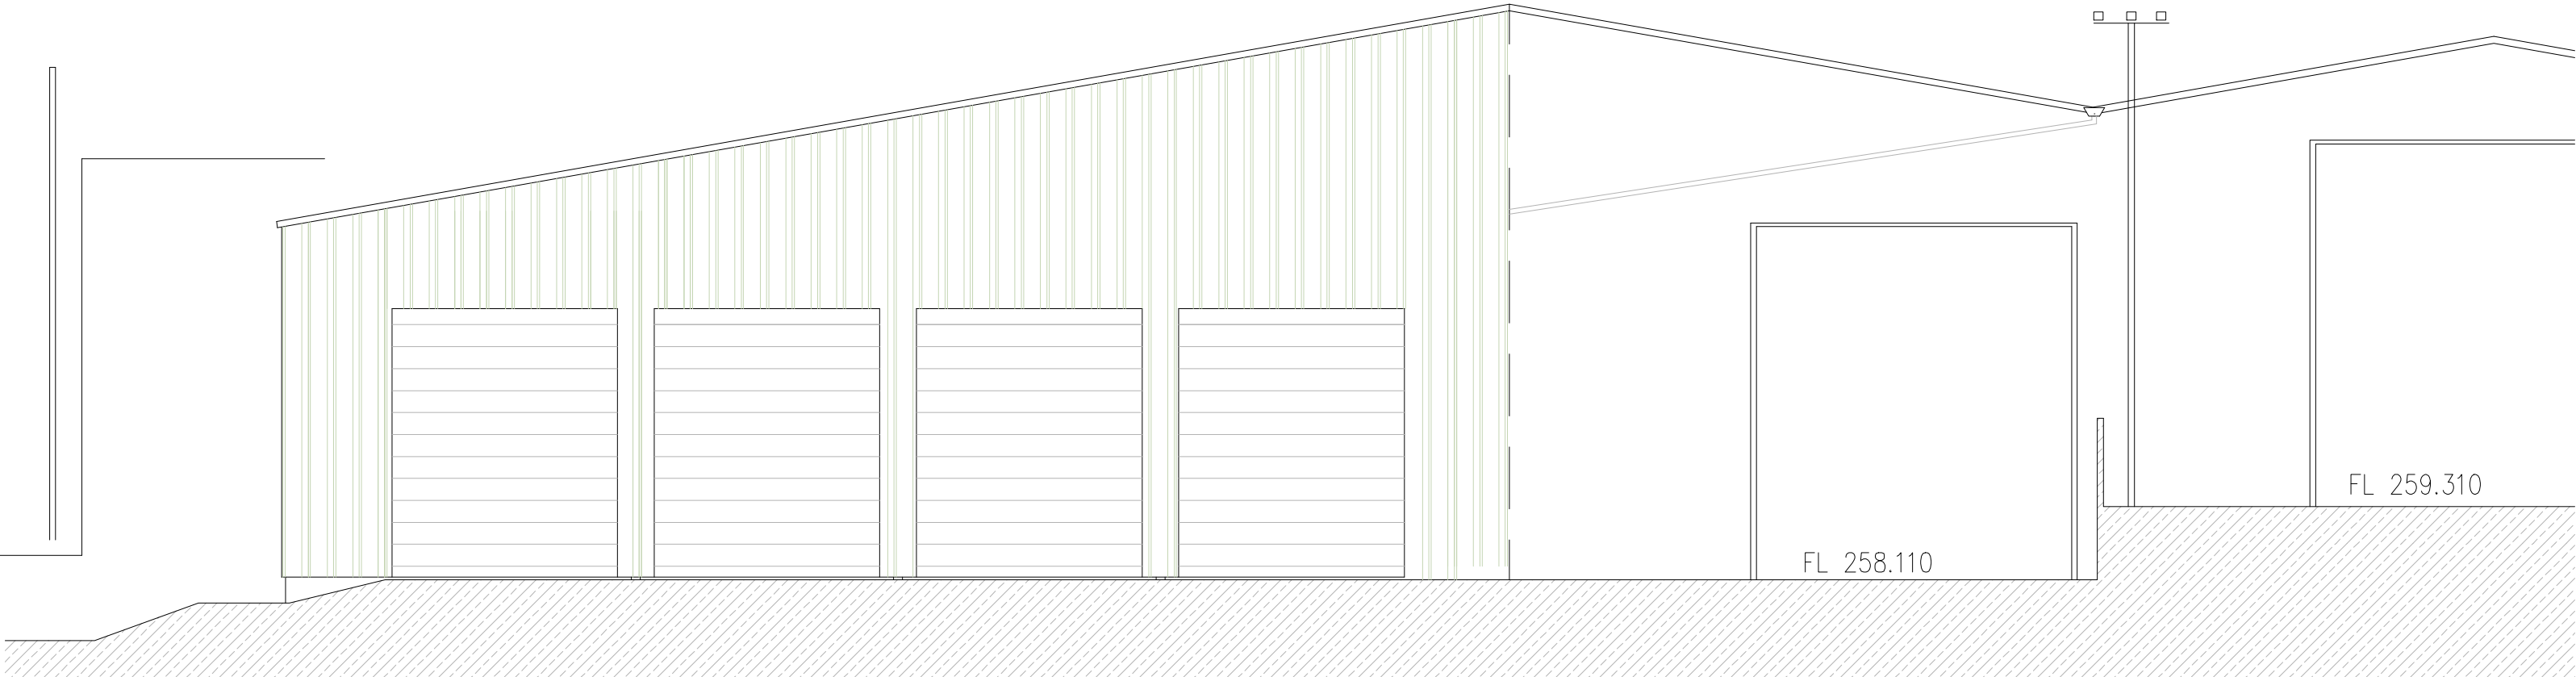


East Elevation Scale 1:100

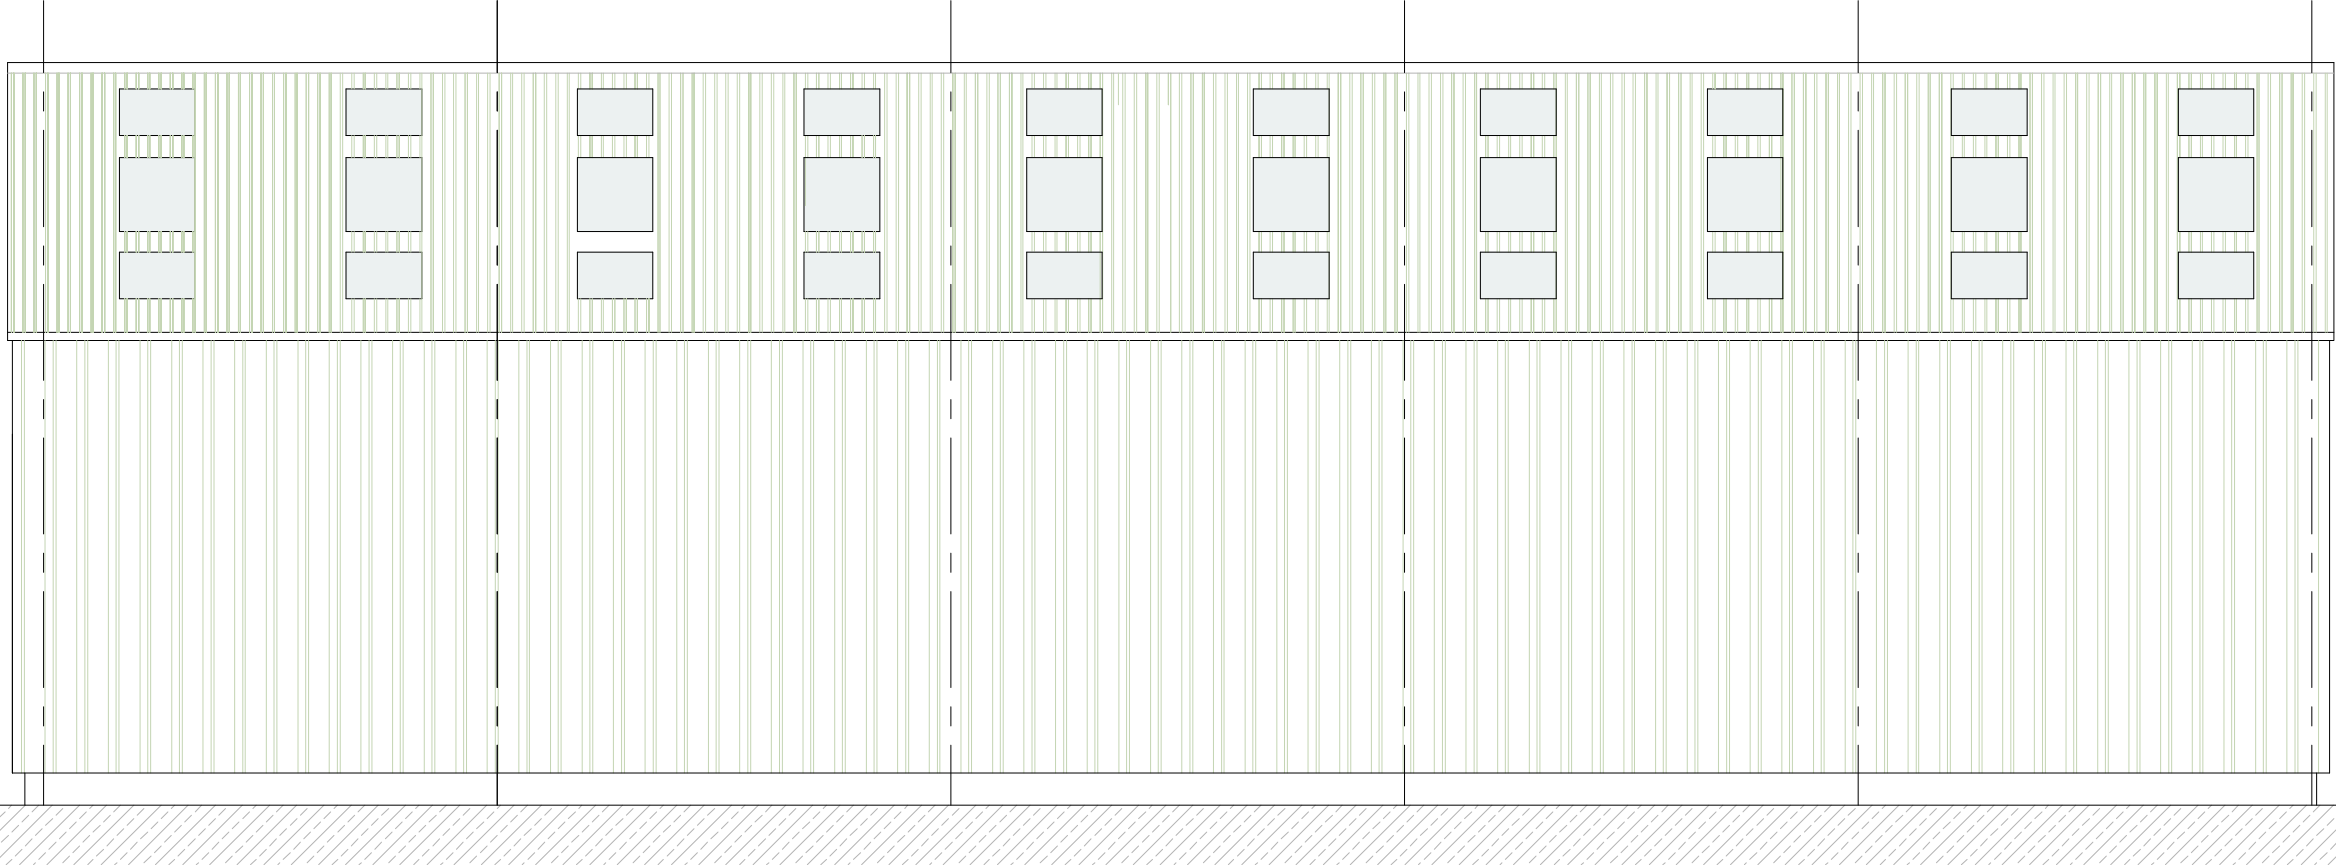

South Elevation Scale 1:100

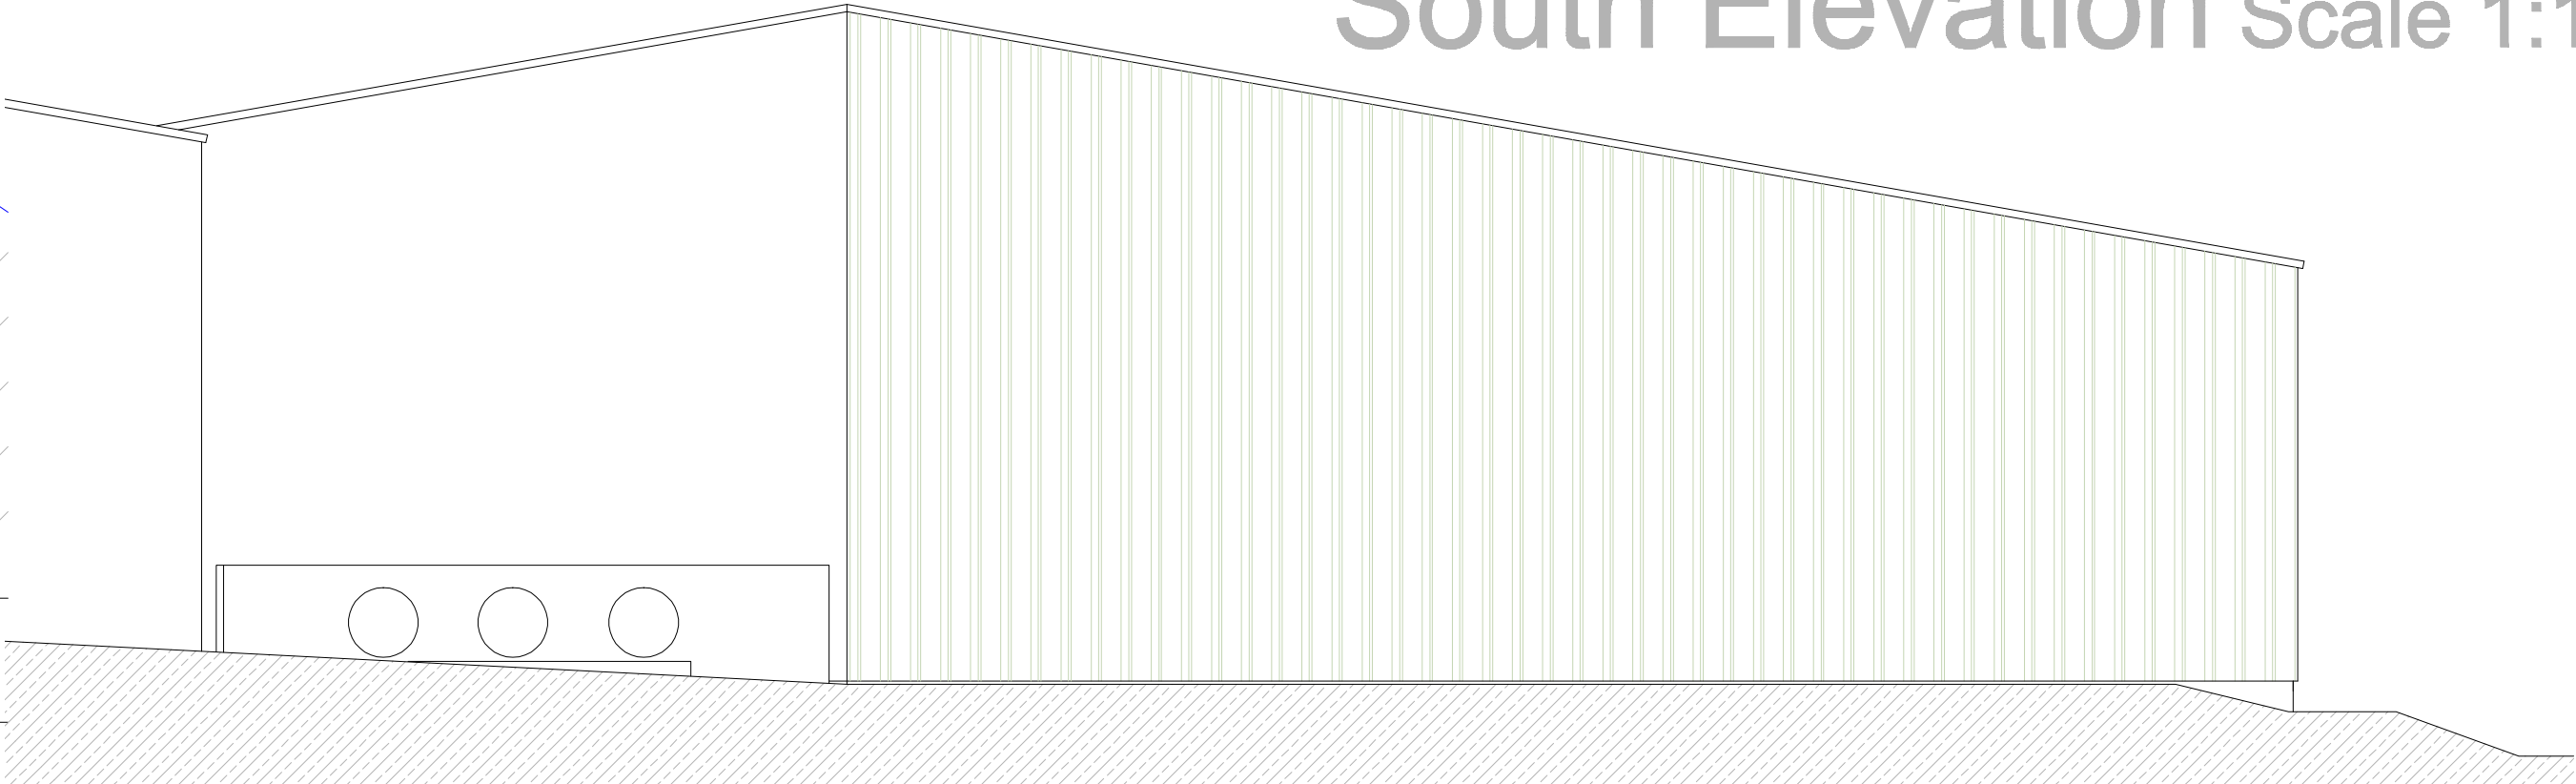

West Elevation Scale 1:100

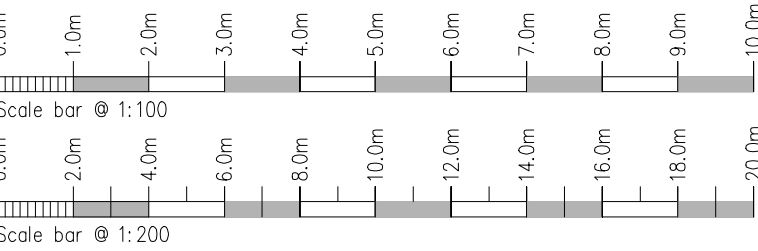

Rev.	Drawn	Comments.	Date

MAC
ARCHITECTURAL DESIGN LTD
Moorland House, 123 Moorland Road, Burslem, ST6 1JD.
T:01782 503302 E:admin@mac-arch.co.uk

Client:
Shirleys Transport Ltd

Project:
Proposed maintenance & vehicular storage building at Mount Garage
Leek Road, Cellarhead,
Leek Road, Stoke on Trent.
Staffordshire. ST9 0DQ.

Title:
Elevations & Floor Plan.

Status:
Planning.