


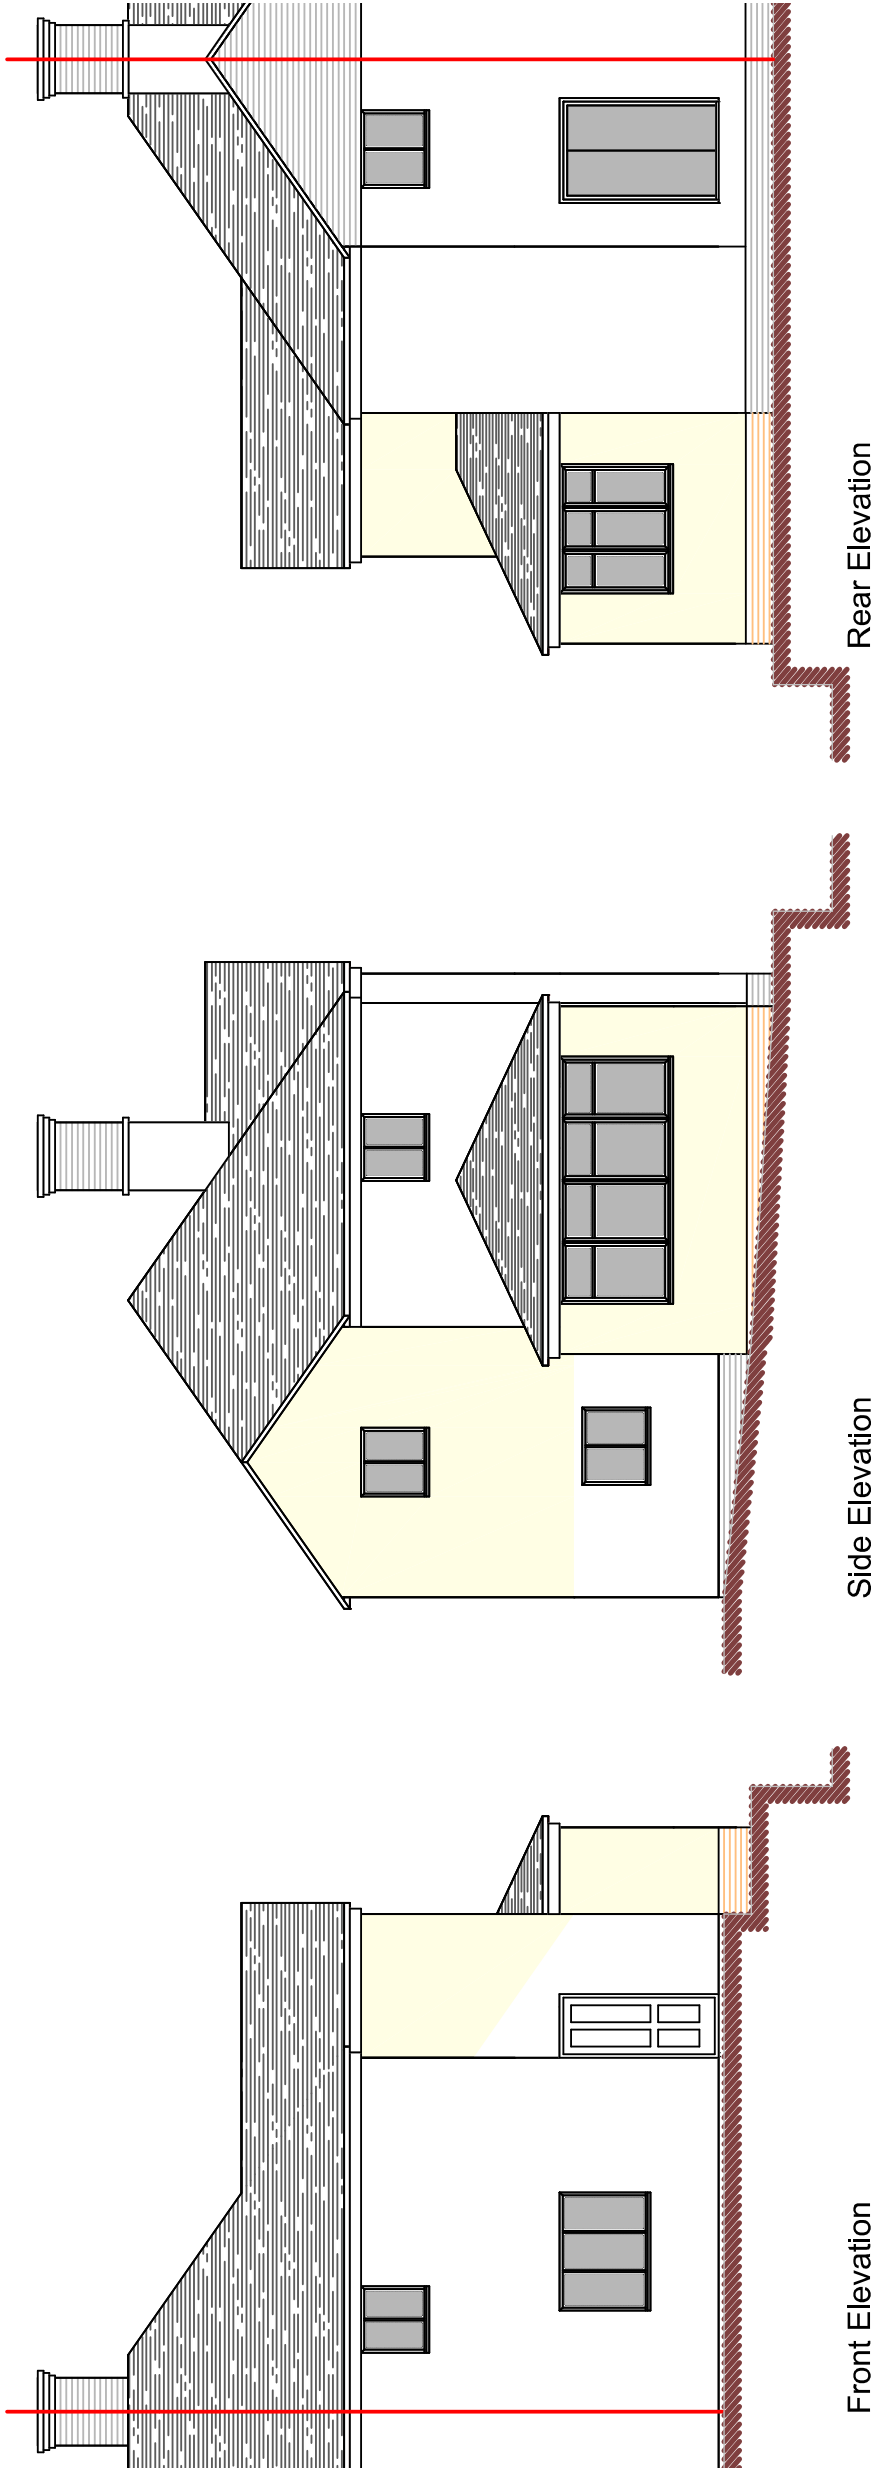

Front Elevation

Side Elevation

Rear Elevation

DBD Architectural
Consultancy Ltd ©2025

1. Copyright is vested with DBD Architectural Consultancy Ltd.
2. All dimensions to be checked on site before proceeding.
3. Contractor to check/adjust dimensions of new work to suit existing conditions.
Do not assume existing structure or details are plumb, square or level.
4. Contractor must notify the architect of any discrepancies before proceeding.
5. All drawings to be read in conjunction with all other consultants drawings and specs.

Rev	Date	Description



DBD Architectural Consultancy Ltd
50 Broad Street, Leek,
Staffordshire, ST13 5NS
01538 383118
mail@dbdconsultants.co.uk
www.dbdconsultants.co.uk

R Morrey
The Spinney
Edgefields Lane
ST9 9NS
Client

Two Storey Side Extension &
Conservatory Replacement
Project

Title

Plans as Existing

Stage: Planning

Size: A3


Scale: 1:100

Date: 26.06.25

Job No: 2562

Drawing Number

PL 02

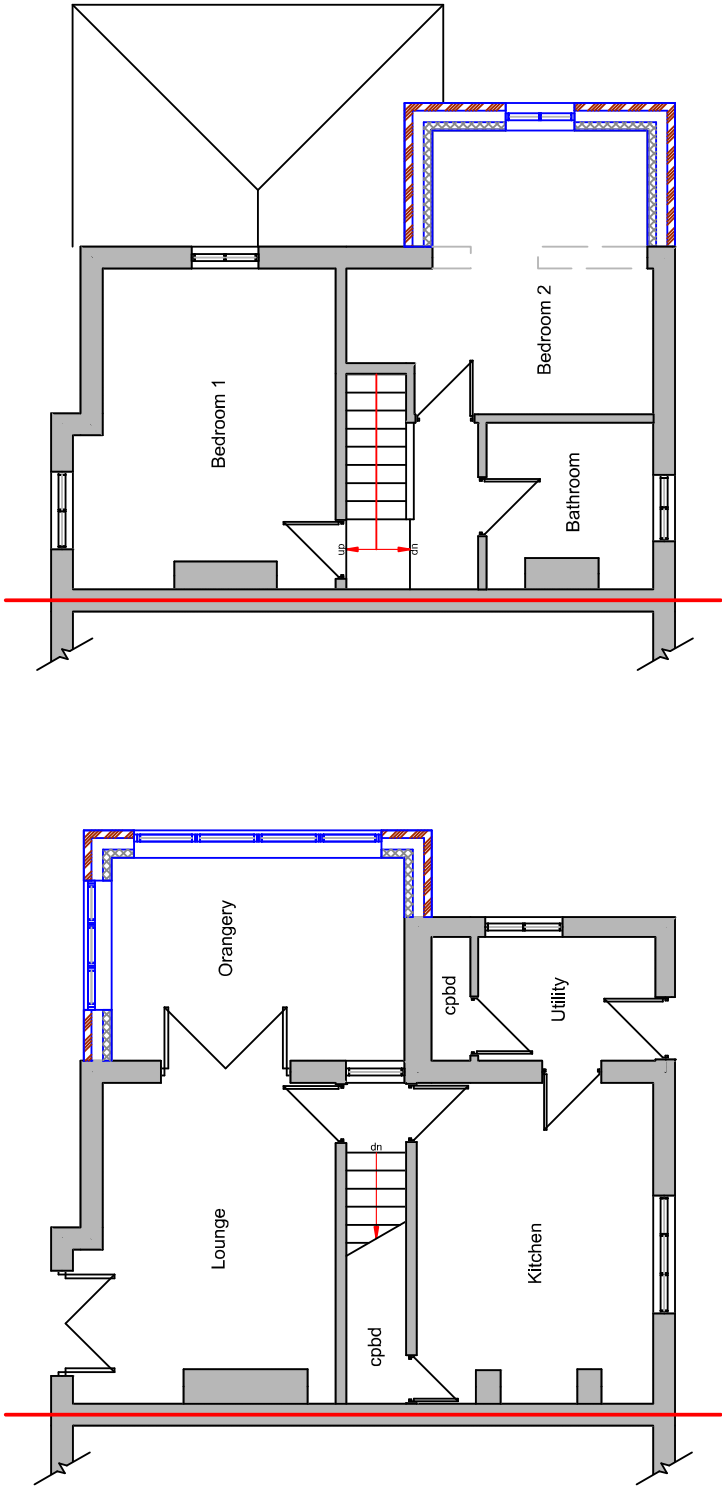

Ground Floor Plan

