




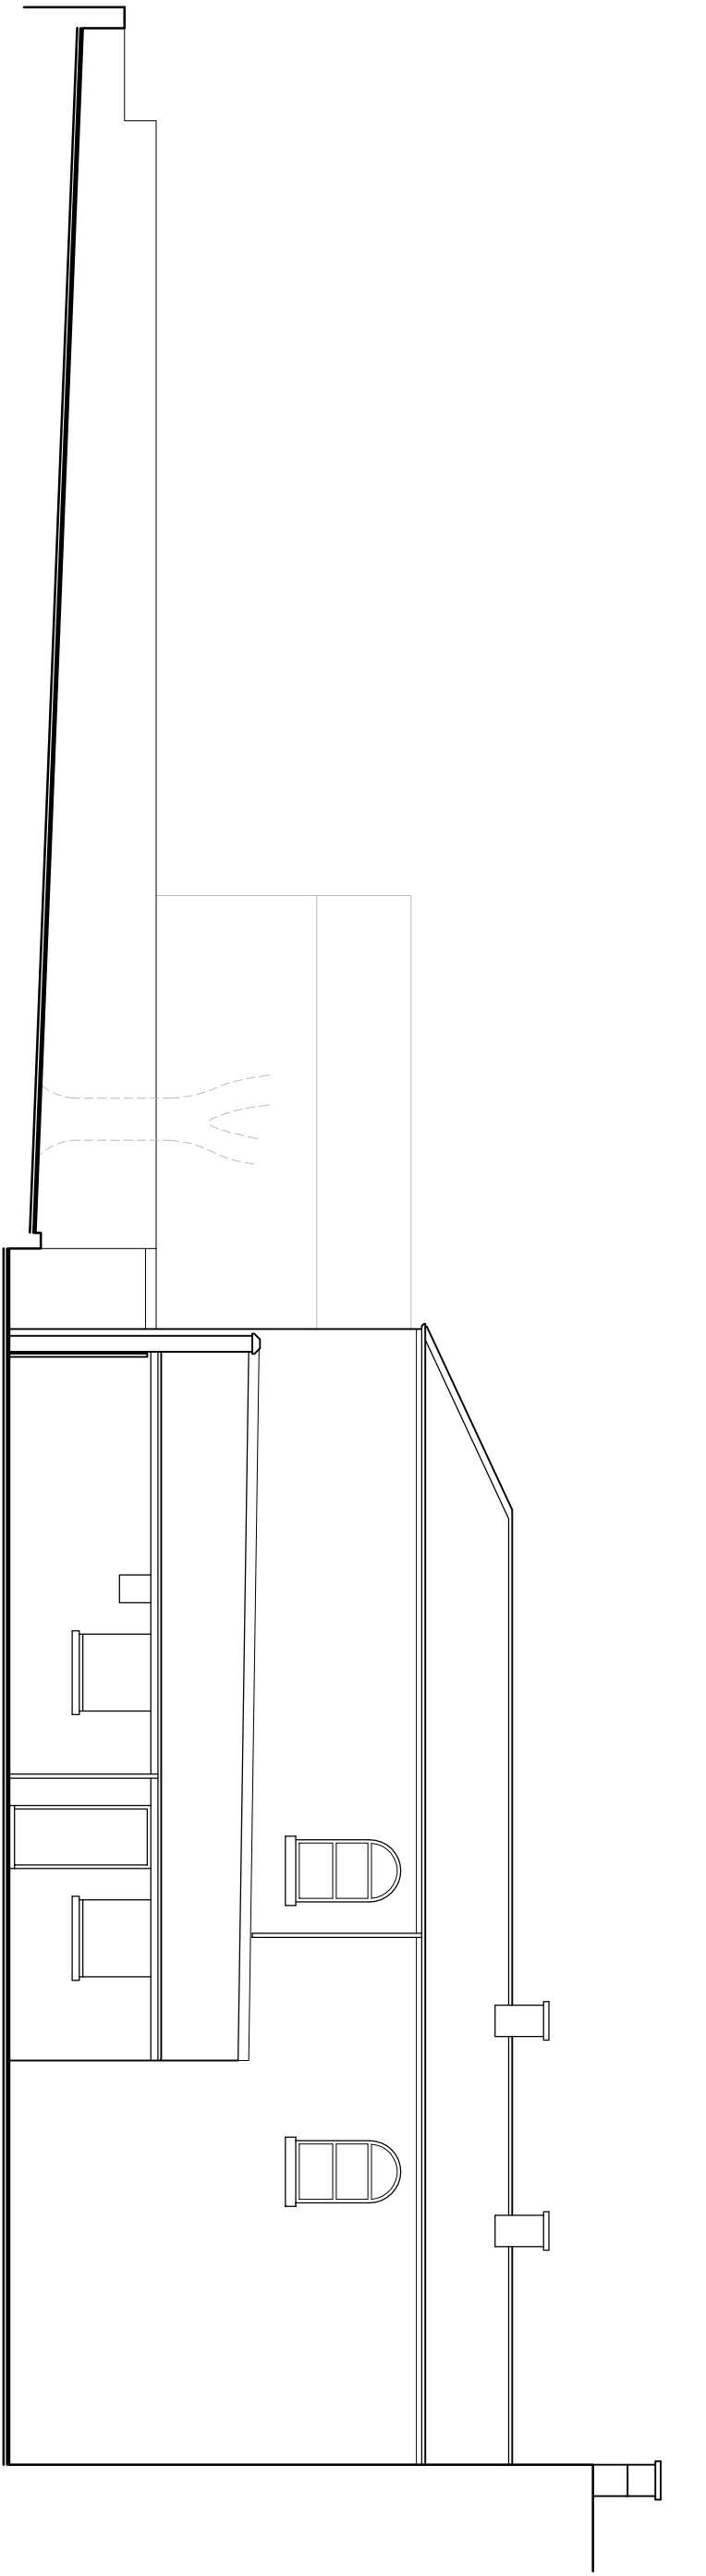


Side Elevation
Scale 1:100@A1

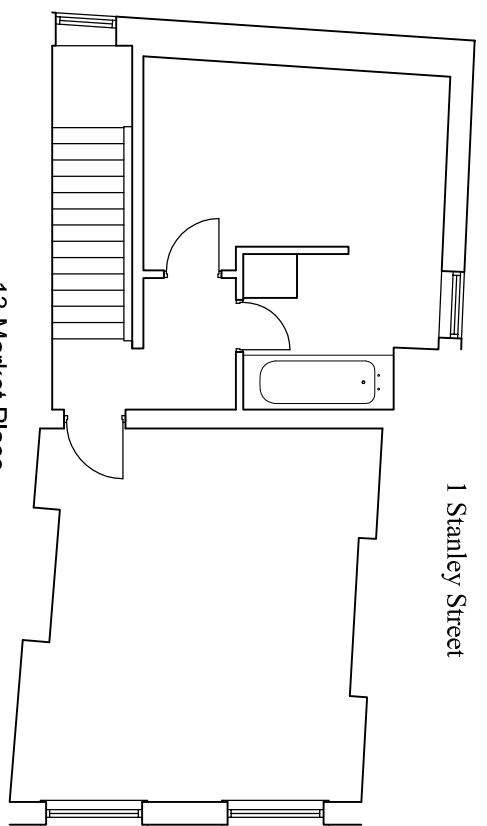


Second Floor Plan
Scale 1:100@A1

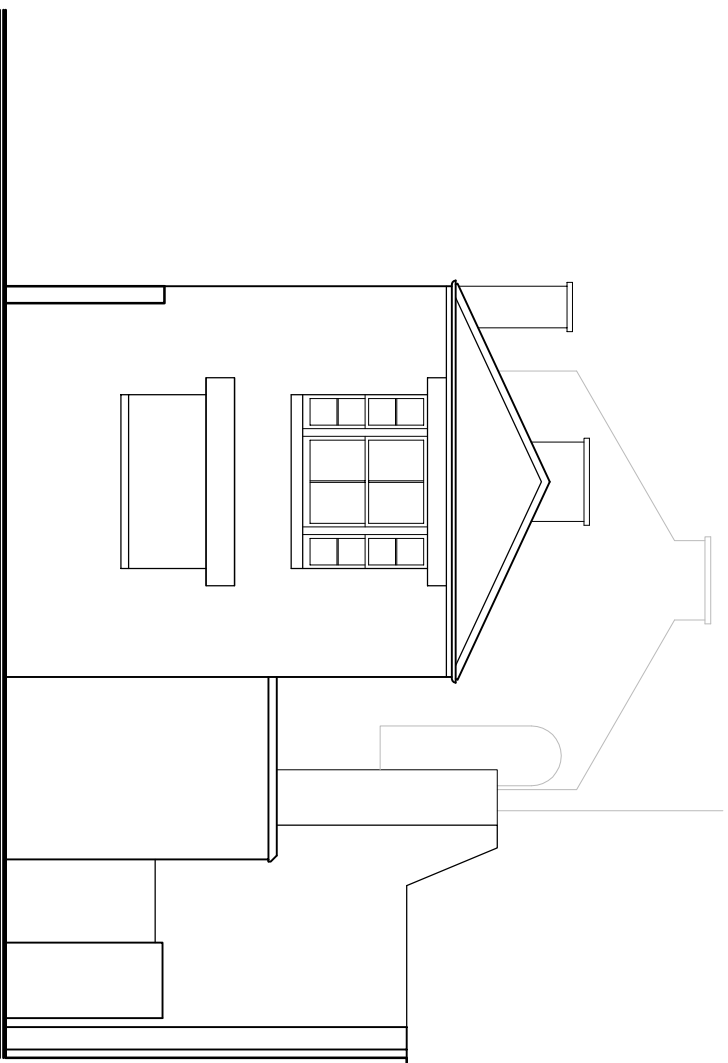


Rear Elevation
Scale 1:100@A1

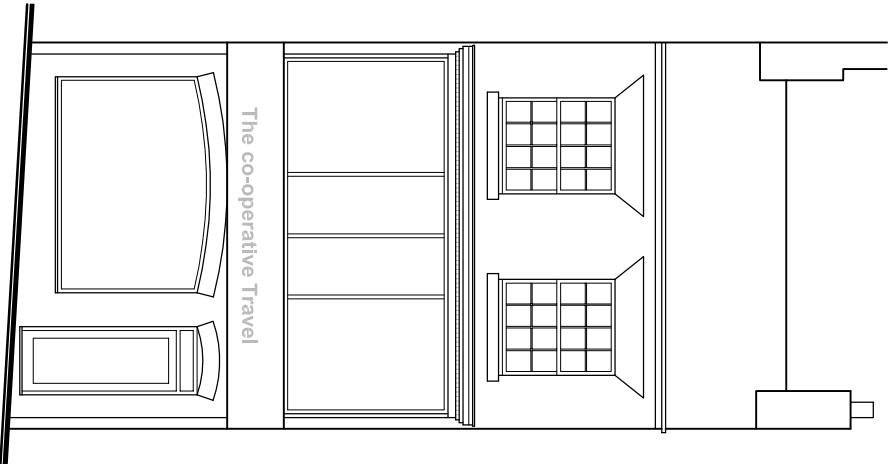


Front Elevation
Scale 1:100@A1

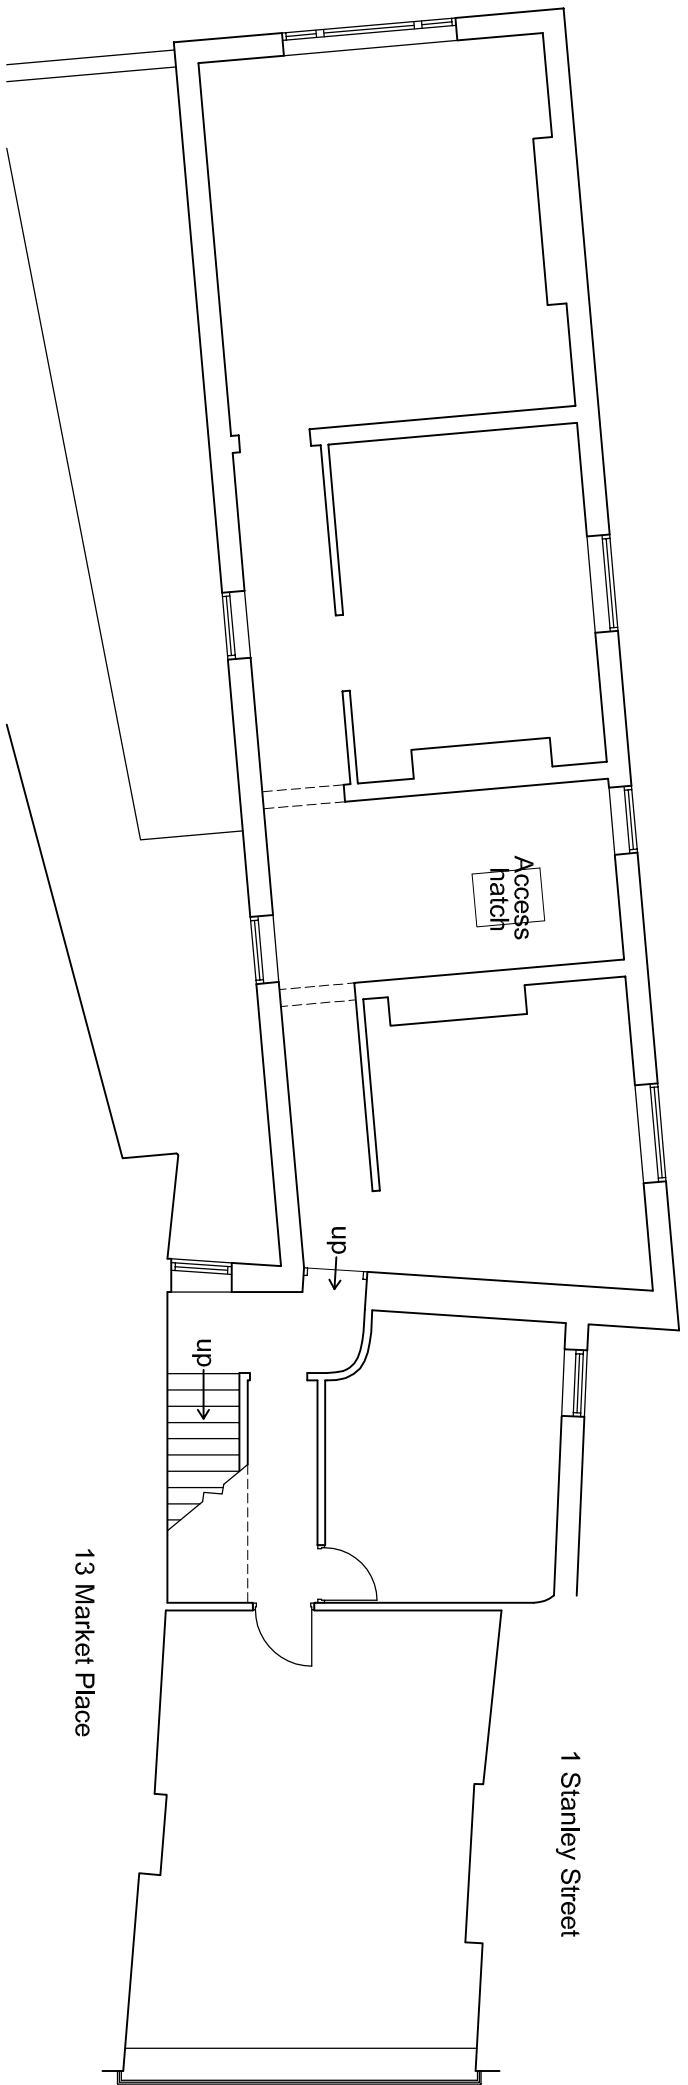



First Floor Plan
Scale 1:100@A1

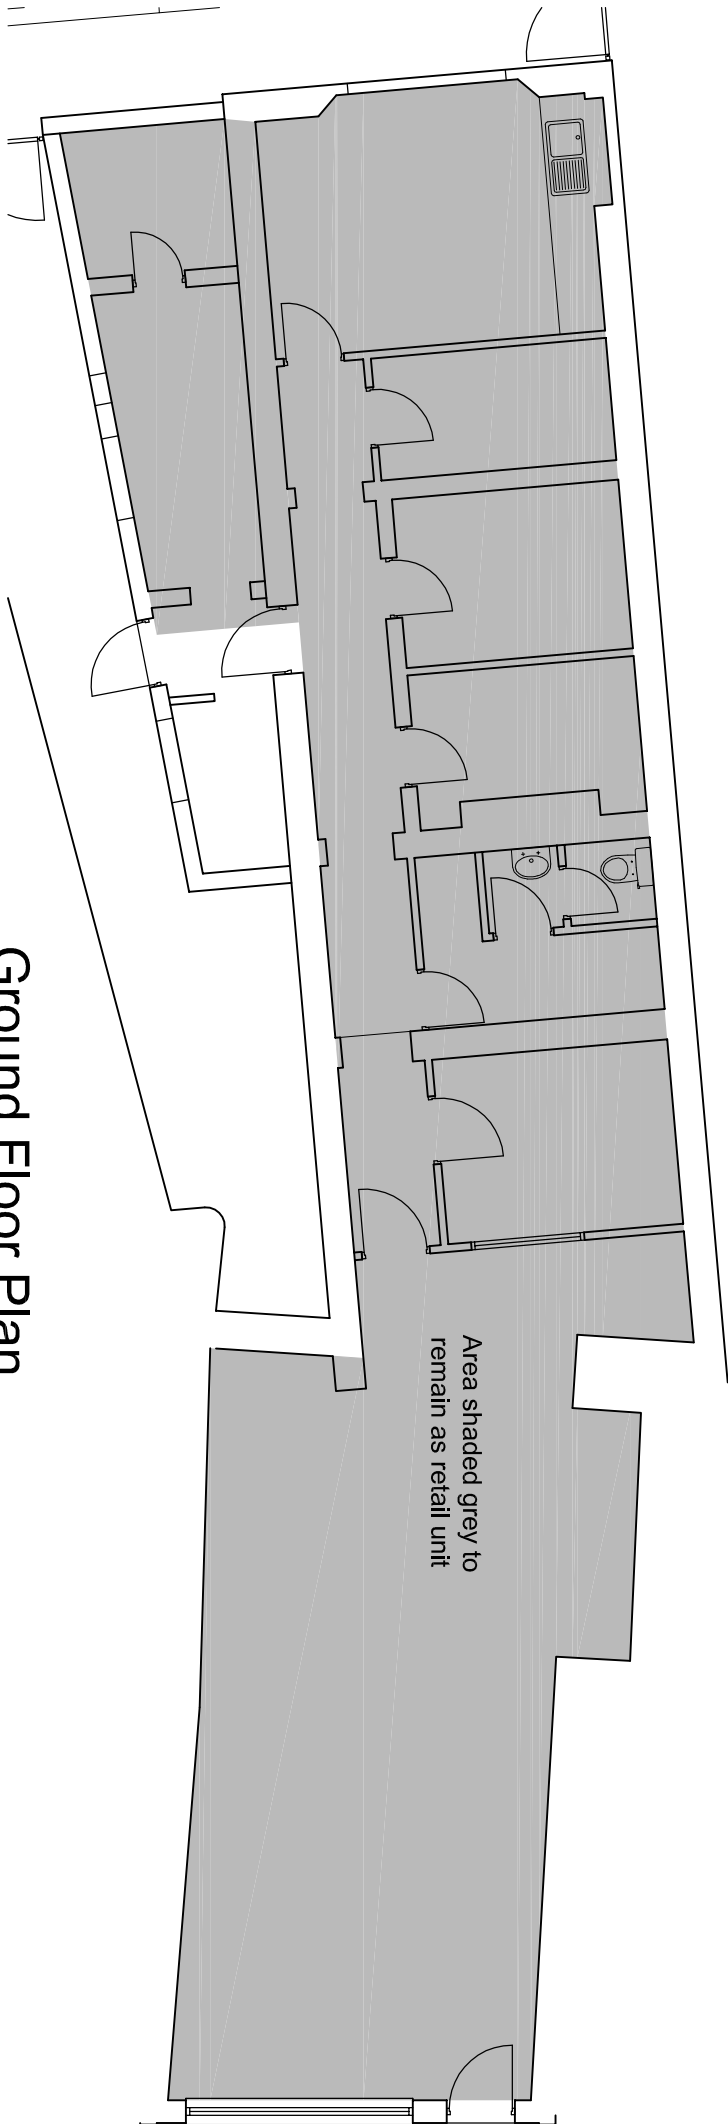


Ground Floor Plan
Scale 1:100@A1

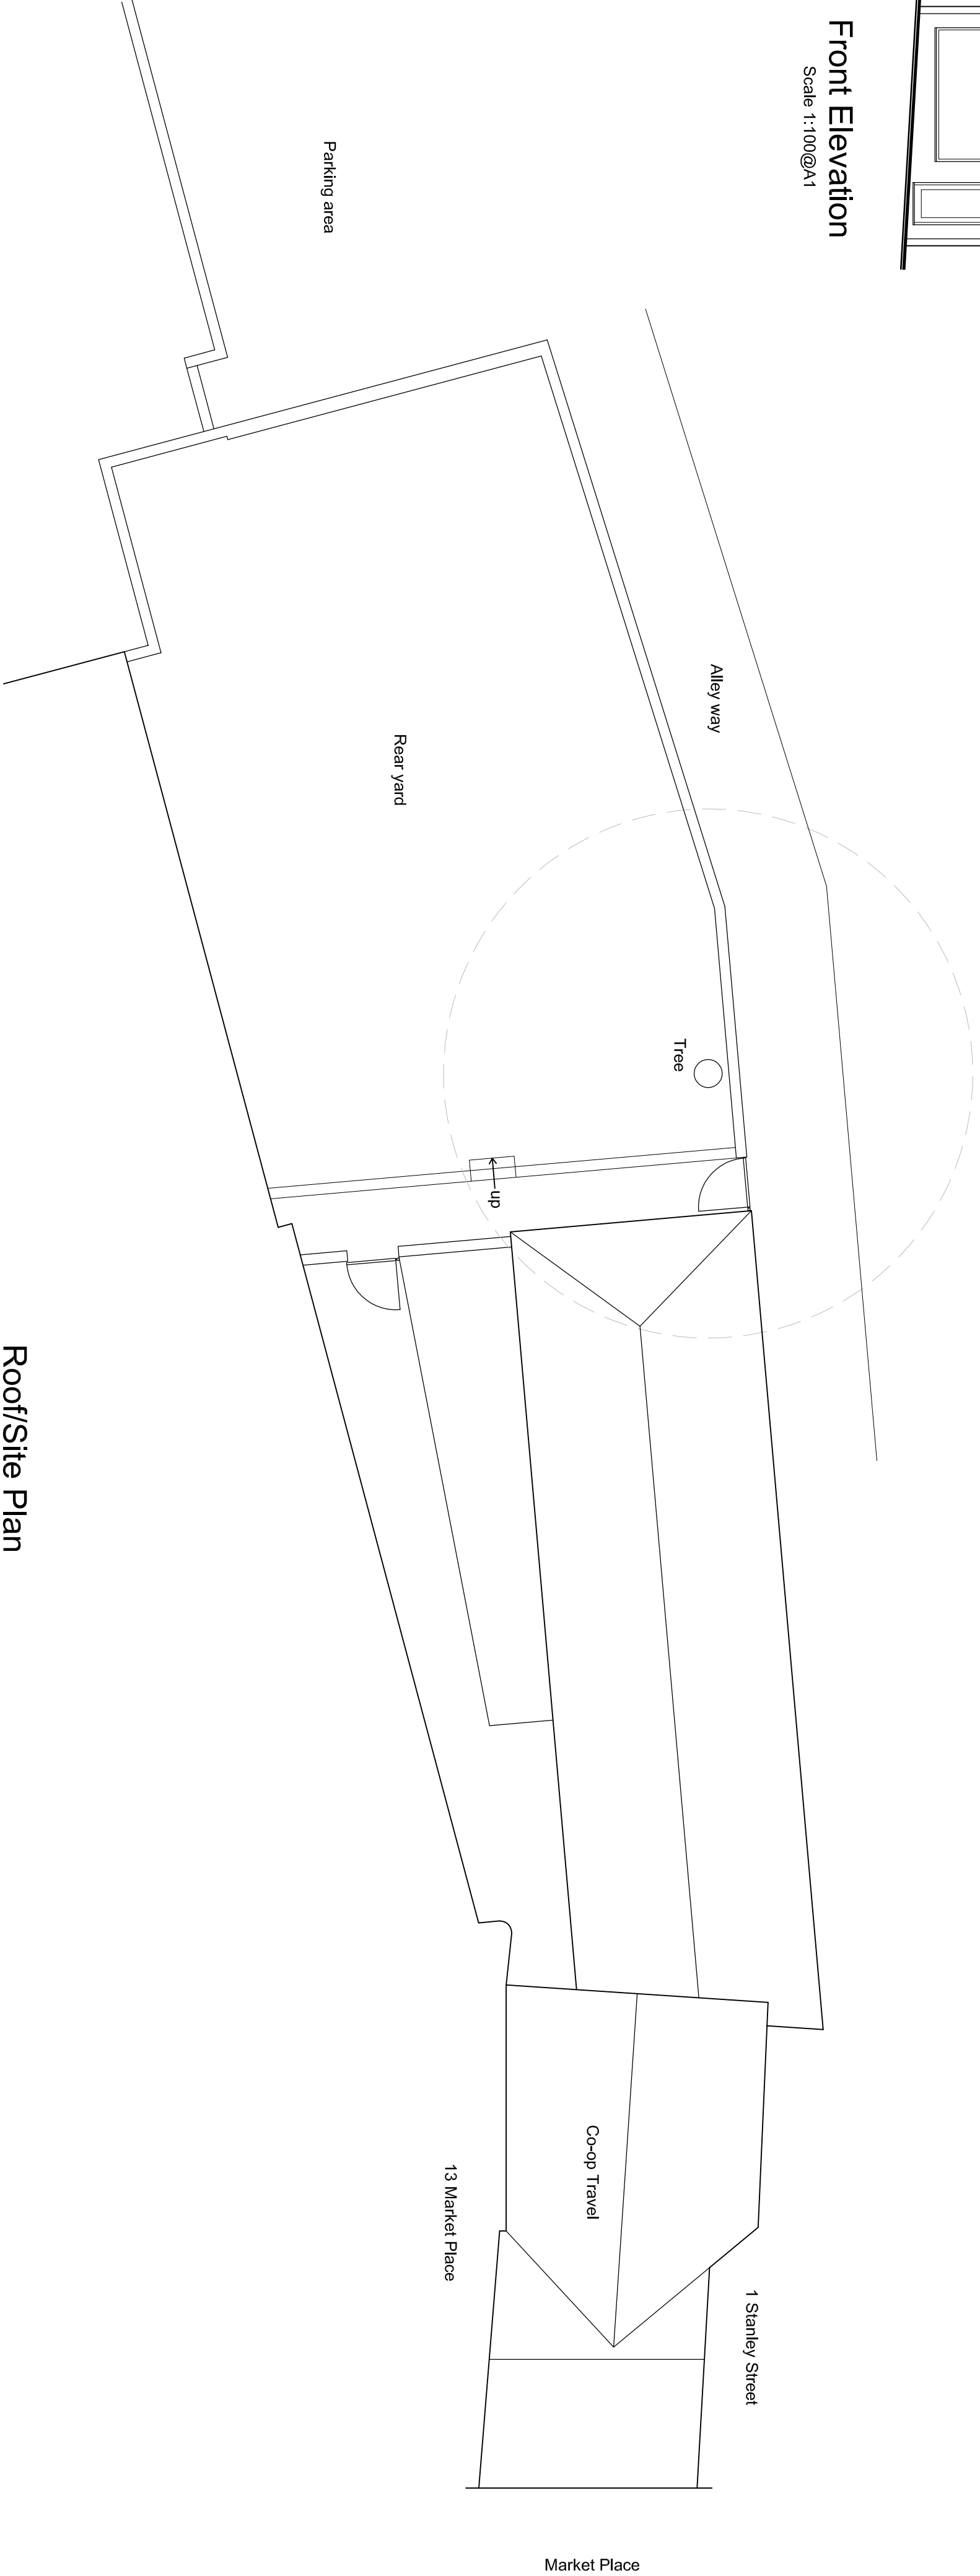

Roof/Site Plan
Scale 1:100@A1

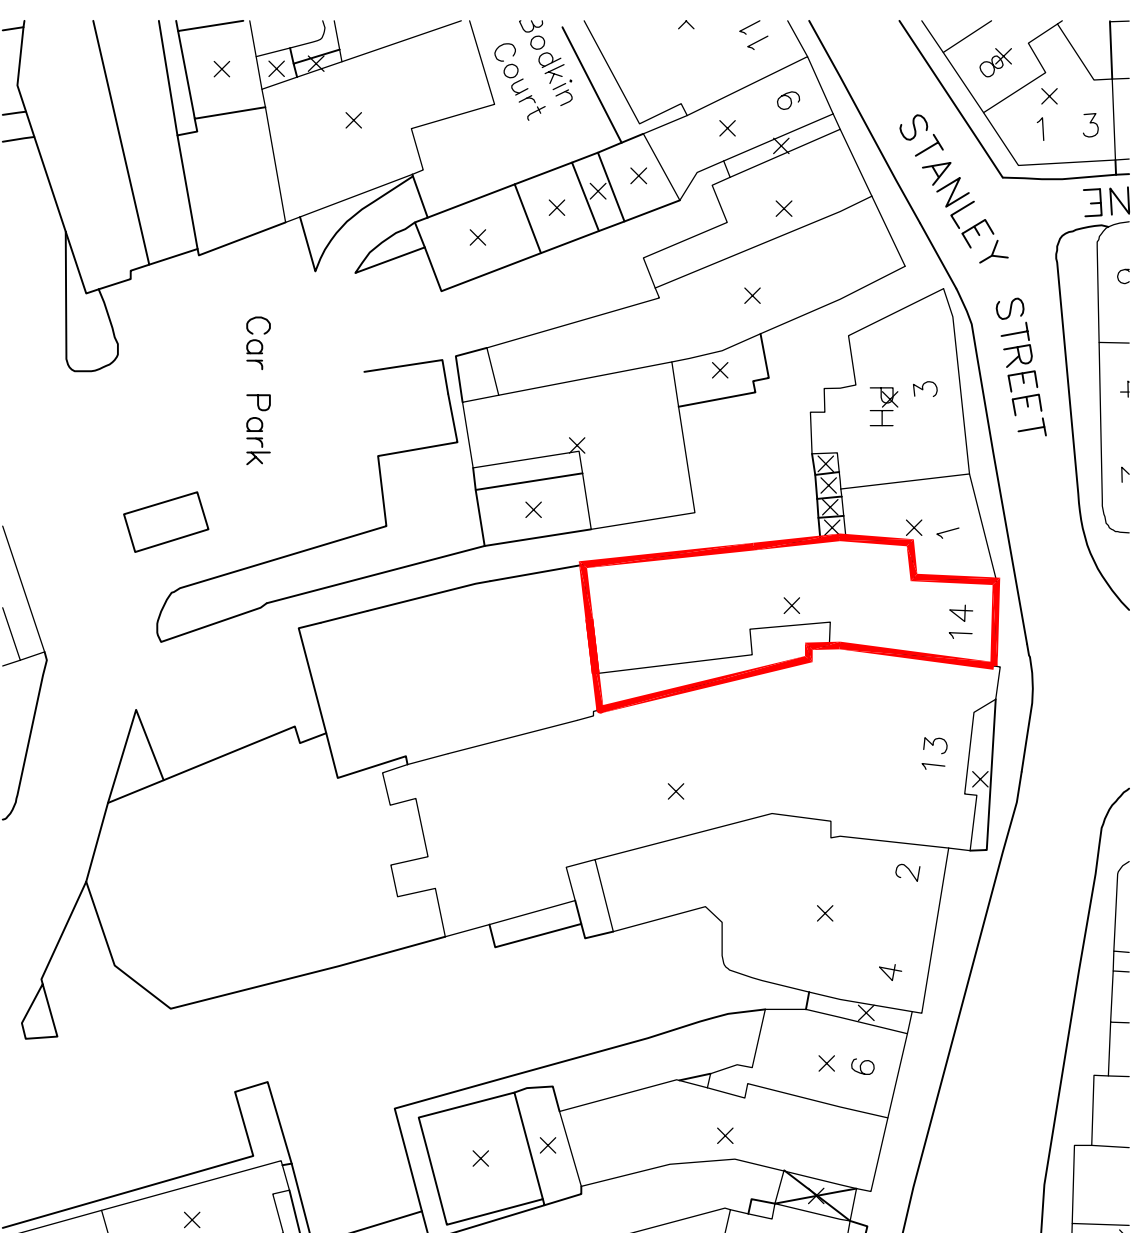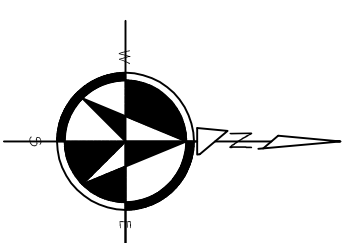

Site Plan
Scale 1:500@A1

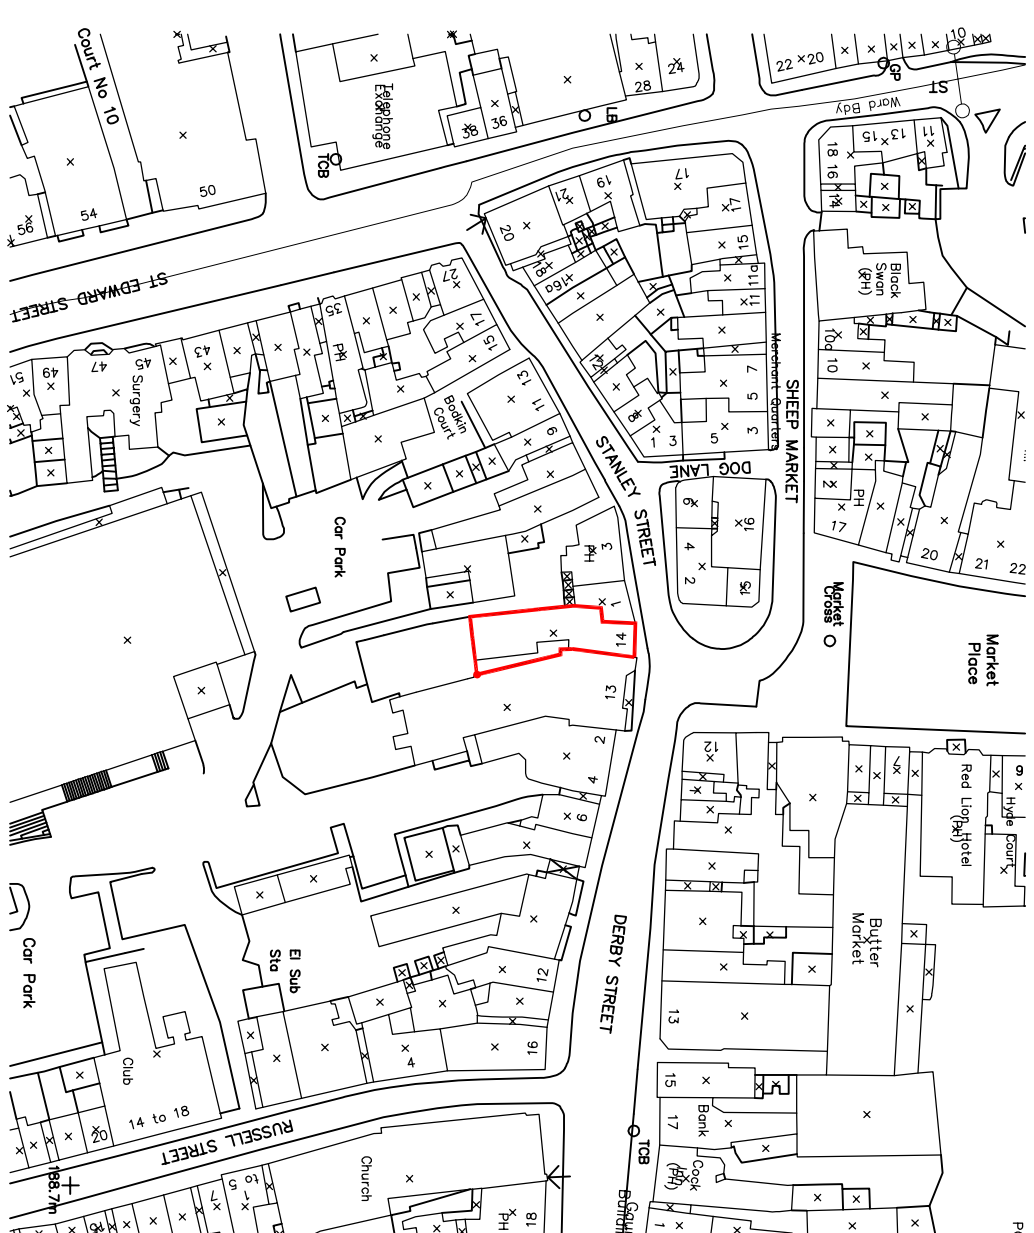

Location Plan
Scale 1:1250@A1

PLANNING STATUS

MR A. GRAHAM

Project
Proposed conversion of
upper floors to
1/4 Market Place
and new development to the rear

drawing
EXISTING PLANS & ELEVATIONS

date AUG 14 drawn CJ checked
scale as shown drawer no dwg no **2582-01A**

buildinginkdesign

15 Thorne Road, Dorchester, DN1 2HG
Tel: (0)1302 321199 Fax: (0)1302 730766
Email: info@buildinginkdesign.co.uk
www.buildinginkdesign.co.uk
Building Ink Design Limited
Company reg: 4377549

b|id
ARCHITECTS