


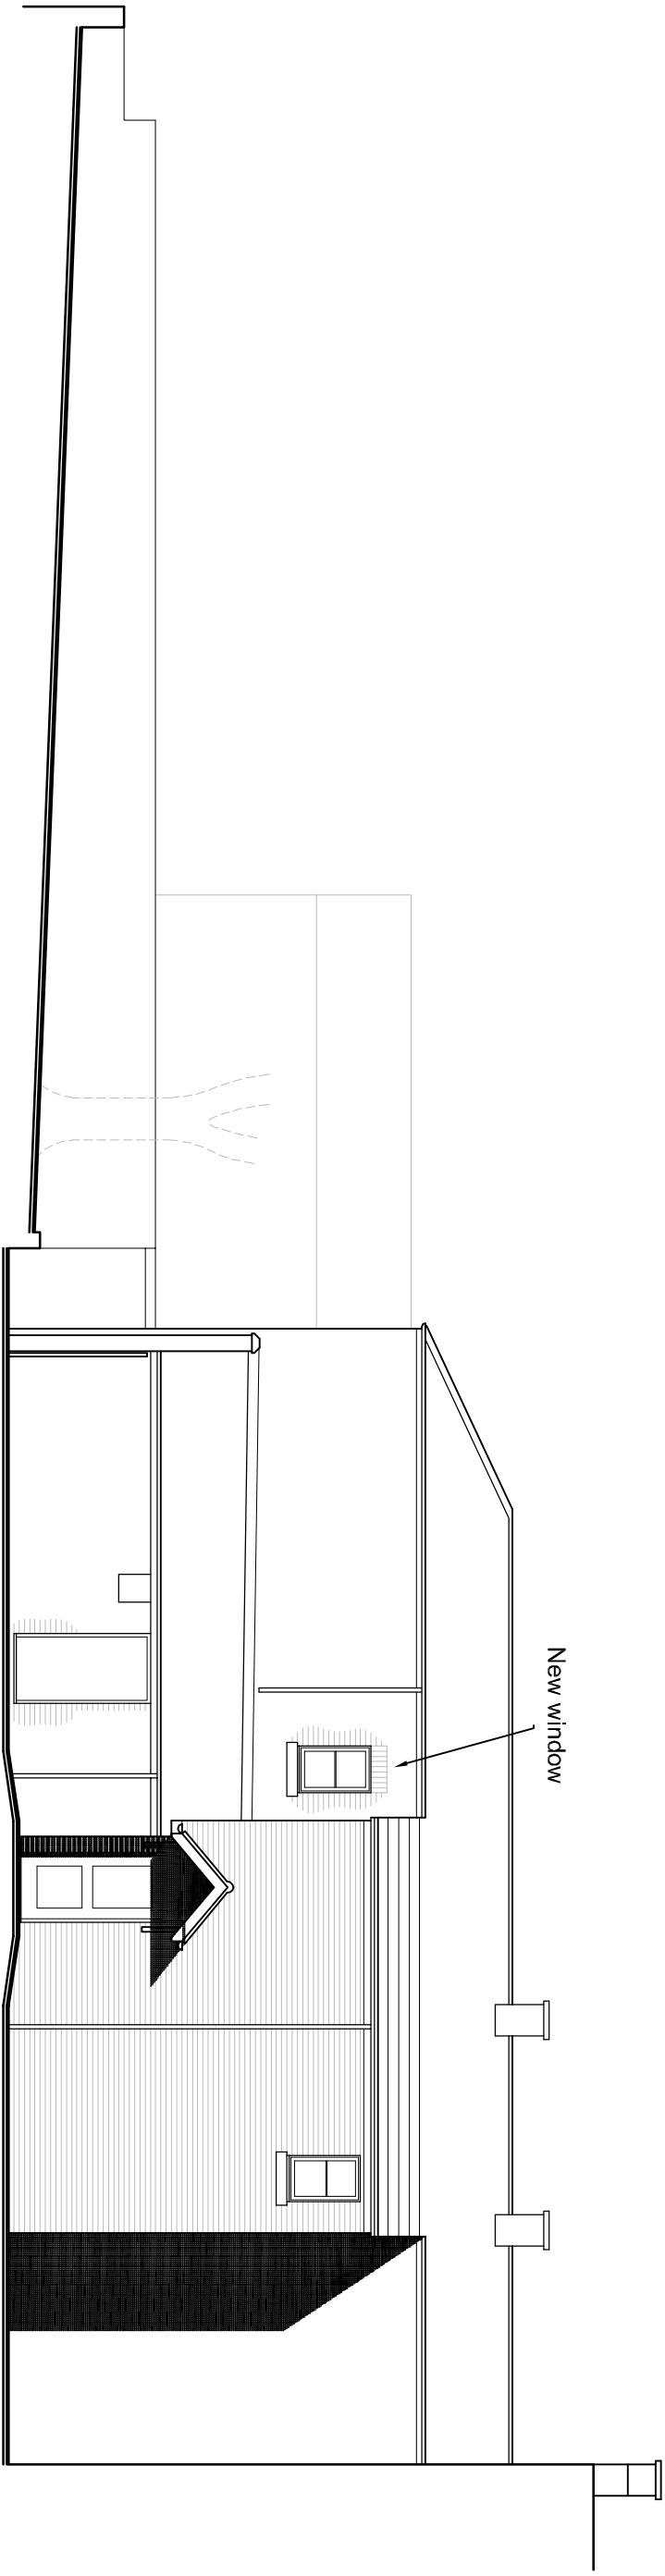


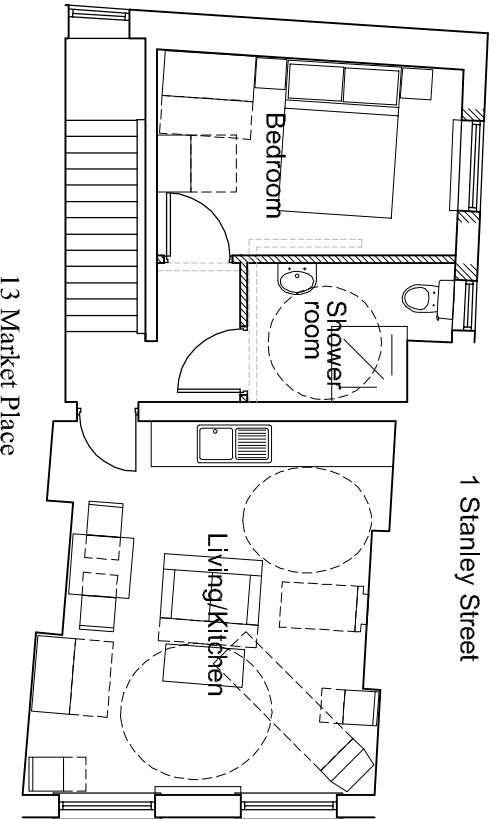


Side Elevation
Scale 1:100@A1

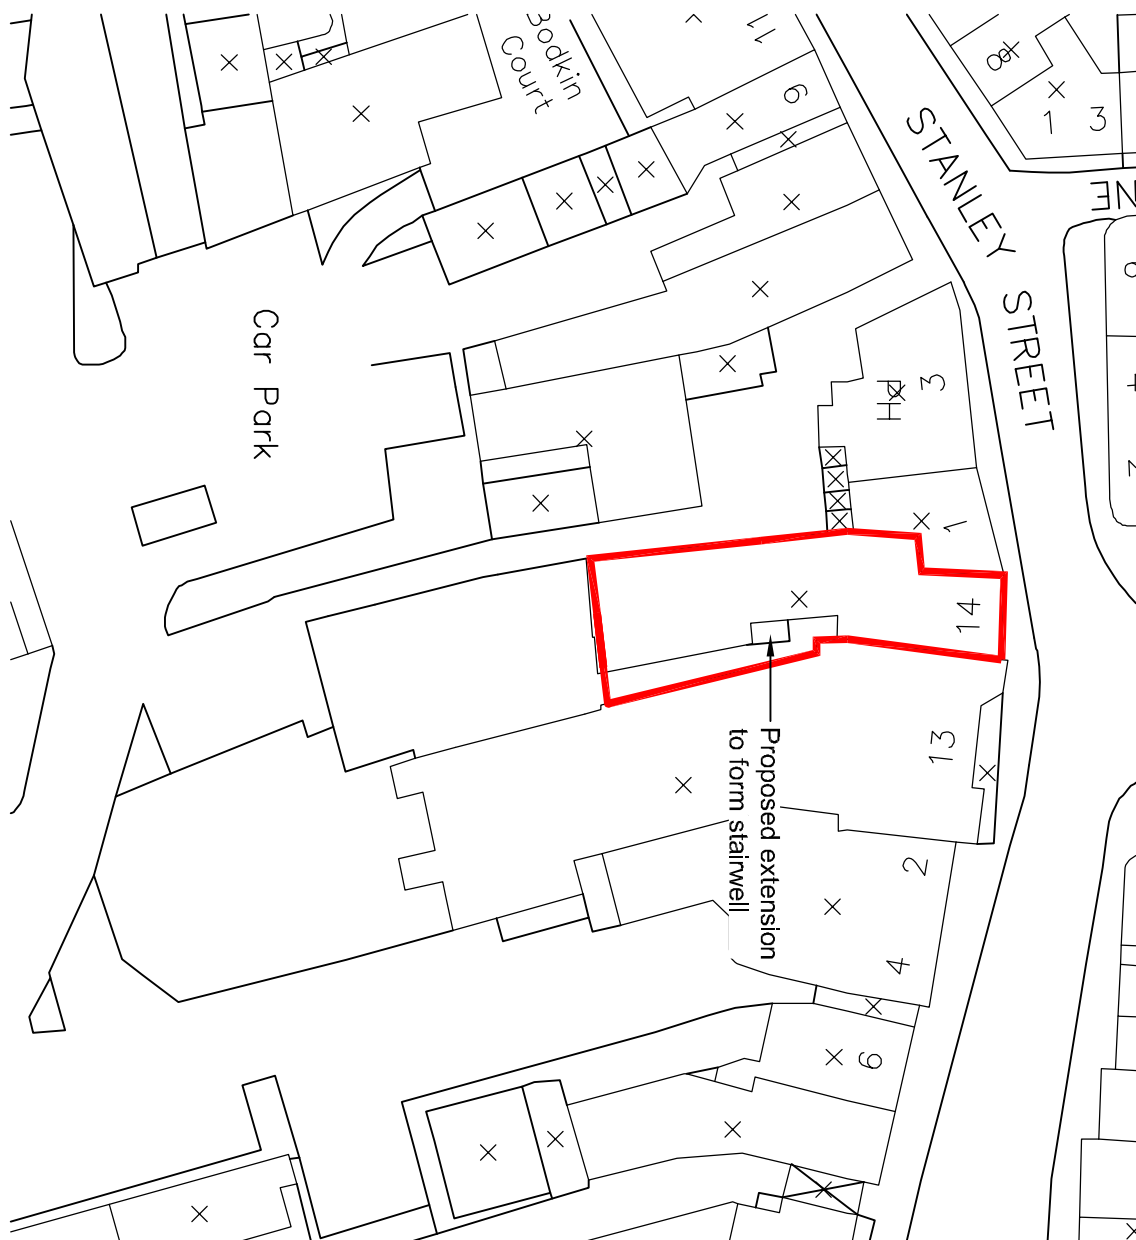


Second Floor Plan
Scale 1:100@A1

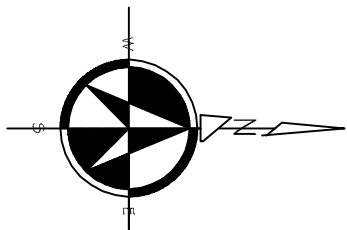


Site Plan
Scale 1:500@A1

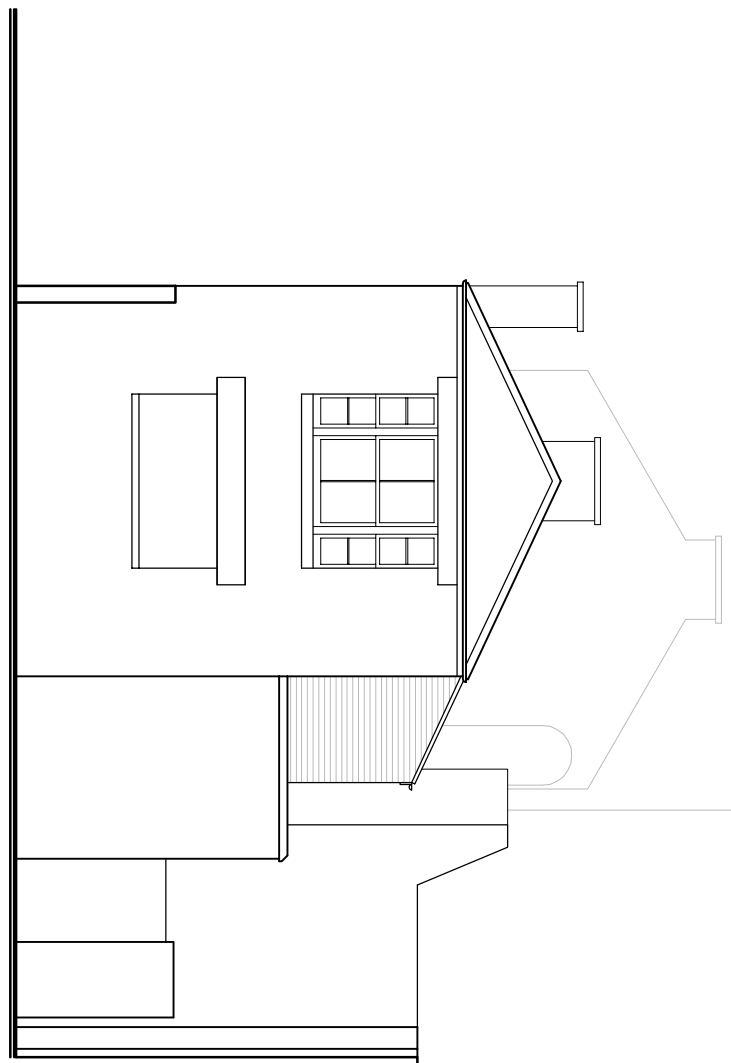

Rear Elevation
Scale 1:100@A1

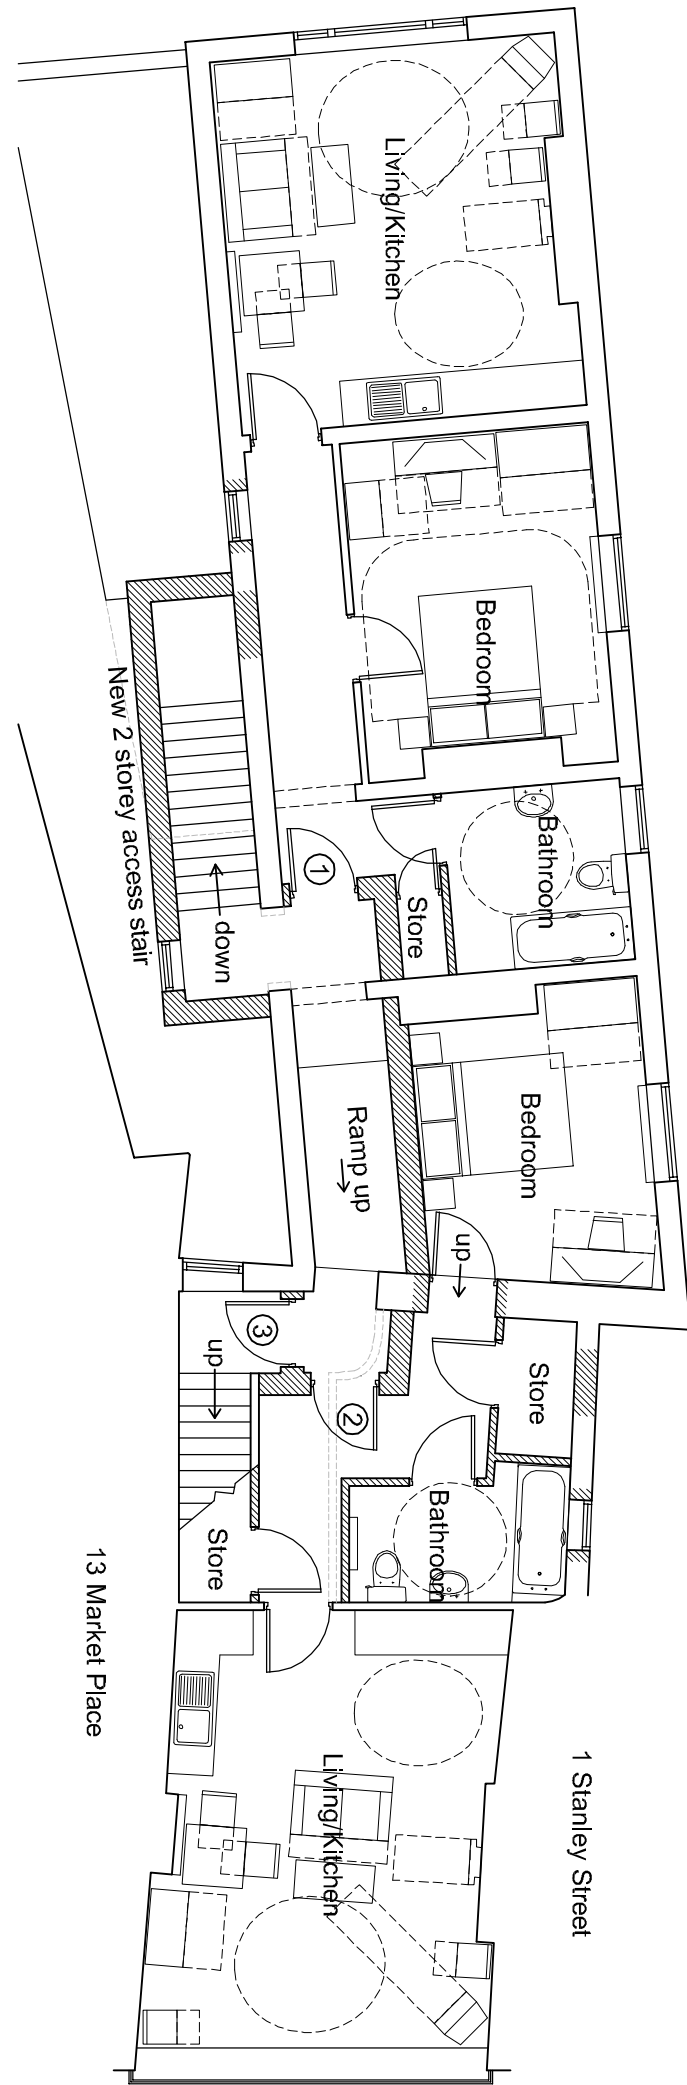



First Floor Plan
Scale 1:100@A1

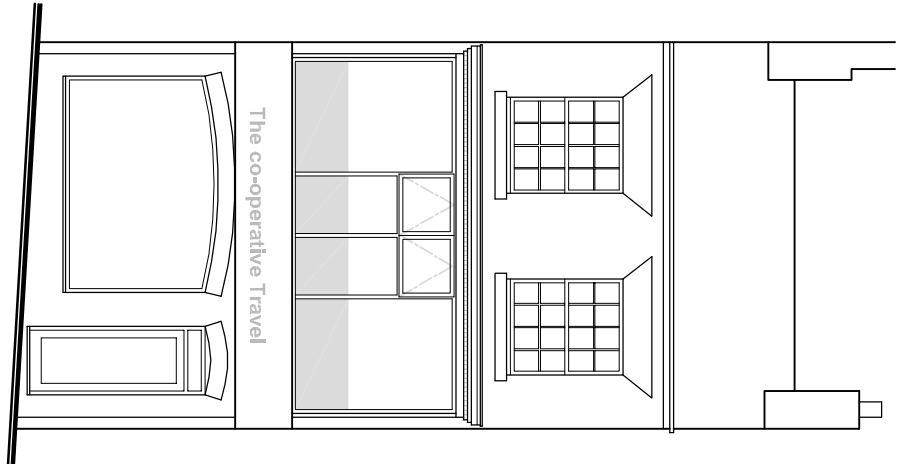


Front Elevation
Scale 1:100@A1

Retain existing bay window and install inward opening top hung glazing units replace glass with toughened provide fossing to lower 3rd see detail drawing

Ground Floor Plan
Scale 1:100@A1

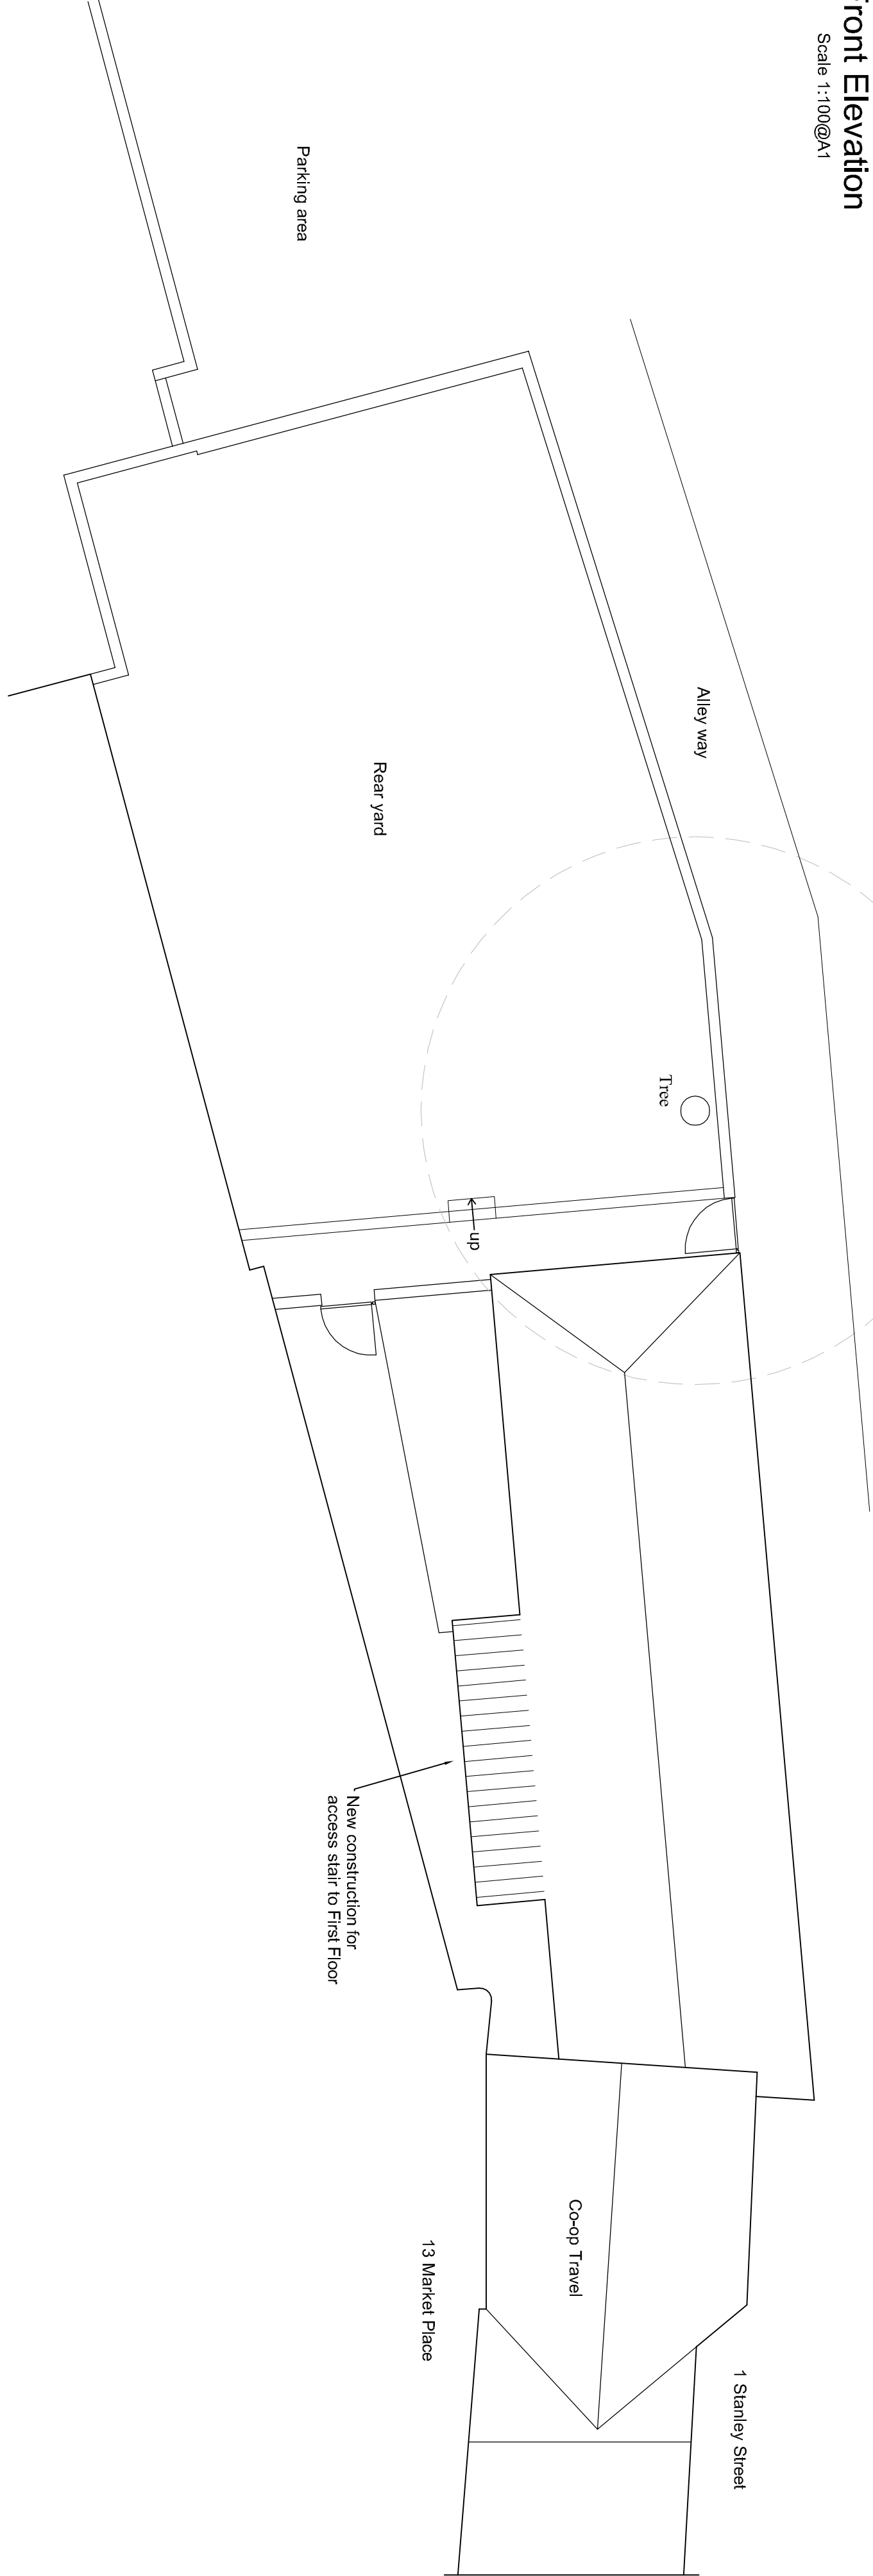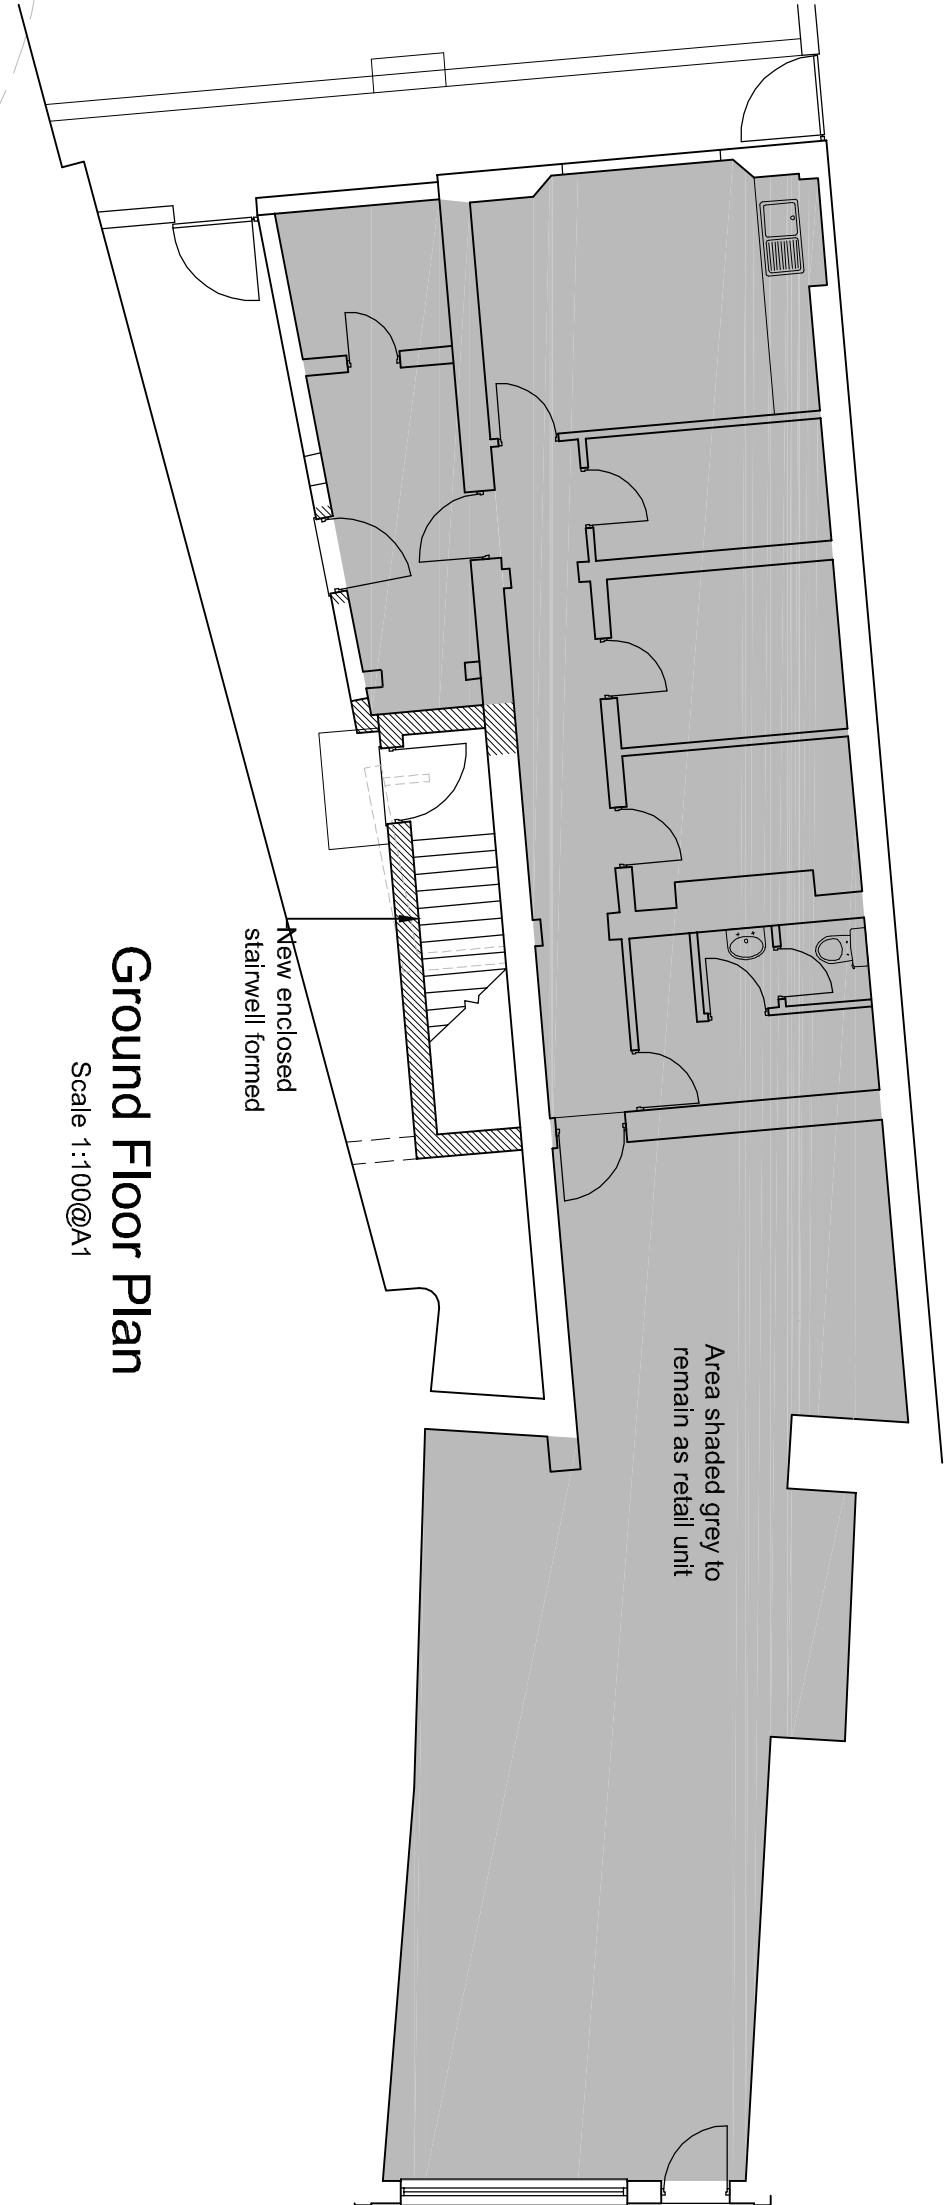

Roof/Site Plan
Scale 1:100@A1

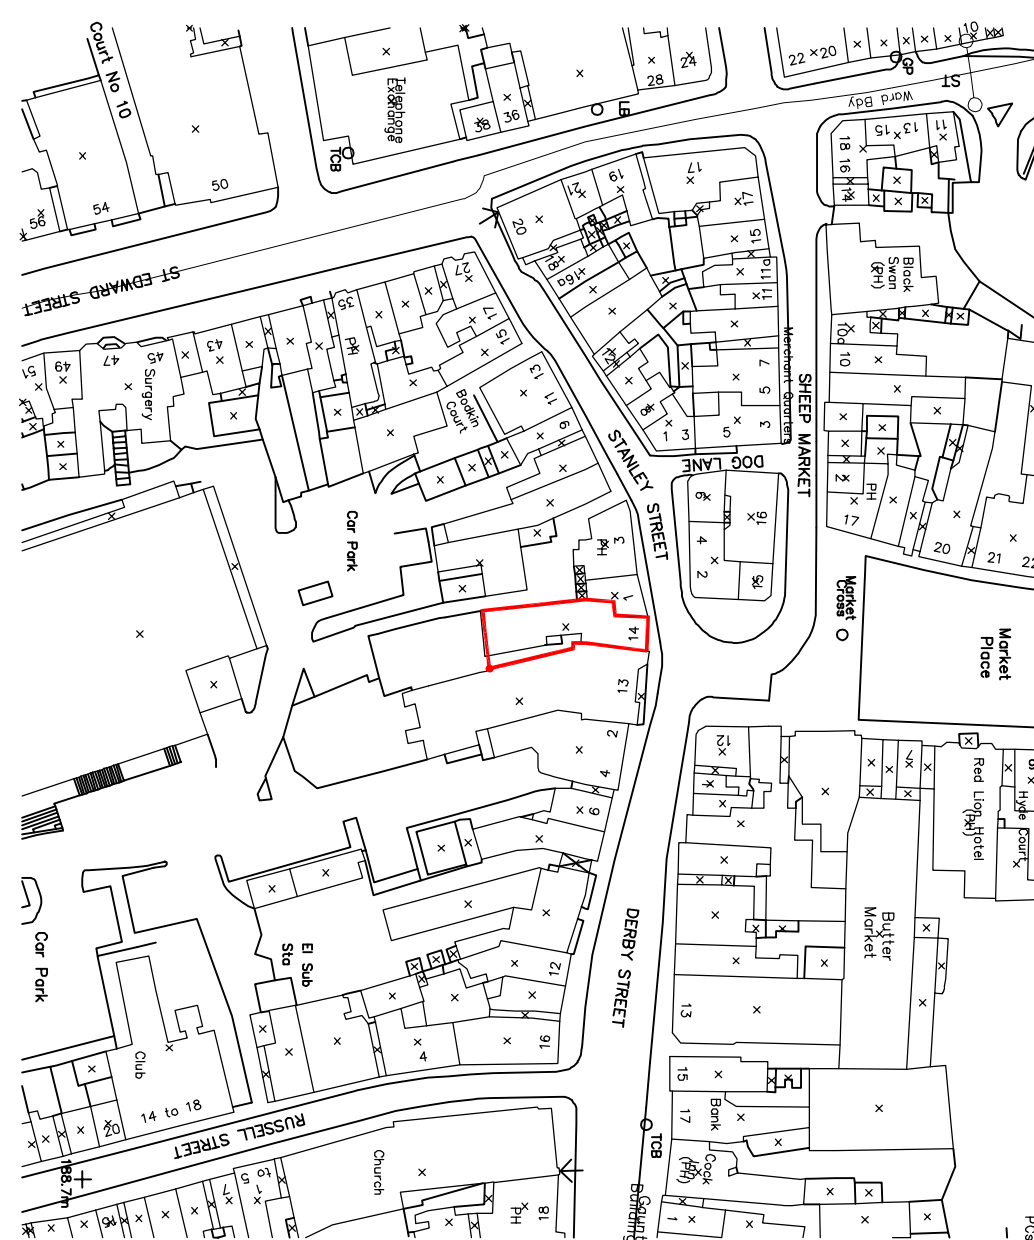

Location Plan
Scale 1:1250@A1

PLANNING STATUS

MR A. GRAHAM

Project Proposed conversion of upper floors to 14 Market Place and new development to the rear

PROPOSED PLANS & ELEVATIONS

date AUG 14 drawn DO checked SM
scale as shown @A1 drawer no 2582-02B dwg no

buildinginkdesign

15 Thorne Road, Doncaster, DN1 2HG
Tel: (01502) 321199 Fax: (01502) 730766
Email: info@buildinginkdesign.co.uk
www.buidinginkdesign.co.uk
Building Link Design Limited
Company reg. 4377540

bold ARCHITECTS

B - Site plan amended
A - Red Line amended
18-09-14 DO
08-09-14 SM

client

AMENDMENT

Proposed Floor areas (approx)
Apartment 1 - 52m²
Apartment 2 - 51m²
Apartment 3 - 45m²