
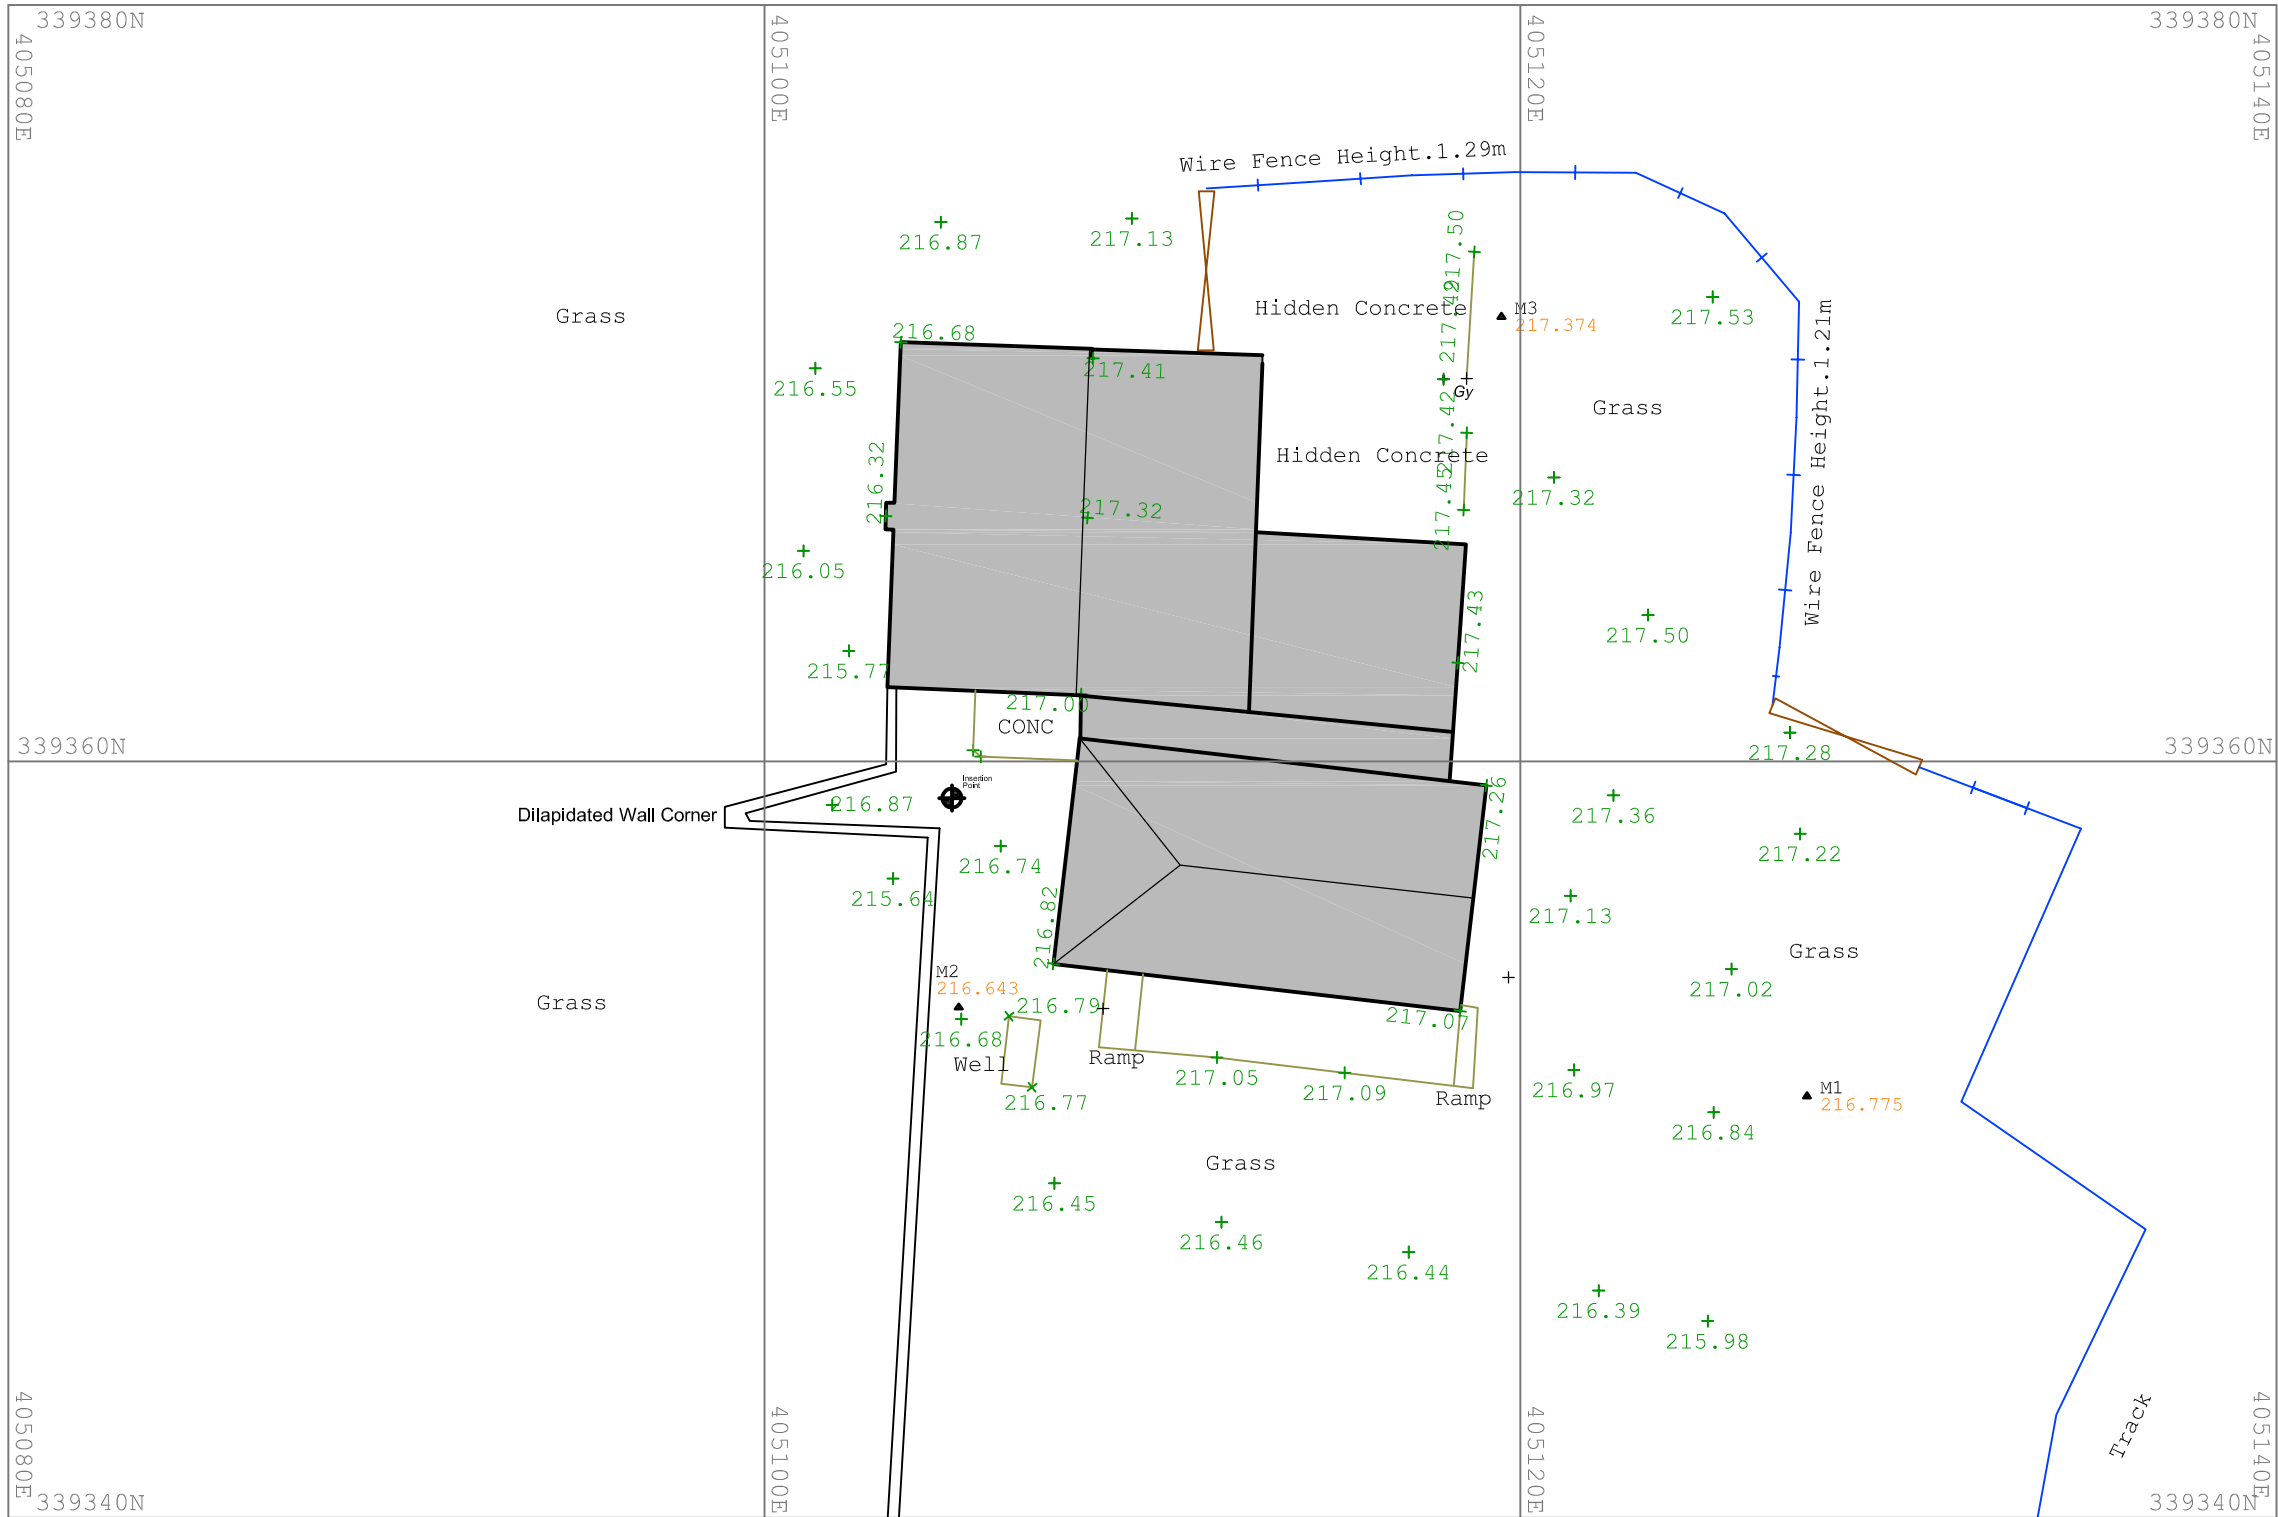


Copyright

Revisions		

Note: All dimensions to be checked on site and any discrepancies to be reported to [arc design solutions](mailto:ask@designbyarc.co.uk) prior to the commencing of work on site.

 

architectural
design solutions

E-mail: ask@designbyarc.co.uk
01246 200 468 / 07813 924 774
www.designbyarc.co.uk

Client
ADRIAN ALLEN

Job Title
CLASS Q APPLICATION:
ROCK CLIFFE FARM
MAIN ROAD
HOLLINGTON
STAFFORDSHIRE MOORLANDS
ST10 4HS

Drawing Title
EXISTING SITE PLAN

Scale 1:200 @ A3

Date	July 2025	Status	Class Q Application
------	-----------	--------	---------------------

Drg. No.	2025-371-02	Rev.	P01
----------	-------------	------	-----