



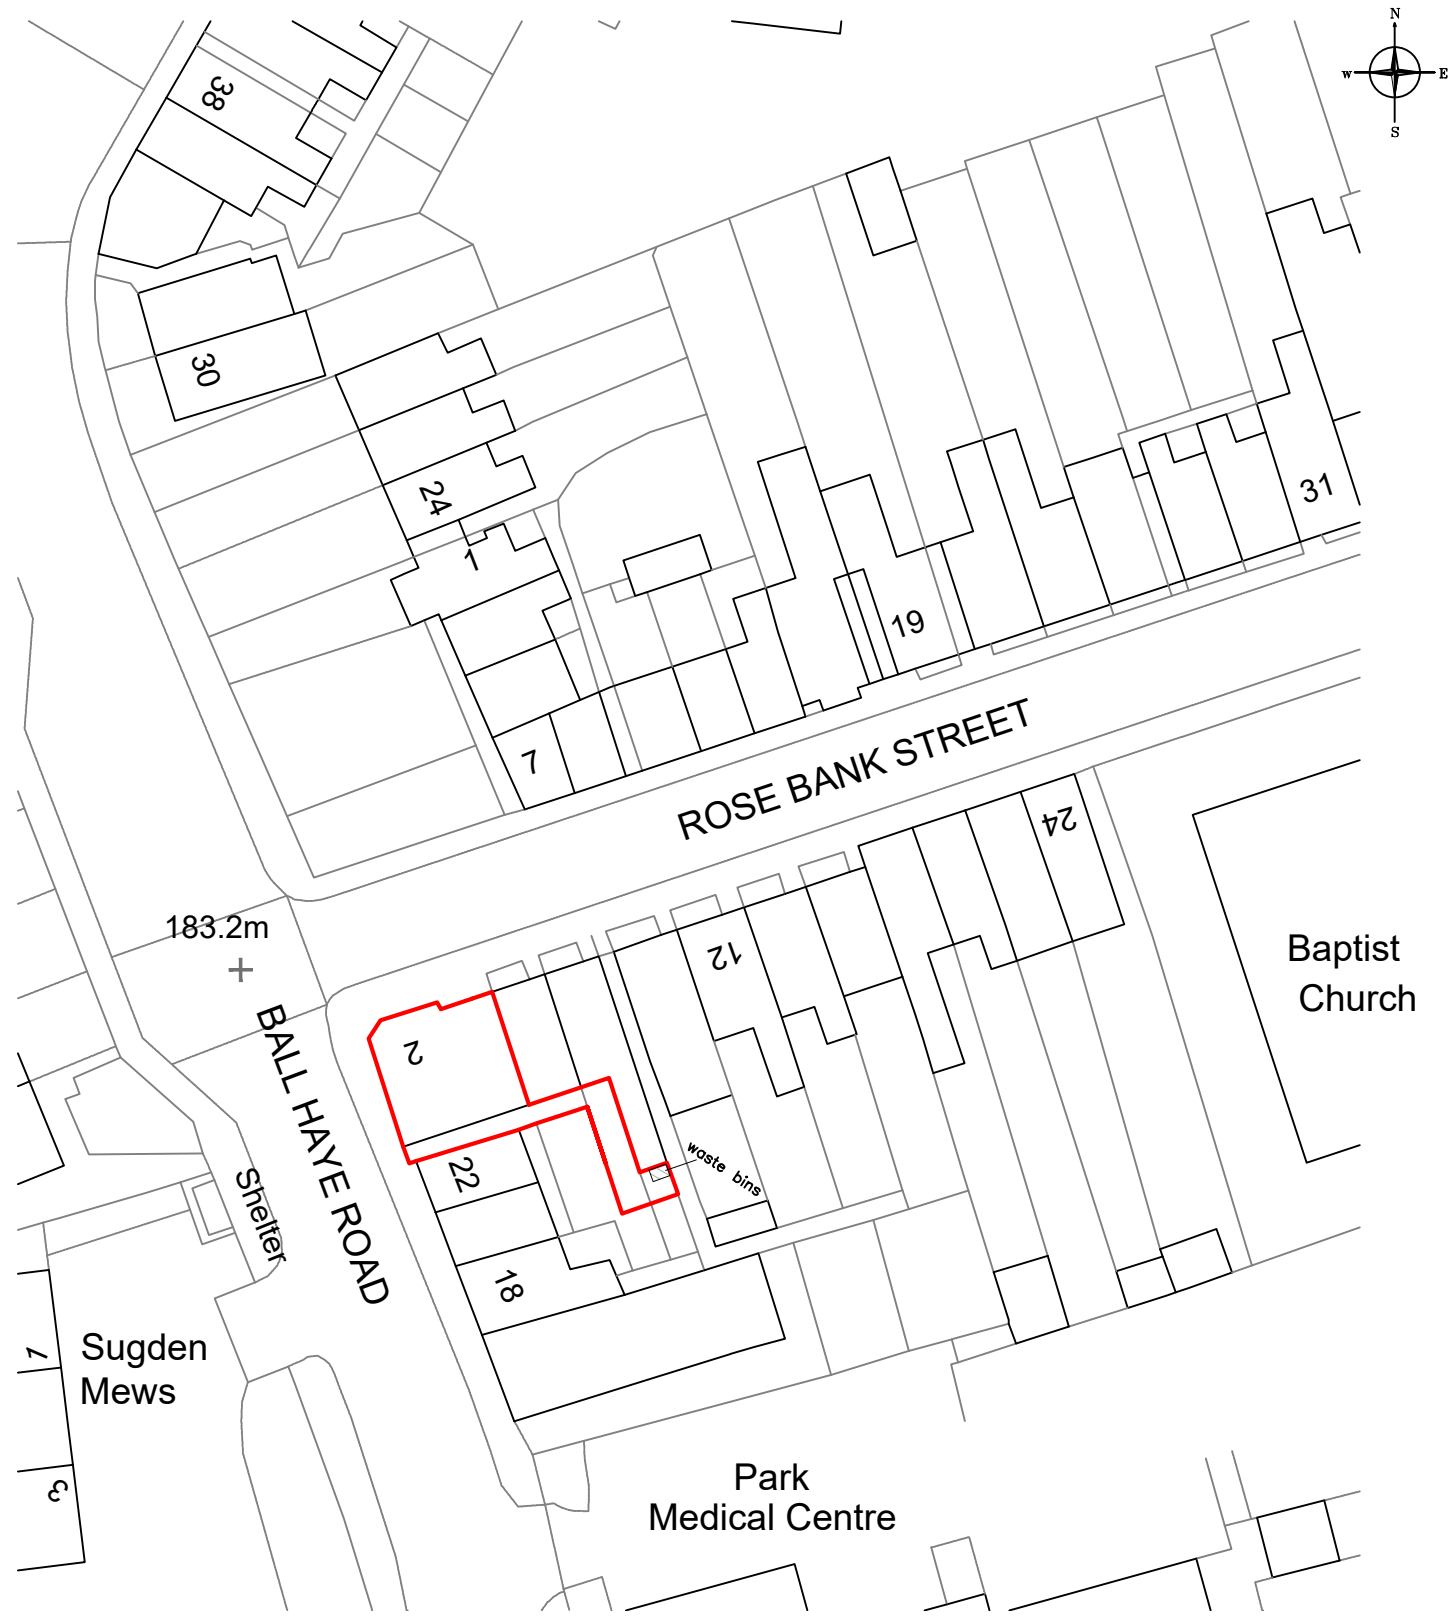


SITE LAYOUT PLAN- 1:500


Crown Copyright 2025; reproduction in whole or in part is prohibited without the prior permission of Ordnance Survey- 100053143

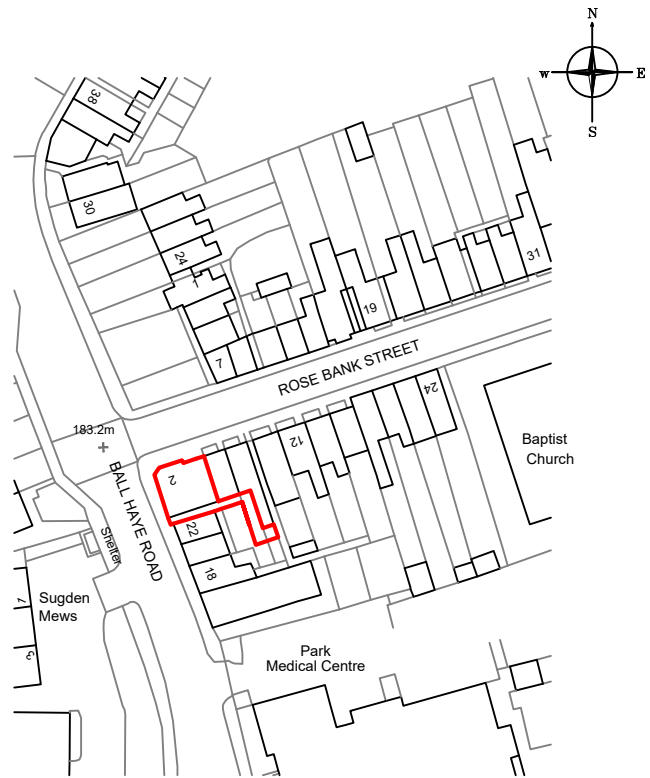


SITE LOCATION PLAN- 1:500

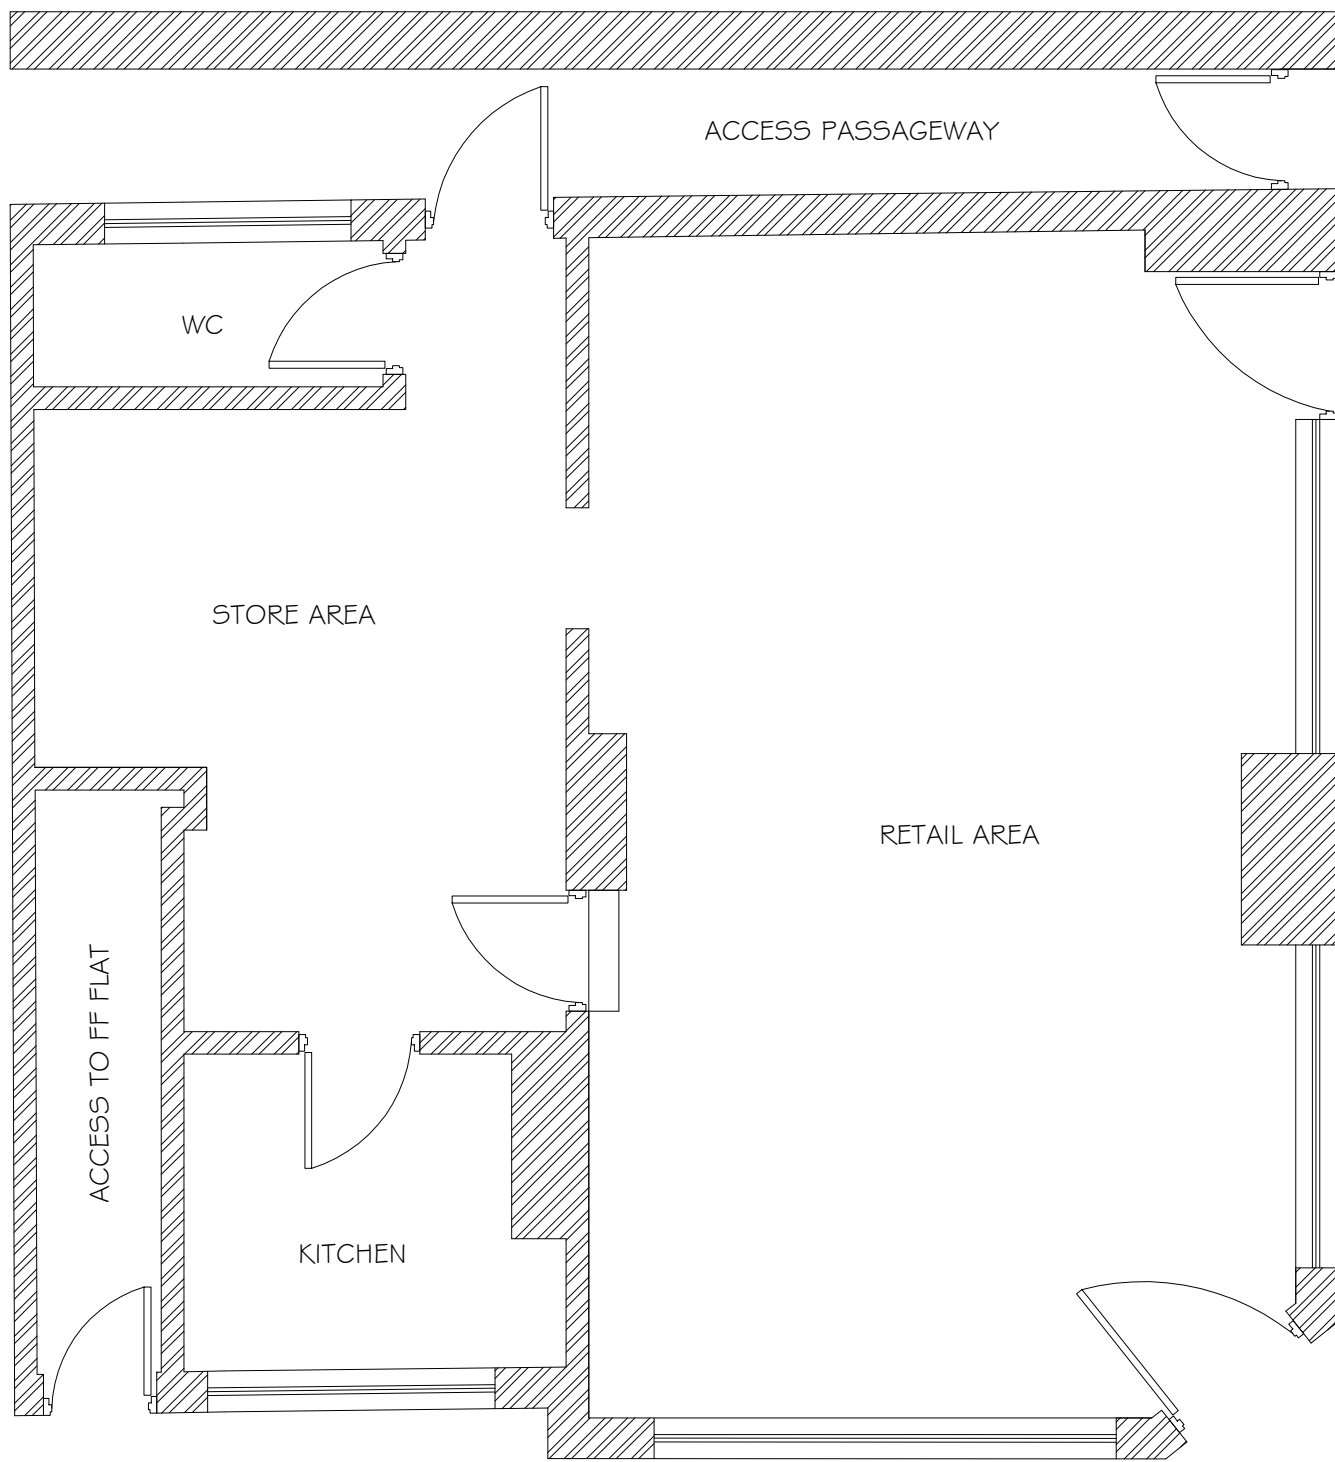

EXISTING GROUND FLOOR PLAN- 1:50

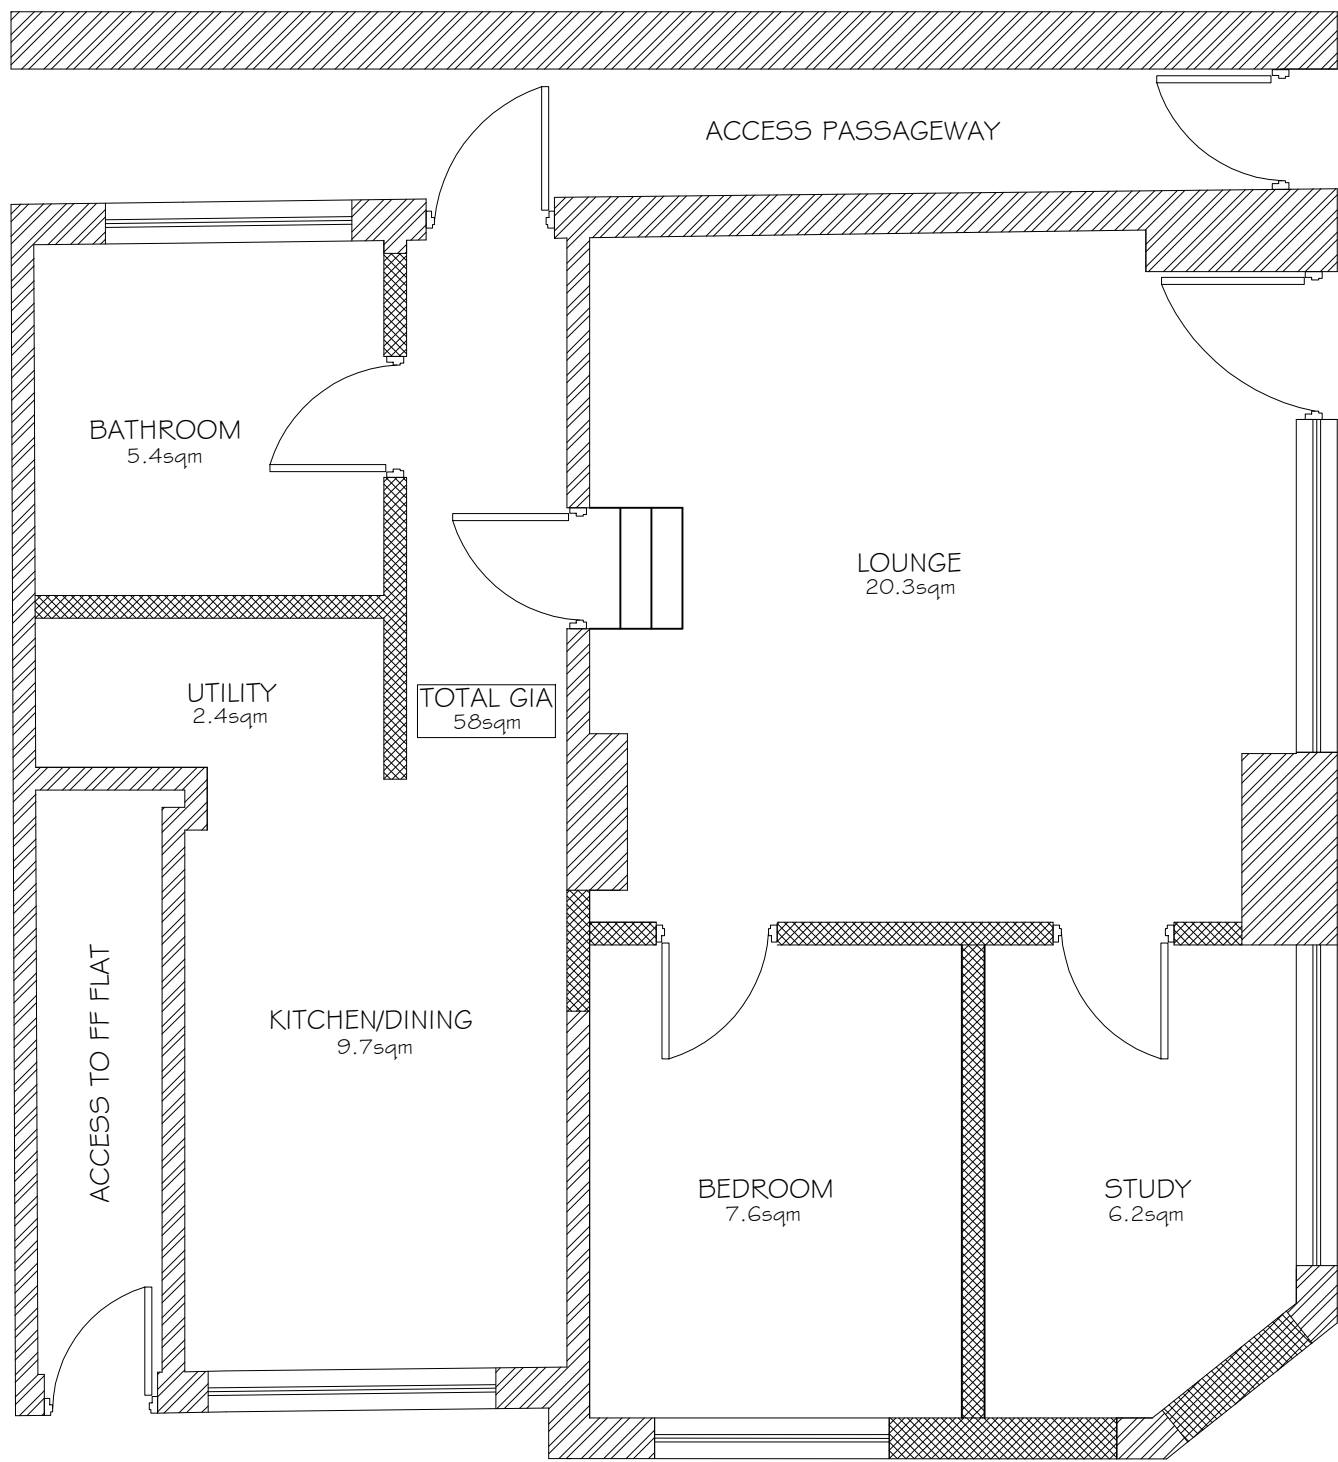

PROPOSED GROUND FLOOR PLAN- 1:50

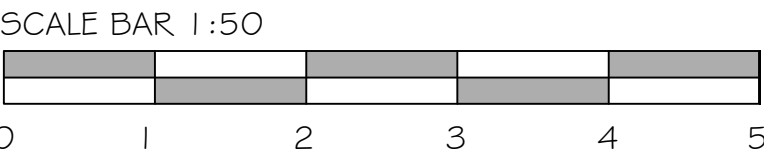

GENERAL NOTES

Disclaimer
This drawing is to be read in conjunction with all other relevant drawings & specifications provided by Post My Plans. Use figured dimensions only, all dimensions and levels to be checked on site prior to construction and any discrepancies to be highlighted immediately for the attention of Post My Plans.
Responsibility cannot be accepted for alteration and/or deviation from this design without prior acknowledgement of Post My Plans. Prior to any works commencing on site the local building control officer is to be contacted regarding the current status/revision for regulatory approval. All work to be to the entire satisfaction of the Local authority Building Surveyor not withstanding anything shown or indicated on these drawings. All workmanship and materials to be the best of their respective kind and at least equivalent of the appropriate British Standard Code of Practice. All relevant dimensions and levels to be ascertained or checked and verified on site before specific areas of work are commenced.
Post My Plans Ltd, registered in England and Wales under number 11479030 and whose registered office address is at Suite F24, Genesis Centre, Innovation Way, Stoke-on-Trent, ST6 4BF
This drawing is the property of Post My Plans and is protected by the Design Copyright Act 1968. It should not be copied or otherwise reproduced without the express written consent of Post My Plans Ltd

PROJECT NAME:

2-4 Rose Bank Street, Leek

DRAWING TITLE:

Existing & Proposed Layouts

DRAWN BY:

Sags

CHECKED BY:


Sags

DATE:

29/08/25

CLIENT

Mr Paul Tapner

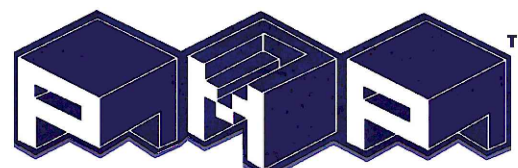

POST MY PLANS

Suite G18, Genesis Centre
Innovation Way, Stoke-on-Trent
Staffordshire, ST6 4BF

Email: info@postmyplans.co.uk
Web: www.postmyplans.co.uk
Tel: 07555 291330
Social: @postmyplans

WE DESIGN|WE PLAN|WE BUILD

PROJECT NO:

1702

SCALE:

varies

SHEET:

A1

SHEET NO:

01 of 01

REVISION:

D

UNIT:

mm