



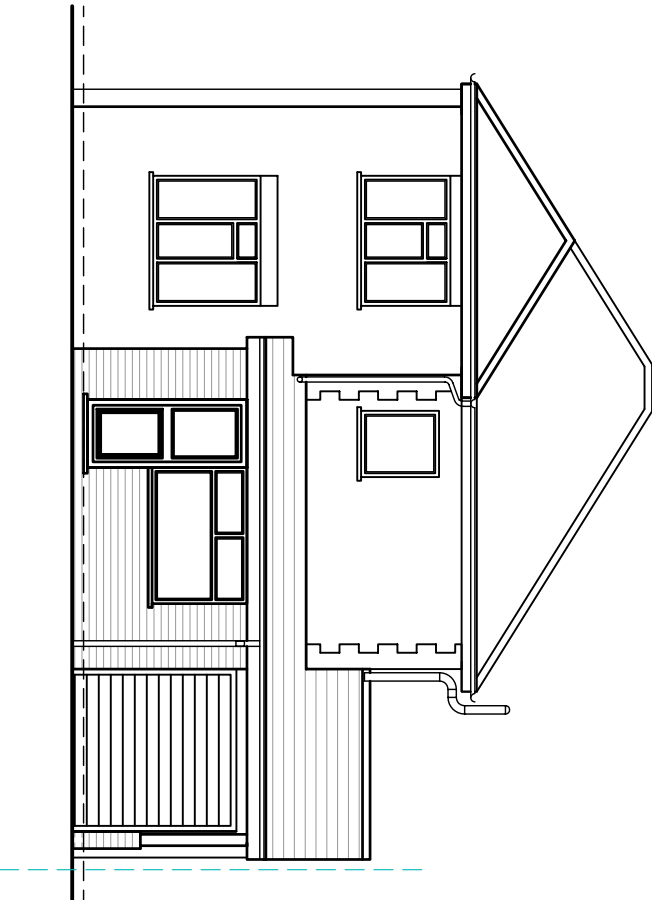

Proposed Front Elevation


Scale 1:100

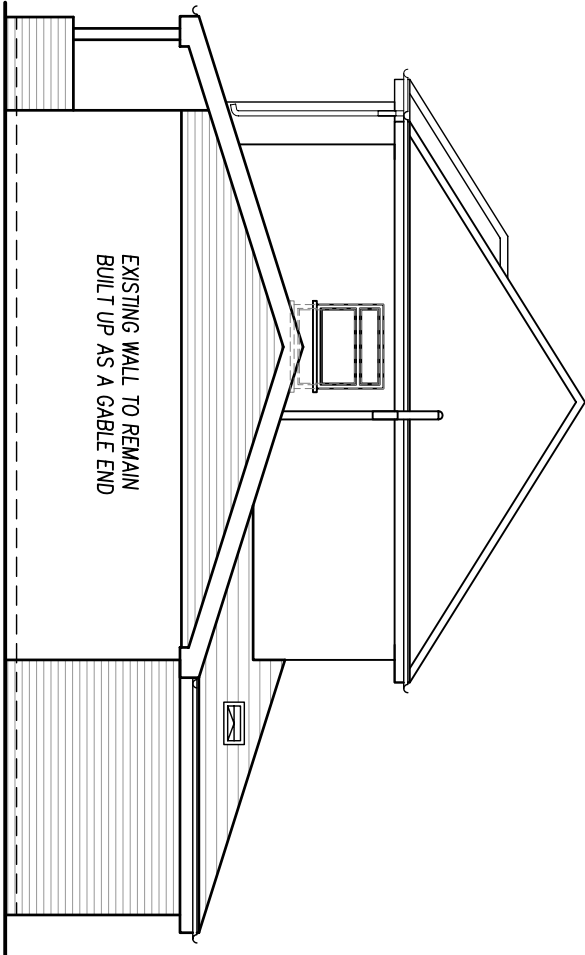


Proposed Side Elevation

Scale 1:100

THIS DRAWING HAS BEEN PREPARED
FOR THE PURPOSE OF OBTAINING
PLANNING APPROVAL ONLY

 


Scale Bar Metres 1:100

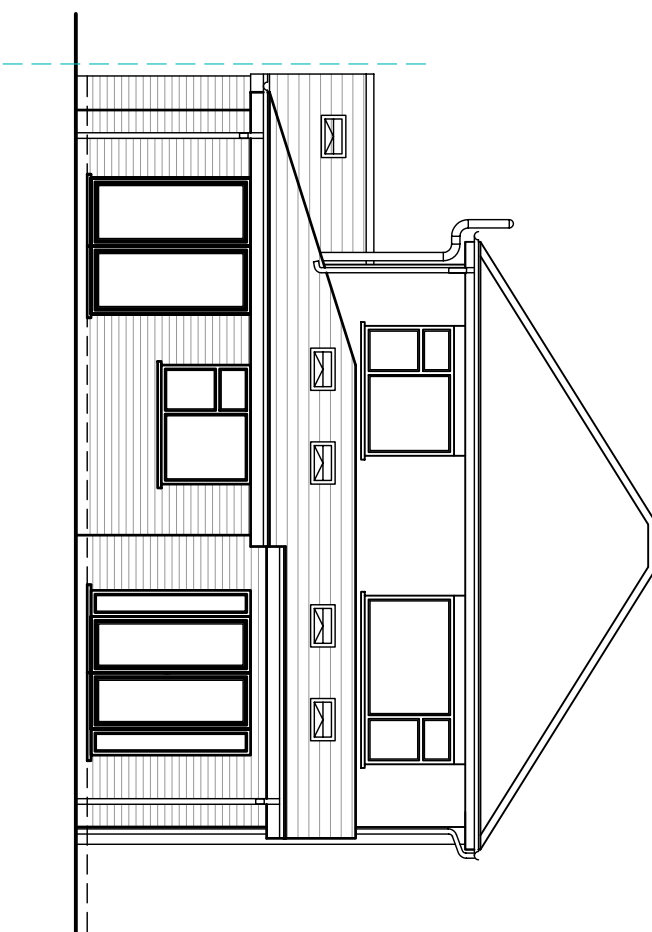

Proposed Rear Elevation

Scale 1:100

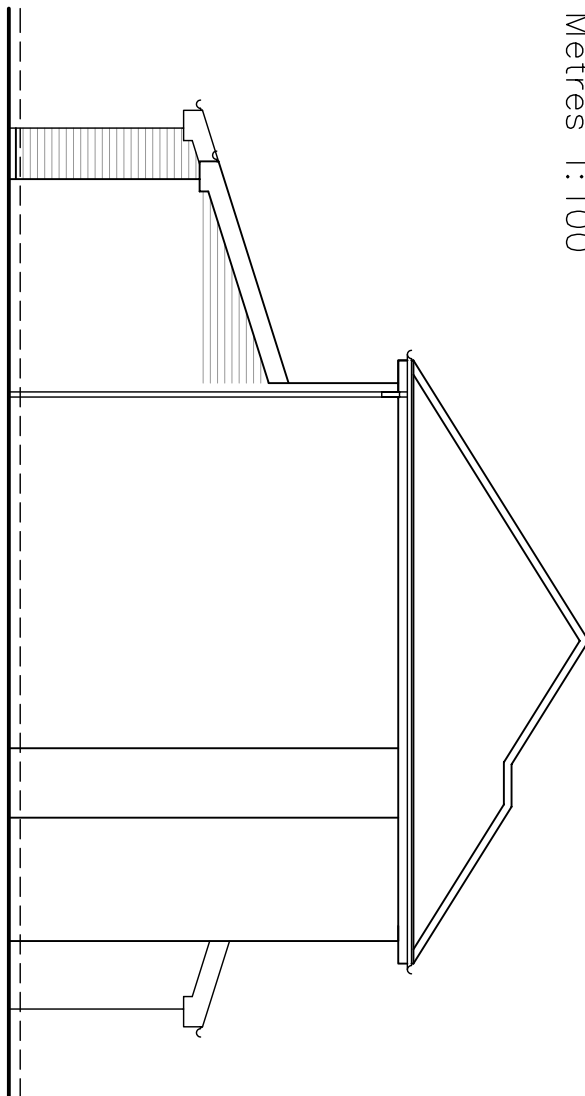

Proposed Side Elevation

Scale 1:100

REV B

Revision	Details of Amendments	
	Revision	Details of Amendments
A	1	AMENDED ROOF DESIGN TO GABLE END WITH NEW VALLEY AND CHIMNEY OF FRONT HP. PROTECTING MASONRY FROM BEING COLOURED SO THAT IT IS ADJACENT TO THE LINE AND OF THE GARAGE DOOR TO ENABLE FENCE LINE TO CONTINUE THROUGH AS IT WAS EXISTING. NO AMENDMENTS TO THE ROOF

Proposed Development Proposed modifications to existing porch and garage along with new single storey rear extension to 37 Heath Avenue, Cellarhead, Staffordshire, ST9 0HT		
Drawing Title Proposed Elevations		

Date	Scale @ A3	Sheet
08.02.25	1:100	3 of 3
Applicants Name & Address Richard Hammond 37 Heath Avenue, Cellarhead, Staffordshire, ST9 0HT		
Telephone No 07958 417358		