




- NOTES:
1. ALL DIMENSIONS ARE IN MILLIMETRES UNLESS NOTED OTHERWISE, ALL LEVELS ARE IN METRES.
 2. THIS DRAWING TO BE READ IN CONJUNCTION WITH THE ARCHITECTS / ENGINEERS DRAWINGS.
 3. ALL WORKMANSHIP & MATERIALS ARE TO COMPLY WITH THE SPECIFICATION, BUILDING REGULATIONS, RELEVANT BRITISH STANDARDS AND MANUFACTURERS RECOMMENDATIONS.
 4. ALL DIMENSIONS AND SETTING OUT ARE TO BE CHECKED ON SITE AND ANY DISCREPANCIES ARE TO BE REPORTED TO THE CONTRACT ADMINISTRATOR IMMEDIATELY.

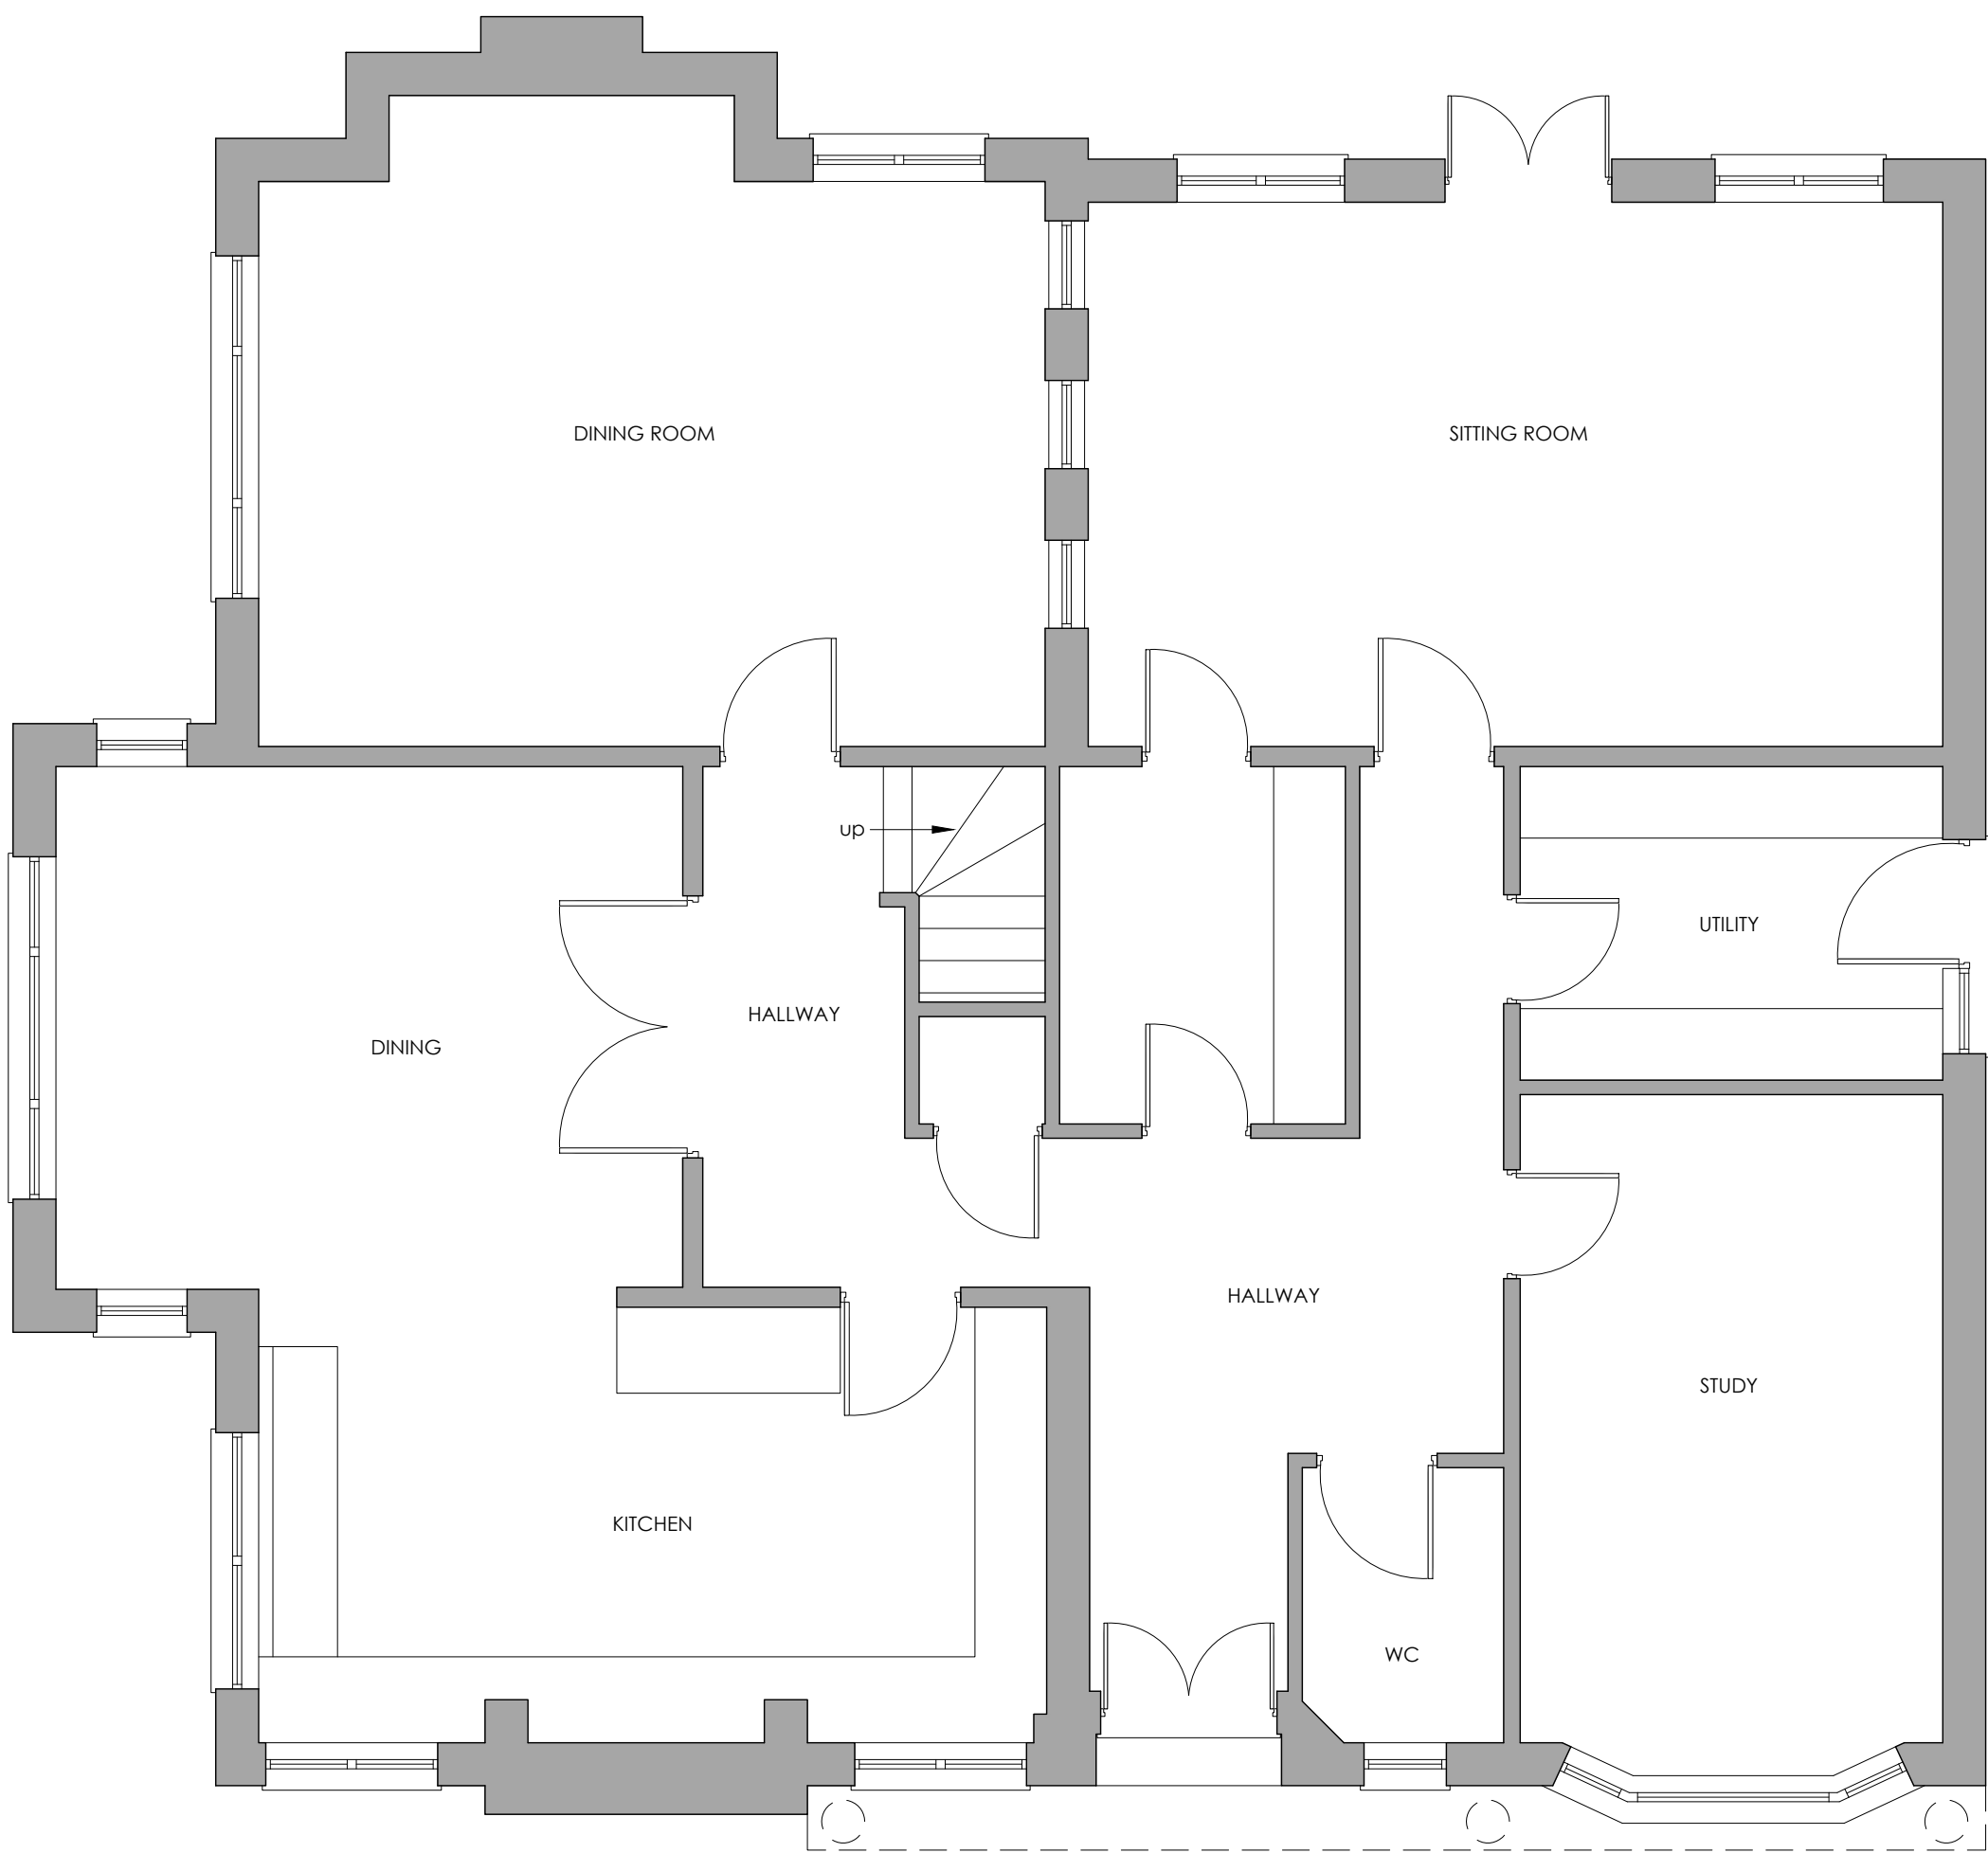

GROUND FLOOR PLAN
(SCALE 1:50)

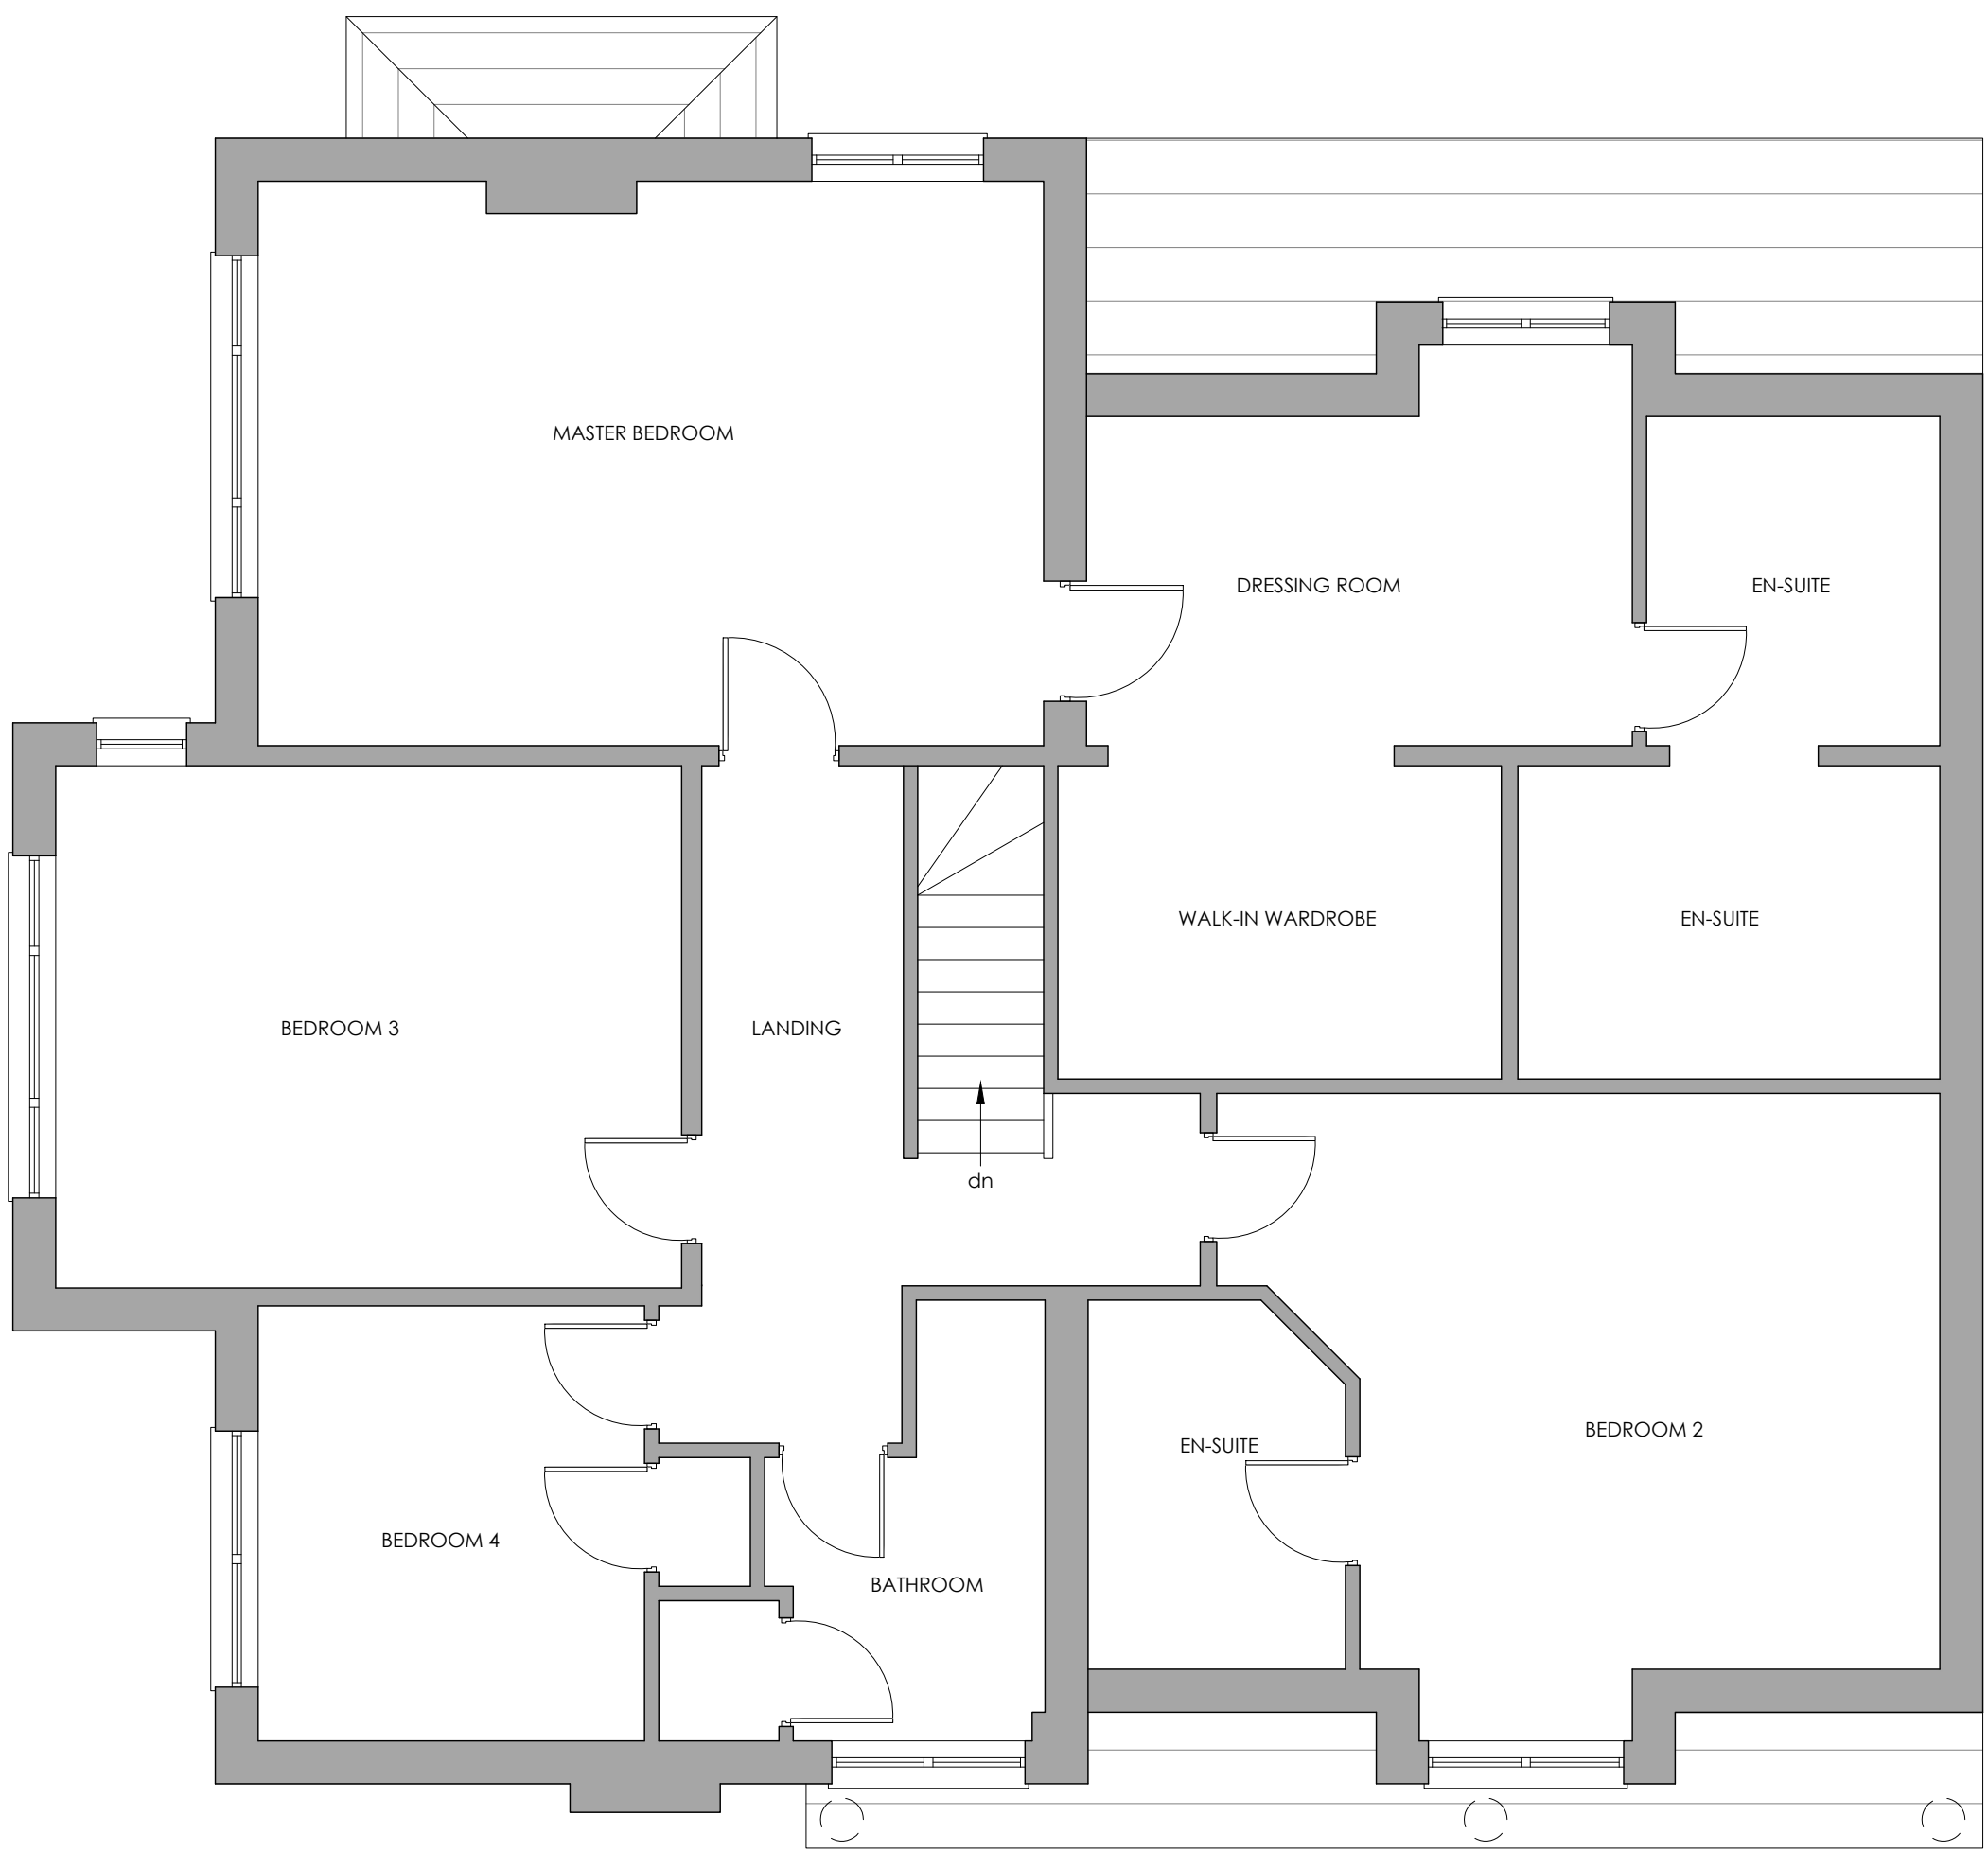

FIRST FLOOR PLAN
(SCALE 1:50)

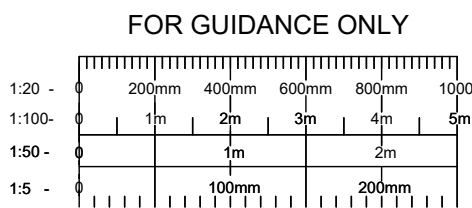

Rev.	Revision Description	Drn	Date	Client:	Suitability:	Drawing No:	Revision
A	FIRST ISSUE	SPW	JUL 2025	MR JACK MILNER	PLANNING	MILNER-IDS-Q544-DR-A-00-10-005	A
				Drawing Type:	Index No.:		
				AutoCAD	IDS-2025-Q544		
				Title:			
				22 CHURCH LANE, CHECKLEY, STAFFS, ST10 4NJ			
				EXISTING FLOOR PLANS			
				Scales:	Date:	Drawn by:	Checked by:
				AS SHOWN @A1	JUL 2025	SPW	

Tel: 01889 623581
e-mail: enquiries@idsdesigns.co.uk

Drawing Design & Copyright of: Ideal Design Solutions.