


- NOTES:
1. ALL DIMENSIONS ARE IN MILLIMETRES UNLESS NOTED OTHERWISE, ALL LEVELS ARE IN METRES.
  2. THIS DRAWING TO BE READ IN CONJUNCTION WITH THE ARCHITECTS / ENGINEERS DRAWINGS.
  3. ALL WORKMANSHIP & MATERIALS ARE TO COMPLY WITH THE SPECIFICATION, BUILDING REGULATIONS, RELEVANT BRITISH STANDARDS AND MANUFACTURERS RECOMMENDATIONS.
  4. ALL DIMENSIONS AND SETTING OUT ARE TO BE CHECKED ON SITE AND ANY DISCREPANCIES ARE TO BE REPORTED TO THE CONTRACT ADMINISTRATOR IMMEDIATELY.



FRONT ELEVATION  
(SCALE 1:100)



SIDE ELEVATION  
(SCALE 1:100)

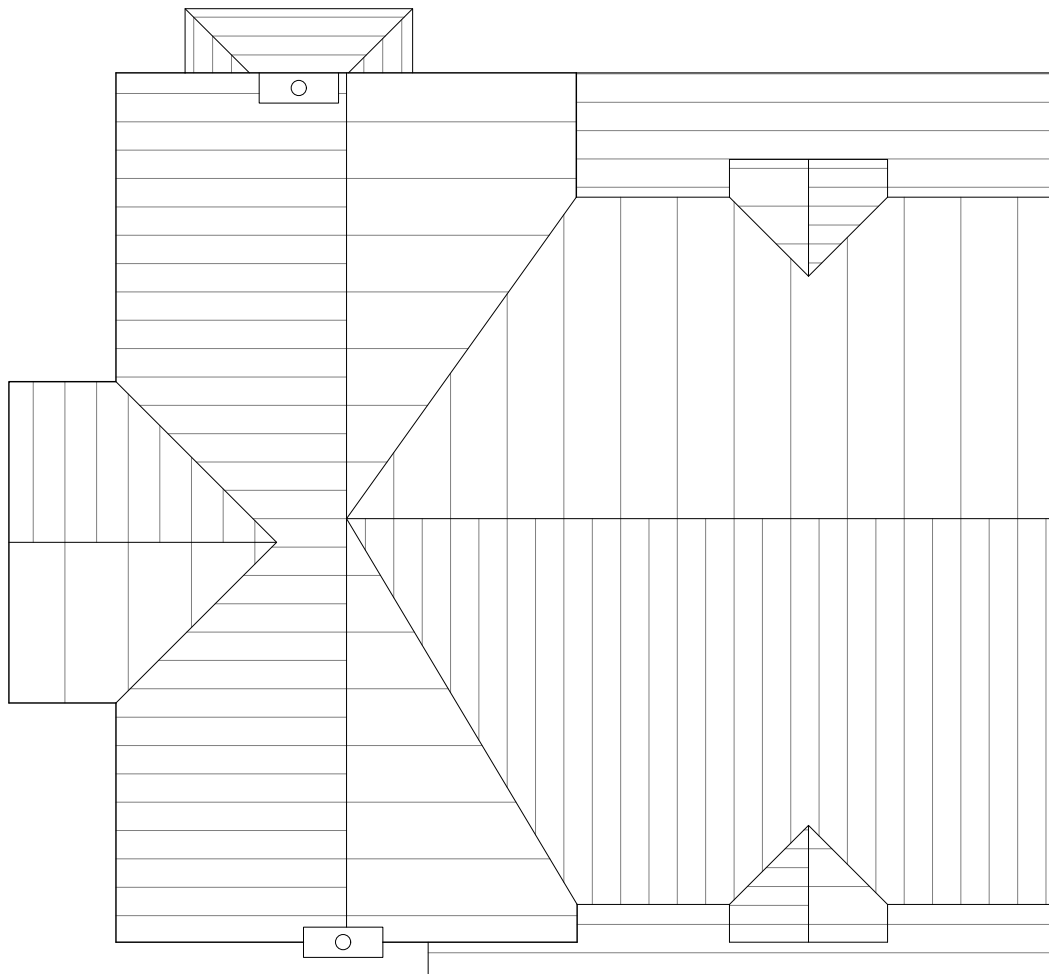


ROOF PLAN  
(SCALE 1:100)



REAR ELEVATION  
(SCALE 1:100)



SIDE ELEVATION  
(SCALE 1:100)

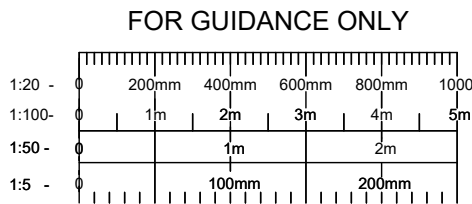

|      |                      |     |          |                                                                                      |  |                |                          |   |             |
|------|----------------------|-----|----------|--------------------------------------------------------------------------------------|--|----------------|--------------------------|---|-------------|
| Rev. | Revision Description | Drm | Date     | Client: MR JACK MILNER                                                               |  |                | Suitability: PLANNING    | Drawing No: MILNER-IDS-Q544-DR-A-00-10-006   | Revision A  |
| A    | FIRST ISSUE          | SPW | JUL 2025 | Drawing Type: AutoCAD                                                                |  |                | Index No.: IDS-2025-Q544 | <div><div>Tel: 01889 623581<br/>e-mail: enquiries@idsdesigns.co.uk</div><div>Drawing Design &amp; Copyright of: Ideal Design Solutions.</div></div> |             |
|      |                      |     |          | Title: 22 CHURCH LANE, CHECKLEY, STAFFS, ST10 4NJ<br>EXISTING ELEVATIONS & ROOF PLAN |  |                |                          |   |             |
|      |                      |     |          | Scales: AS SHOWN @A1                                                                 |  | Date: JUL 2025 | Drawn by: SPW            |   | Checked by: |