



- NOTES:
1. ALL DIMENSIONS ARE IN MILLIMETRES UNLESS NOTED OTHERWISE, ALL LEVELS ARE IN METRES.
 2. THIS DRAWING TO BE READ IN CONJUNCTION WITH THE ARCHITECTS / ENGINEERS DRAWINGS.
 3. ALL WORKMANSHIP & MATERIALS ARE TO COMPLY WITH THE SPECIFICATION, BUILDING REGULATIONS, RELEVANT BRITISH STANDARDS AND MANUFACTURERS RECOMMENDATIONS.
 4. ALL DIMENSIONS AND SETTING OUT ARE TO BE CHECKED ON SITE AND ANY DISCREPANCIES ARE TO BE REPORTED TO THE CONTRACT ADMINISTRATOR IMMEDIATELY.

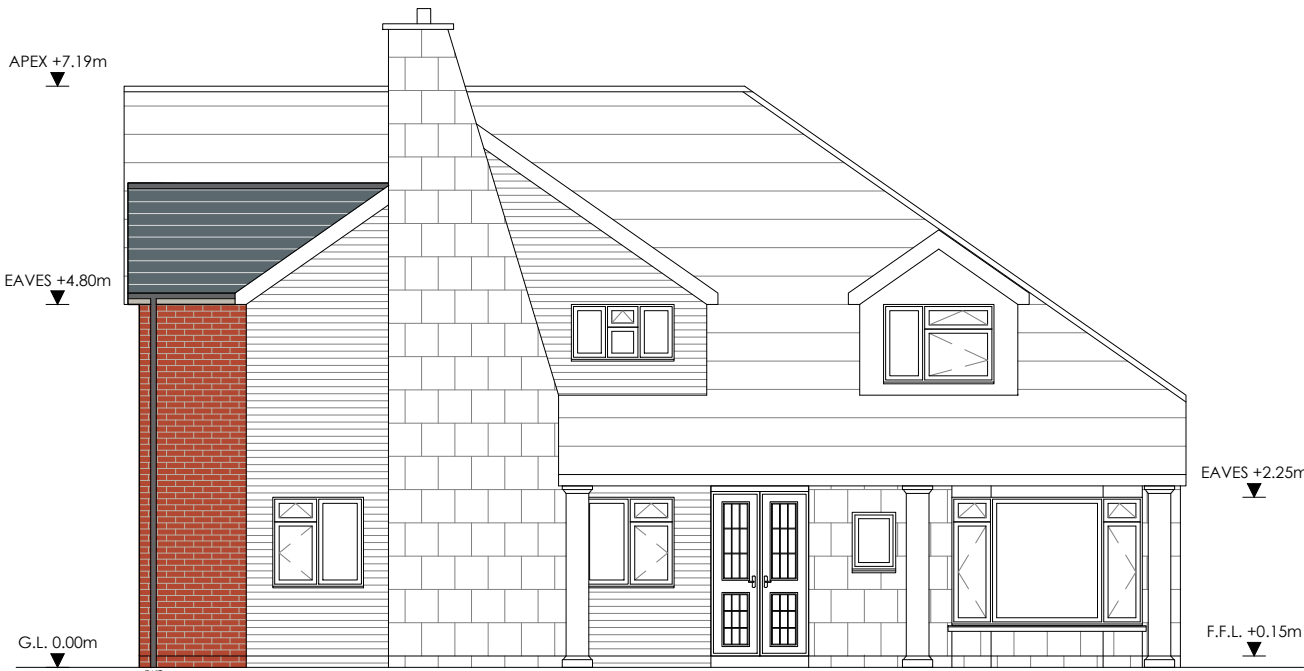

FRONT ELEVATION
(SCALE 1:100)



SIDE ELEVATION
(SCALE 1:100)

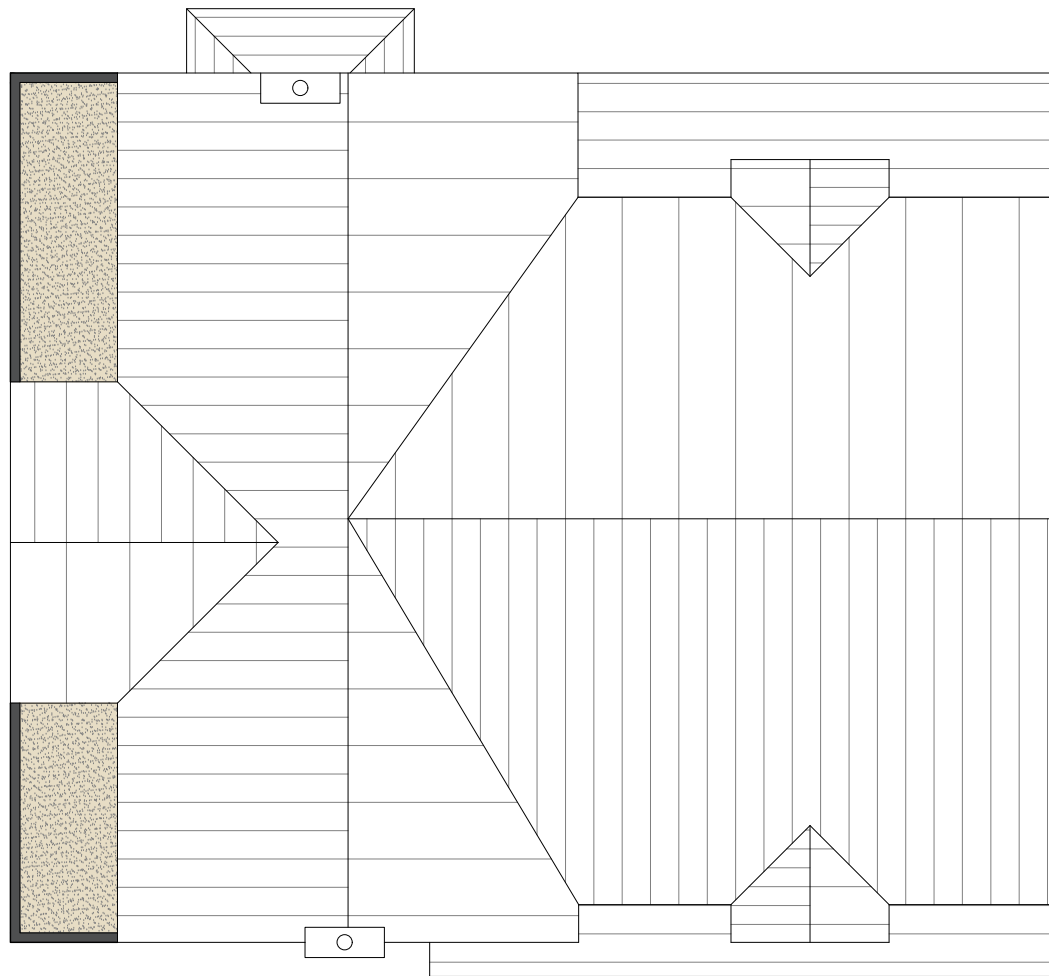


ROOF PLAN
(SCALE 1:100)



REAR ELEVATION
(SCALE 1:100)



SIDE ELEVATION
(SCALE 1:100)

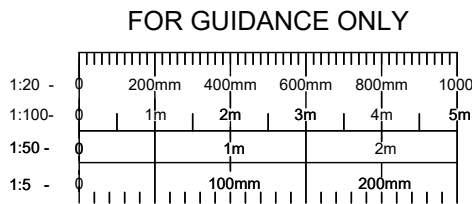

Rev.	Revision Description	Drm	Date	Client: MR JACK MILNER			Suitability: PLANNING	Drawing No: MILNER-IDS-Q544-DR-A-00-10-008	Revision A
A	FIRST ISSUE	SPW	JUL 2025	Drawing Type: AutoCAD			Index No.: IDS-2025-Q544	 Tel: 01889 623581 e-mail: enquiries@idsdesigns.co.uk Drawing Design & Copyright of: Ideal Design Solutions.	
				Title: 22 CHURCH LANE, CHECKLEY, STAFFS, ST10 4NJ PROPOSED ELEVATIONS & ROOF PLAN					
				Scales: AS SHOWN @A1	Date: JUL 2025	Drawn by: SPW	Checked by:		



Tel: 01889 623581
e-mail: enquiries@idsdesigns.co.uk

Drawing Design & Copyright of: Ideal Design Solutions.