




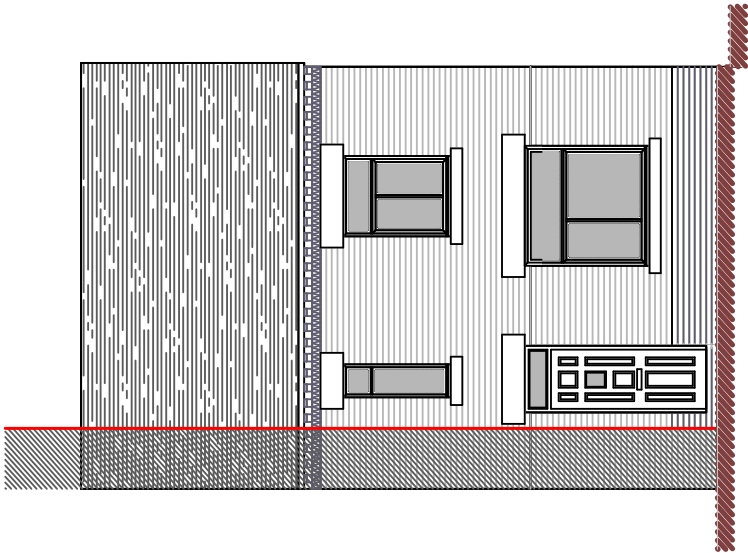


Front Elevation

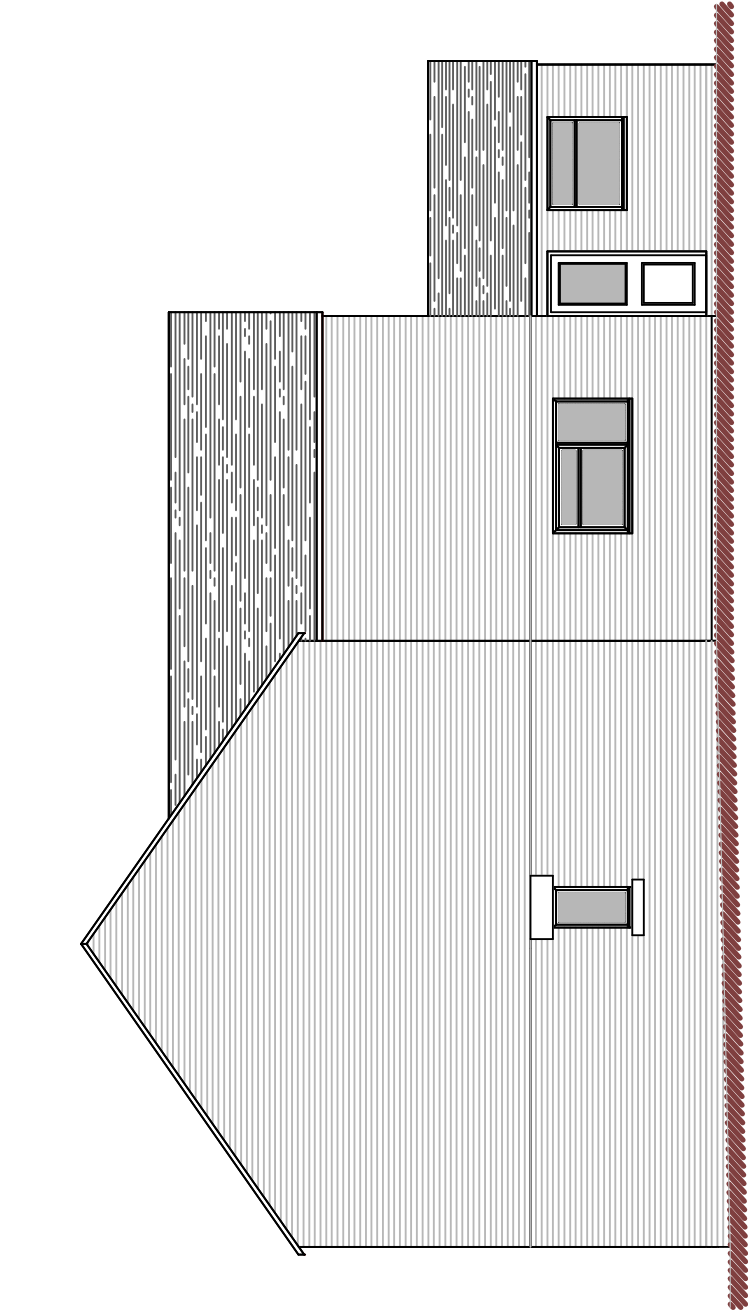

Side Elevation

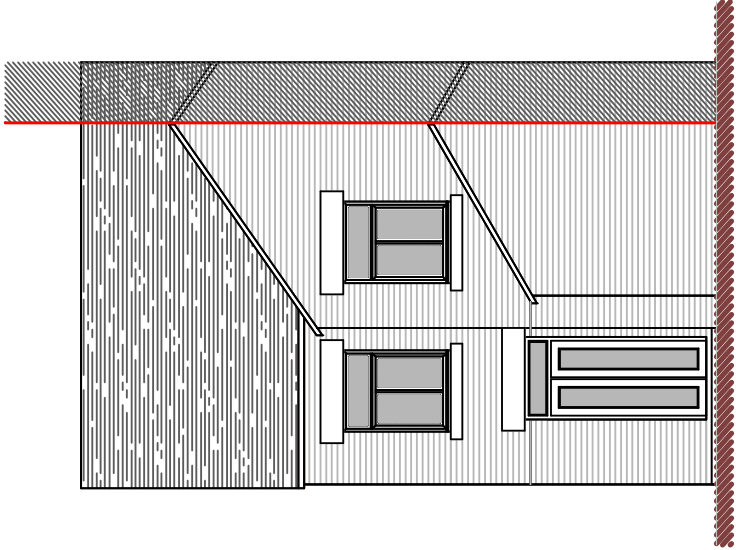

Rear Elevation

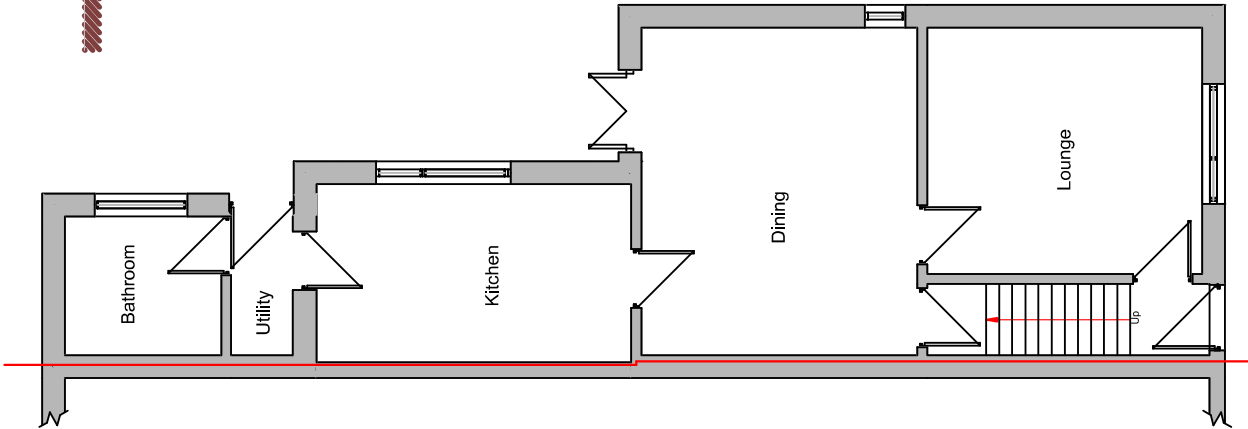

Ground Floor Plan

Metres

1

2


3

4

5

10

SCALE 1:100

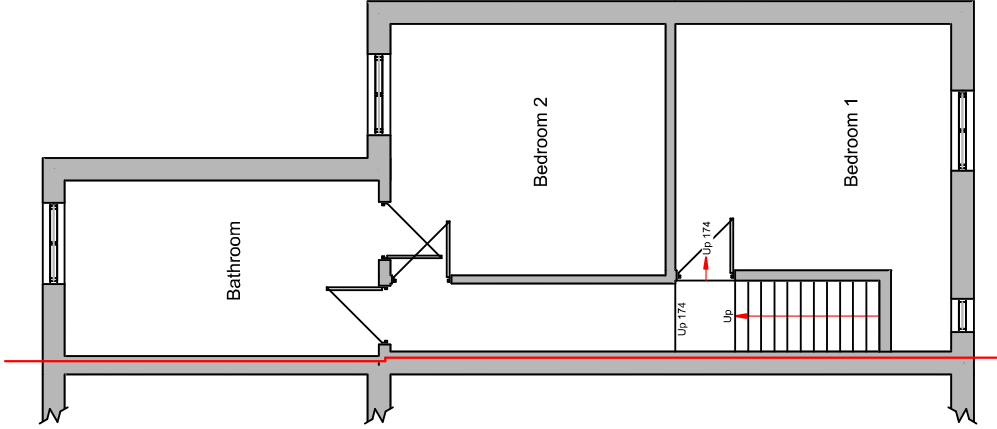

First Floor Plan

DBD Architectural Consultancy Ltd ©2025

1. Copyright is vested with DBD Architectural Consultancy Ltd.
2. All dimensions to be checked on site before proceeding.
3. Contractor to check/adjust dimensions of new work to suit existing conditions. Do not assume existing structure or details are plumb, square or level.
4. Contractor must notify the architect of any discrepancies before proceeding.
5. All drawings to be read in conjunction with all other consultants drawings and specs.

Rev	Date	Description



DBD Architectural Consultancy Ltd
50 Broad Street, Leek,
Staffordshire, ST13 5NS
01538 383118
mailto:dbdconsultants.co.uk
www.dbdconsultants.co.uk

Mr E Mellor
15 New Street
Biddulph Moor
ST8 7NW

Client

Two Storey Rear extension

Project

Title

Plans as Existing

Stage: Planning	Date:	Job No:
Size: A3	20.08.25	2561
Scale: 1:100	Drawing Number:	

PL02