


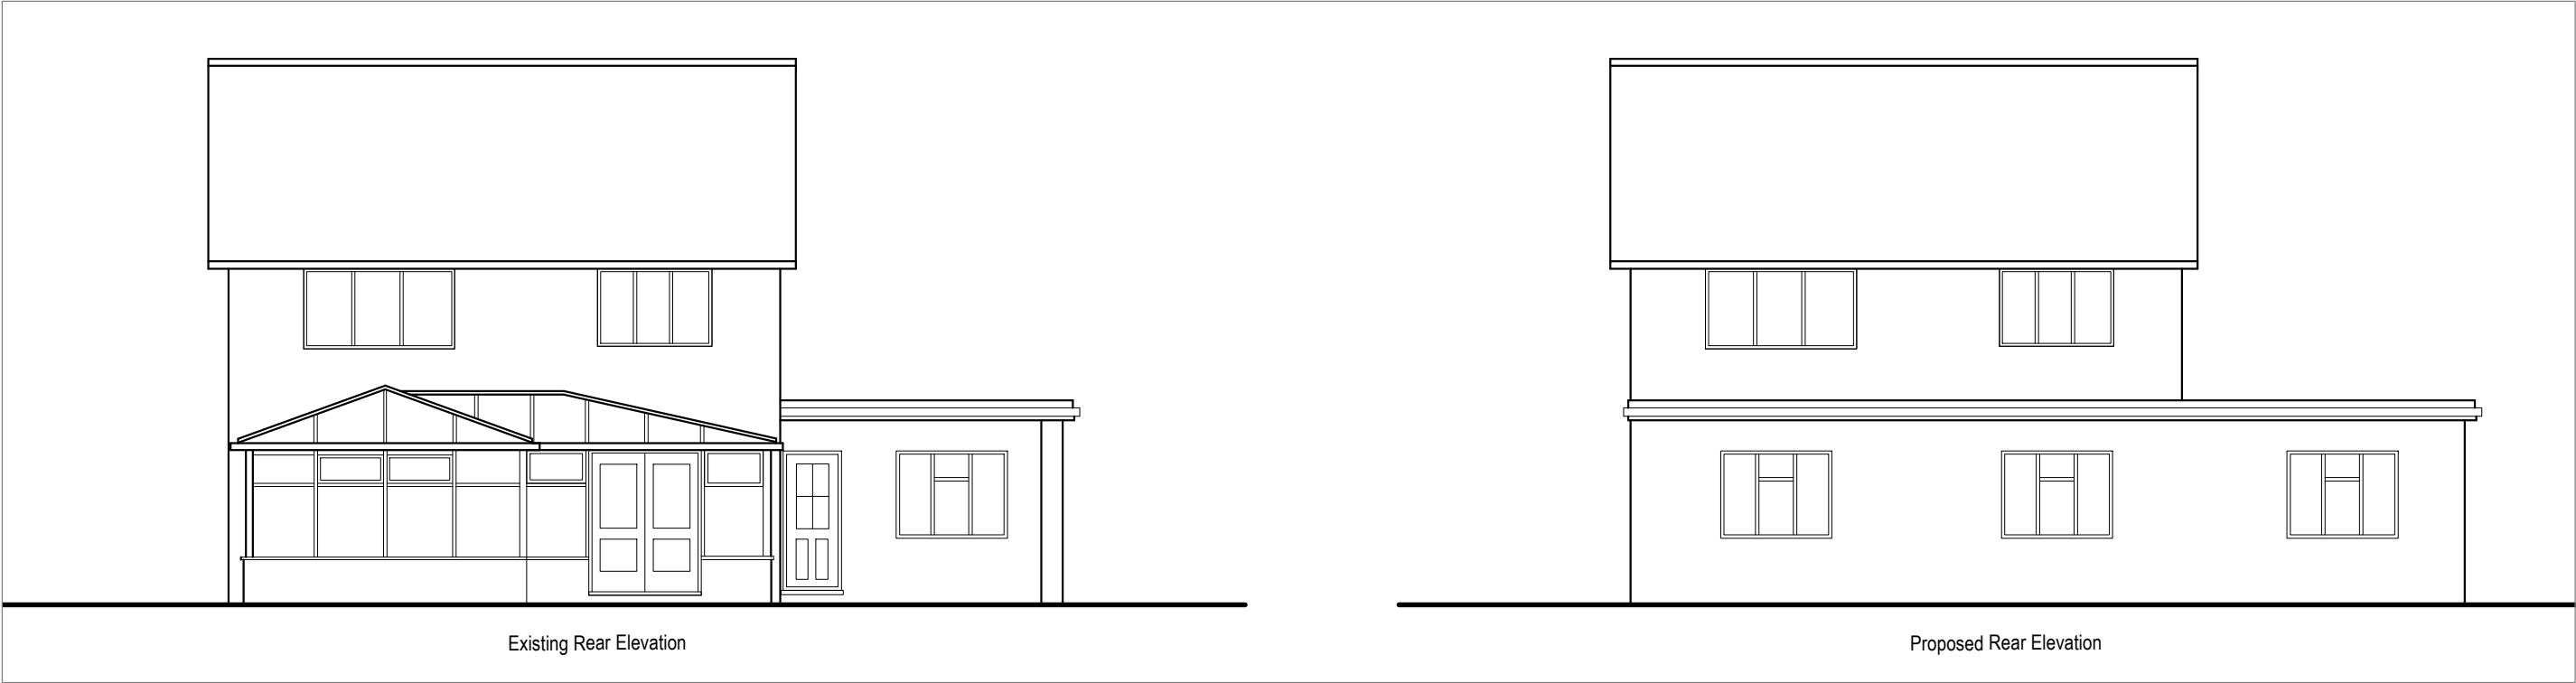

ARSEN ARCHITECTURE LTD Architectural Designers No 3 Berkeley Square Hemel Hempstead HP2 7QR MOB: 07459127172 EMAIL: arsen_dhil@yahoo.com	NOTES 1. THIS DRAWING IS TO BE READ IN CONJUNCTION WITH ALL RELEVANT ARCHITECTURAL AND ENGINEERING DWGS 2. All DIMENSIONS TO BE CHECKED ON SITE	REVISION	DESCRIPTION	DATE	PROJECT	DRAWING TITLE				
					Proposed Rear Extension to Shop & Converison of 3 Bed unit to 2 bed unit No 471 Ash Bank Road Werrington ST9 0JP	Existing Front Elevation & Existing & Proposed Side Elevation 2				
					CLIENT	SCALE	1:100	PAPER.SIZE	A3	
					Mr Ranjith No 471 Ash Bank Road Werrington ST9 0JP	DATE	29.5.25	STATUS	PA	
					TEL:	FAX:	EMAIL:	JOB.NO.	RANJ	DRAWN
	THIS DRAWING IS SUBJECT TO COPYRIGHT DO NOT REPRODUCE THIS DRAWING WITHOUT PRIOR PERMISSION						DWG.NO.	PA-06	REVISION	