



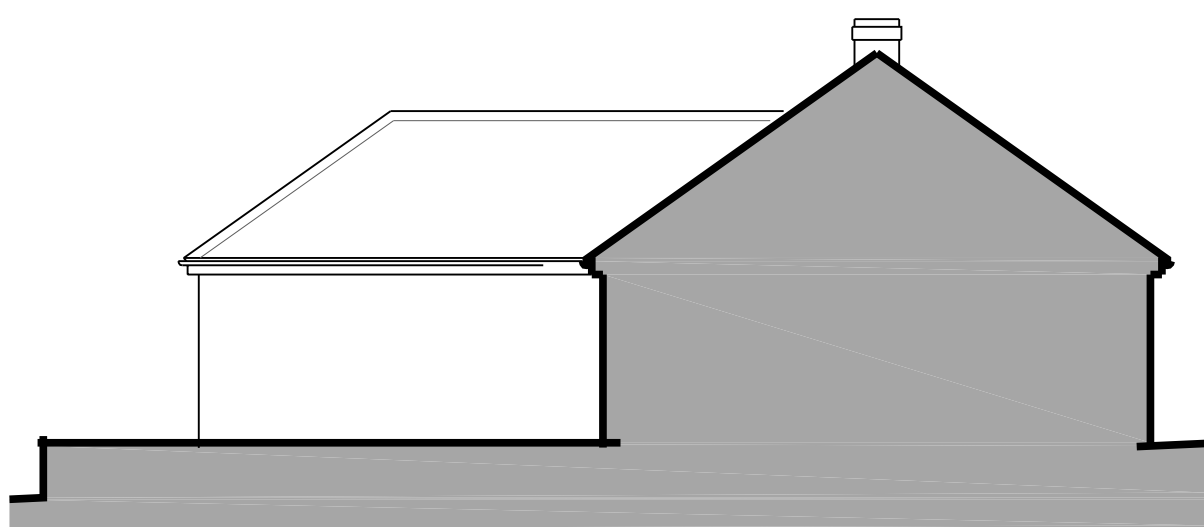


Side Elevation (scale 1:100)

EXISTING

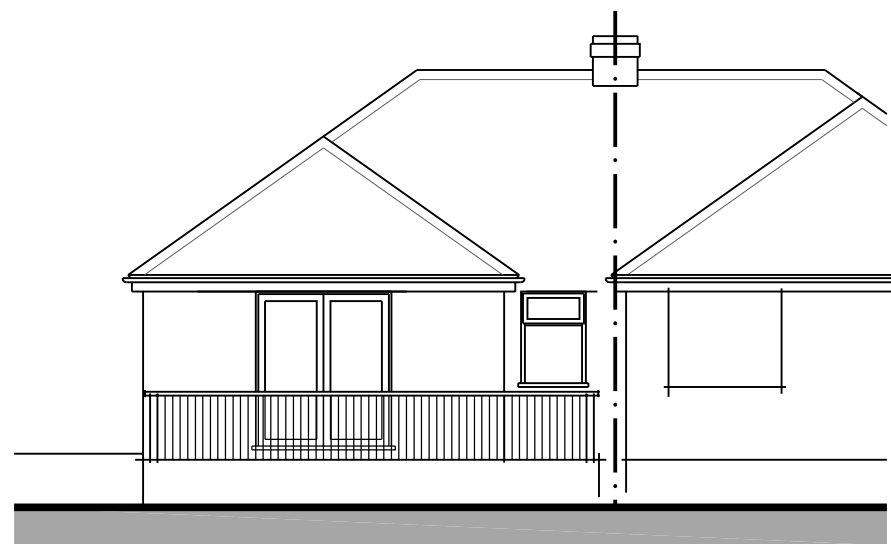

Rear Elevation (scale 1:100)

EXISTING

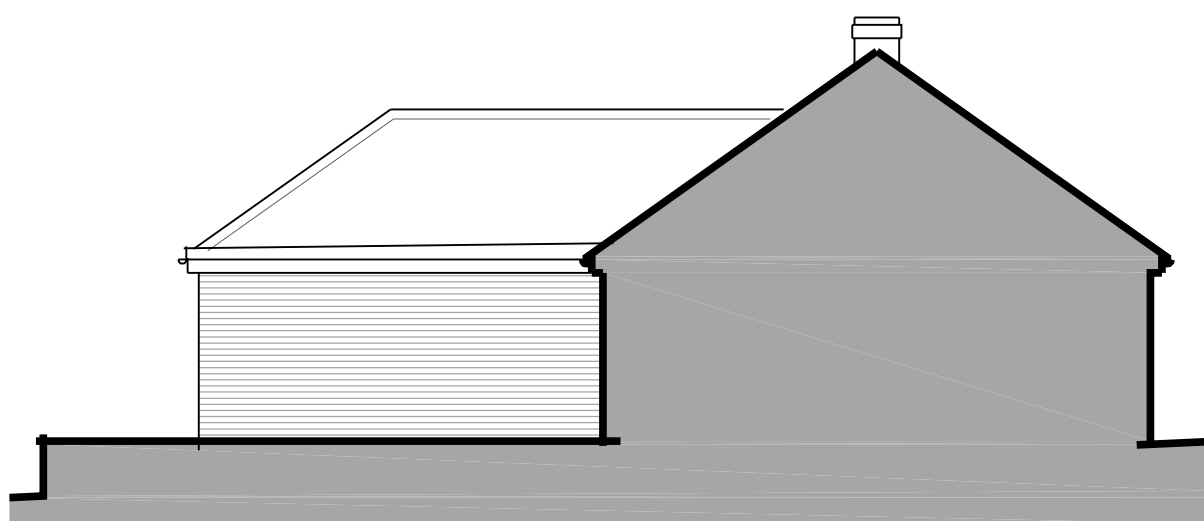


Side Elevation (scale 1:100)

PROPOSED




Rear Elevation (scale 1:100)

PROPOSED

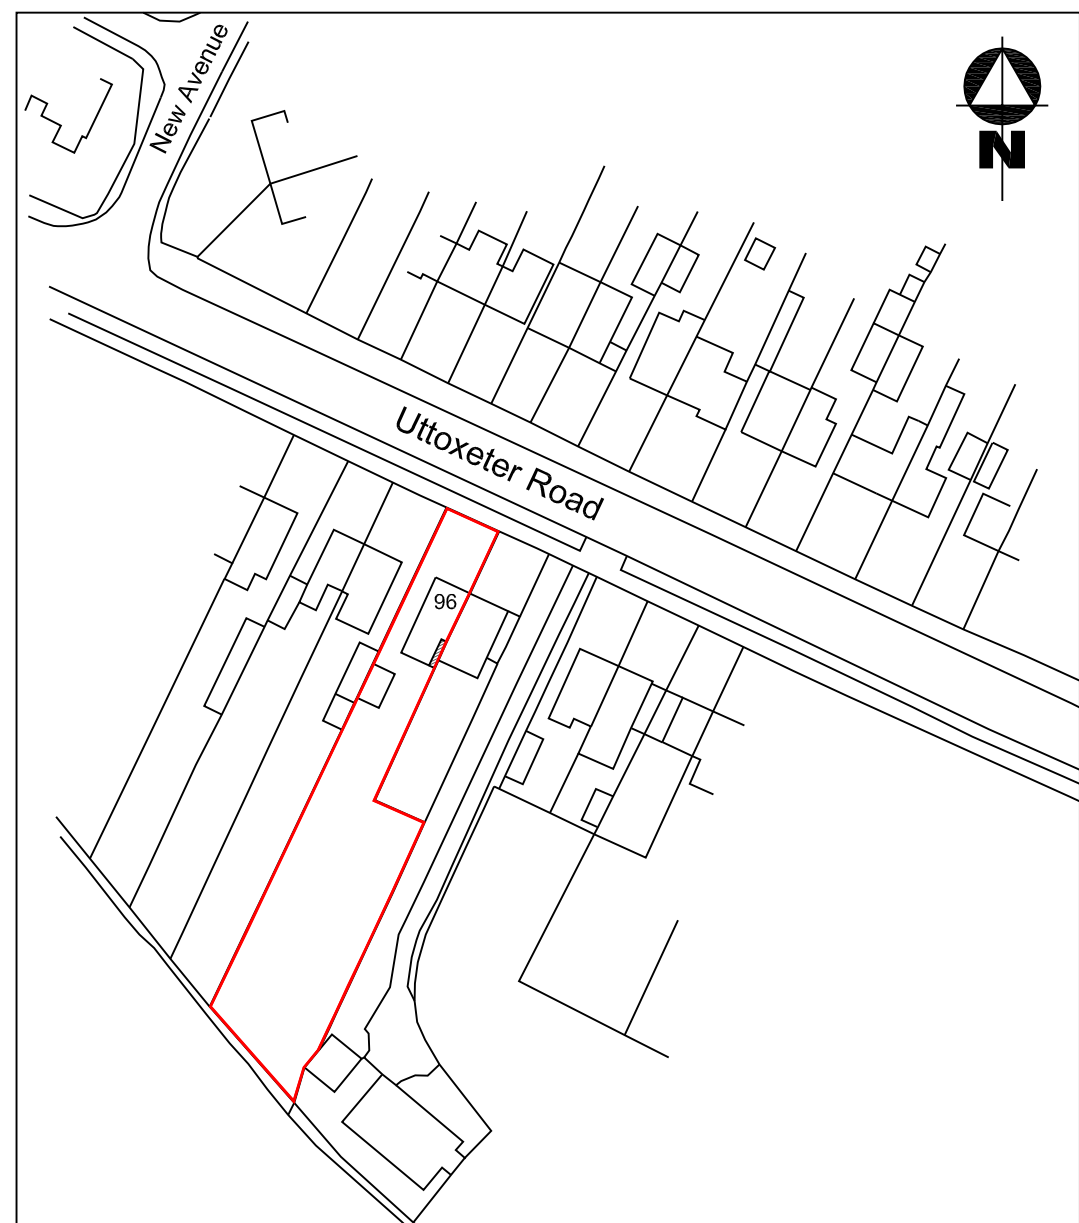


Location Plan (scale 1:1250)

Ordnance Survey © Crown Copyright 2023 All rights reserved.
Licence number: 863474

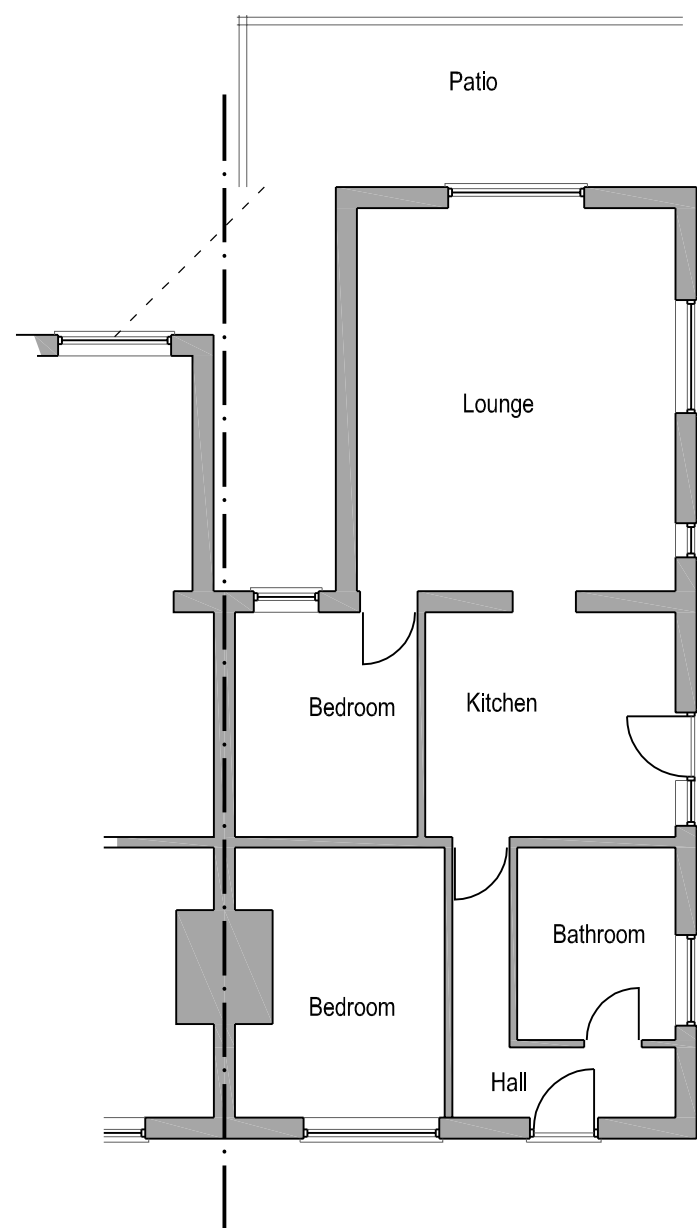

Ground Floor Plan (scale 1:100)

EXISTING

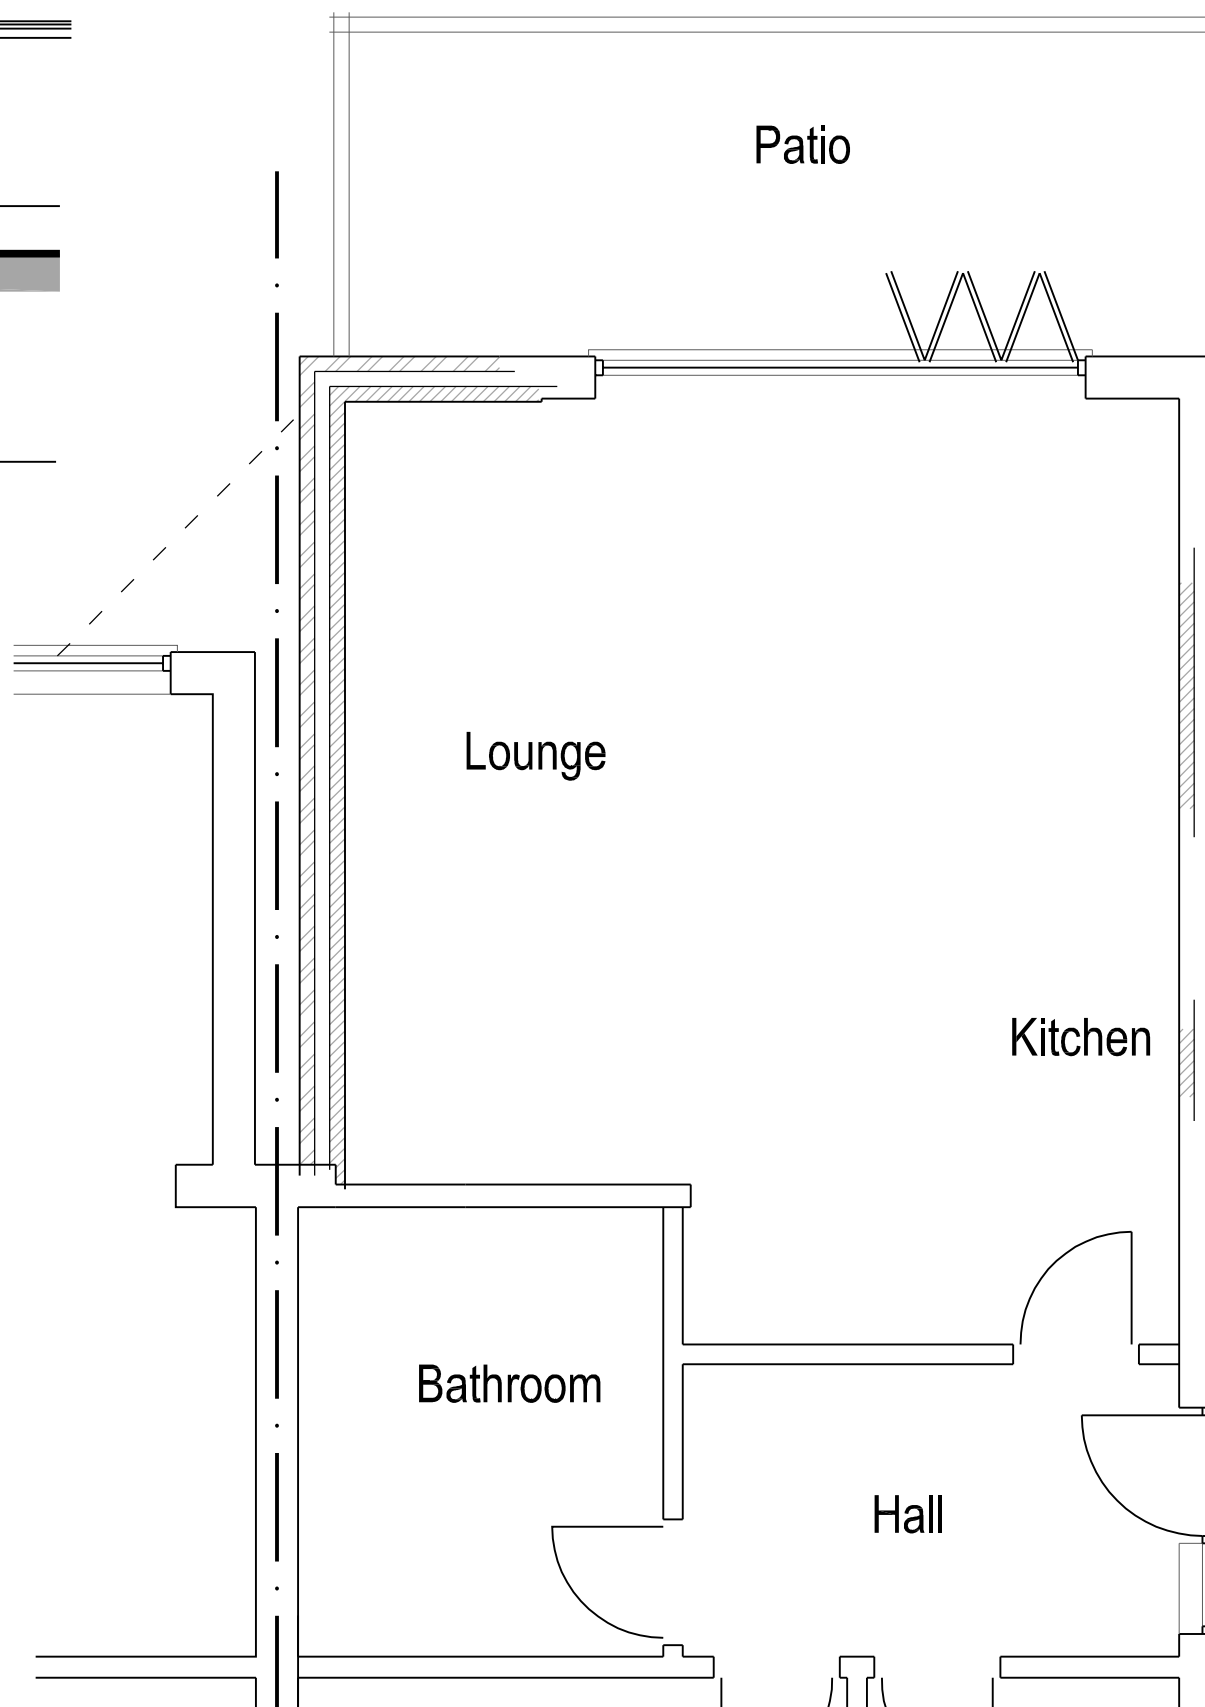

Ground Floor Plan (scale 1:100)

PROPOSED



Site Plan (scale 1:500)

Rev:

Project:
**Rear Single Storey Extension, to:
96 Uttoxeter Road,
Draycott,
Stoke on Trent,
Staffs, ST11 9AB.**

Title:
**Planning Submission -
Existing and Proposed Floor Plans & Elevations.**

Client:
**Ms R. Gage.
96 Uttoxeter Road, Draycott,
Stoke on Trent,
Staffs, ST11 9AB.**

Date:
**Sept
2025**

Scale:
**1:50, 1:100 &
1:1250
@ A2**

Drawing No.	Rev
1671/ A2/01	