



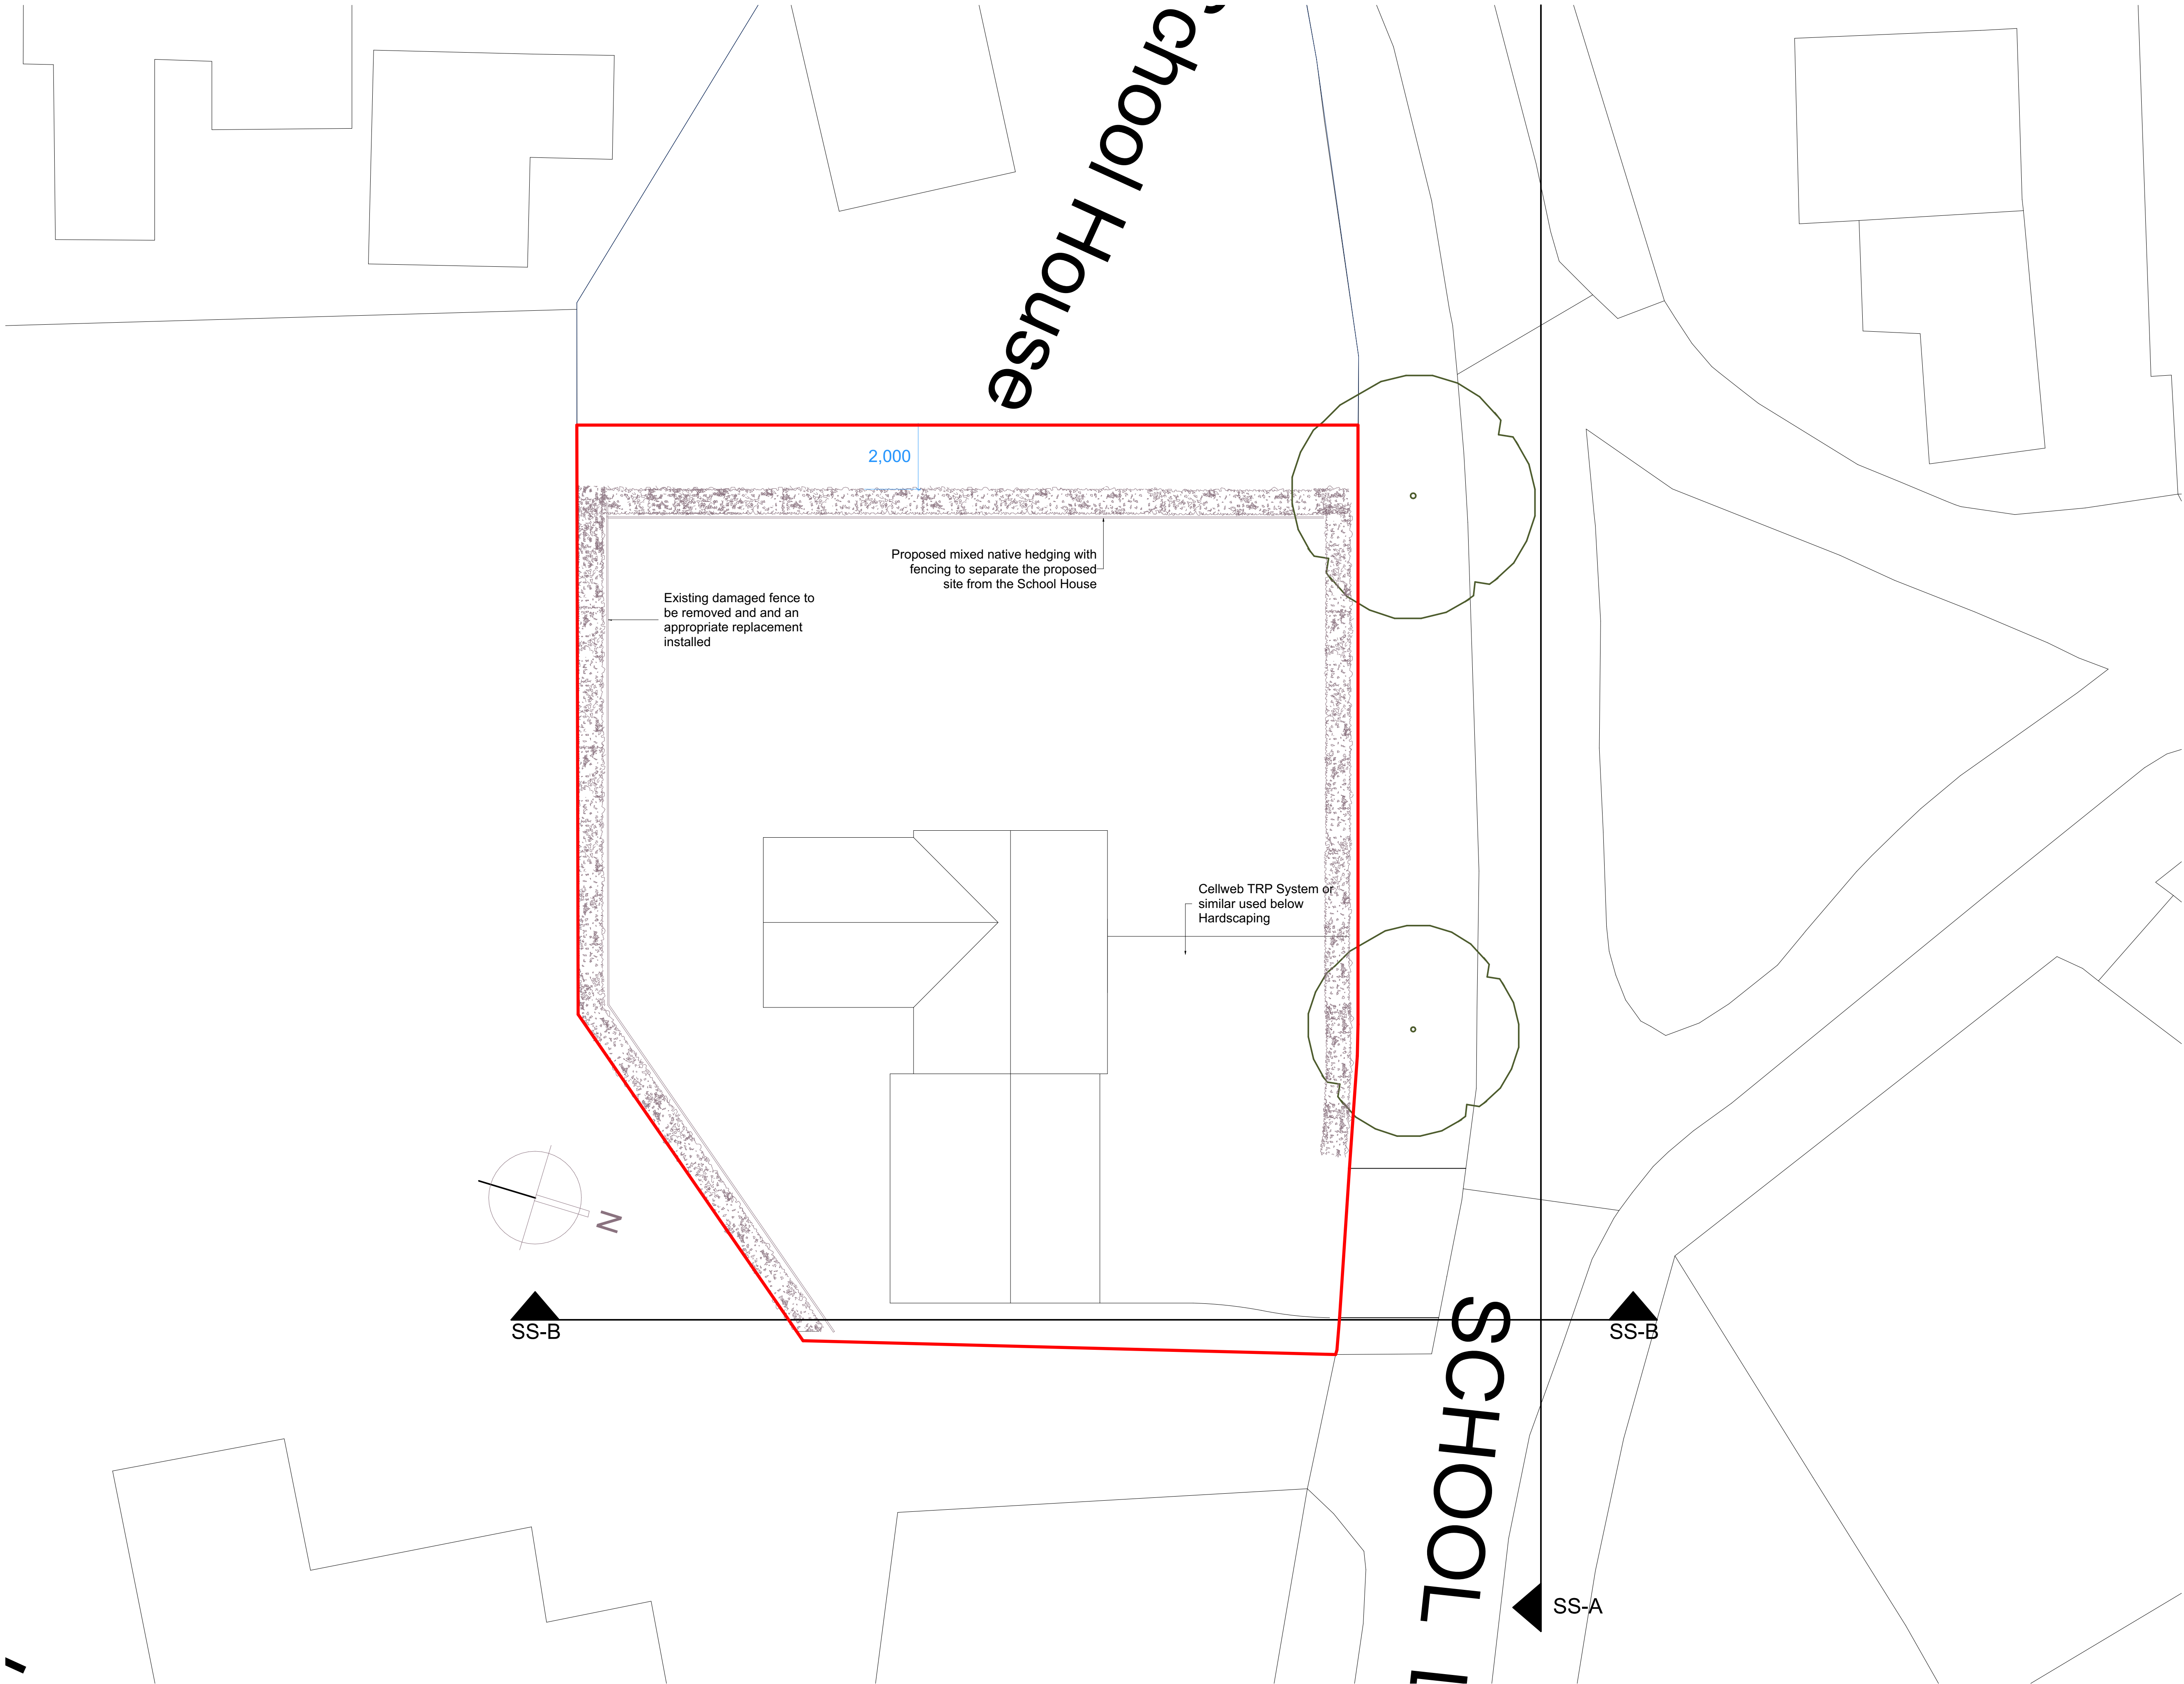

Notes:

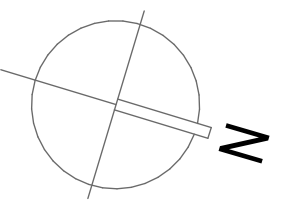


1:100

E	Site plan revised.	JC	17.09.25
D	Site plan revised.	JC	11.09.25
C	Scale Bars Added.	JC	28.10.24
B	Notes Amended.	JC	16.10.24
A	Site plan amended to rev D floor plans.	JC	19.09.24

REV:	DESCRIPTION:	BY:	DATE:
STATUS:			

CLIENT: Ben Carroll-Knight

SITE: School Ln, Bradnop, Leek, ST13 7ND

BRIEF: PROPOSED DEVELOPMENT

TITLE: Proposed Site Plan

SCALE AT A1: 1:100 @ A1	DATE: 17/09/2025	DRAWN: -	CHECKED: -
PROJECT NO: 2024-01	DRAWING NO: 2024-01-03	REVISION: E	