


1 METRE X 5 METRES AT 1:100 SCALE

ROBERT L FORD
private architectural practitioner and rural development consultant
PARKSIDE PARK ROAD LEEK STAFFORDSHIRE ST13 8JT
rob@ralford.co.uk 01538 389290 / 07969 68 86

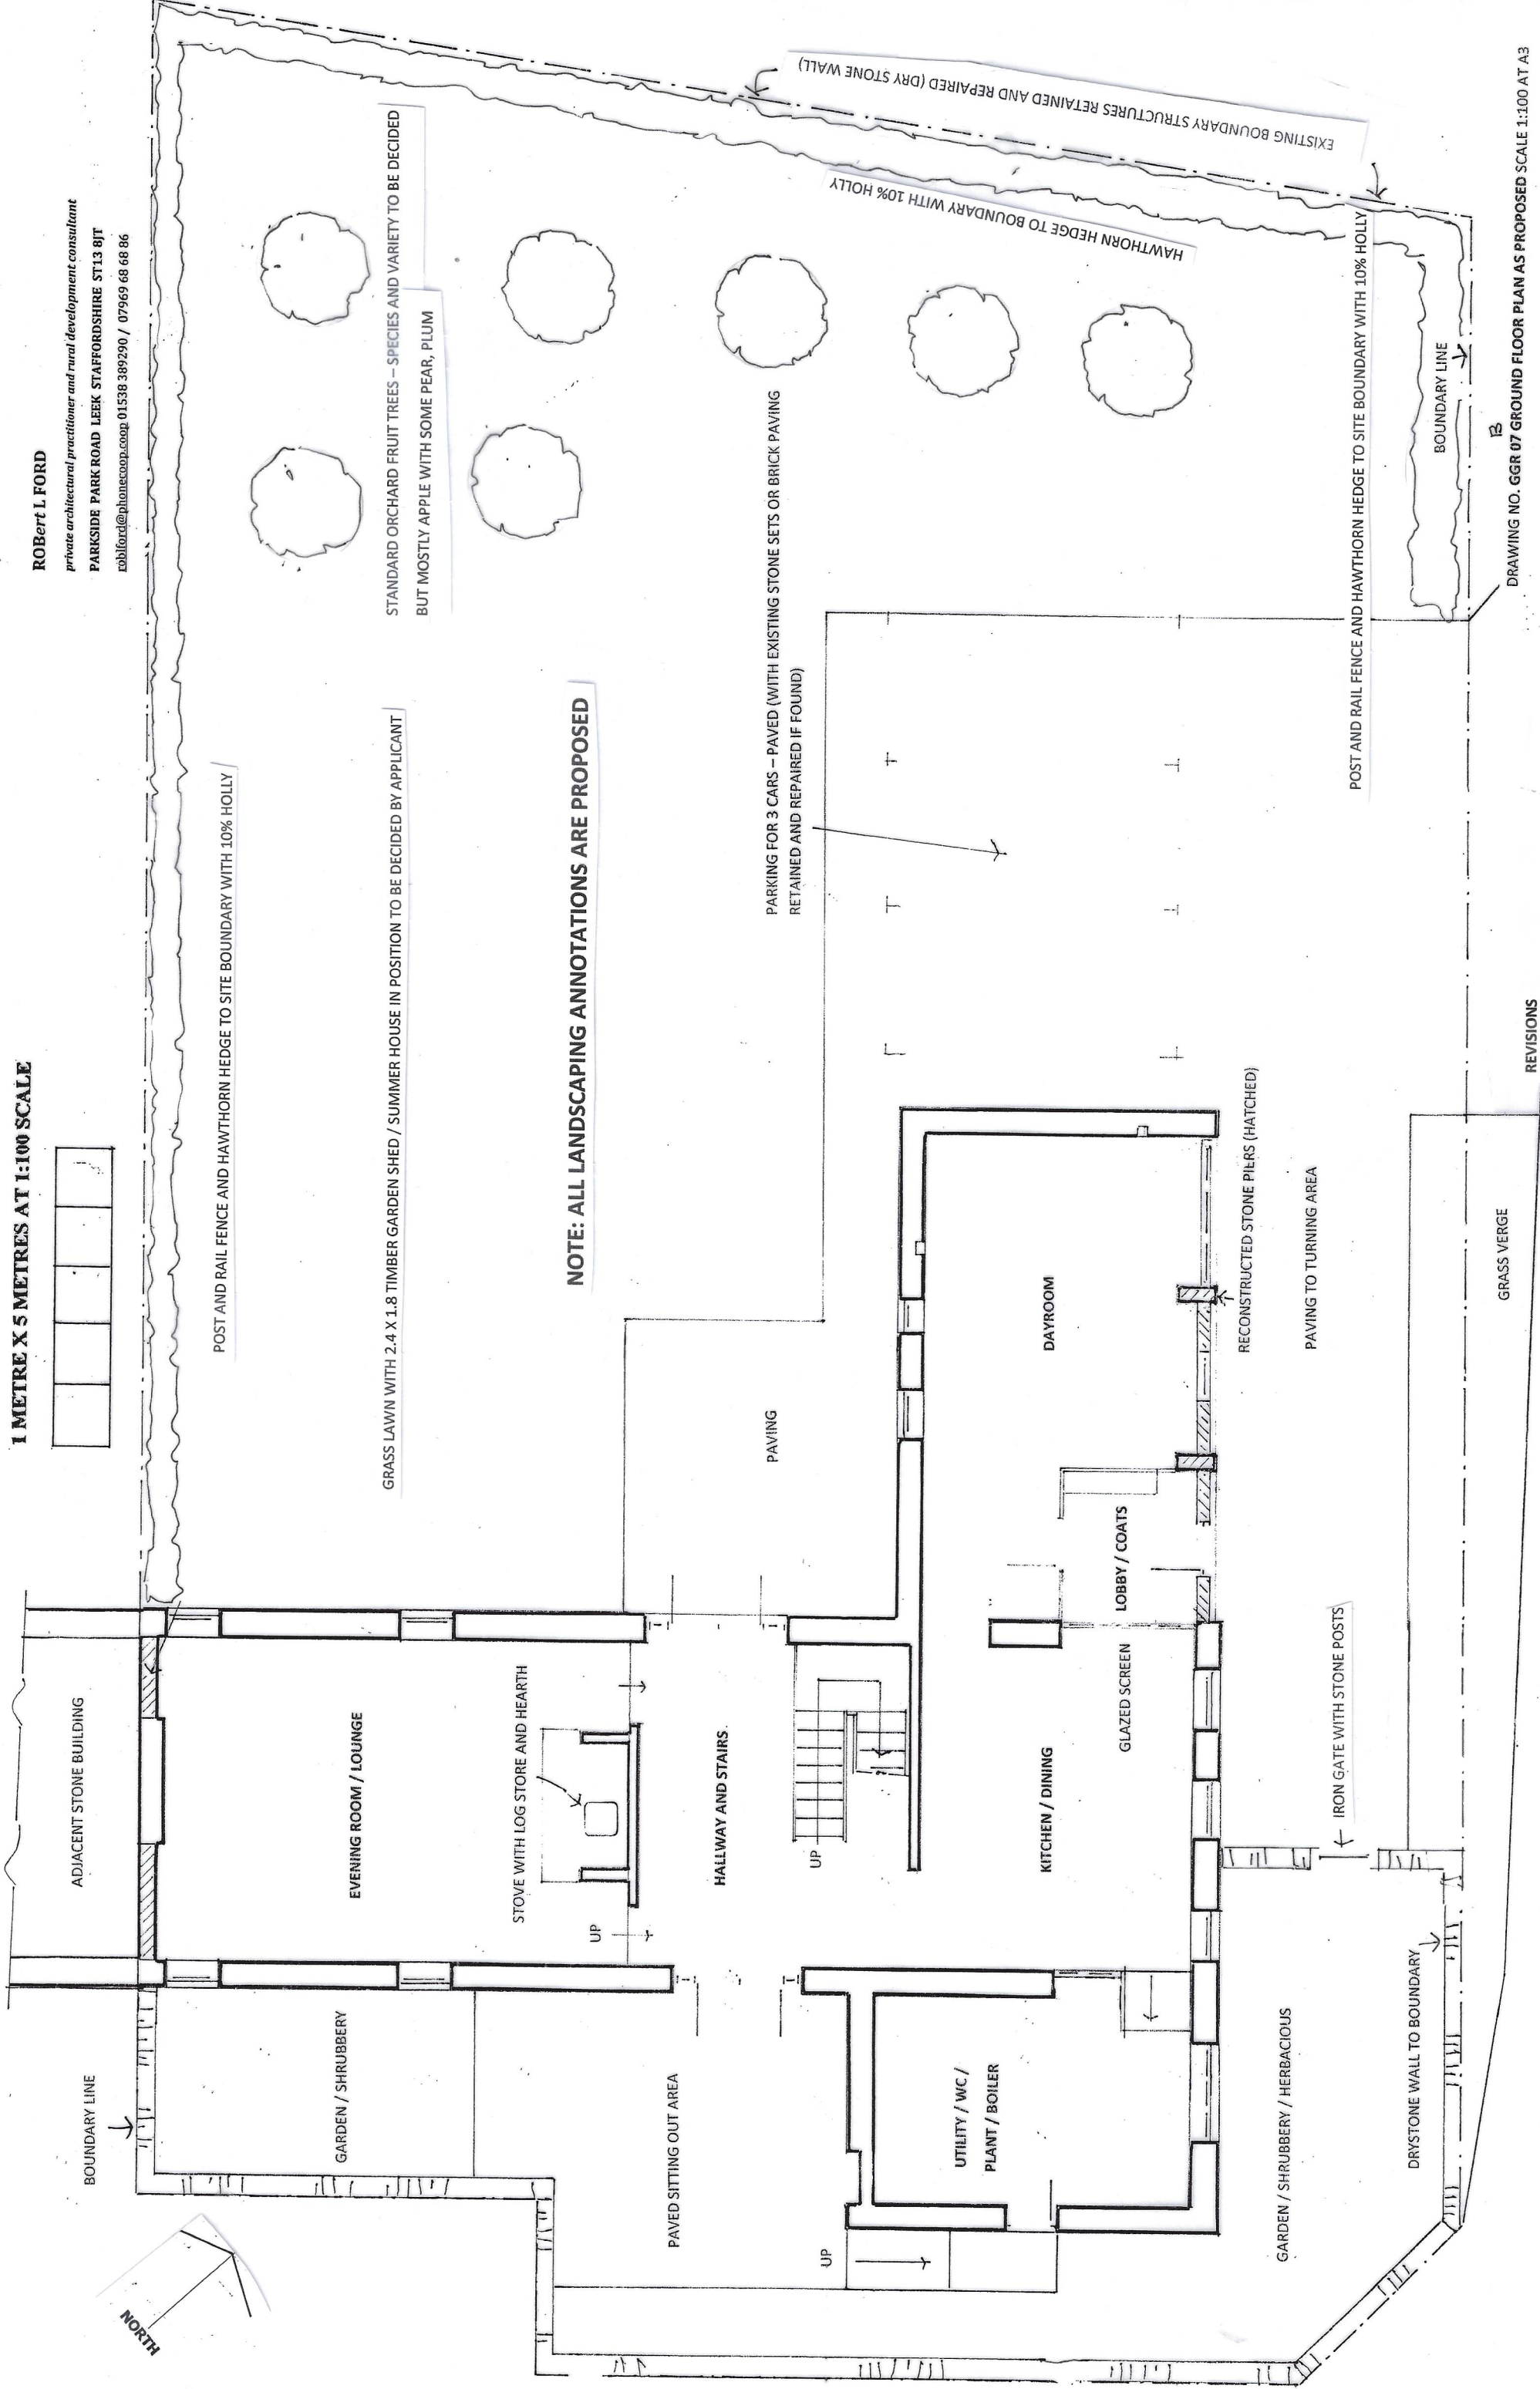

NOTE: ALL LANDSCAPING ANNOTATIONS ARE PROPOSED

REVISIONS

EXISTING ACCESS DRIVEWAY - CRUSHED STONE SURFACE

B 07 2025 PROPOSED LANDSCAPING PROVISIONS ANNOTATED
A 08 2024 BRICKWORK REINSTATED TO TWO BAYS OF THE
FORMER CART SHED OPENINGS SERVING THE PROPOSED
DAYROOM

DRAWING NO. GGR 07 GROUND FLOOR PLAN AS PROPOSED SCALE 1:100 AT A3

PROPOSED CONVERSION OF A TRADITIONAL STONE BUILT BARN INTO A
DWELLING HOUSE AT GREEN FARM RUDYARD MANOR GREEN LANE
RUDYARD STAFFORDSHIRE ST13 8PN

10 2022