



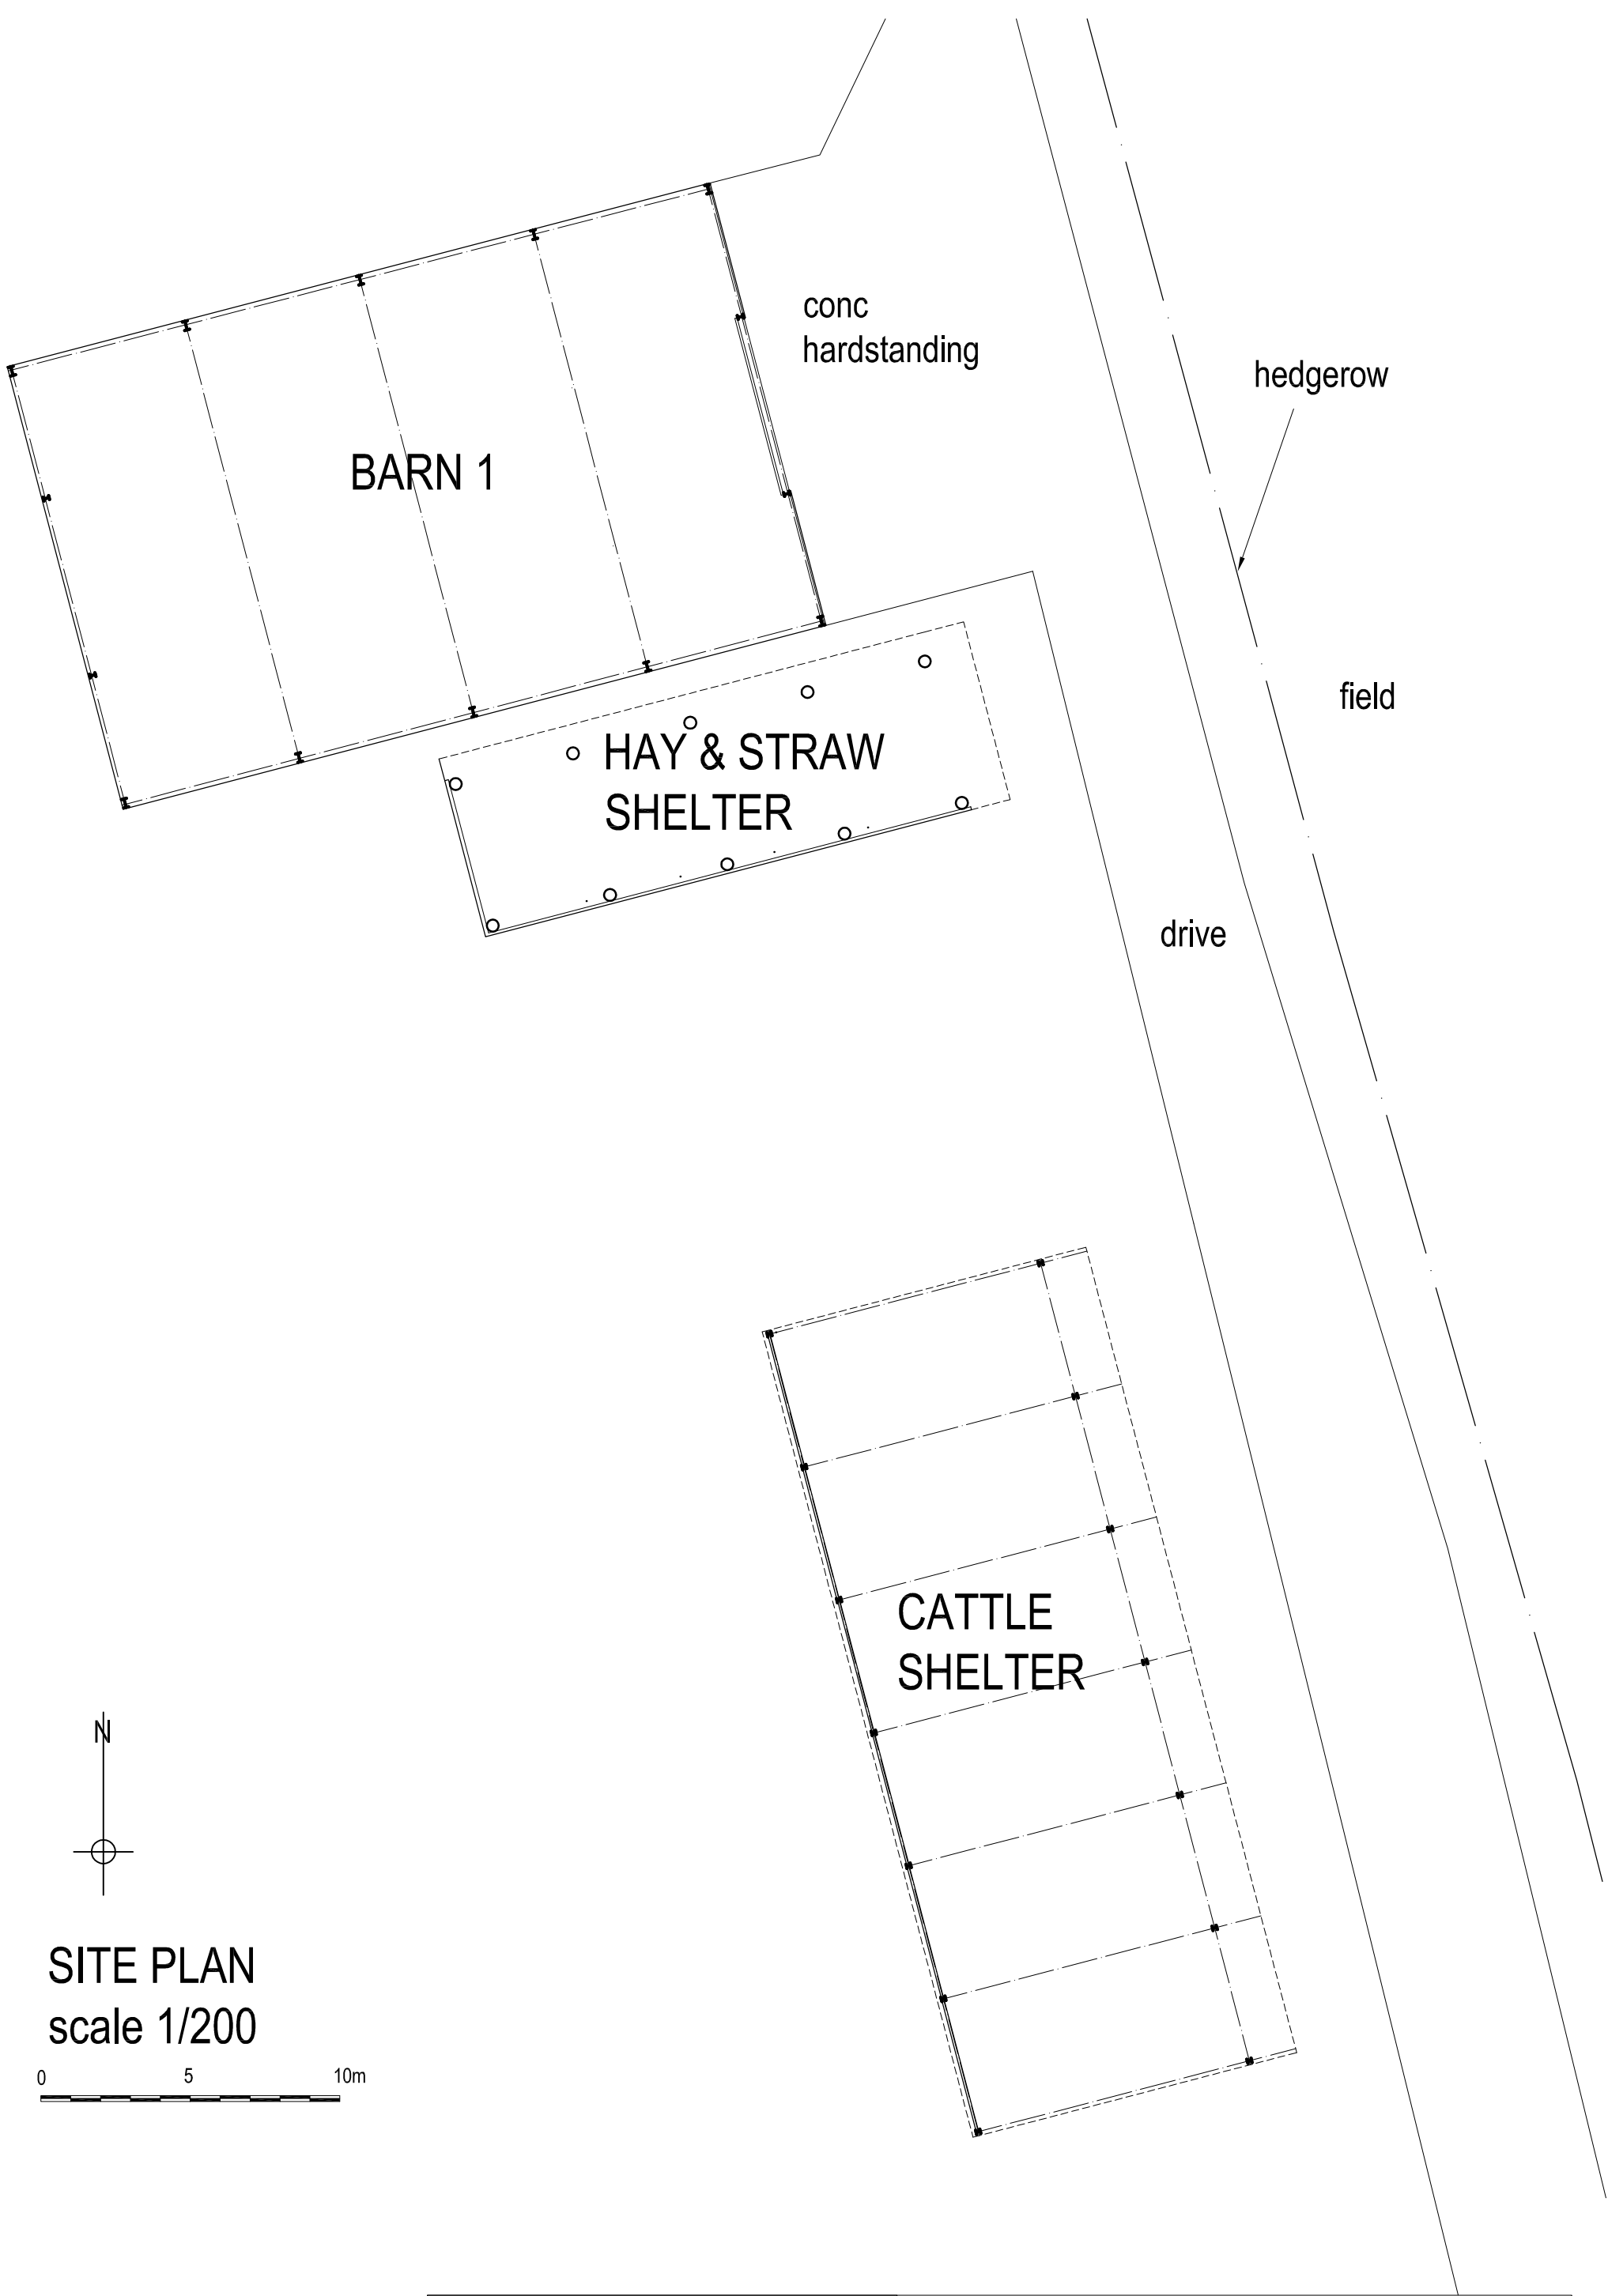

SITE PLAN
scale 1/200

0 5 10m

job	Heaton House Farm, Rushton Spencer Proposed Extensions to Agricultural Sheds		
title	Site Plan as Existing		
date	scale	dwg. no.	rev.
29.07.25	1/200 @ A3	HHF-HS2-01	.

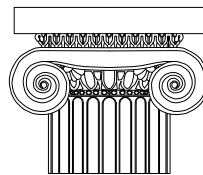

Ian Ankers architecture
Building and Design Consultants
Ryecroft Farm, Rushton Spencer, Macclesfield, SK11 0RP
t 01260 546944
e ian@ianankers.co.uk
w www.ianankers.co.uk