




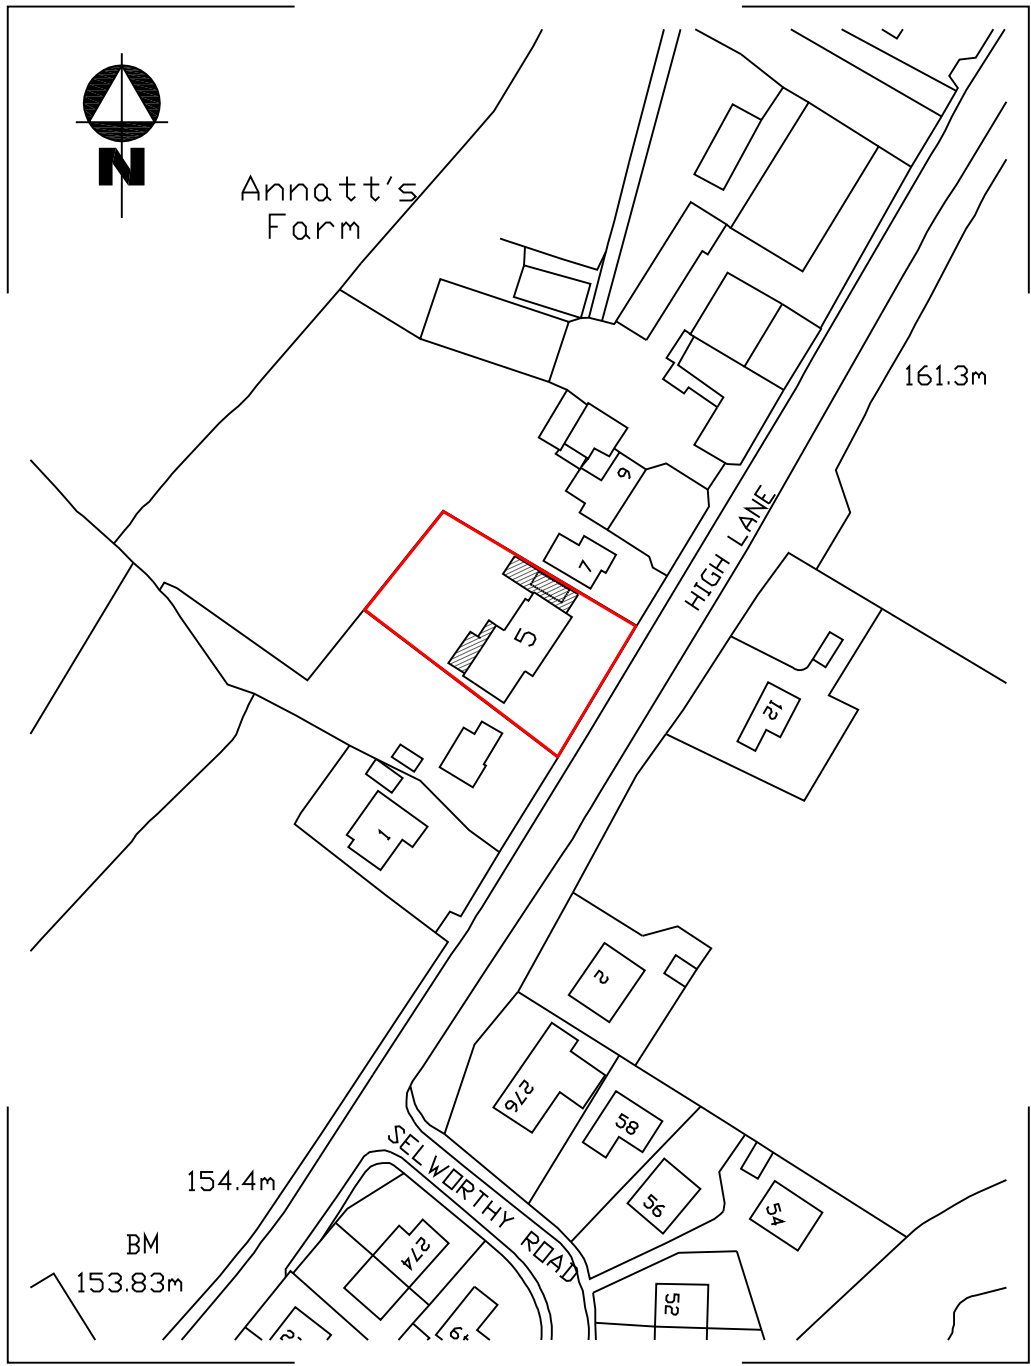


Location Plan
(scale 1:1250)

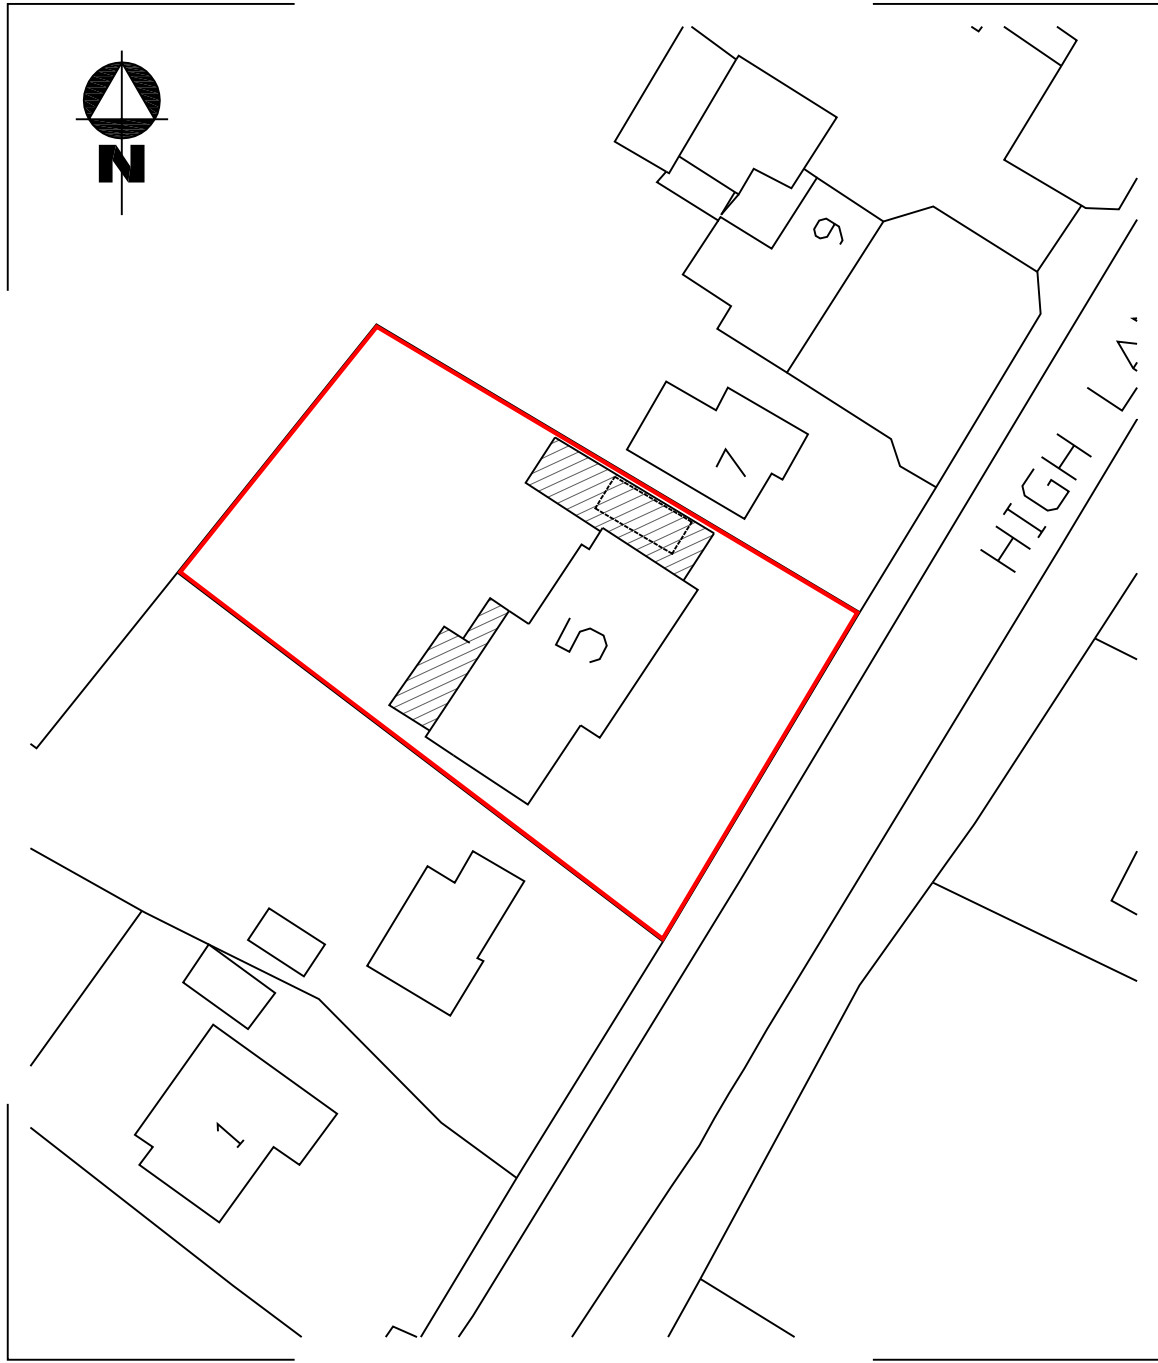


Site Plan
(scale 1:500)

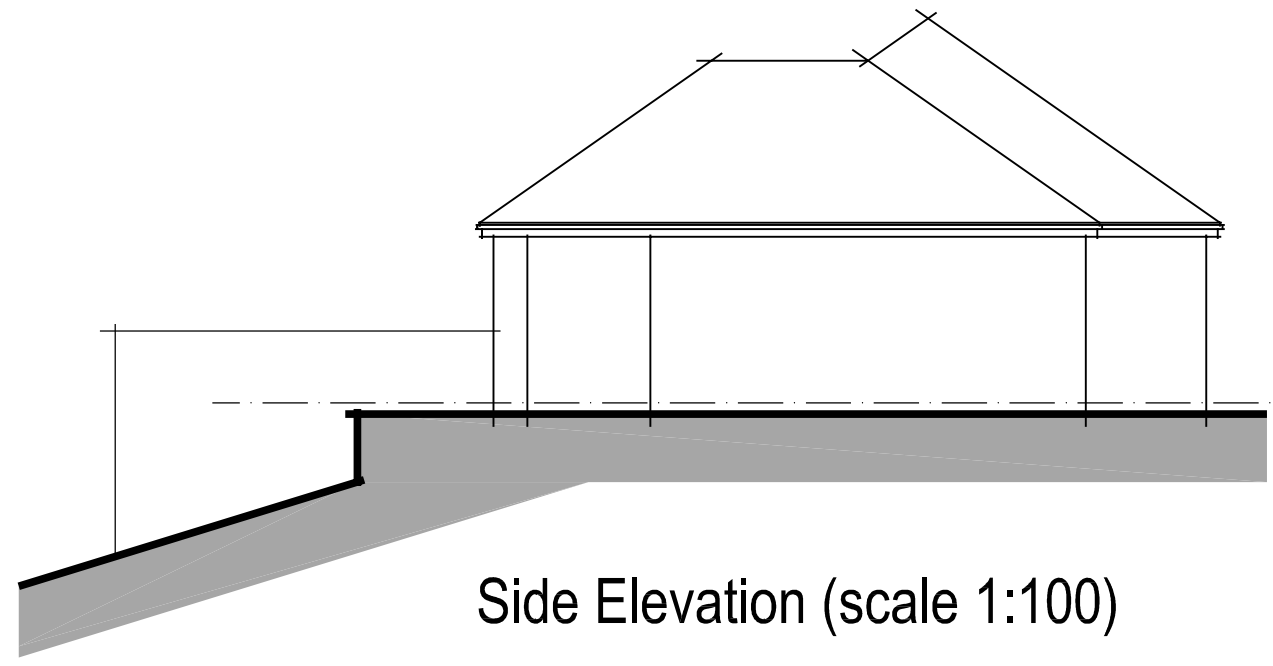


Side Elevation (scale 1:100)
EXISTING

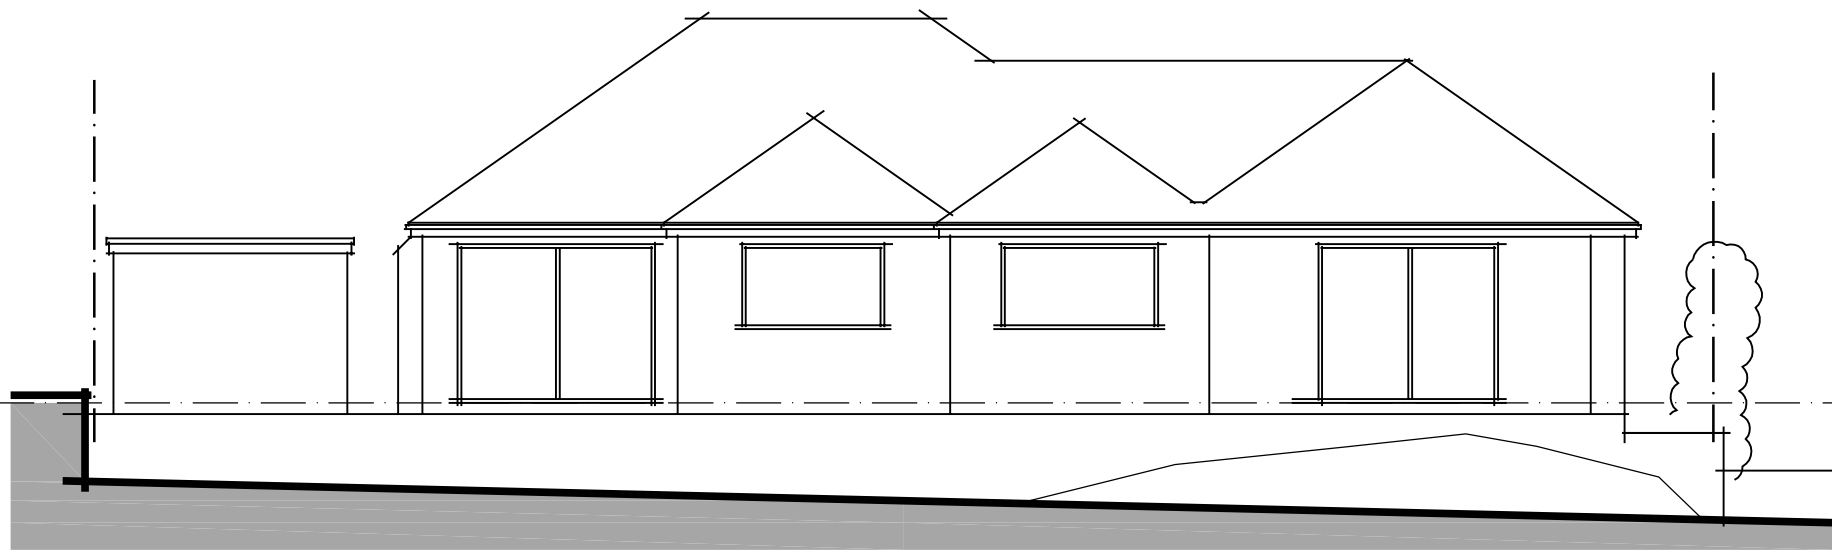


Rear Elevation (scale 1:100)
EXISTING

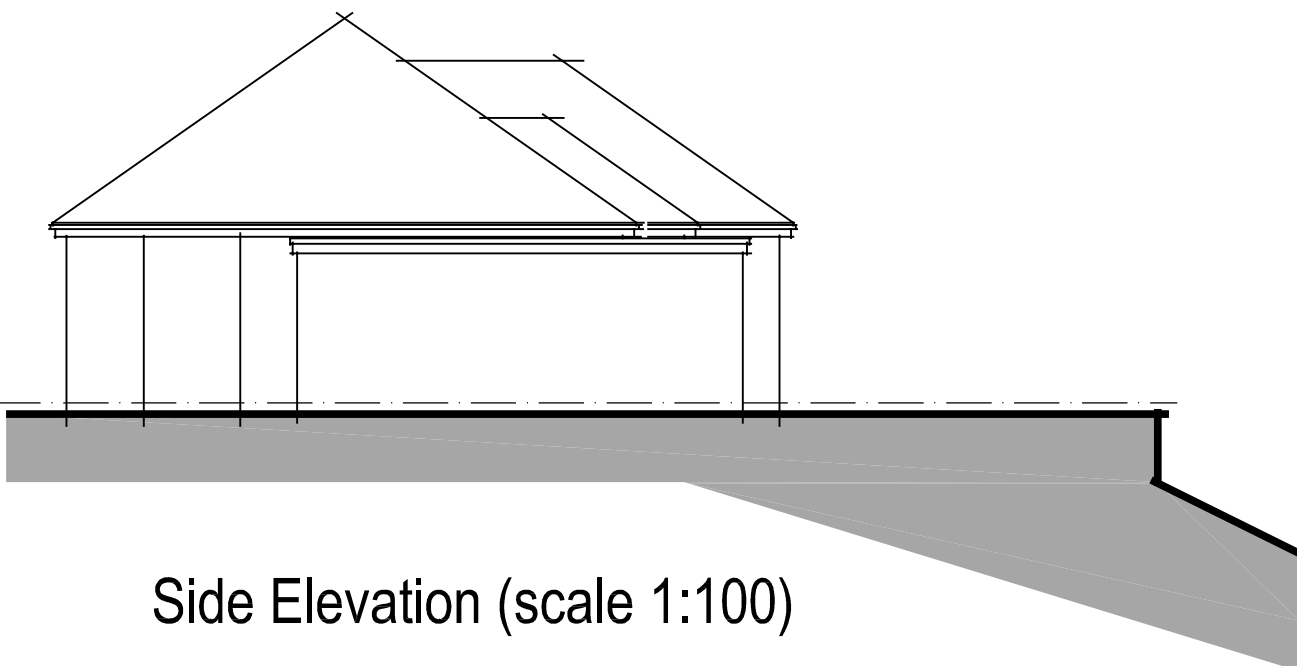


Side Elevation (scale 1:100)
EXISTING

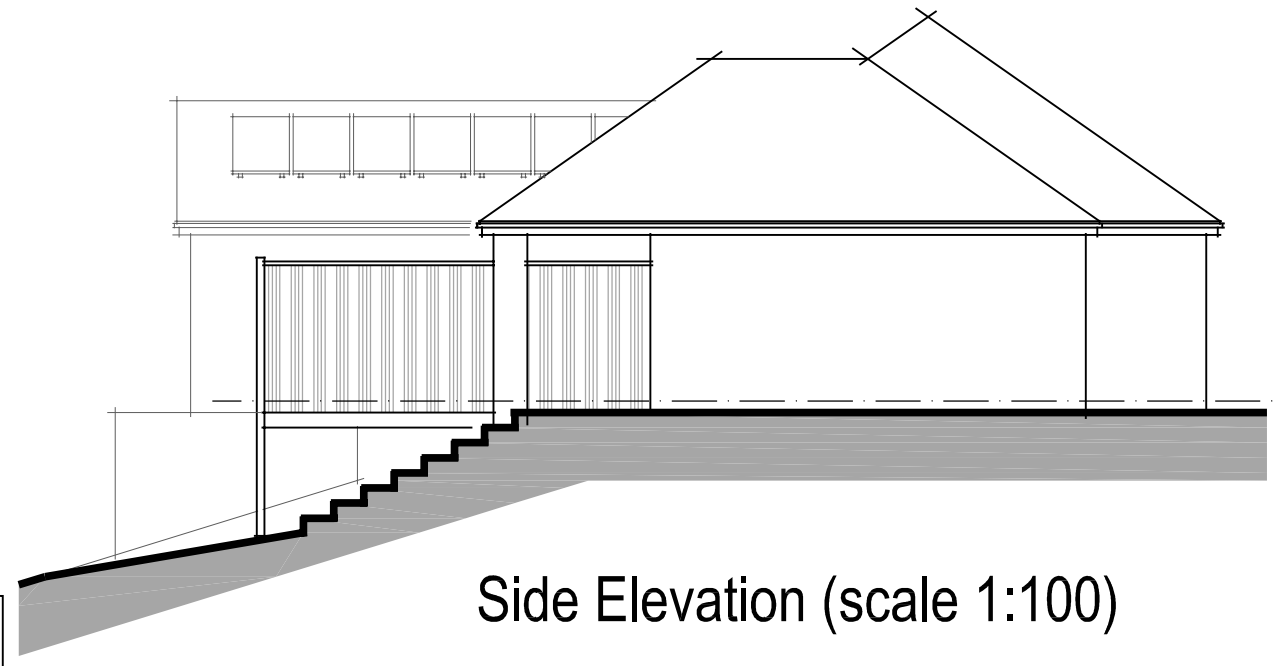

Side Elevation (scale 1:100)
PROPOSED

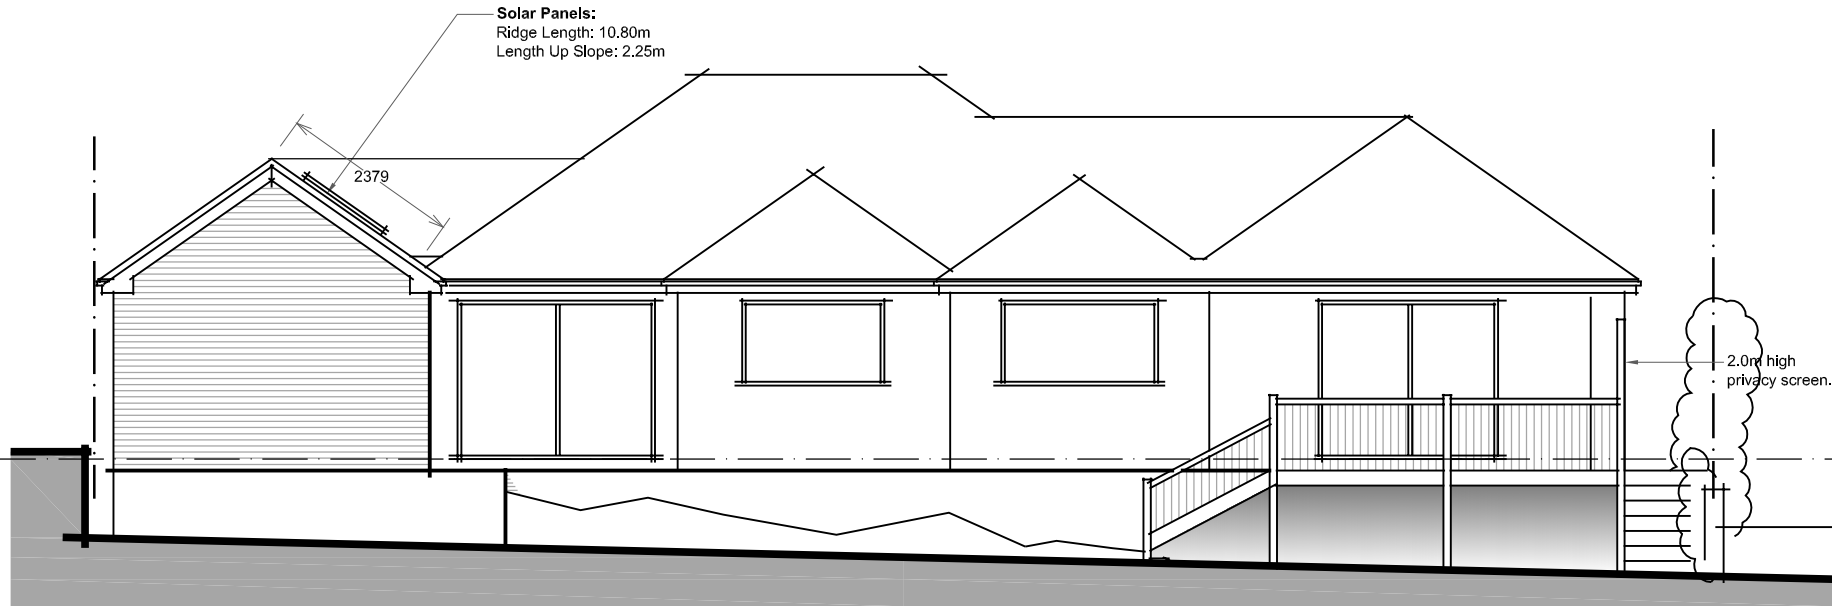


Rear Elevation (scale 1:100)
PROPOSED

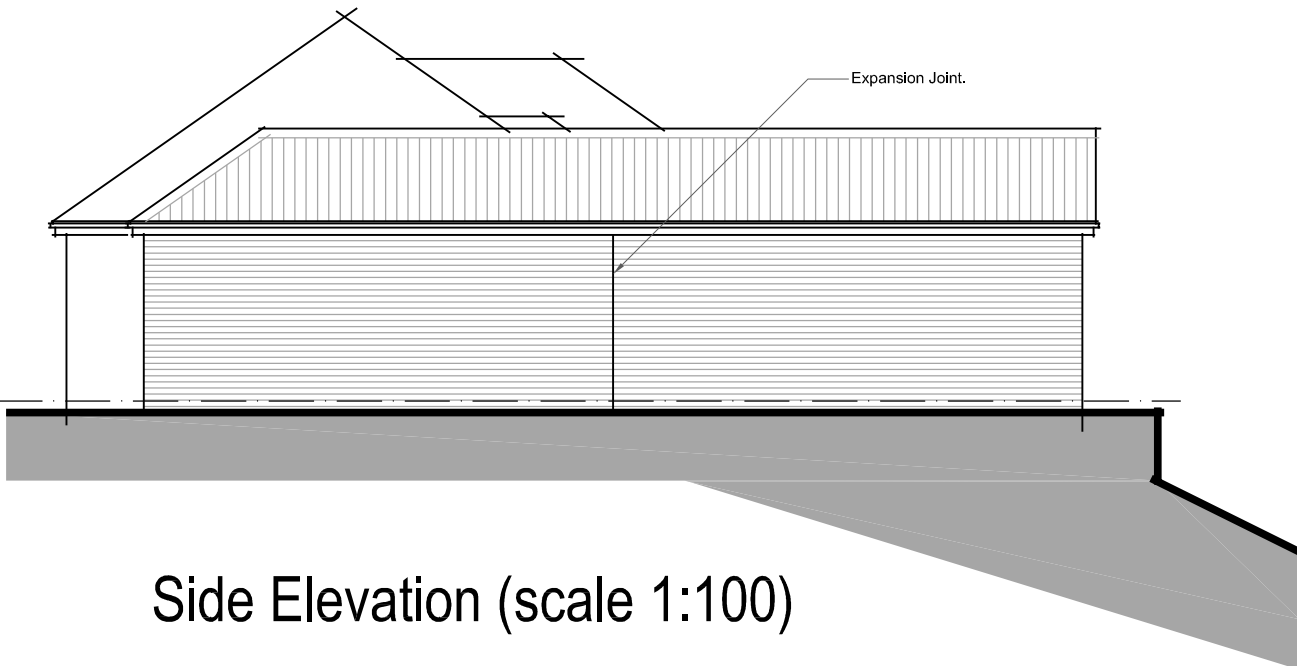


Side Elevation (scale 1:100)
PROPOSED



Front Elevation (scale 1:100)
PROPOSED

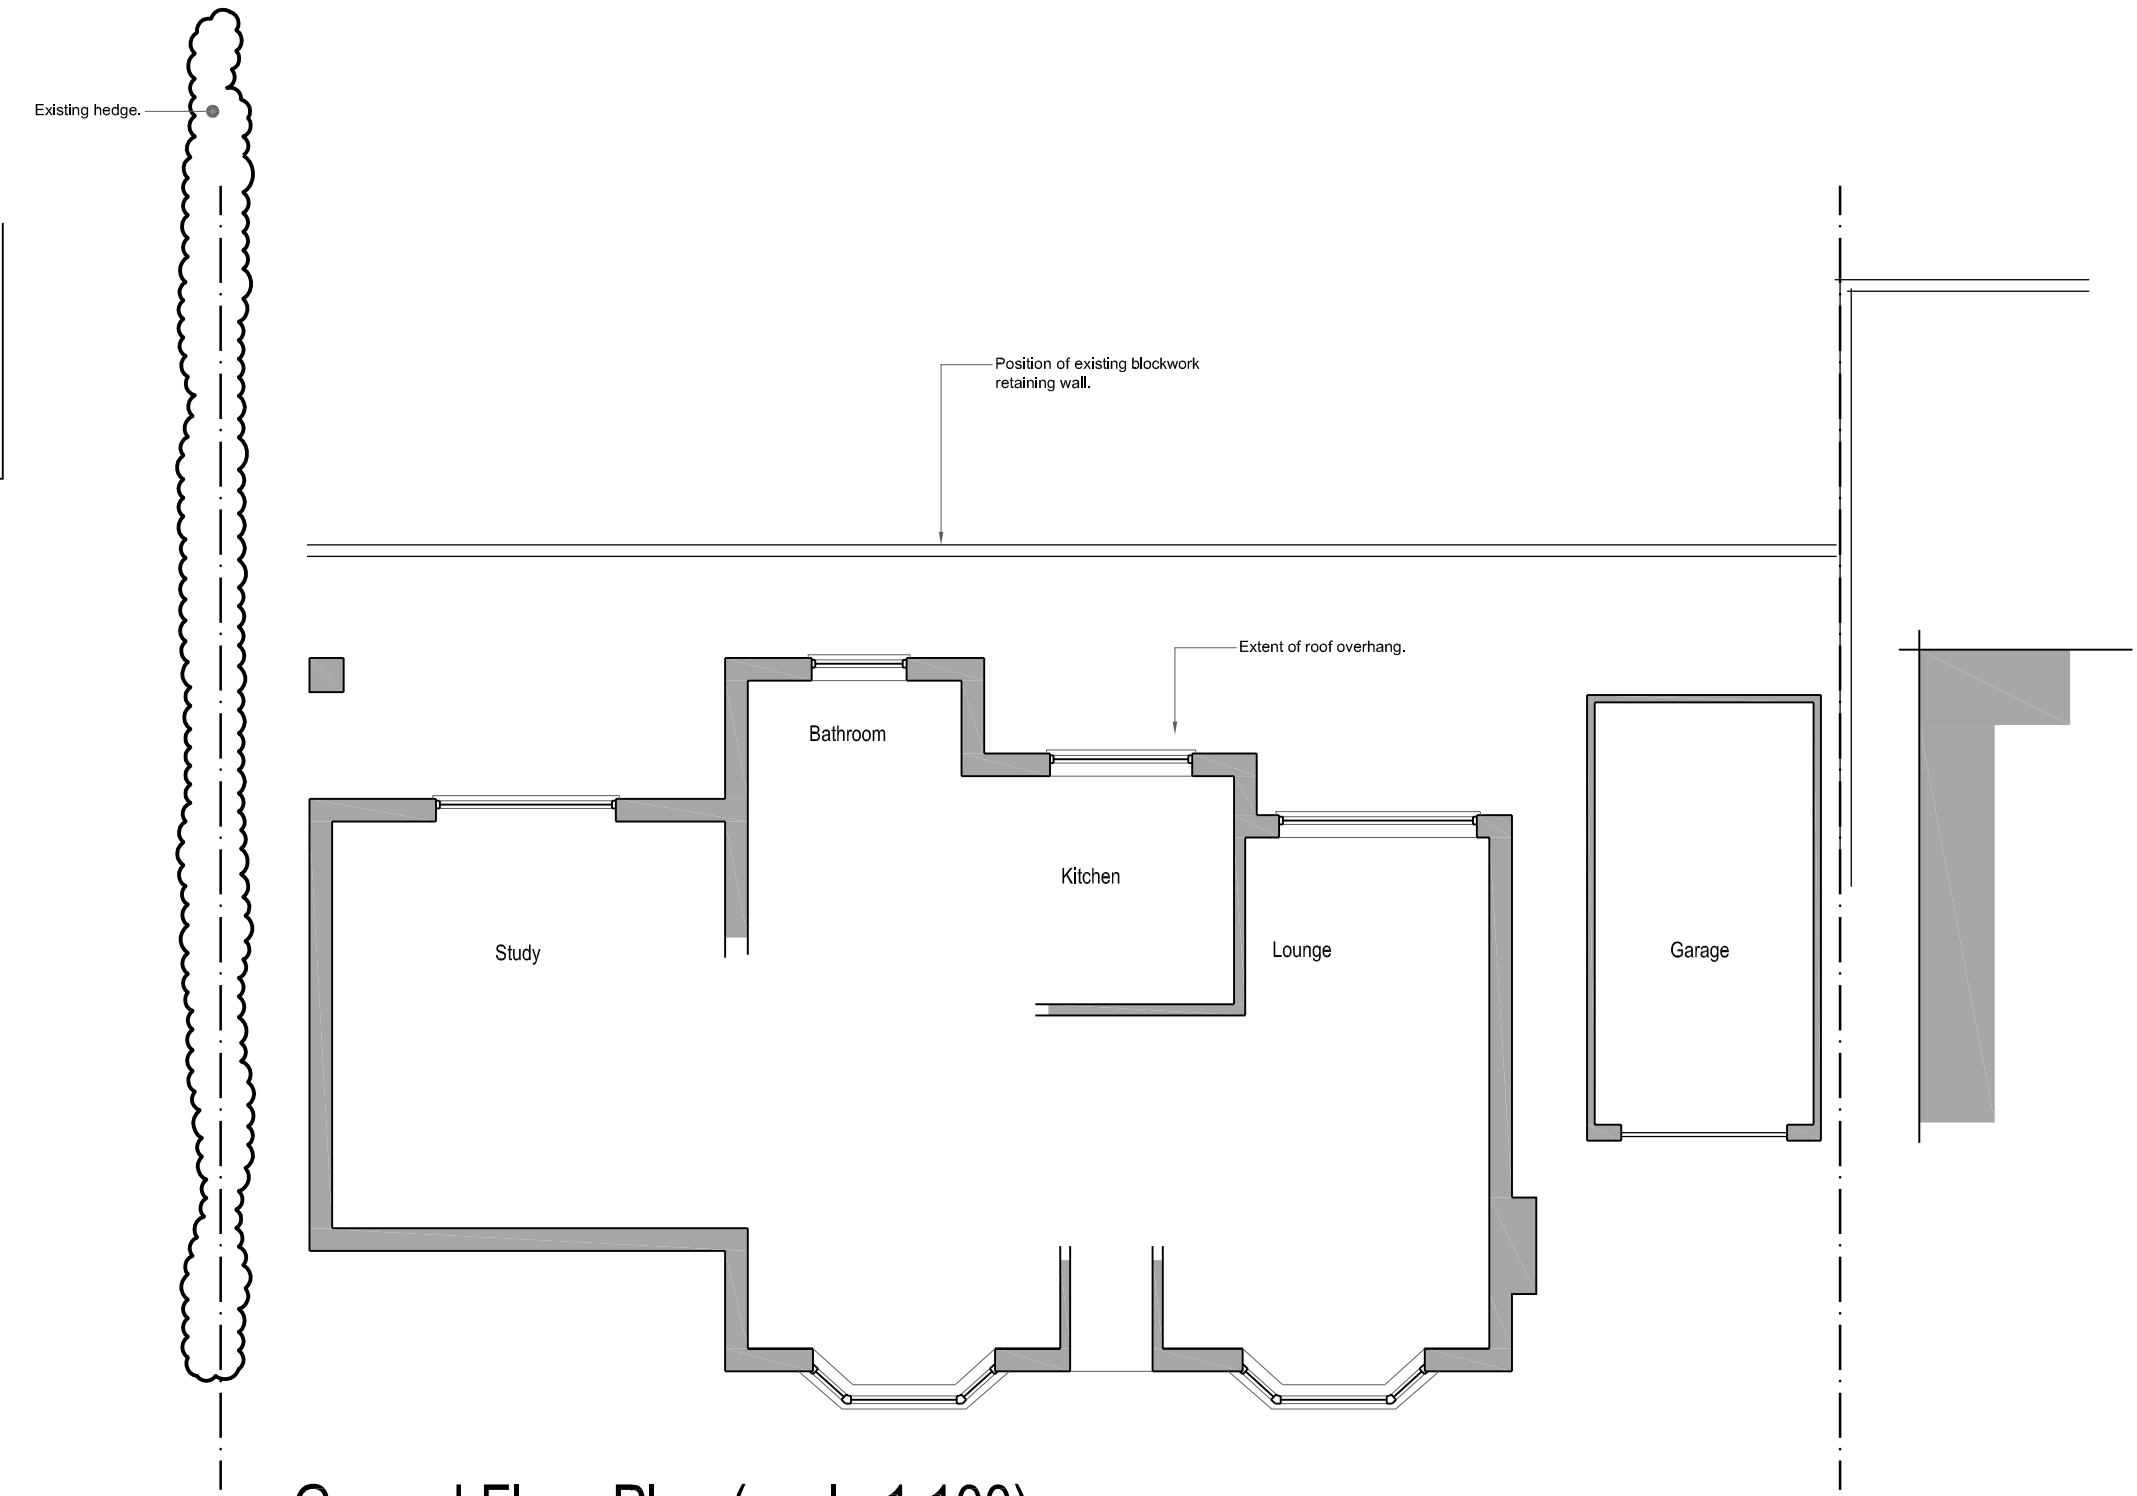

Ground Floor Plan (scale 1:100)
EXISTING

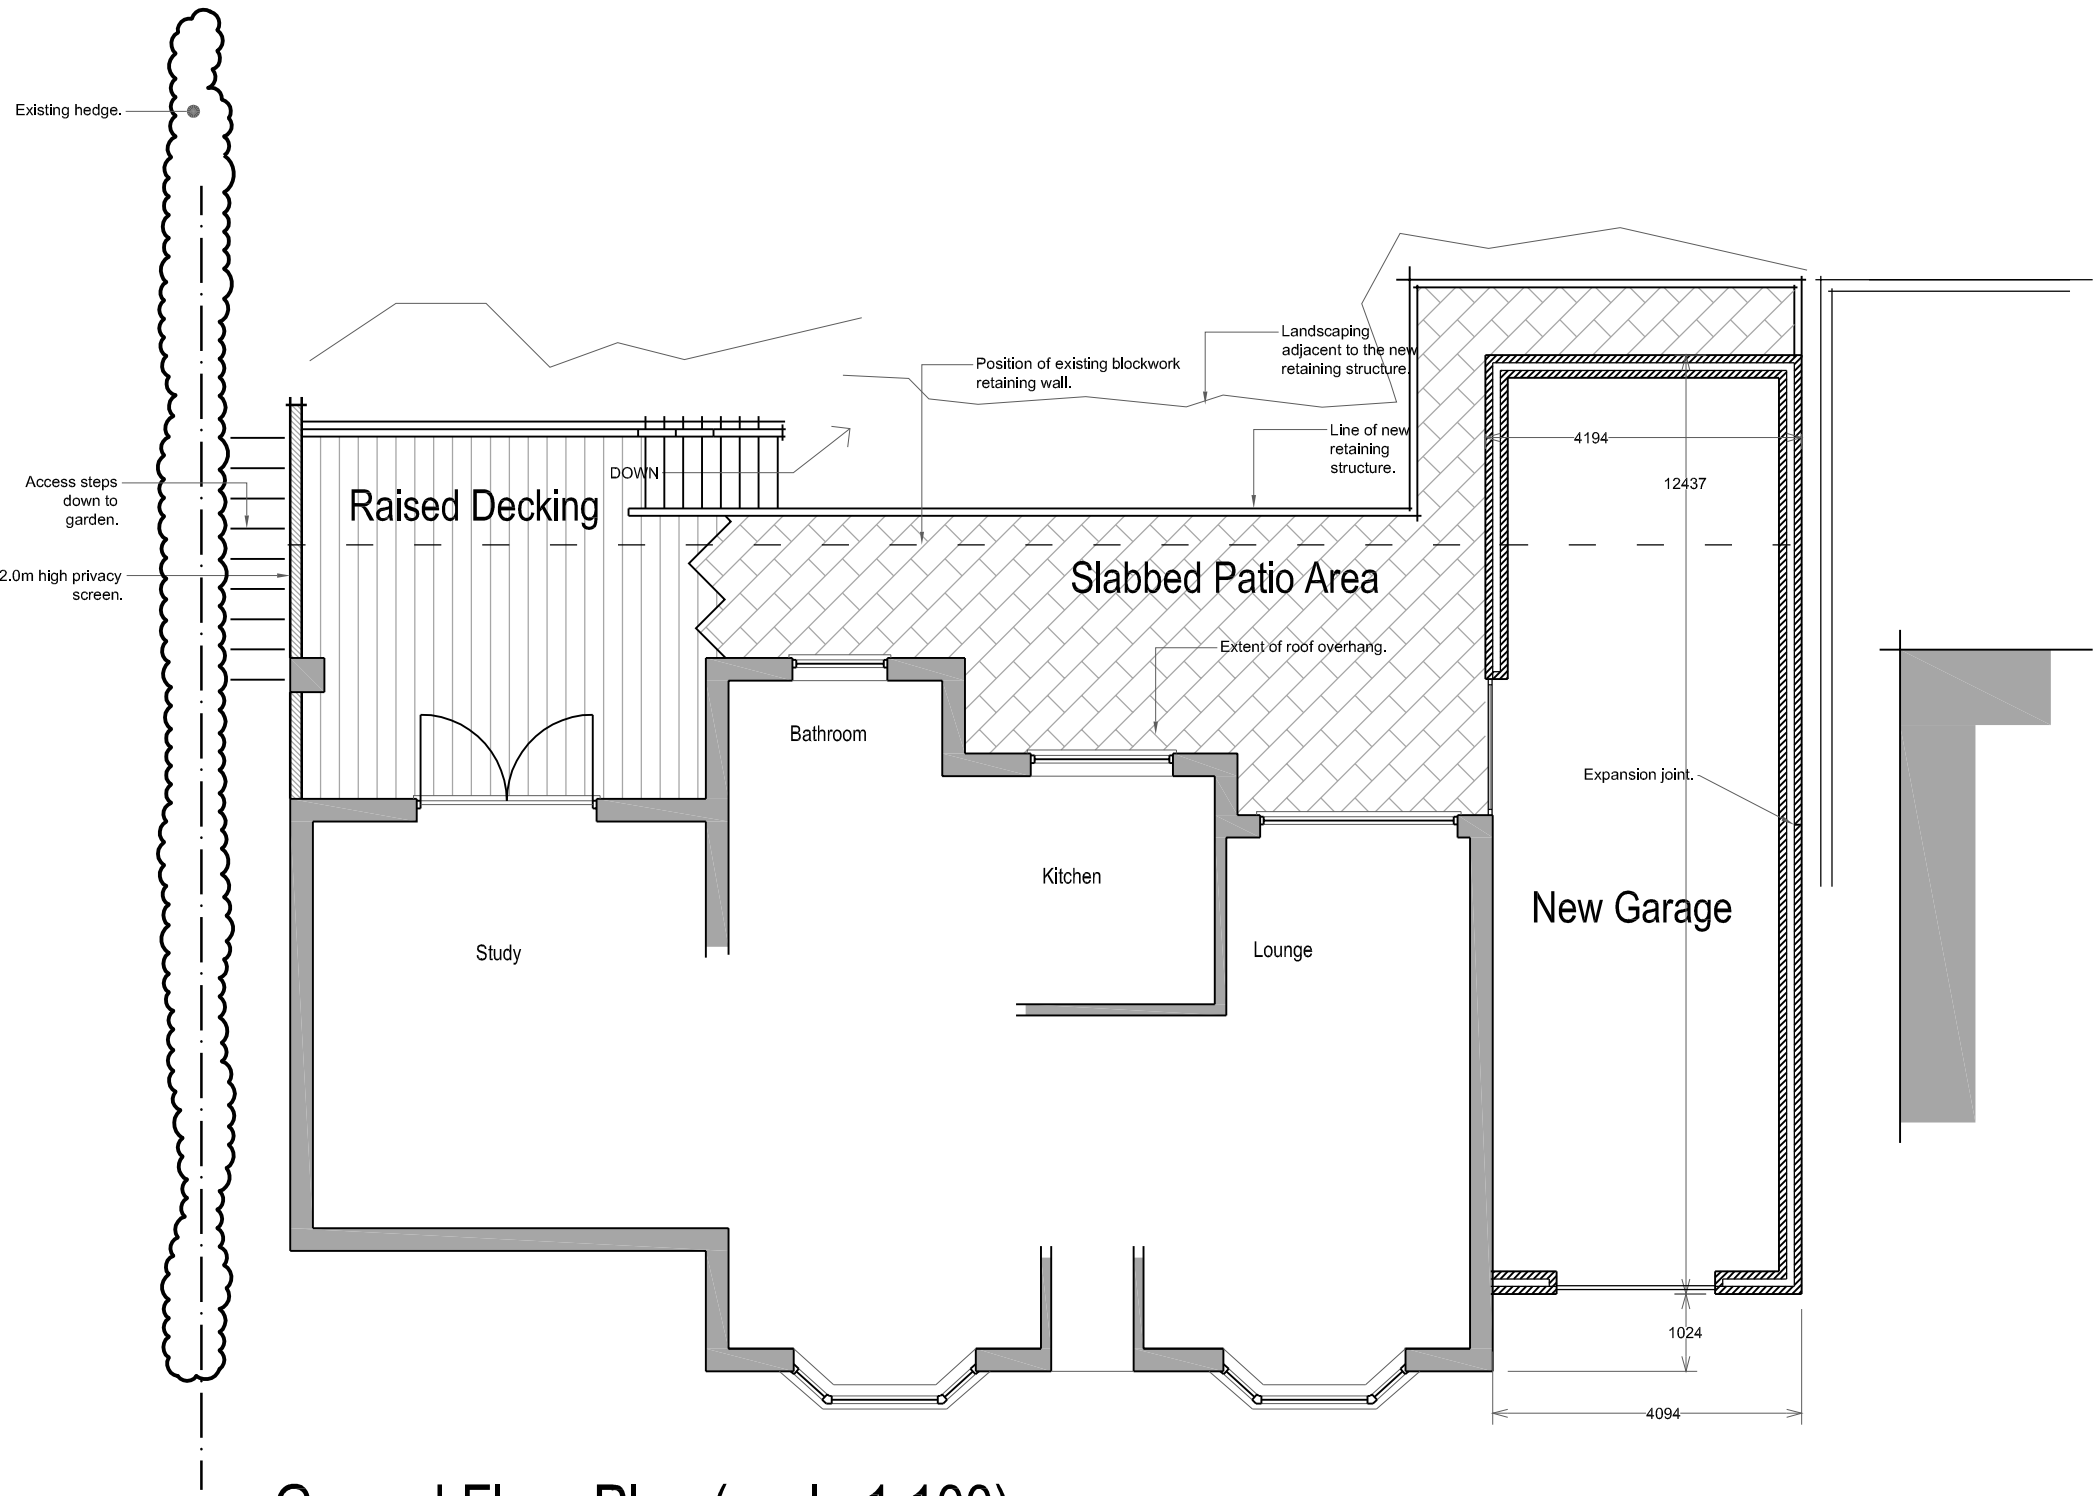

Ground Floor Plan (scale 1:100)
PROPOSED

Rev:			
Project: Attached garage to the side elevation with vsolar panels and rear landscaping & decking with raised platform, at: 5 High Lane, Brown Edge, Stoke on Trent, Staffs, ST6 8RT.			
Title: Proposed Floor Plans & Elevations.			
Client: Mr G. Cook, 5 High Lane, Brown Edge, Stoke on Trent, Staffs, ST6 8RT.			
Date: August 2025	Scale: 1:100, 1:500 & 1:1250 @ A1	Drawing No. 1658 A1_01	Rev