


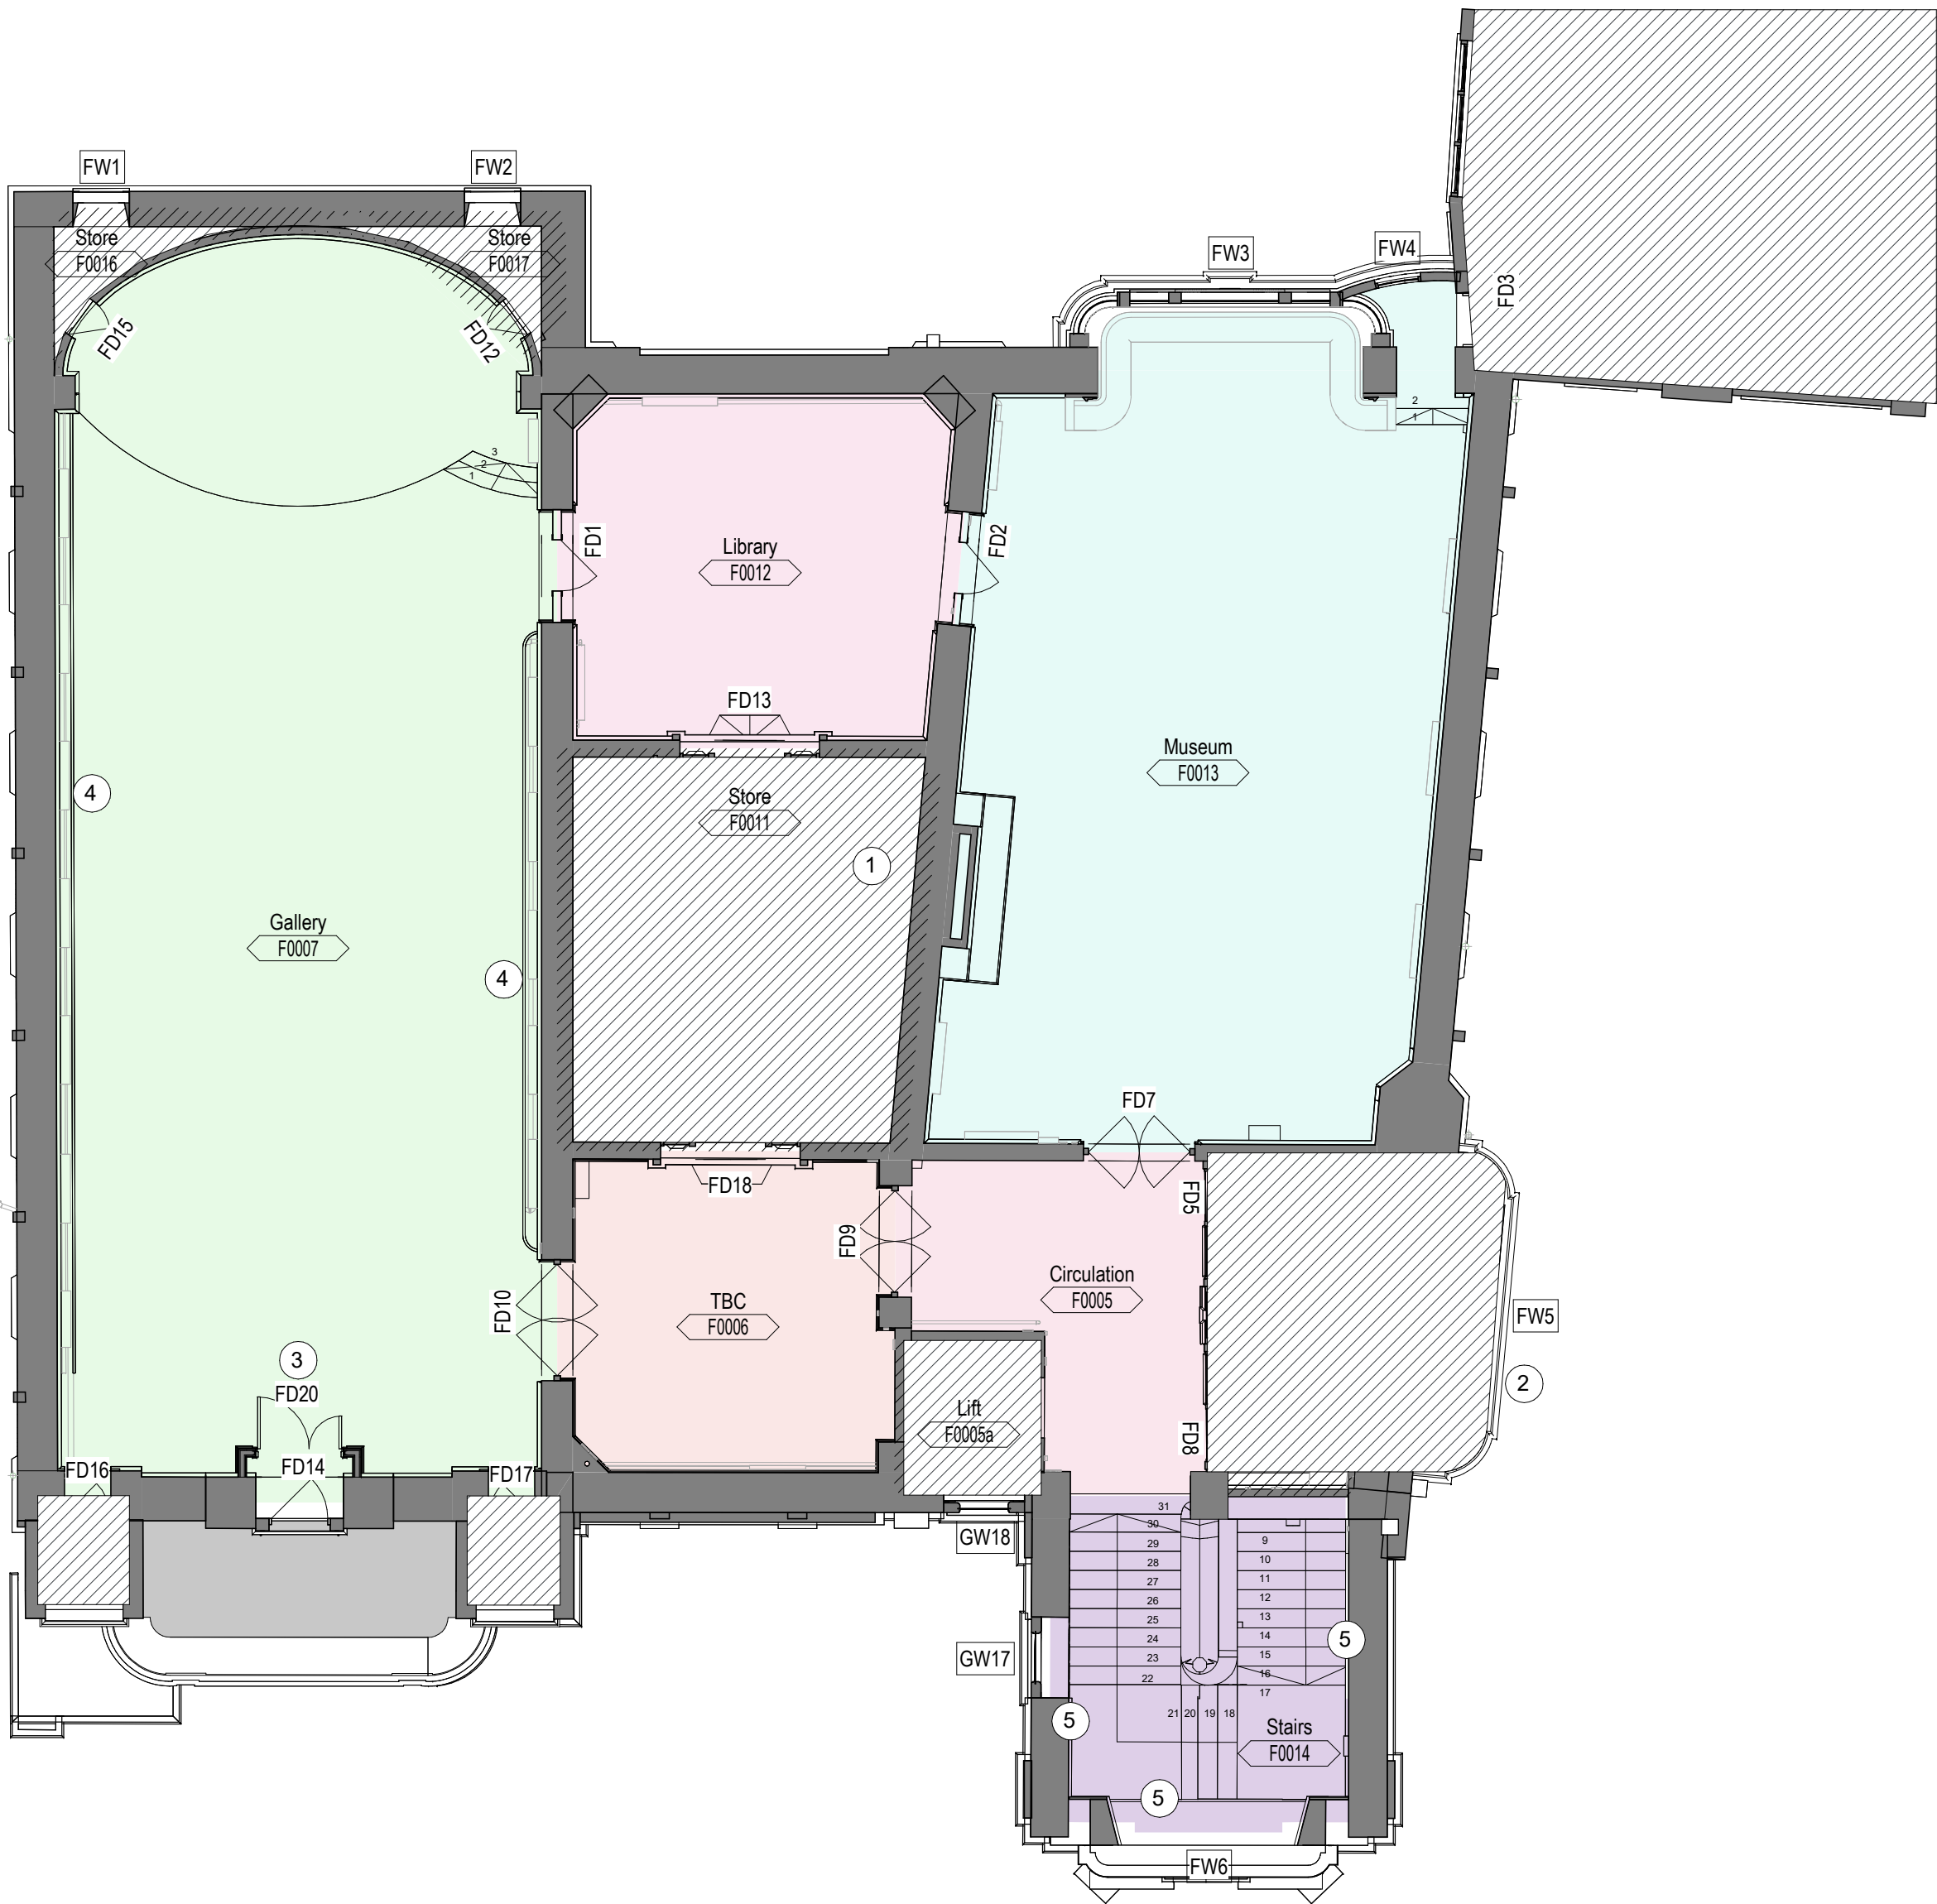

Proposed Room Schedule FF					
Number	Name	Area	Floor Finish	Ceiling Finish	Wall Finish
F0005	Circulation	18.55 m²	Parquet, Cleaned	Painted plaster	Painted plaster
F0005a	Lift	3.59 m²	Out of scope	Out of scope	Out of scope
F0006	TBC	24.17 m²	Parquet, Cleaned	Painted plaster	Painted plaster
F0007	Gallery	148.54 m²	Parquet, Cleaned	Painted plaster	Painted plaster
F0009	Stairs	1.12 m²	Out of scope	Out of scope	Out of scope
F0010	Lift	1.10 m²	Out of scope	Out of scope	Out of scope
F0011	Store	25.26 m²	Out of scope	Out of scope	Out of scope
F0012	Library	32.35 m²	Parquet, Cleaned	Painted plaster	Painted plaster
F0013	Museum	91.58 m²	Parquet, Cleaned	Painted plaster	Painted plaster
F0014	Stairs	18.27 m²	As existing	Painted plaster	Painted plaster
F0016	Store	2.03 m²	Out of scope	Out of scope	Out of scope
F0017	Store	1.77 m²	Out of scope	Out of scope	Out of scope

Room Legend

- Circulation

Gallery

Library

Lift

Museum
- Stairs

Store

TBC



WC/F

WC/M


Notes:

- Existing spiral staircase retained (no public access)
- Existing toilets retained
- Existing store and floor over, removed complete with all fittings. Make good finishes to walls and floor
- Existing handrail - Clean, polish and make good end attached to store wall (to be removed)
- Timber panelling to remain as existing

Proposed First Floor Plan
1 : 100

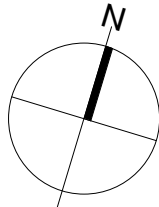 

Out of scope ELECTRICAL WORKS IN SELECT AREAS ONLY

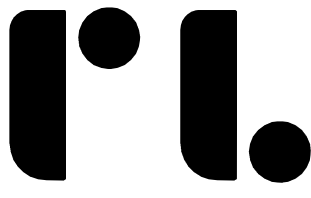

Roberts Limbrick

03333 405 500
mail@robertslimbrick.com
robertslimbrick.com

Registered Office England No. 06558029

Project Name

Nicholson Institute
Leek, Staffordshire

Client Name

Alliance Leisure

Drawing Title

Proposed First Floor Plan

Scale

As indicated • A1

Project No.

11440

Status

A3

Purpose Of Issue

Issued for Planning

Project	Org	Vol	Level	Form	Role
NIB	• RL	• NI	• FF	• DR	• A

Number

42102

Revision

C01