



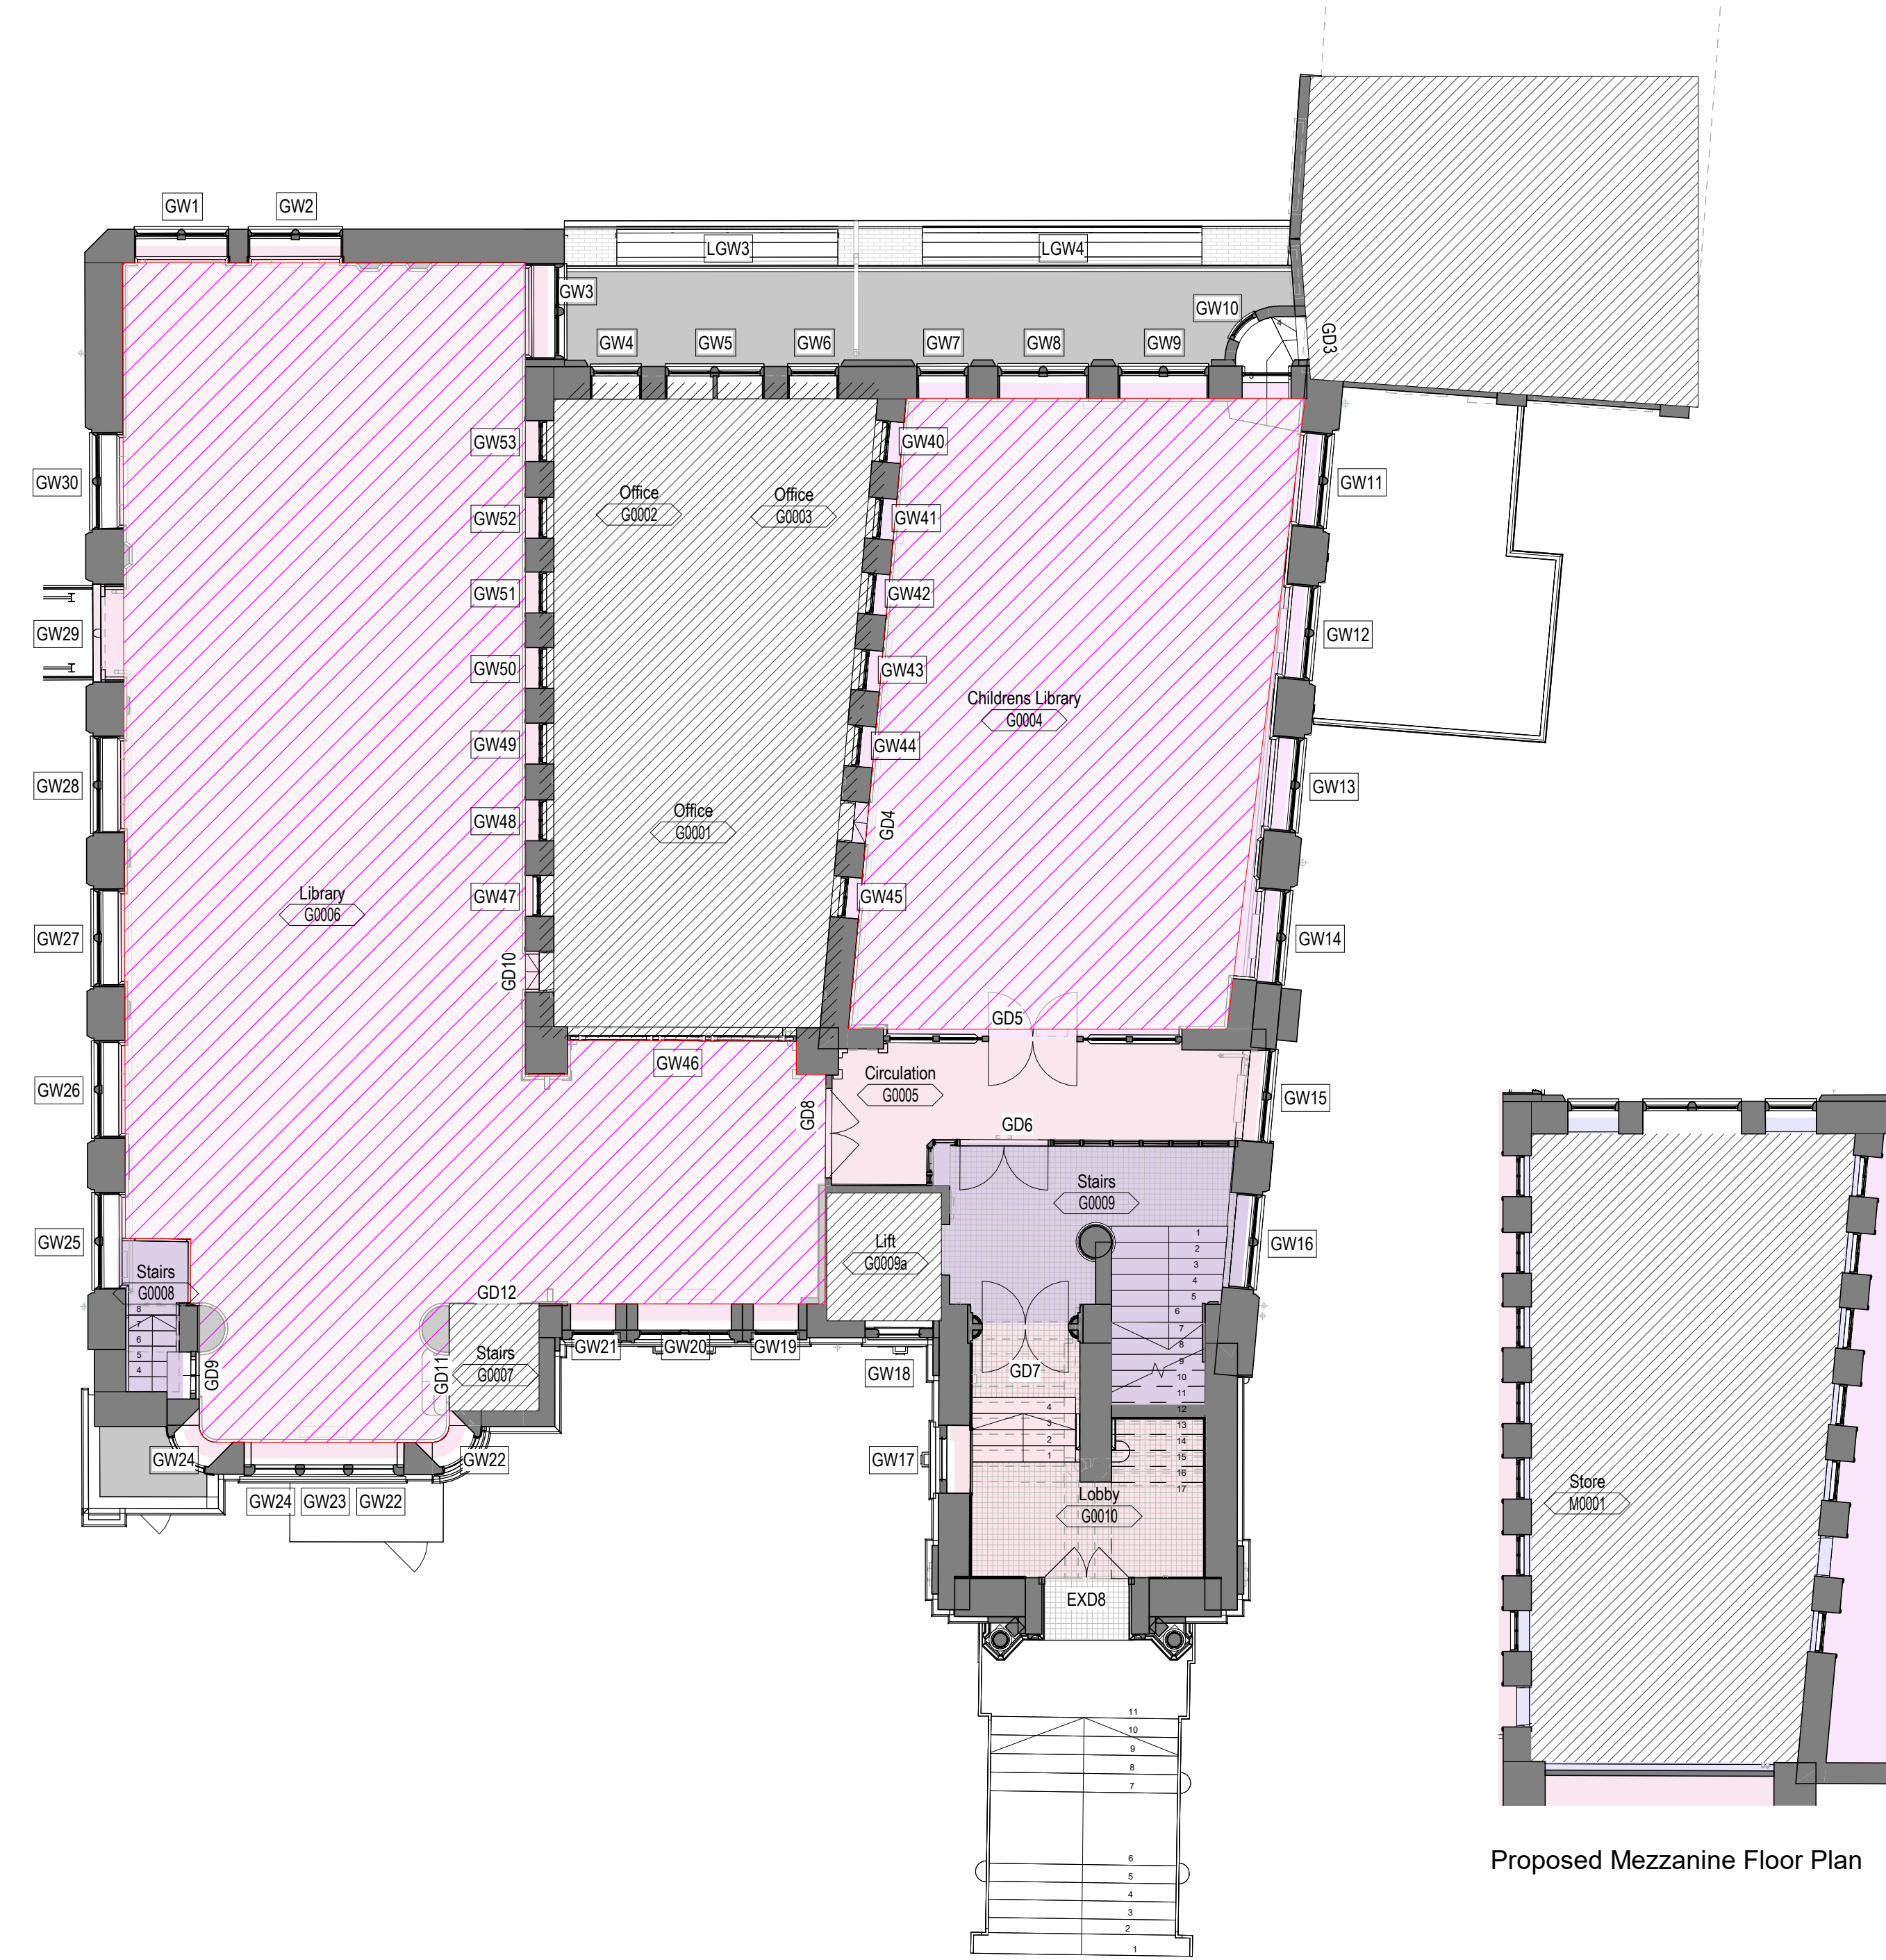

Proposed Ground Floor Plan
1 : 100

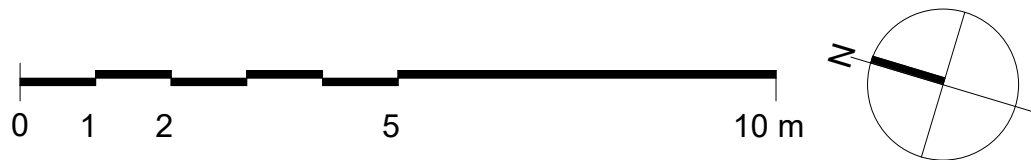


- Library layout by others
- Out of scope
- ELECTRICAL WORKS IN SELECT AREAS ONLY

Proposed Room Schedule GF					
Number	Name	Area	Ceiling Finish	Floor Finish	Wall Finish
G0001	Office	48.63 m²	As existing	Carpet, New	As existing
G0002	Office	9.45 m²	As existing	Carpet, New	As existing
G0003	Office	9.09 m²	As existing	Carpet, New	As existing
G0004	Childrens Library	91.32 m²	Painted plaster	Carpet, New	Painted plaster
G0005	Circulation	15.11 m²	Painted plaster	Carpet, New	Painted plaster
G0006	Library	192.25 m²	Painted plaster	Carpet, New	Painted plaster
G0007	Stairs	1.36 m²	Out of scope	Out of scope	Out of scope
G0008	Stairs	3.17 m²	Painted plaster	Out of scope	Painted plaster
G0009	Stairs	15.72 m²	As existing	Quarry tile, Clean only	As existing
G0009a	Lift	3.70 m²	Out of scope	Out of scope	Out of scope
G0010	Lobby	16.85 m²	Plasterboard, Painted plaster	As existing	As existing

Proposed Room Schedule MZ					
Number	Name	Area	Floor Finish	Ceiling Finish	Wall Finish
M0001	Store	48.20 m²	Out of scope	Out of scope	Out of scope

- Room Legend
- Childrens Library
 - Circulation
 - Library
 - Lift
 - Lobby
 - Office
 - Stairs

Proposed Mezzanine Floor Plan

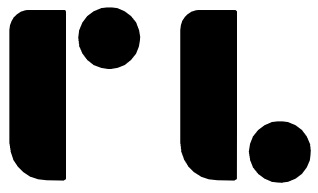

Roberts Limbrick

03333 405 500
mail@robertslimbrick.com
robertslimbrick.com

Registered Office England No. 06558029

Project Name

Nicholson Institute
Leek, Staffordshire

Client Name

Alliance Leisure

Drawing Title

Proposed Ground Floor Plan

Scale

As indicated • A1

Project No.

11440

Status

A3

Purpose Of Issue

Issued for Planning

Project

NIB

Org

• RL

Vol

• NI

Level

• GF

Form

• DR

Role

• A

Number

42101

Revision

C01