


Robert L Ford

private architectural practitioner and rural development consultant

PARKSIDE PARK ROAD LEEK STAFFORDSHIRE ST13 8JT

robbford@btopenworld.com / 01538 398290 / 07969 68 68 86

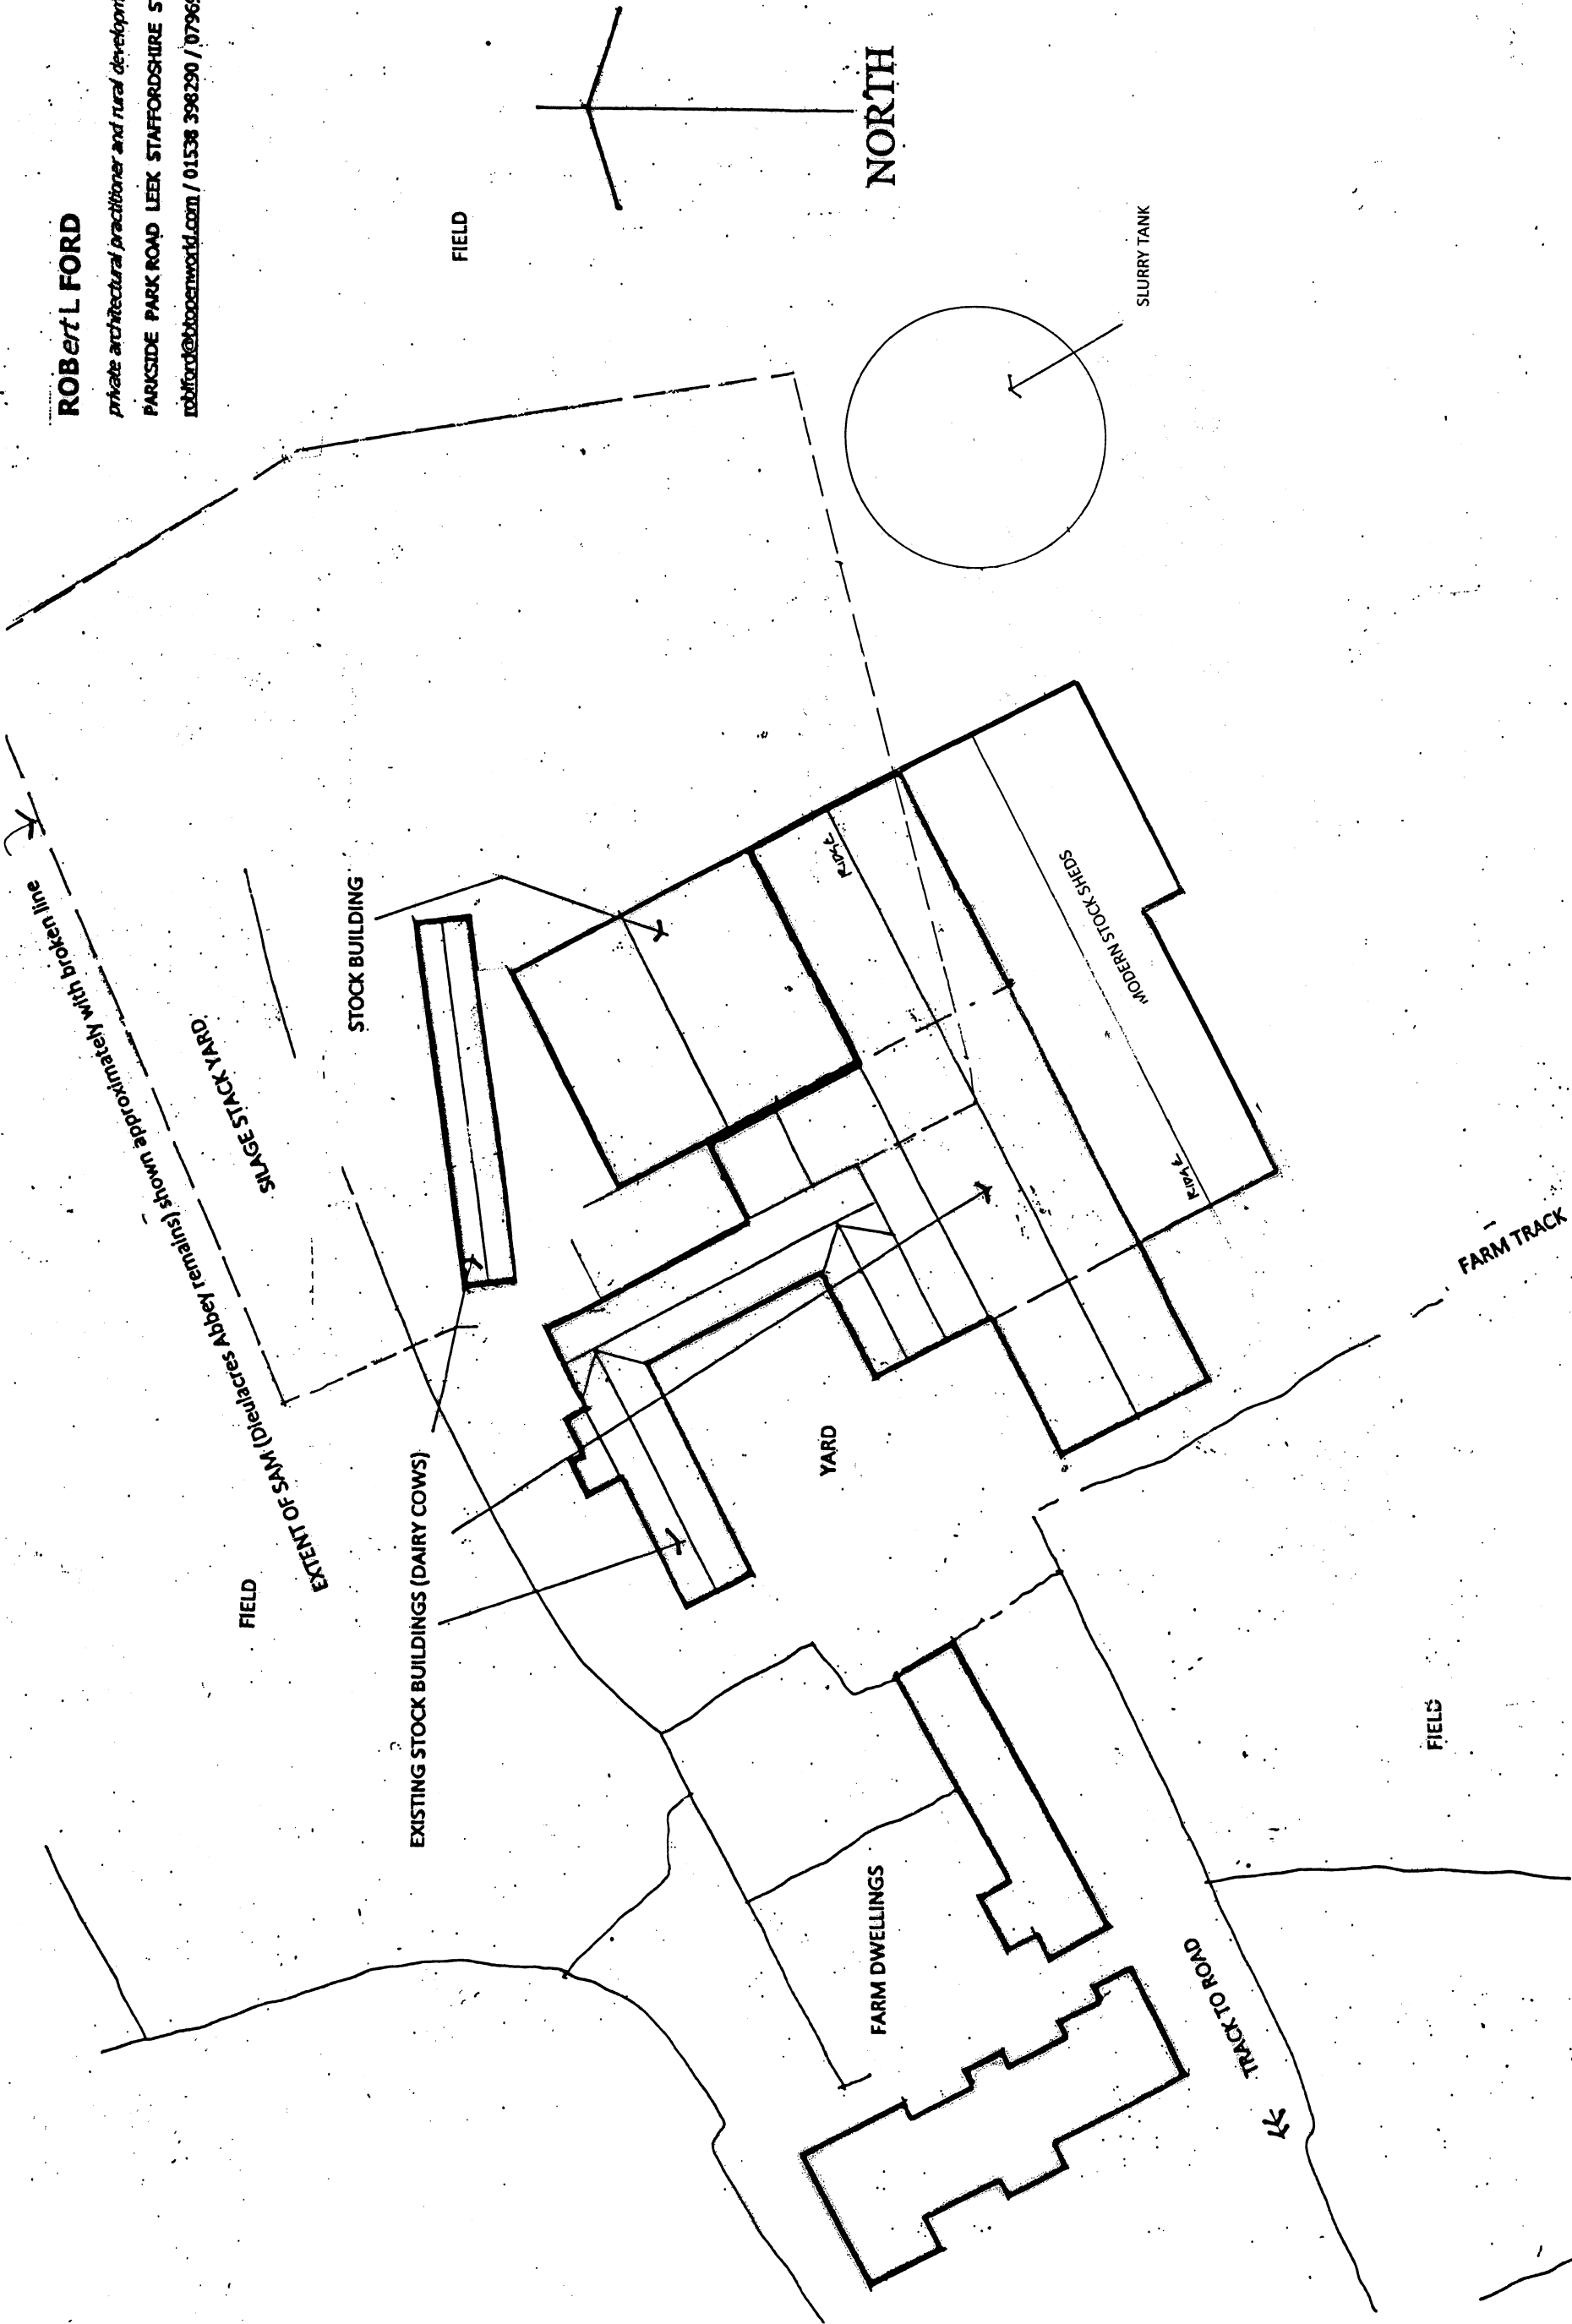

DRAWING NO. AAL25 02 SITE PLAN AS EXISTING SCALE 1:500 AT A3

PROPOSED AGRICULTURAL BUILDING TO ACCOMMODATE FARM MACHINERY, DRY FOODER, STRAW AND A SECURE STORE FOR NITROGENOUS FERTILISER

AT ABBEY FARM ABBEY GREEN ROAD LEEK STAFFORDSHIRE ST13 8SA

09 2025