




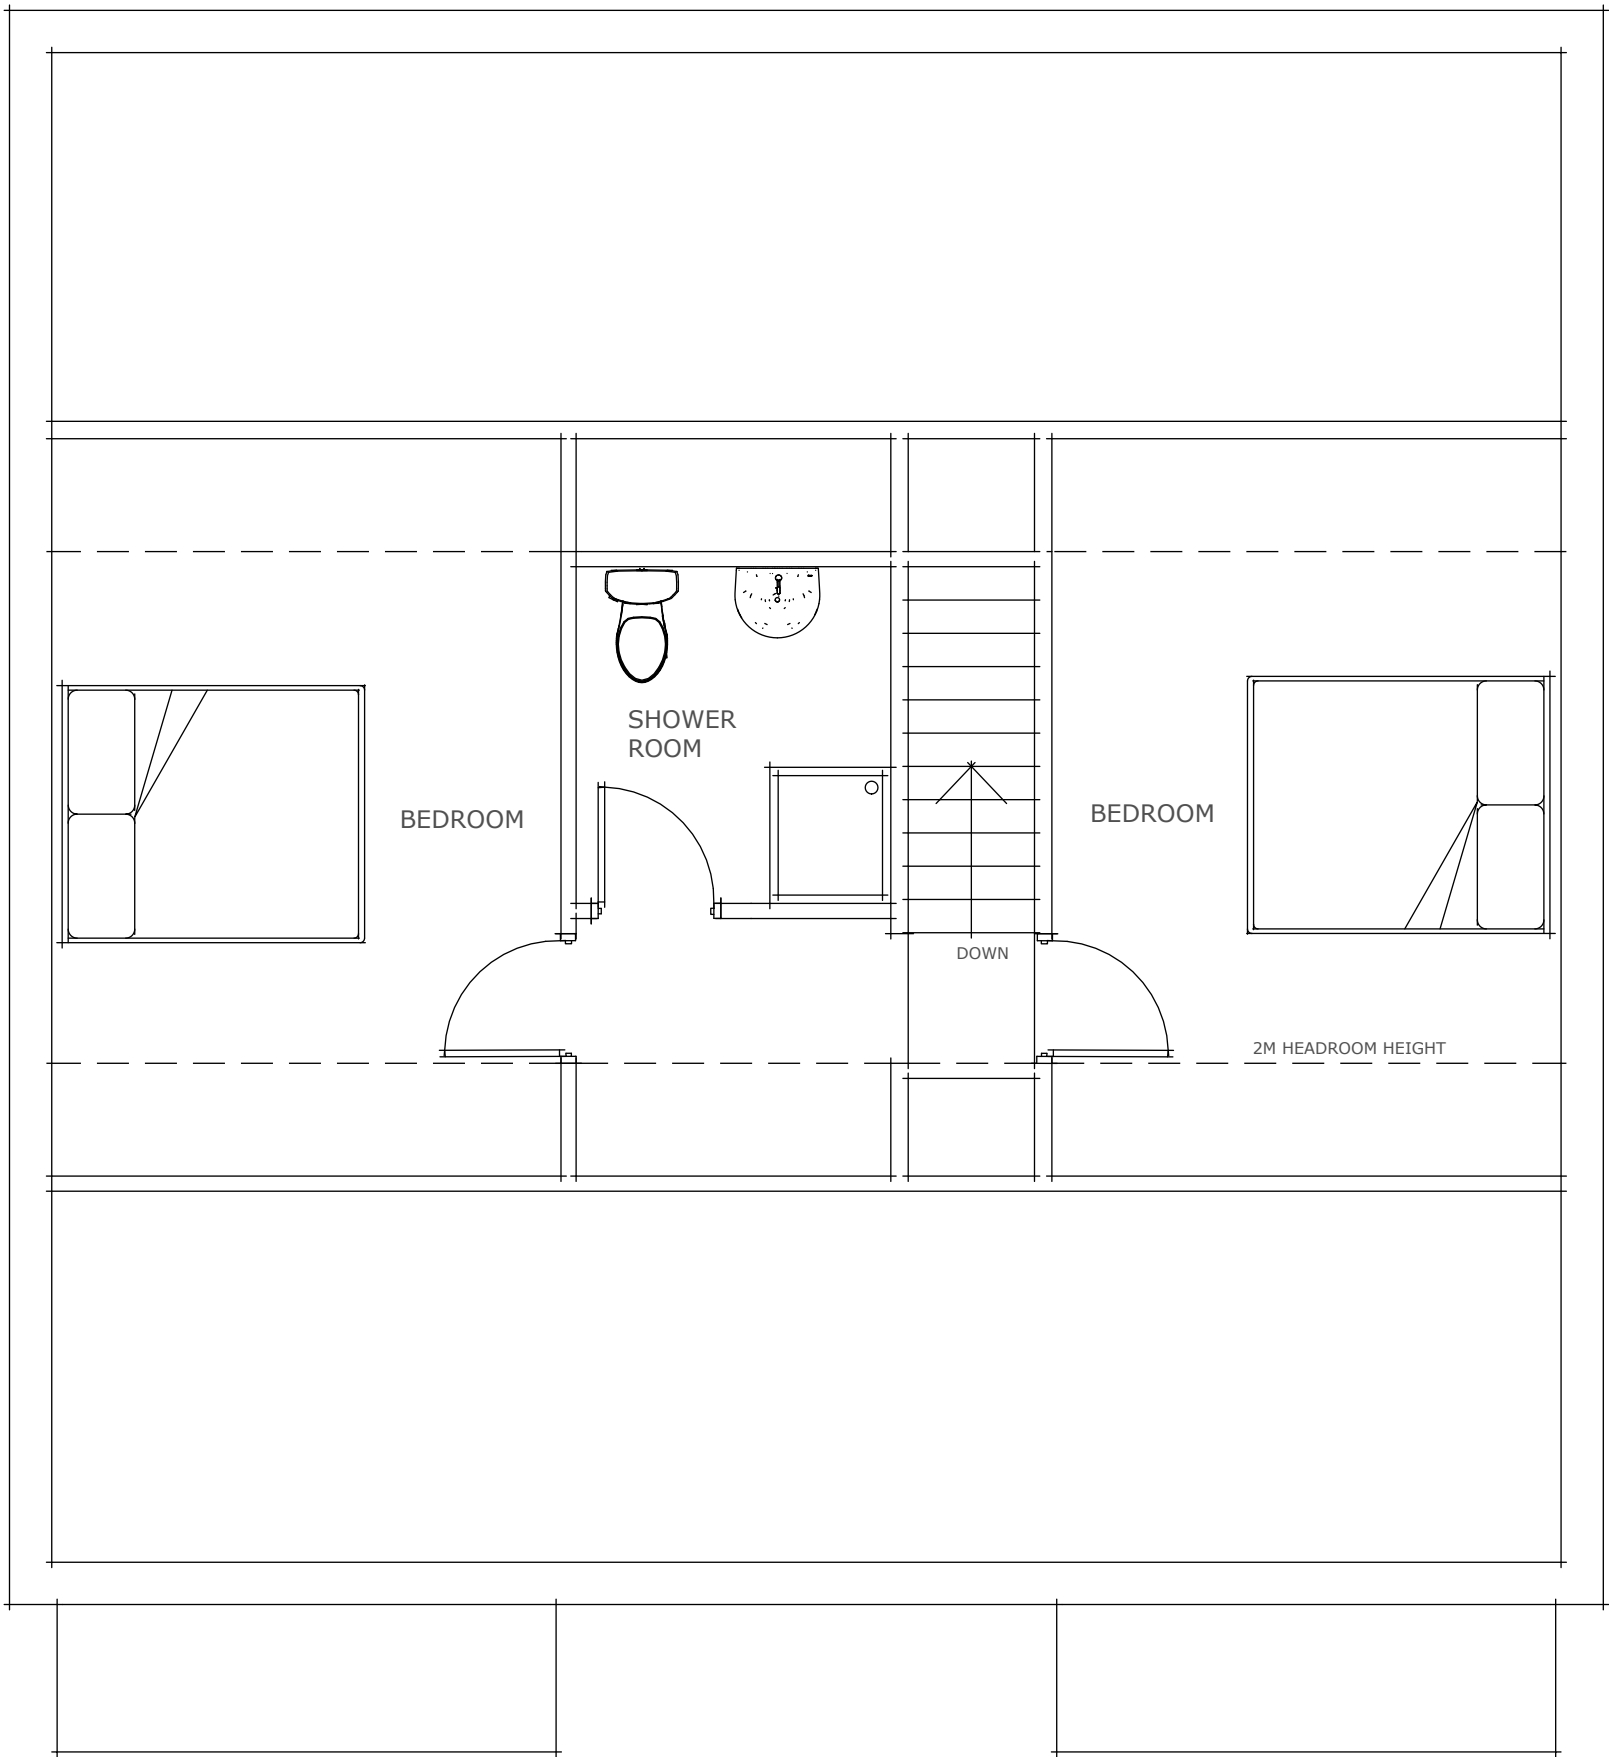


Proposed Loft Room Plan 1:50

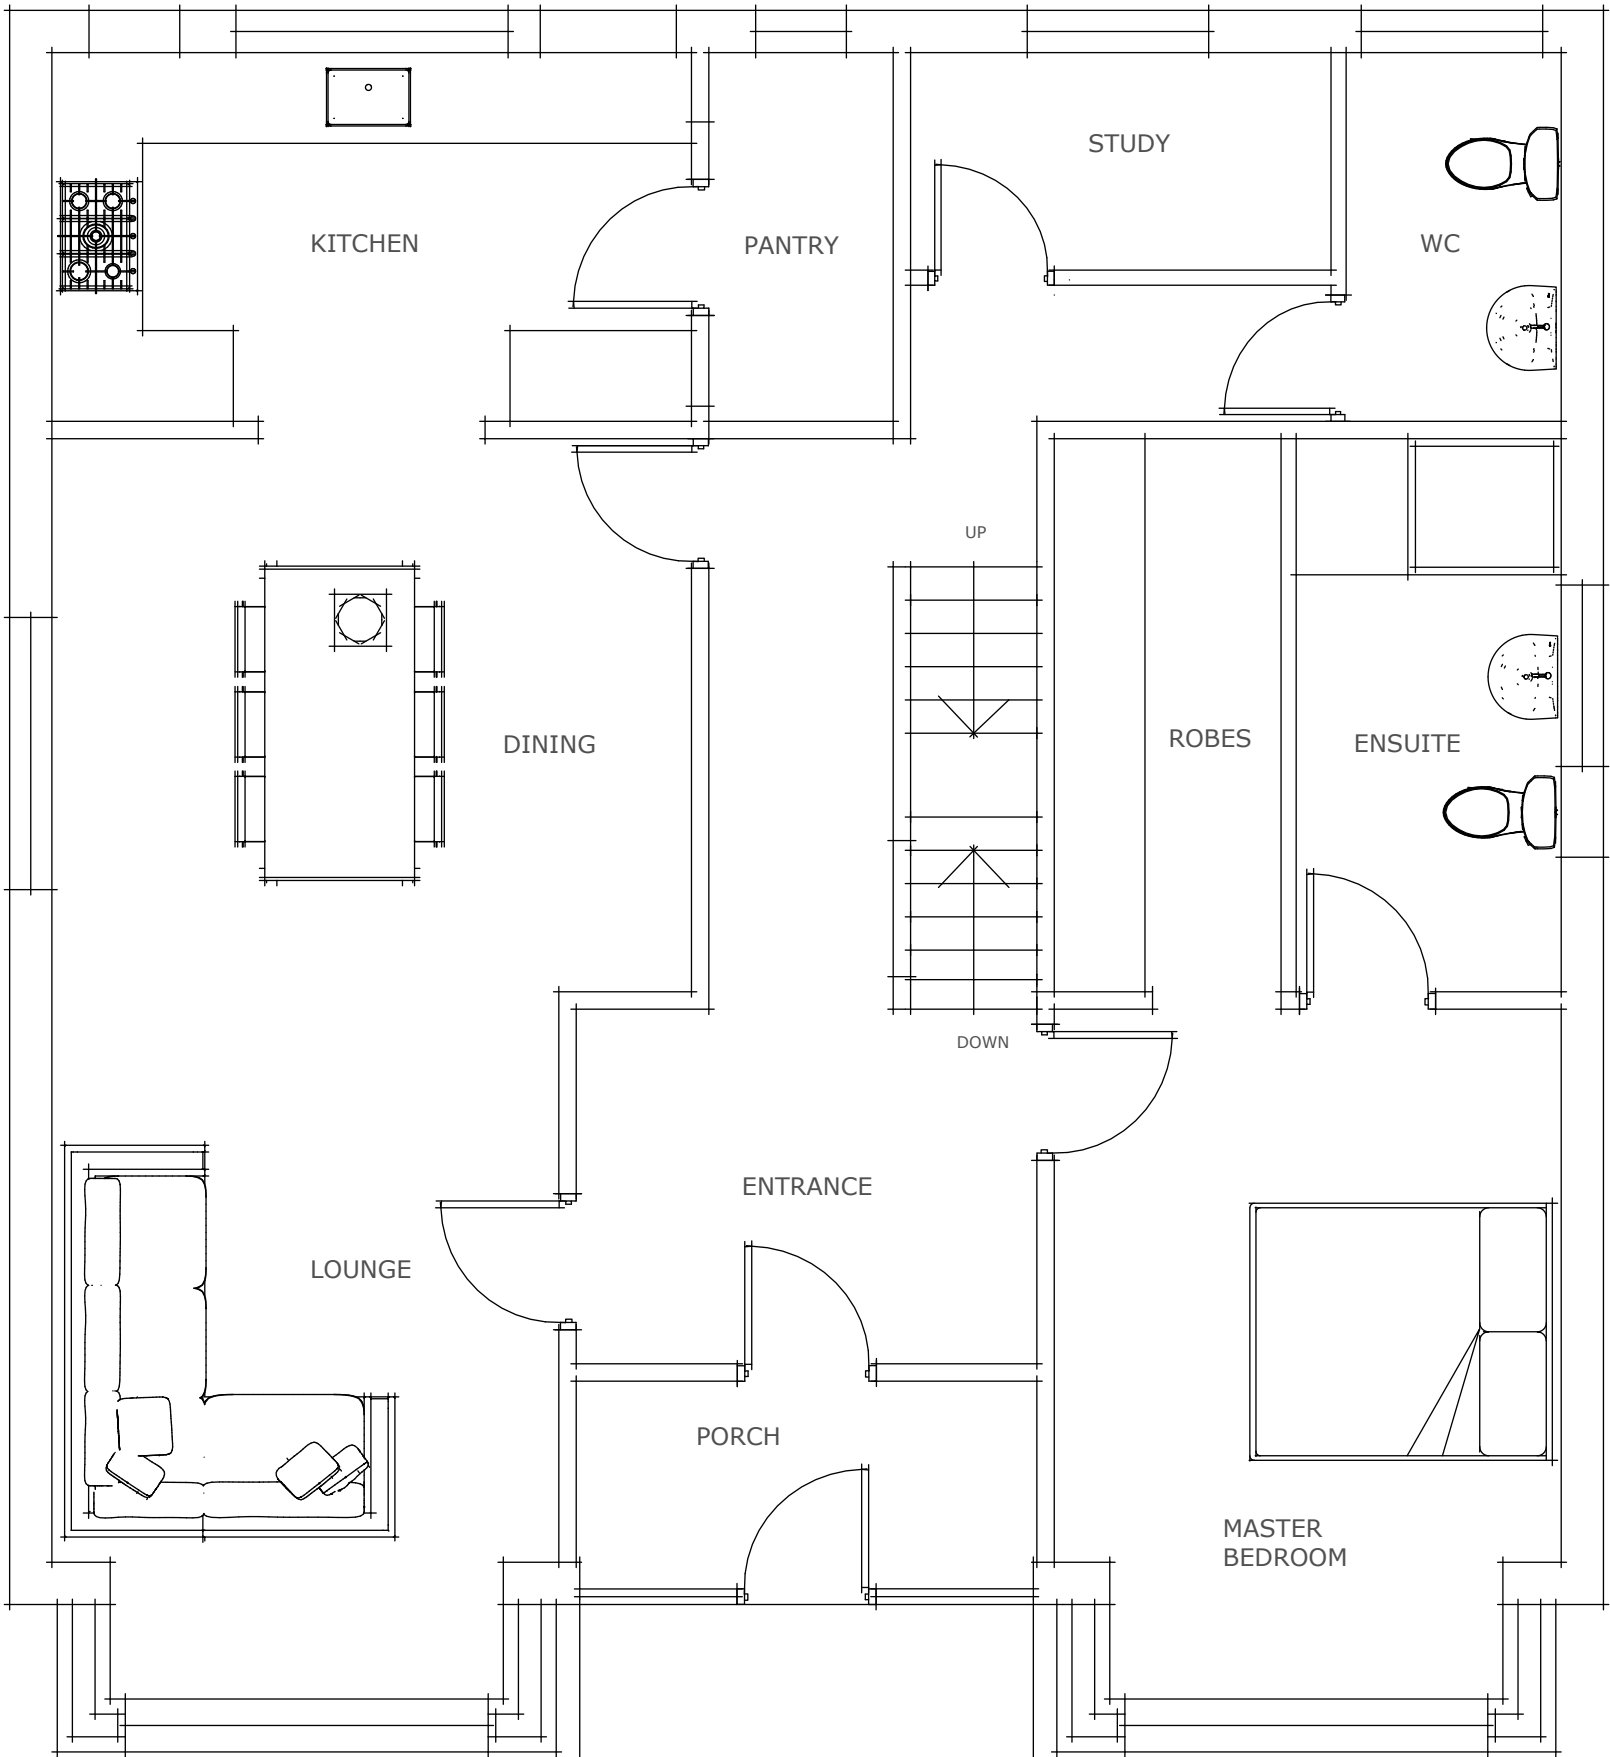

Proposed Upper Ground Floor Plan 1:50

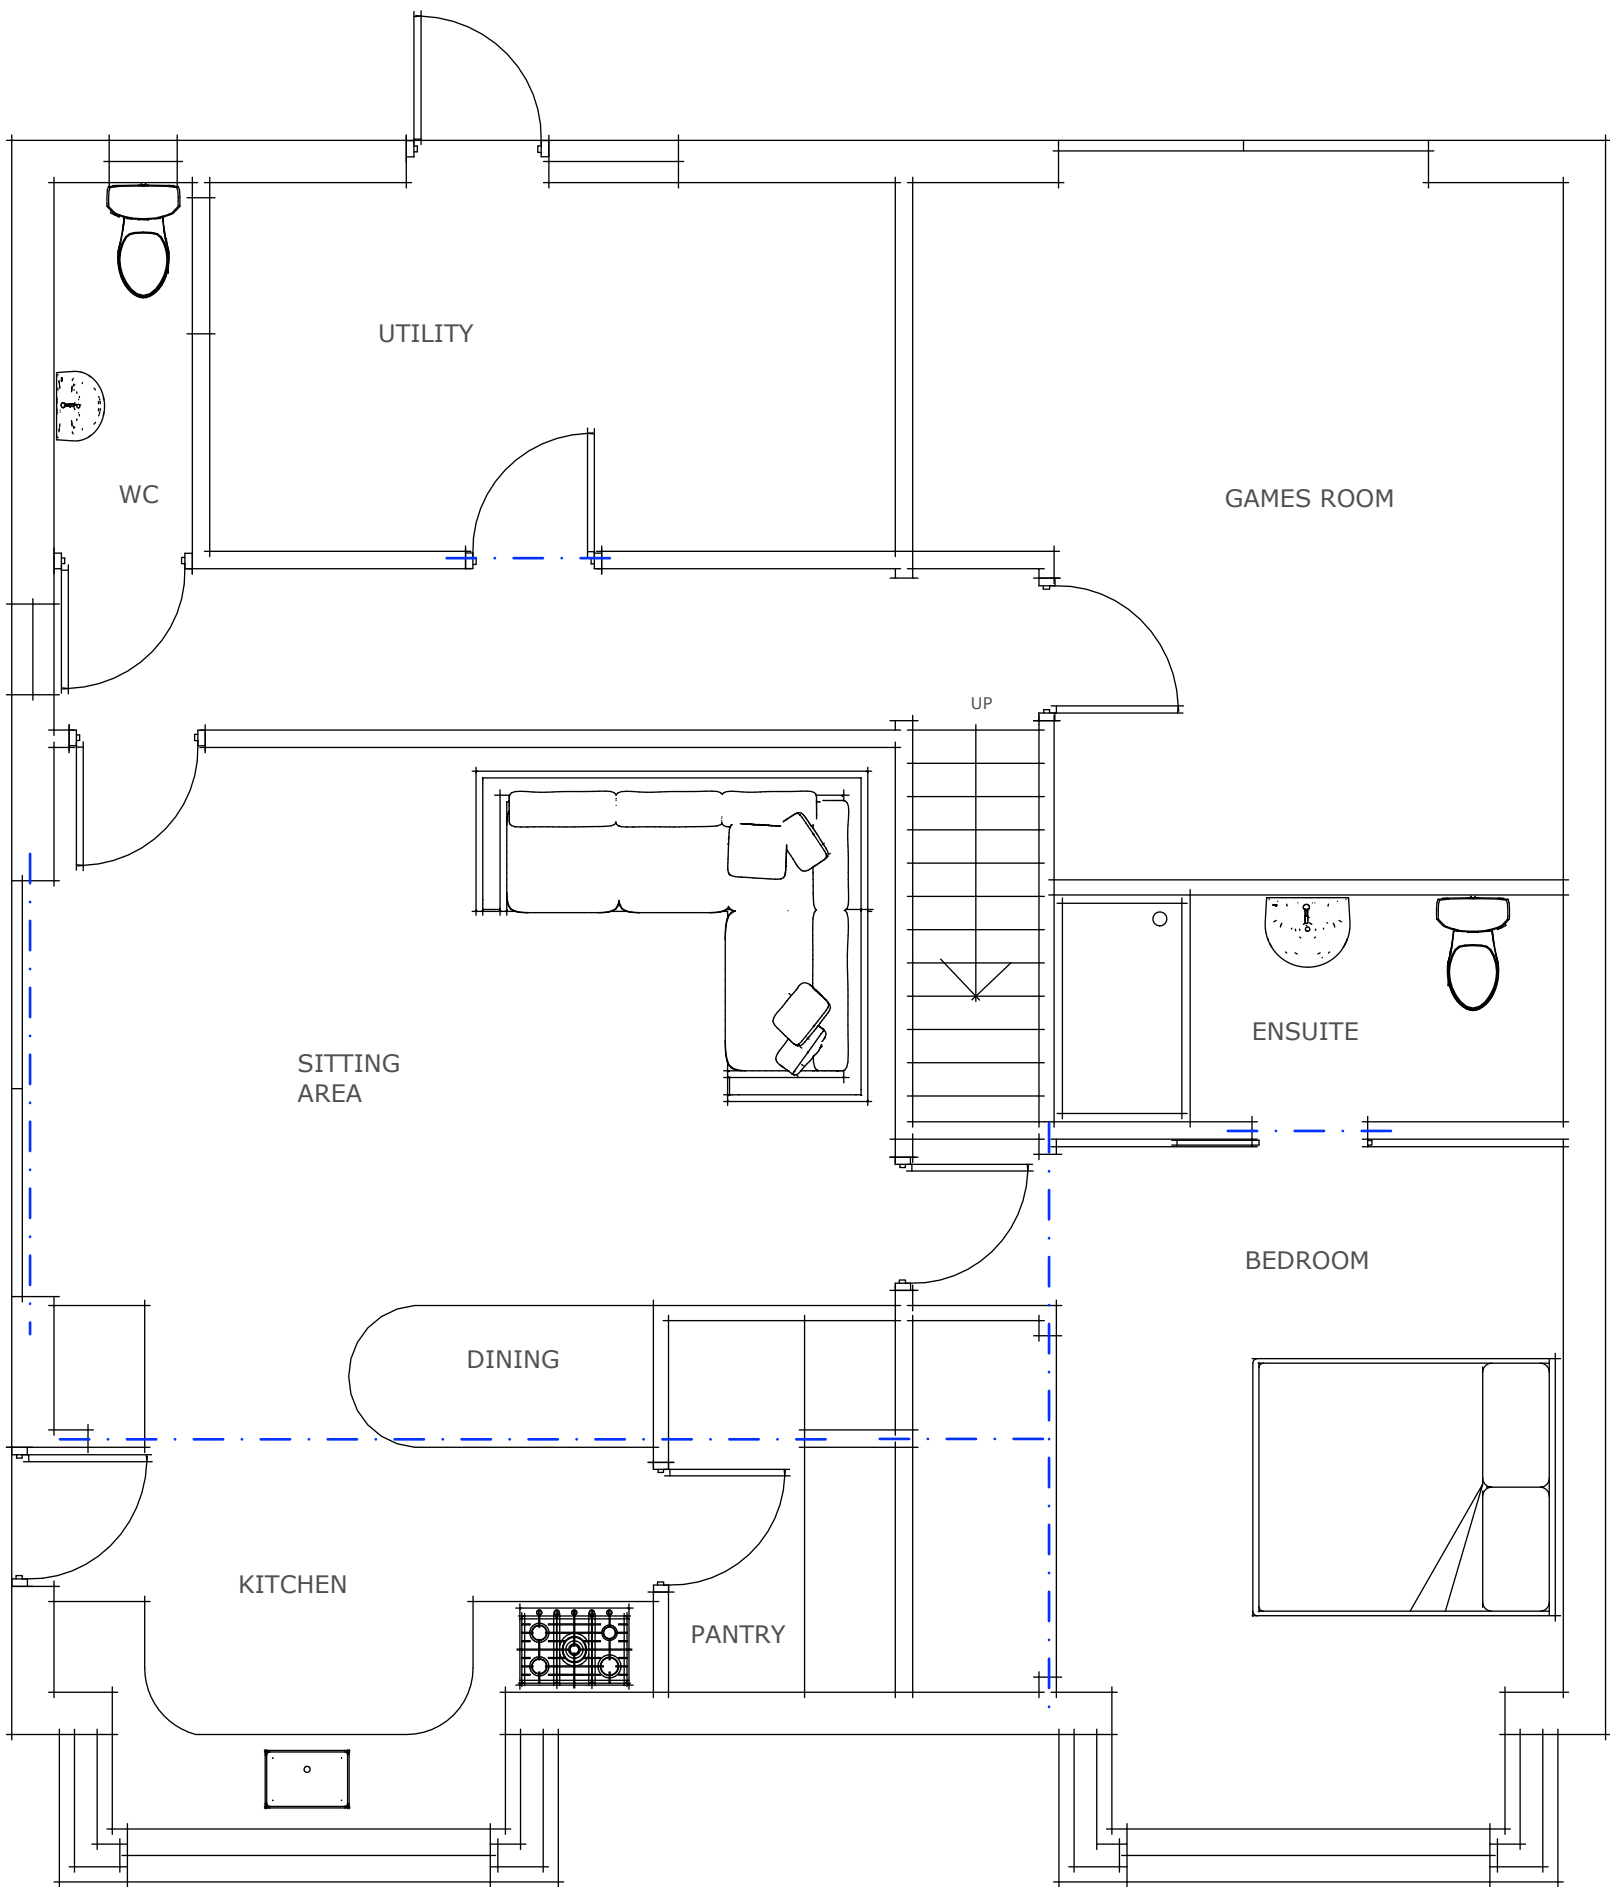

Proposed Lower Ground Floor Plan 1:50

 

Site Address
6 Halls Road
Biddulph
Stoke on Trent
ST8 6DB

Project
New Roof & Rooms within the Loftspace,
Bay Windows and Outbuilding

Scale : As Denoted @ A1 Paper

Drawing No. HR_06_04

Drawing Title : Proposed
Layouts

Issue : PLANNING



47 Rockside Mow Cop ST7 4PG
Tel. 07889364105
Email phil@philipkelsall.co.uk