





Proposed Side (Garden) Elevation 1:50

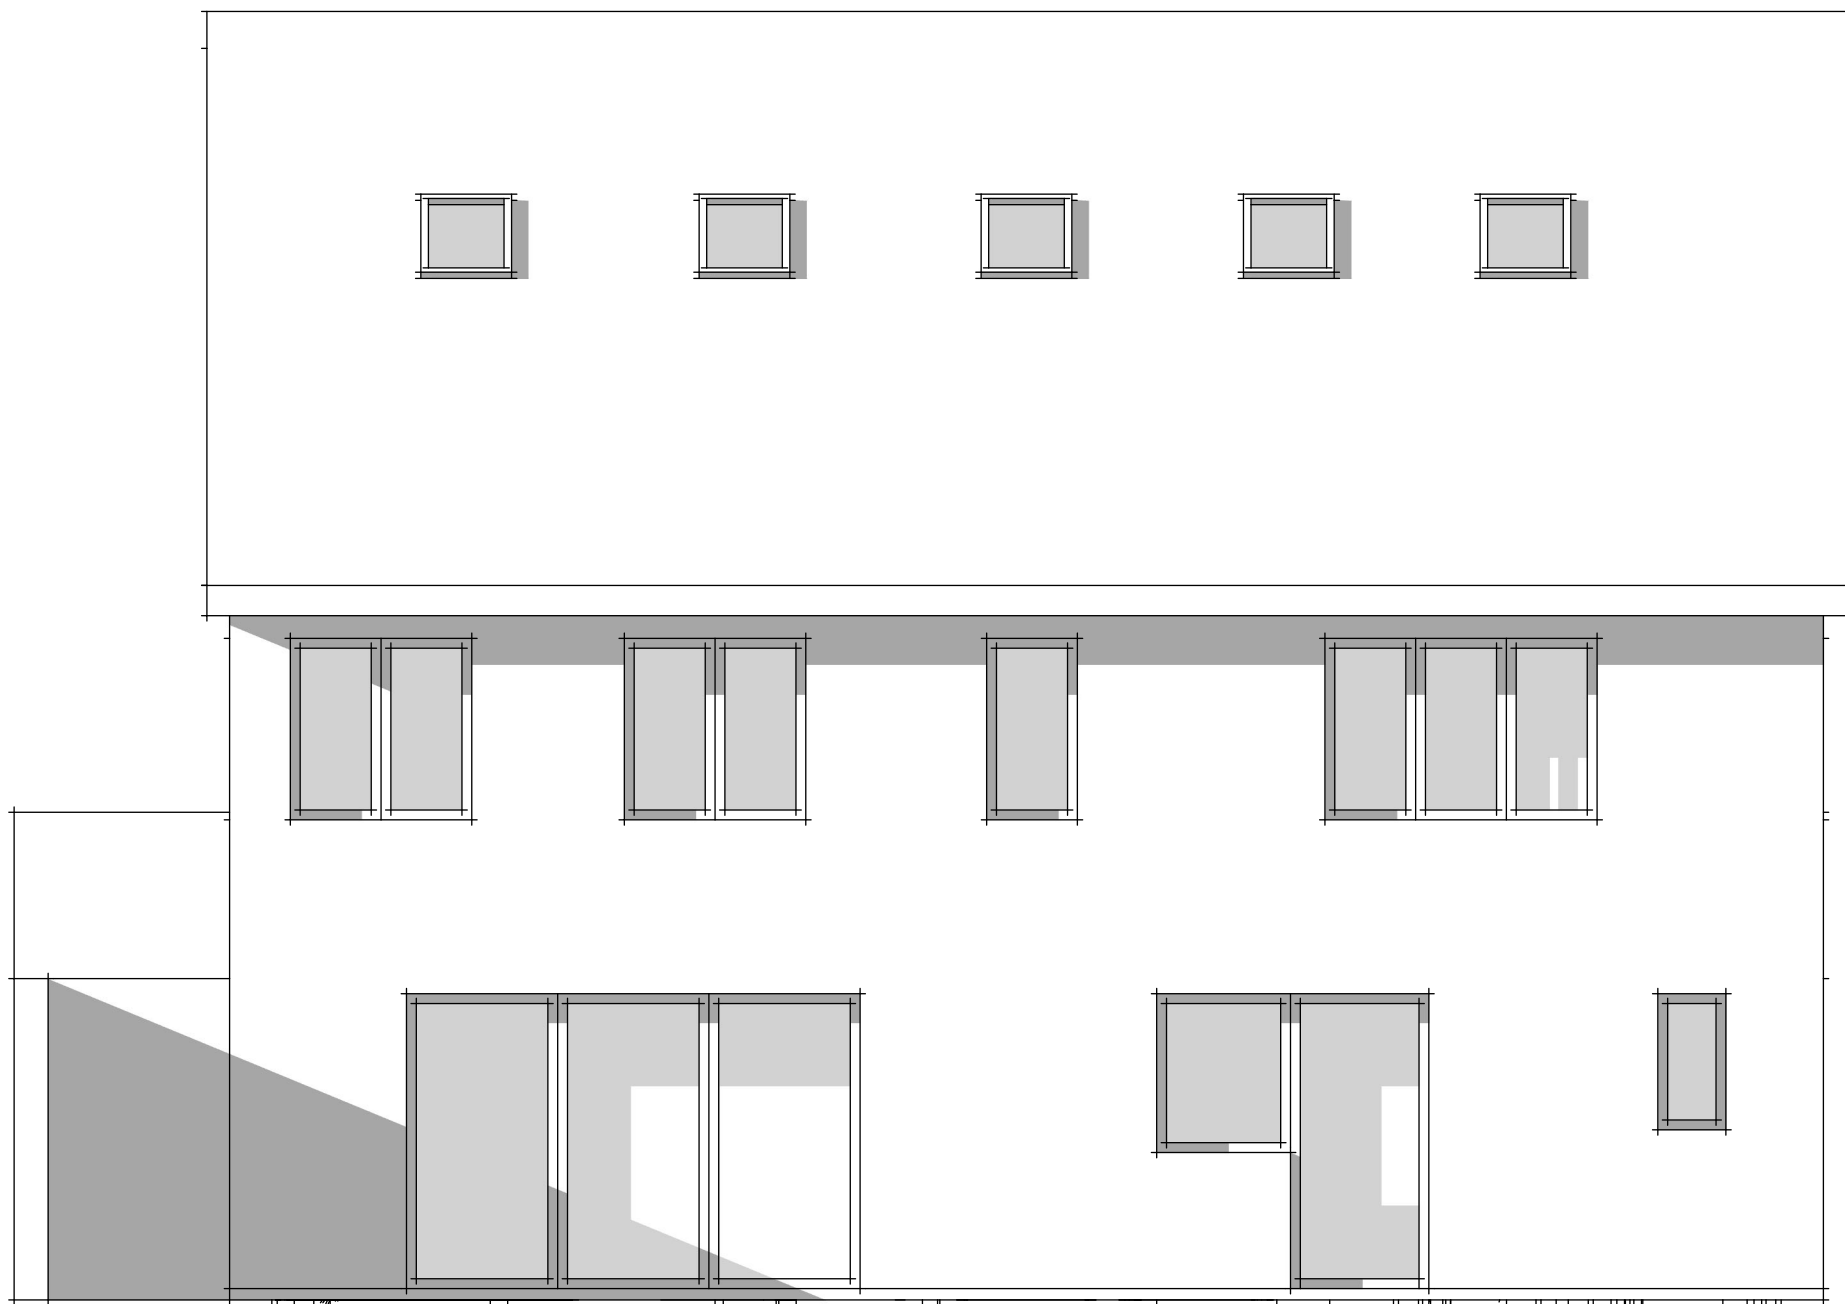


Proposed Rear Elevation 1:50

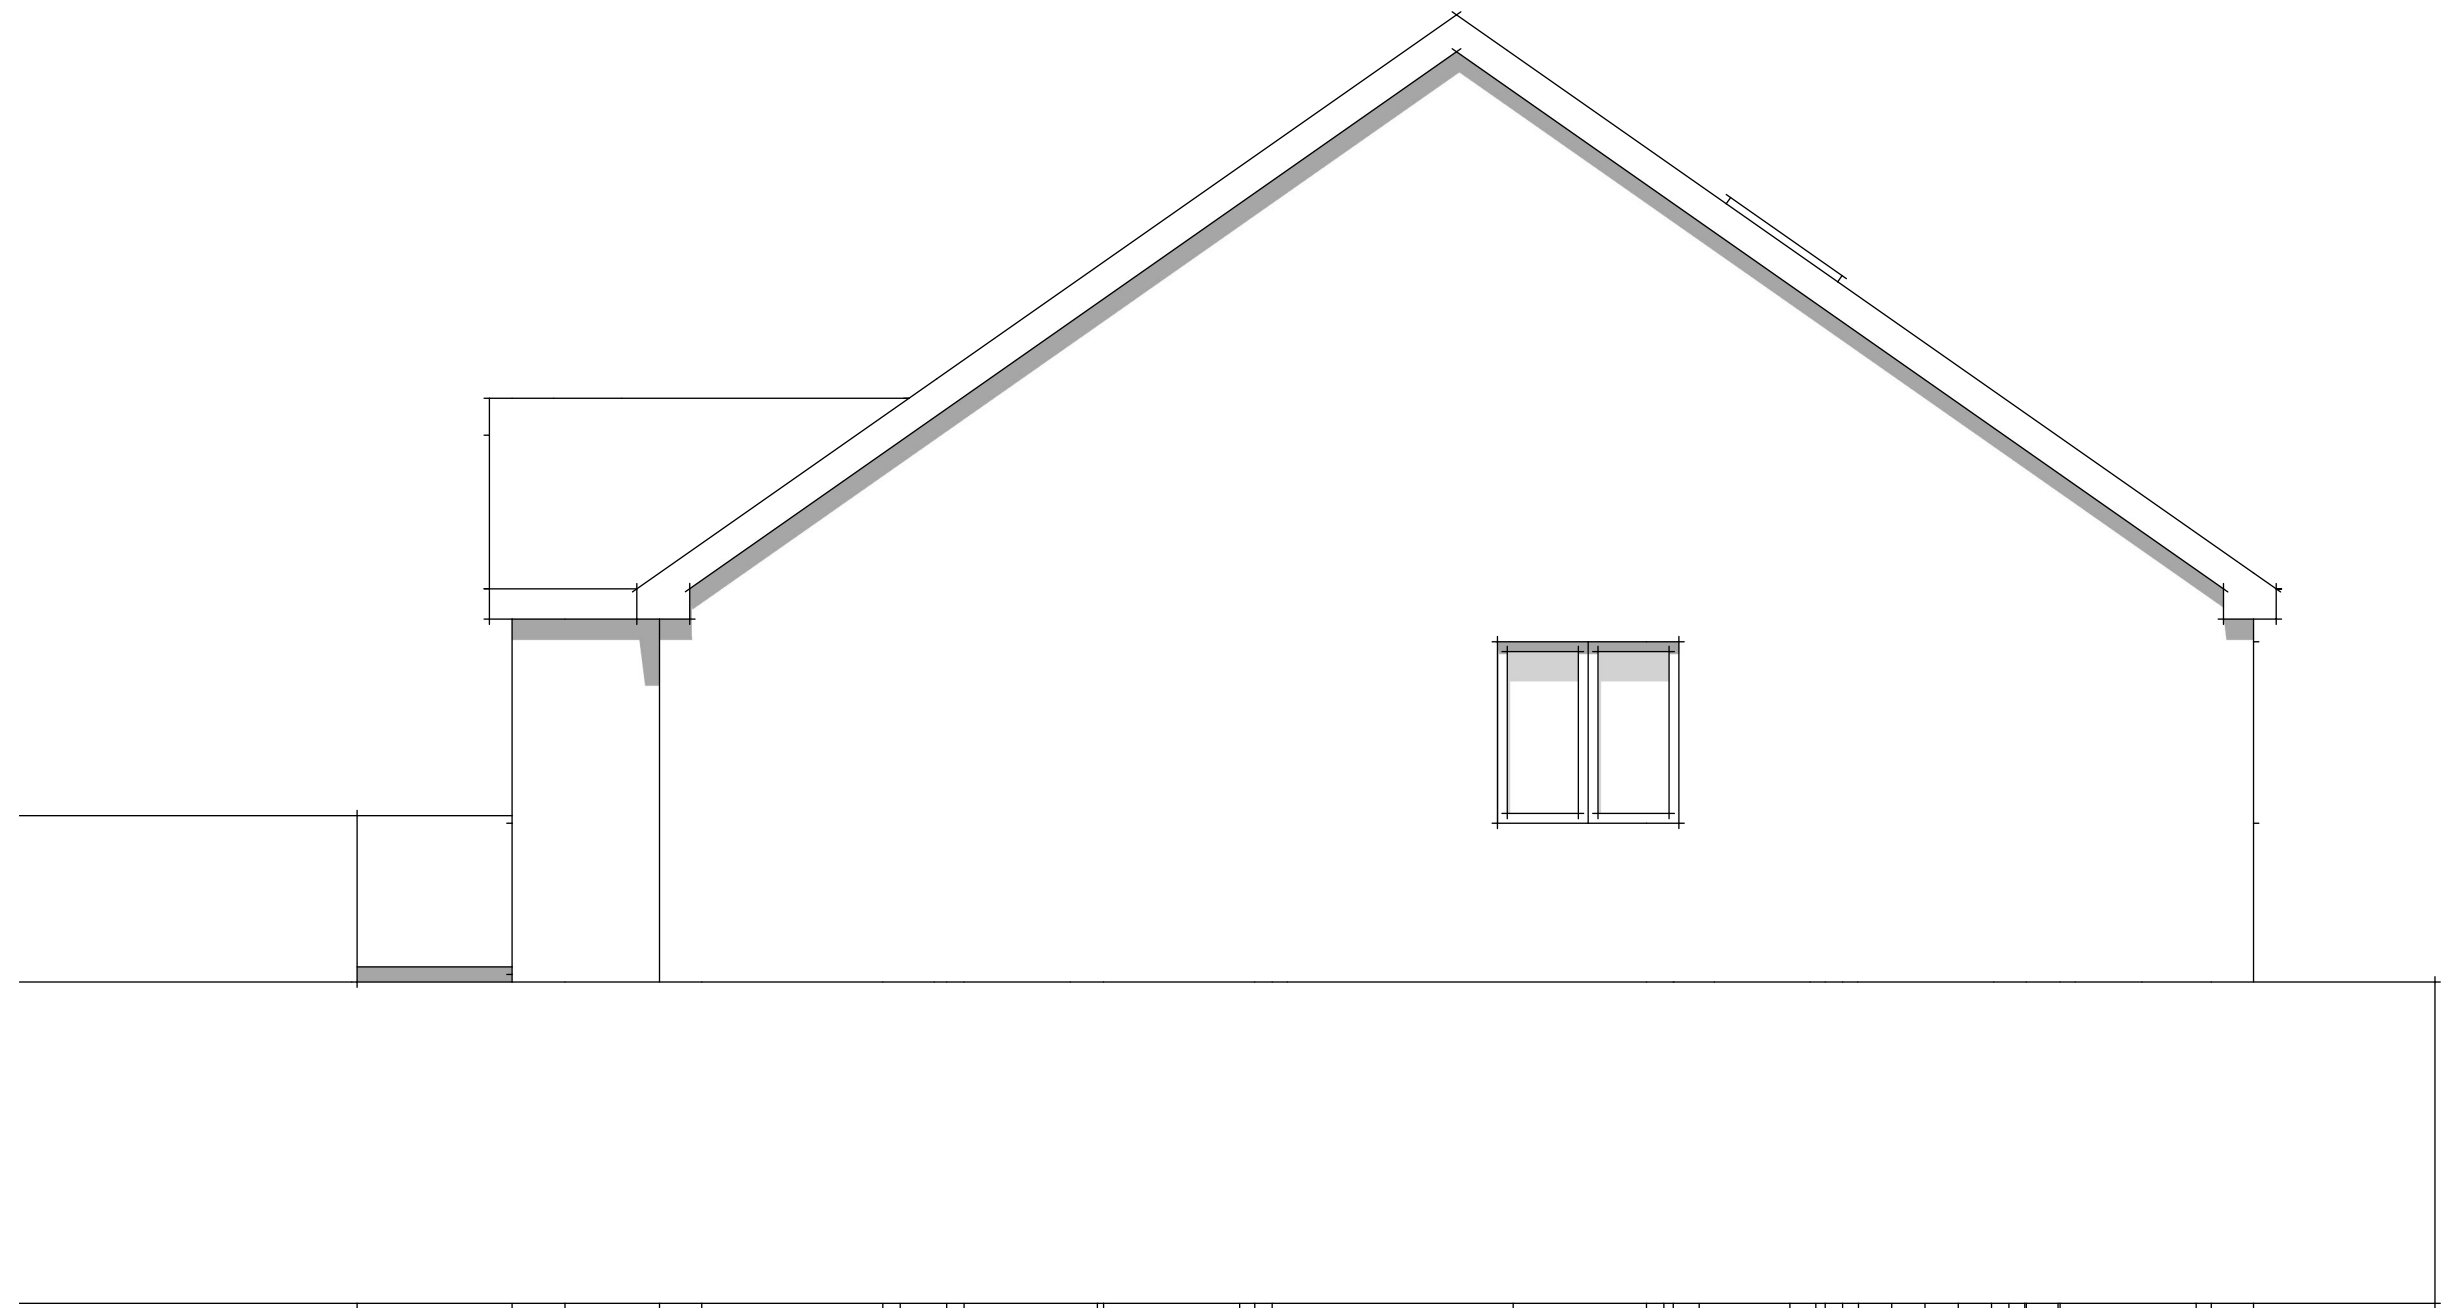


Proposed Side Elevation 1:50



Proposed Front Elevation 1:50

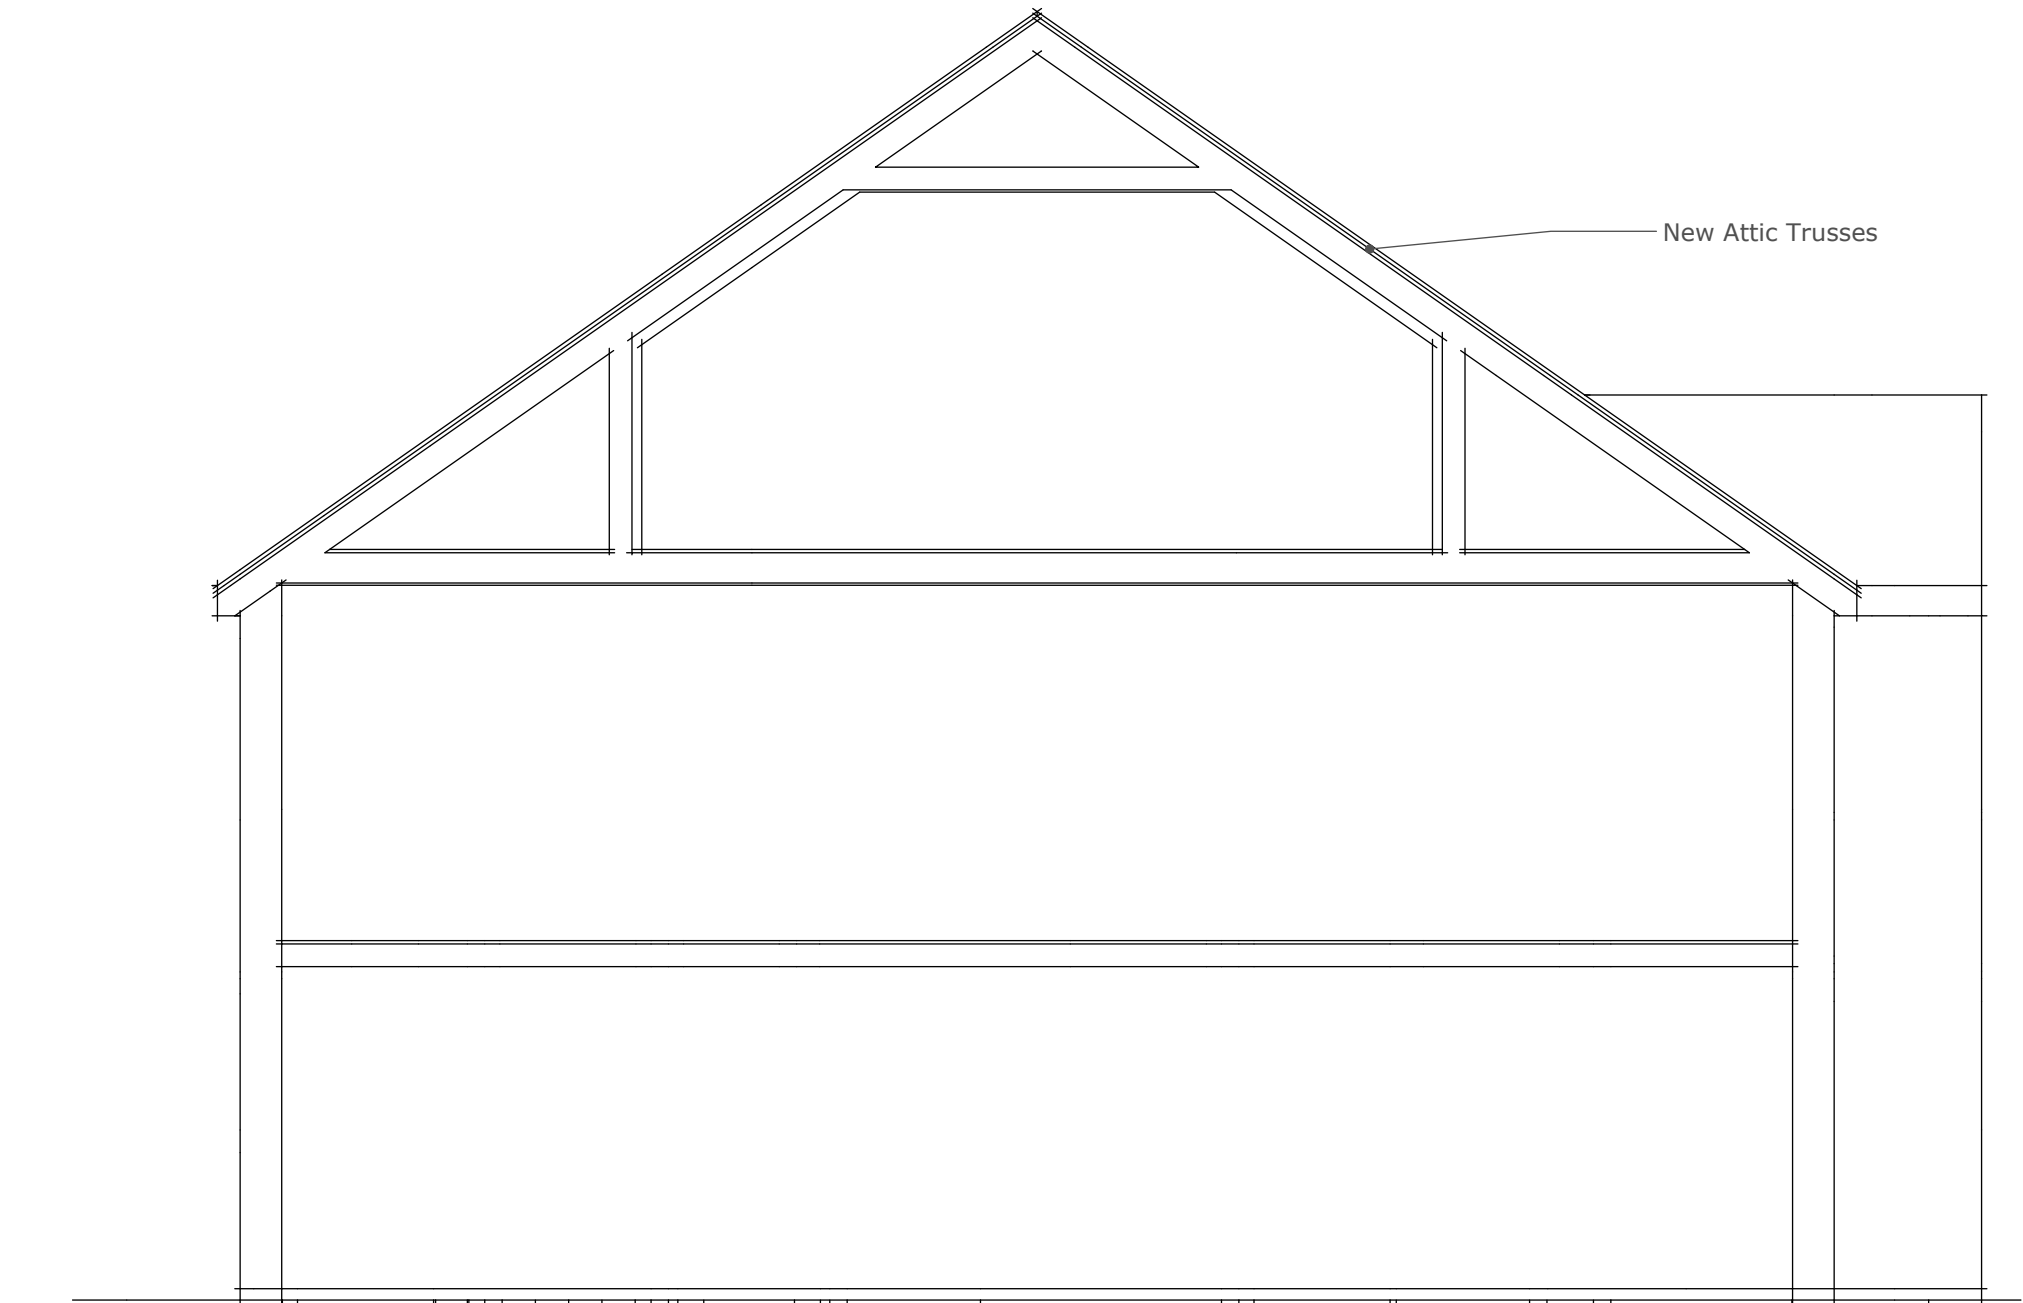

Proposed Section 1:50

 

Site Address

6 Halls Road
Biddulph
Stoke on Trent
ST8 6DB

Project

New Roof & Rooms within the Loftspace,
Bay Windows and Outbuilding

Scale : As Denoted @ A1 Paper

Drawing No. HR_06_05

Drawing Title : Proposed
Elevations &
Section

Issue : PLANNING



47 Rockside Mow Cop ST7 4PG
Tel. 07889364105
Email phil@philipkelsall.co.uk