




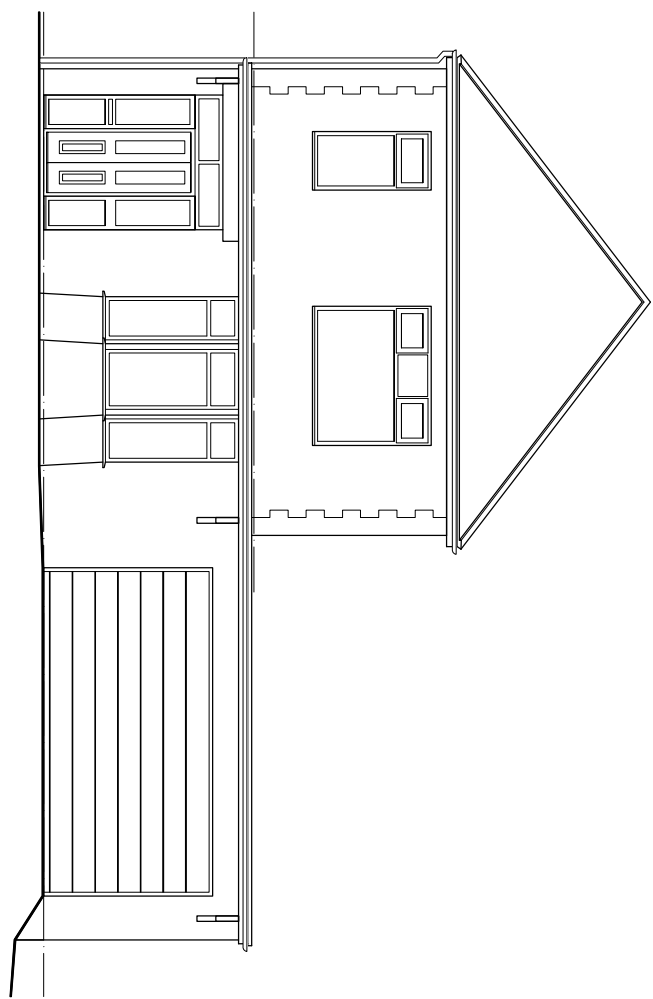


Existing Front Elevation

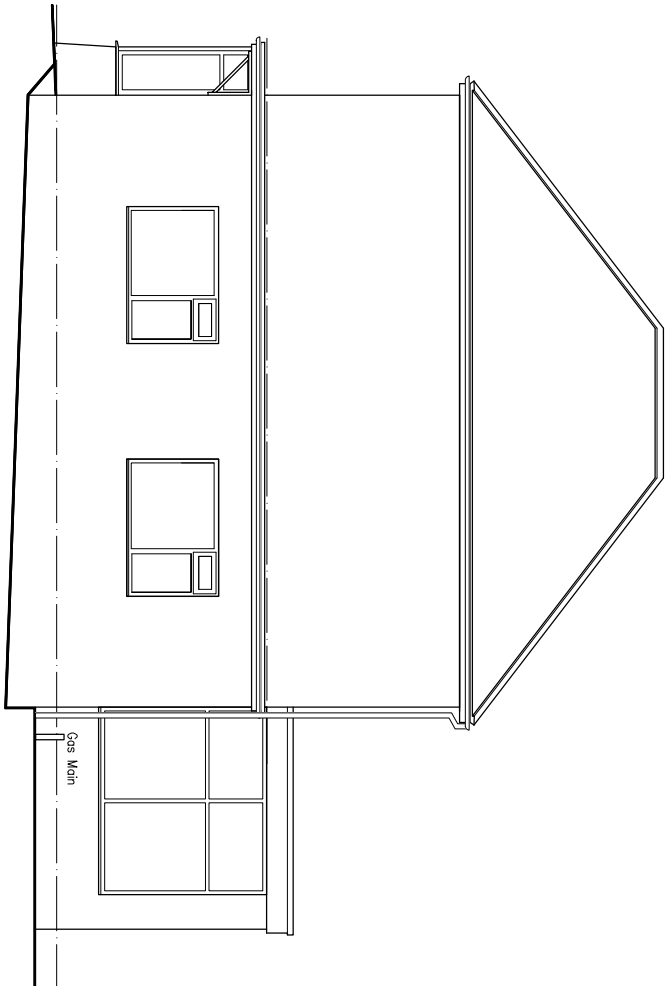


Existing Side Elevation

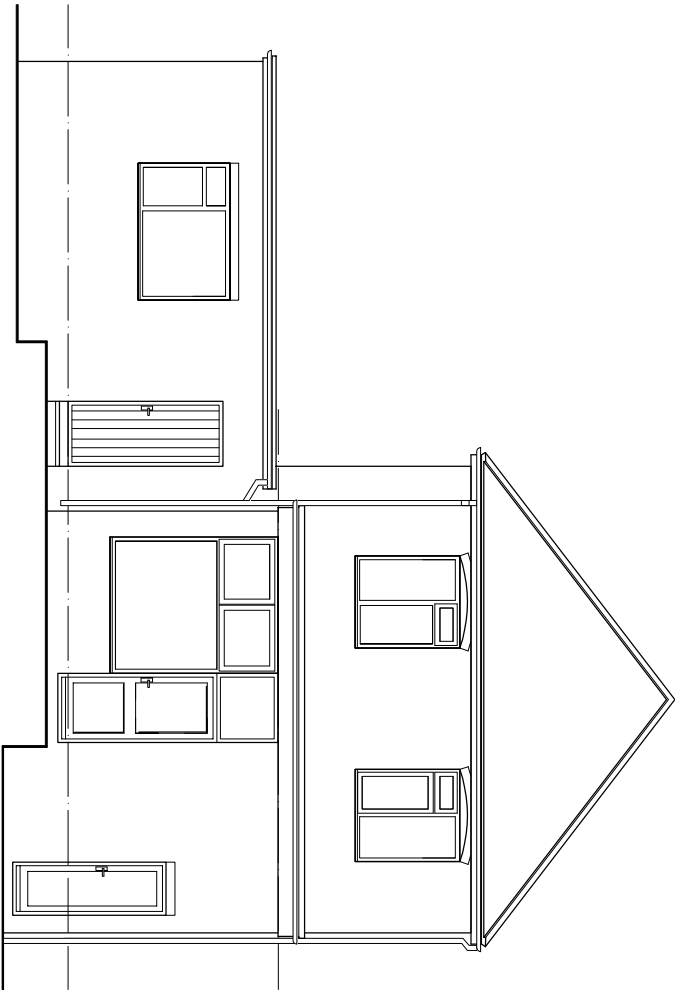


Existing Rear Elevation

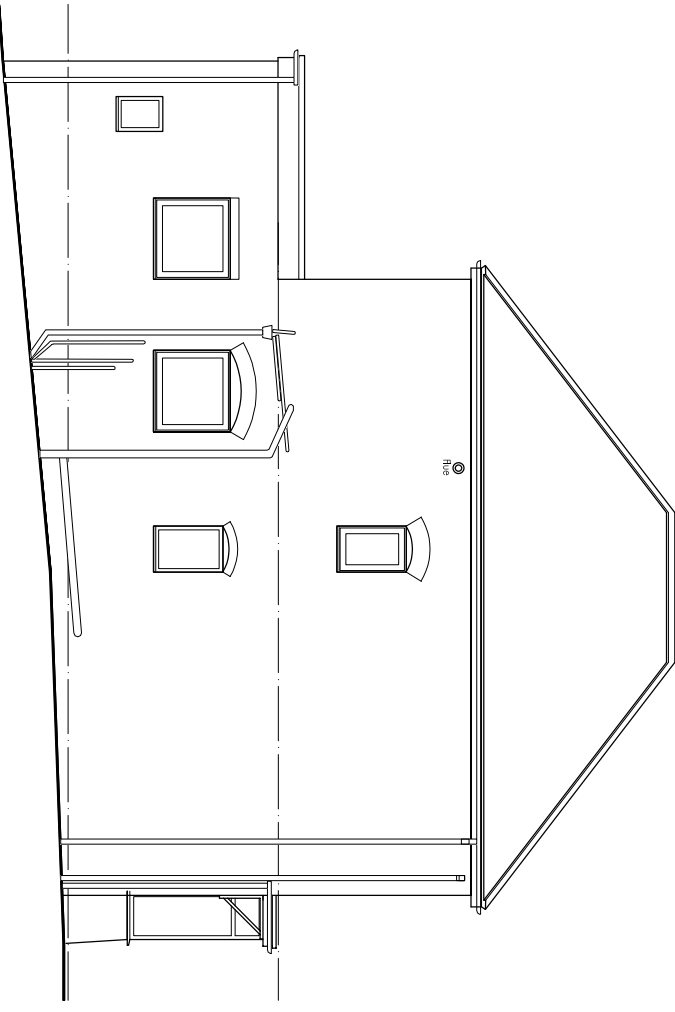


Existing Side Elevation

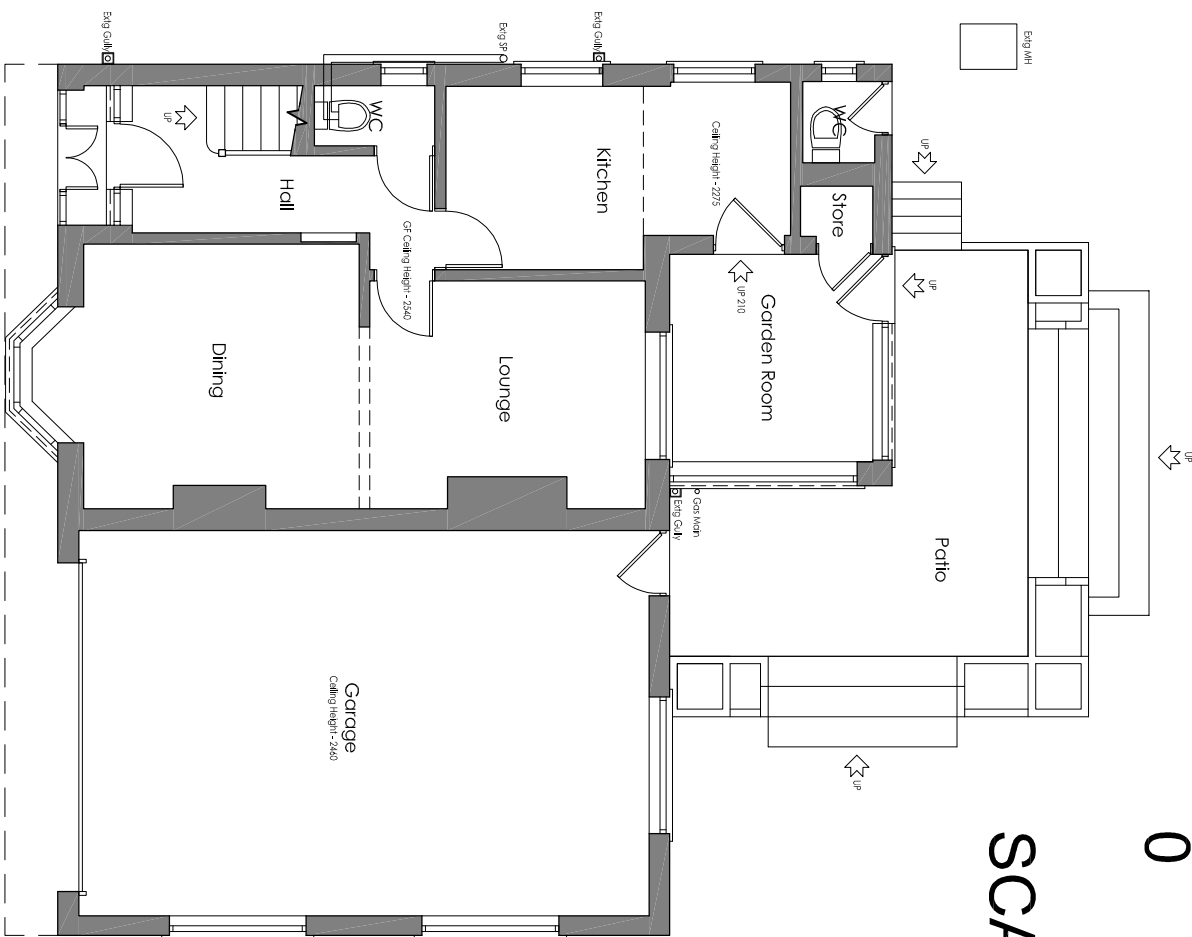


Existing Ground Floor Plan

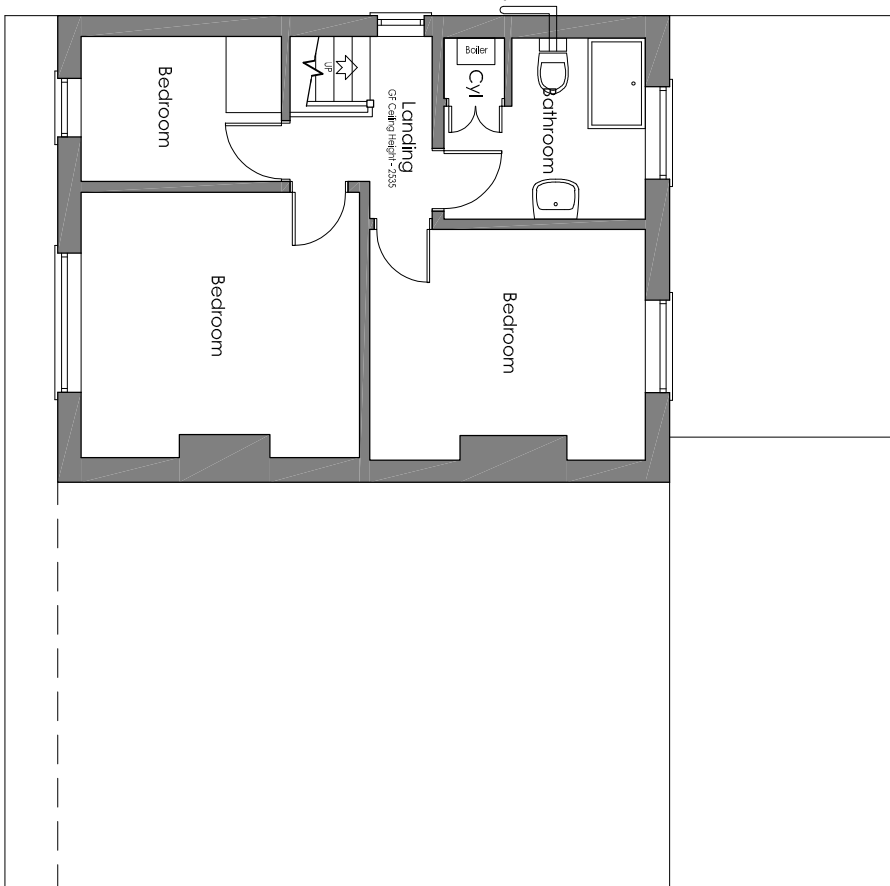


Existing First Floor Plan

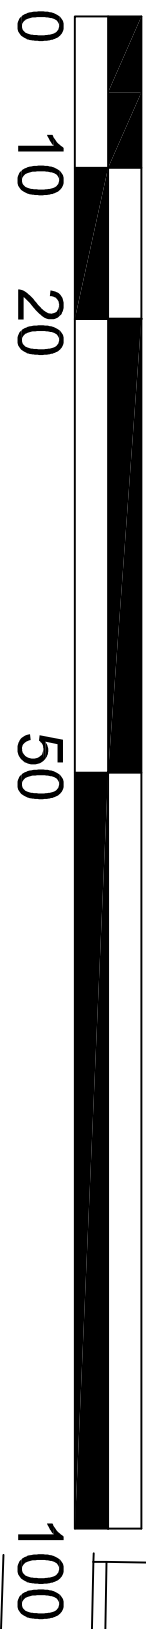


SCALE BAR 1:500

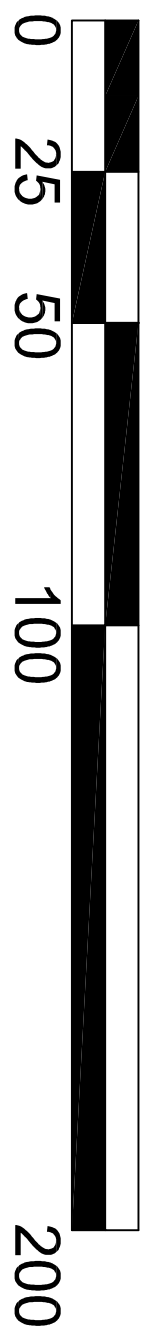


SCALE BAR 1:1250

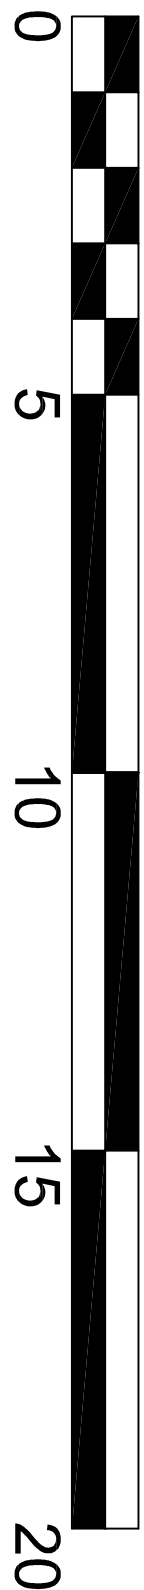


SCALE BAR 1:100

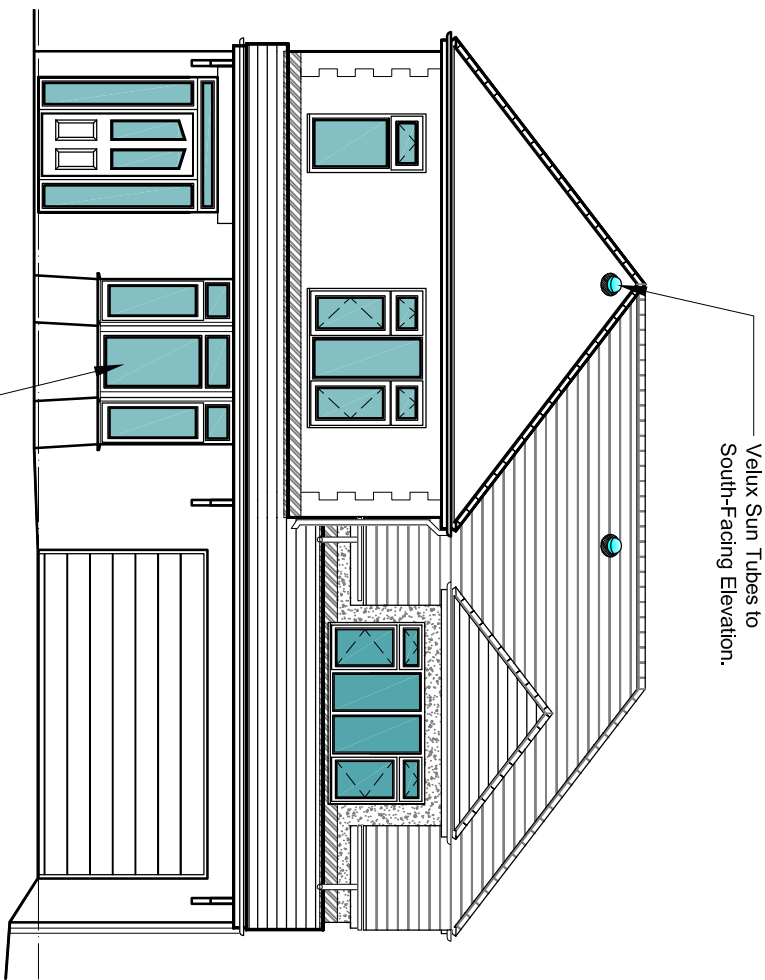


Proposed Front Elevation

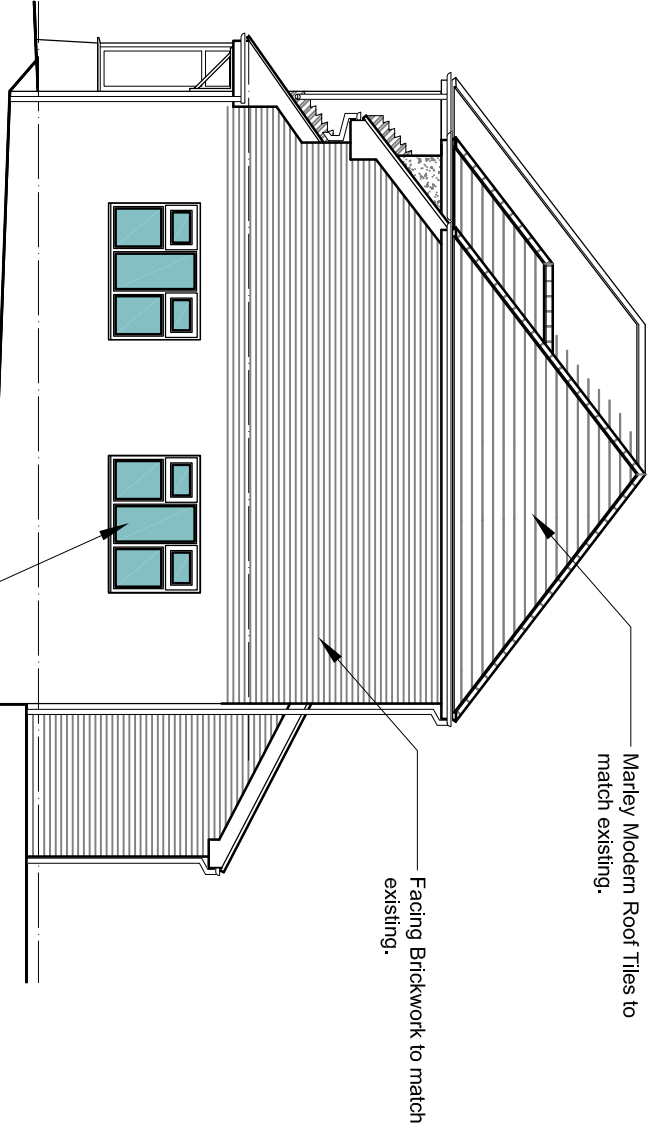


Proposed Side Elevation

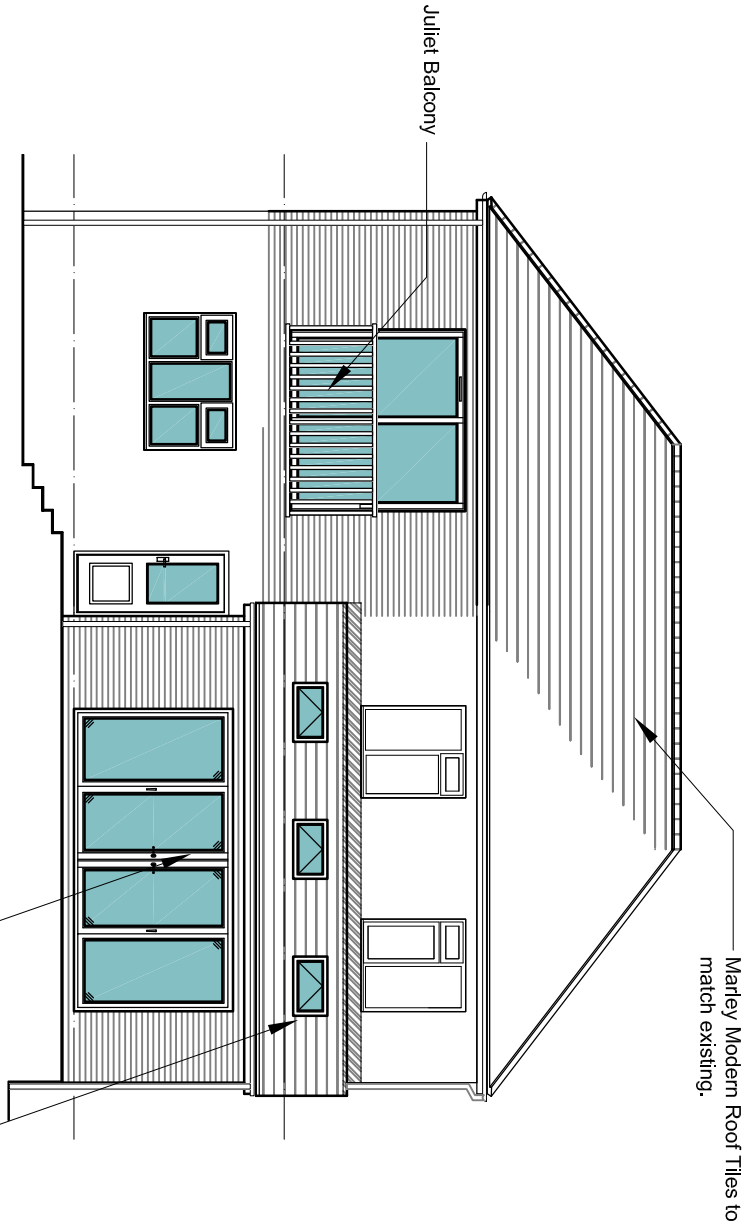


Proposed Rear Elevation

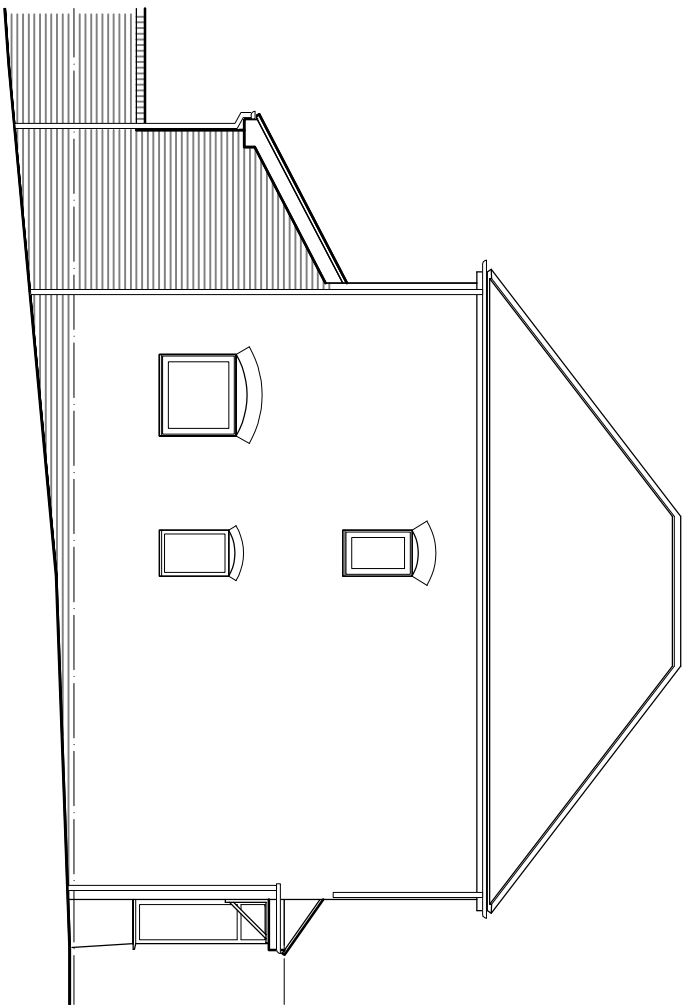


Proposed Side Elevation

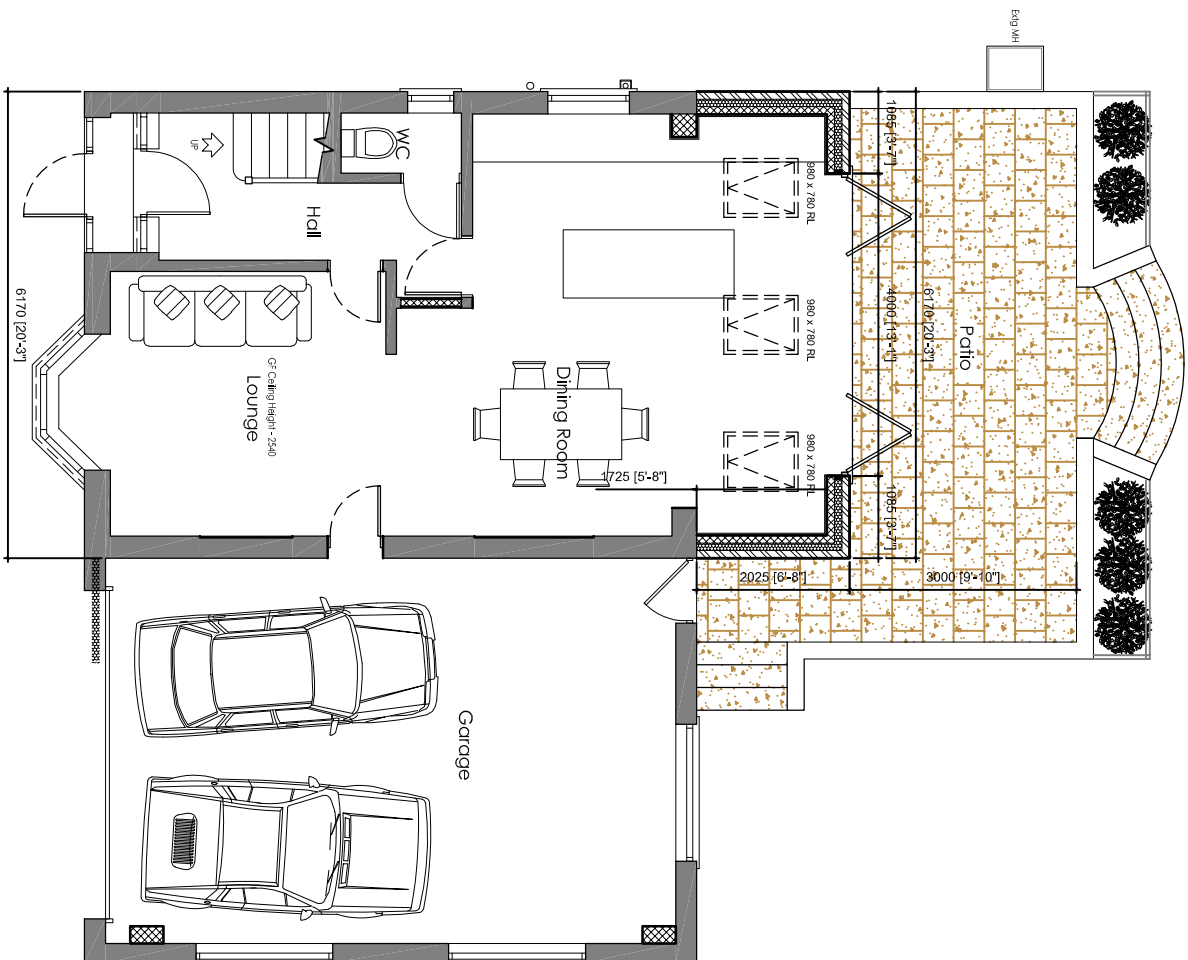

Proposed Ground Floor Plan

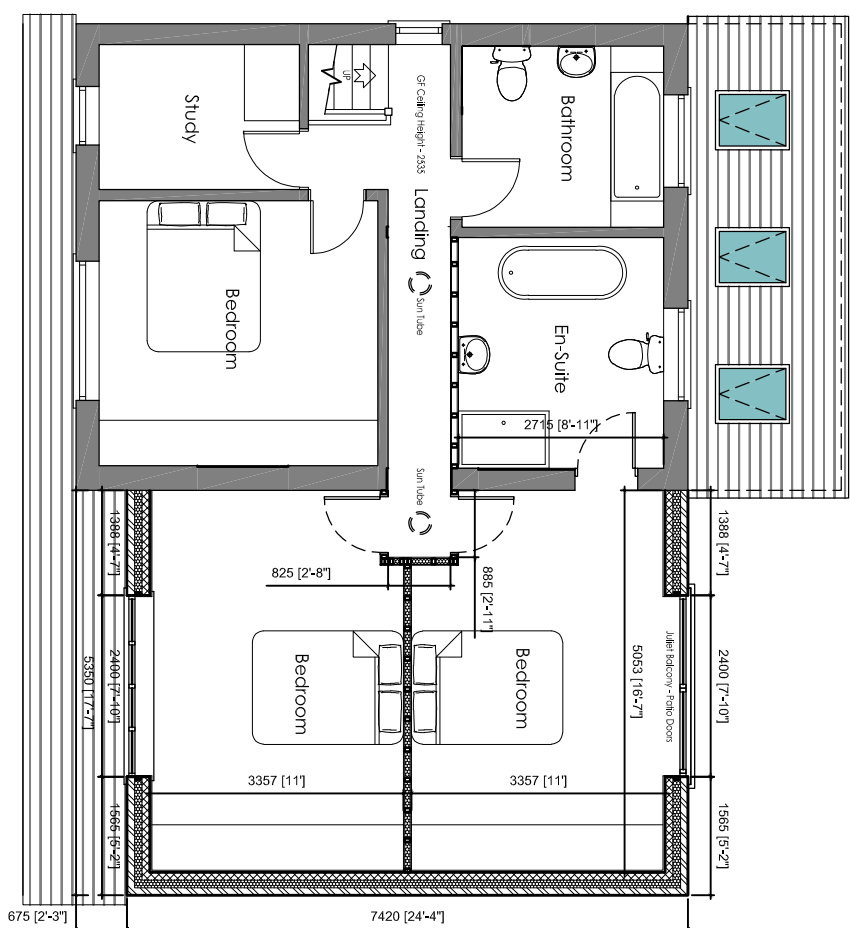

Proposed First Floor Plan

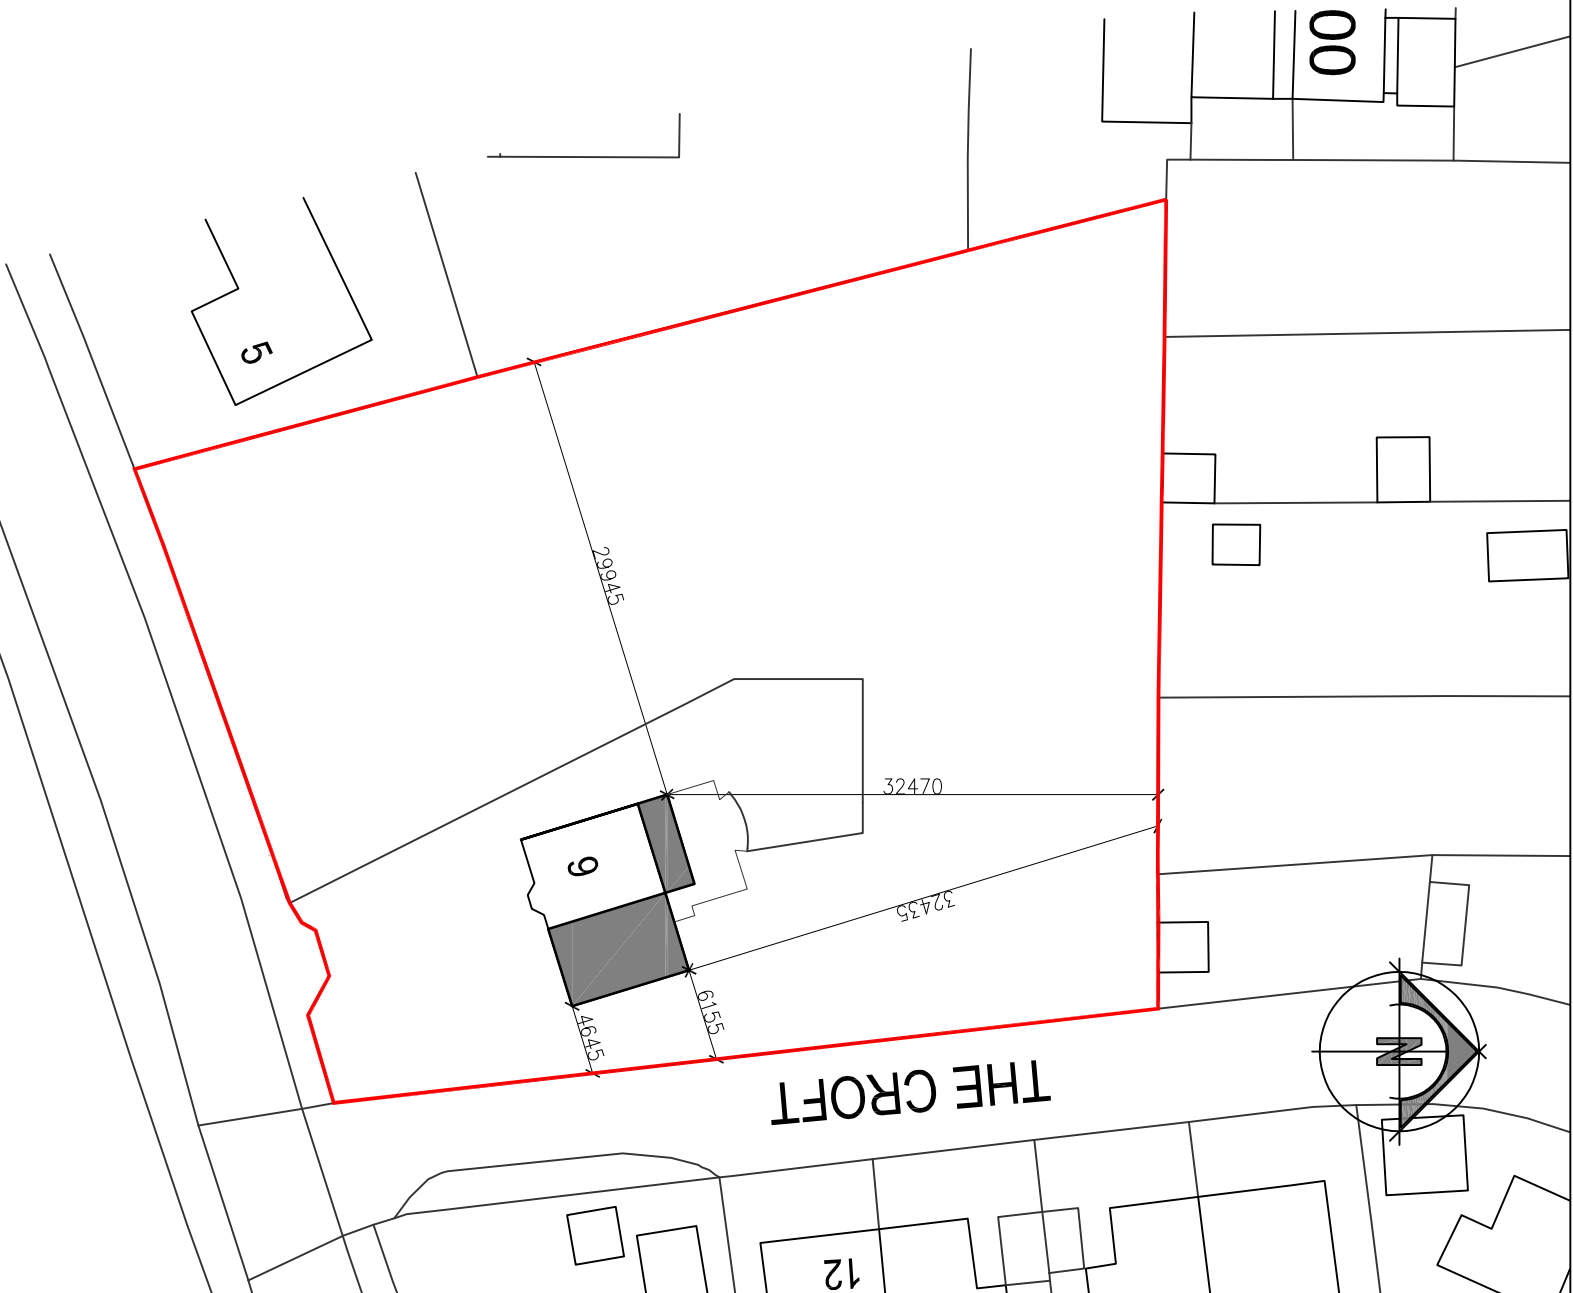

Block Plan 1:500



Location Plan 1:1250

GNC Architectural Services BUILDING PLANS			
CLIENT: Ms. M. Barker			
Site: 9 Bastford Bridge Ln, Cheddleton, Staffordshire. ST13 7EQ			
Project: Proposed First Floor Extension over Existing Garage and Single Storey Extension to Rear.			
Date: May 2024	Scale @ A1: 1:100;1:500;1:1250		
Drawing No: GNC/24/121/1	Drawing Title: Planning Drawing	Revision: C	
Dimensions only are to be taken from this drawing. All contractors must visit the site and be responsible for taking and checking all dimensions relative to their work. To be read in conjunction with other specialist drawings and documentation. Works carried out prior to full Planning and Building Regulations Approval at Property Owners risk.			