




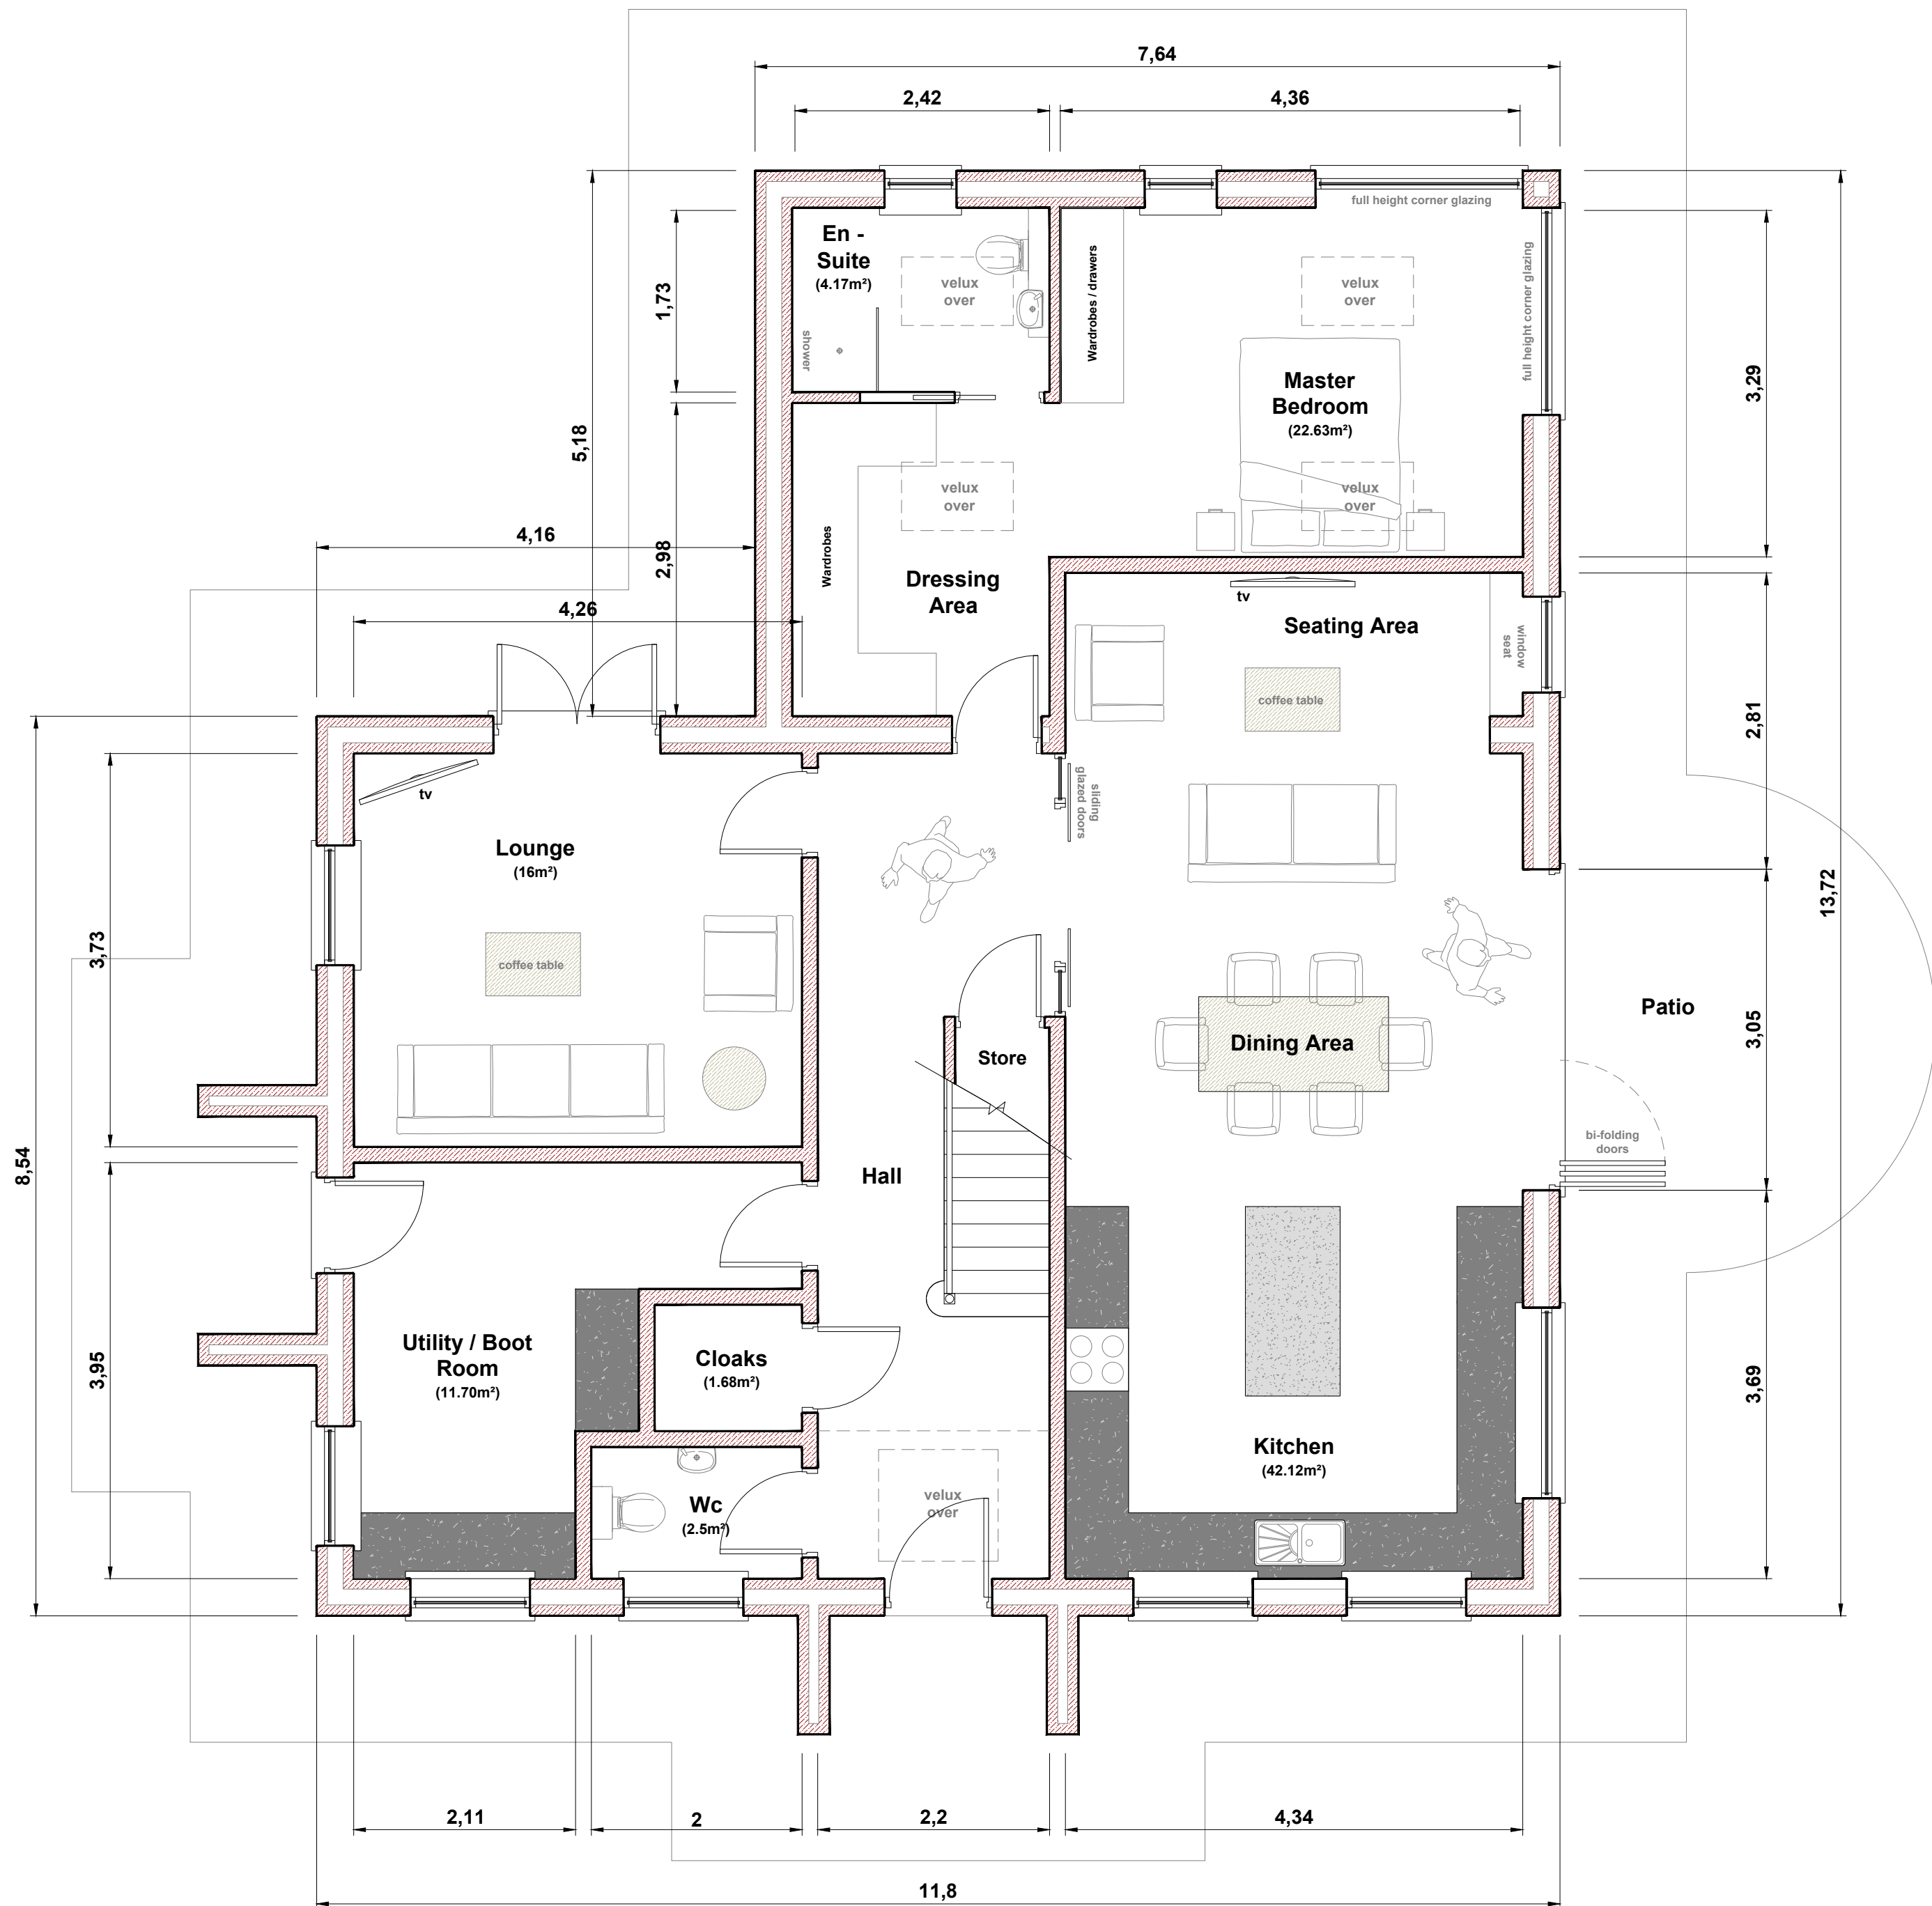

GROUND FLOOR PLAN
(as proposed)

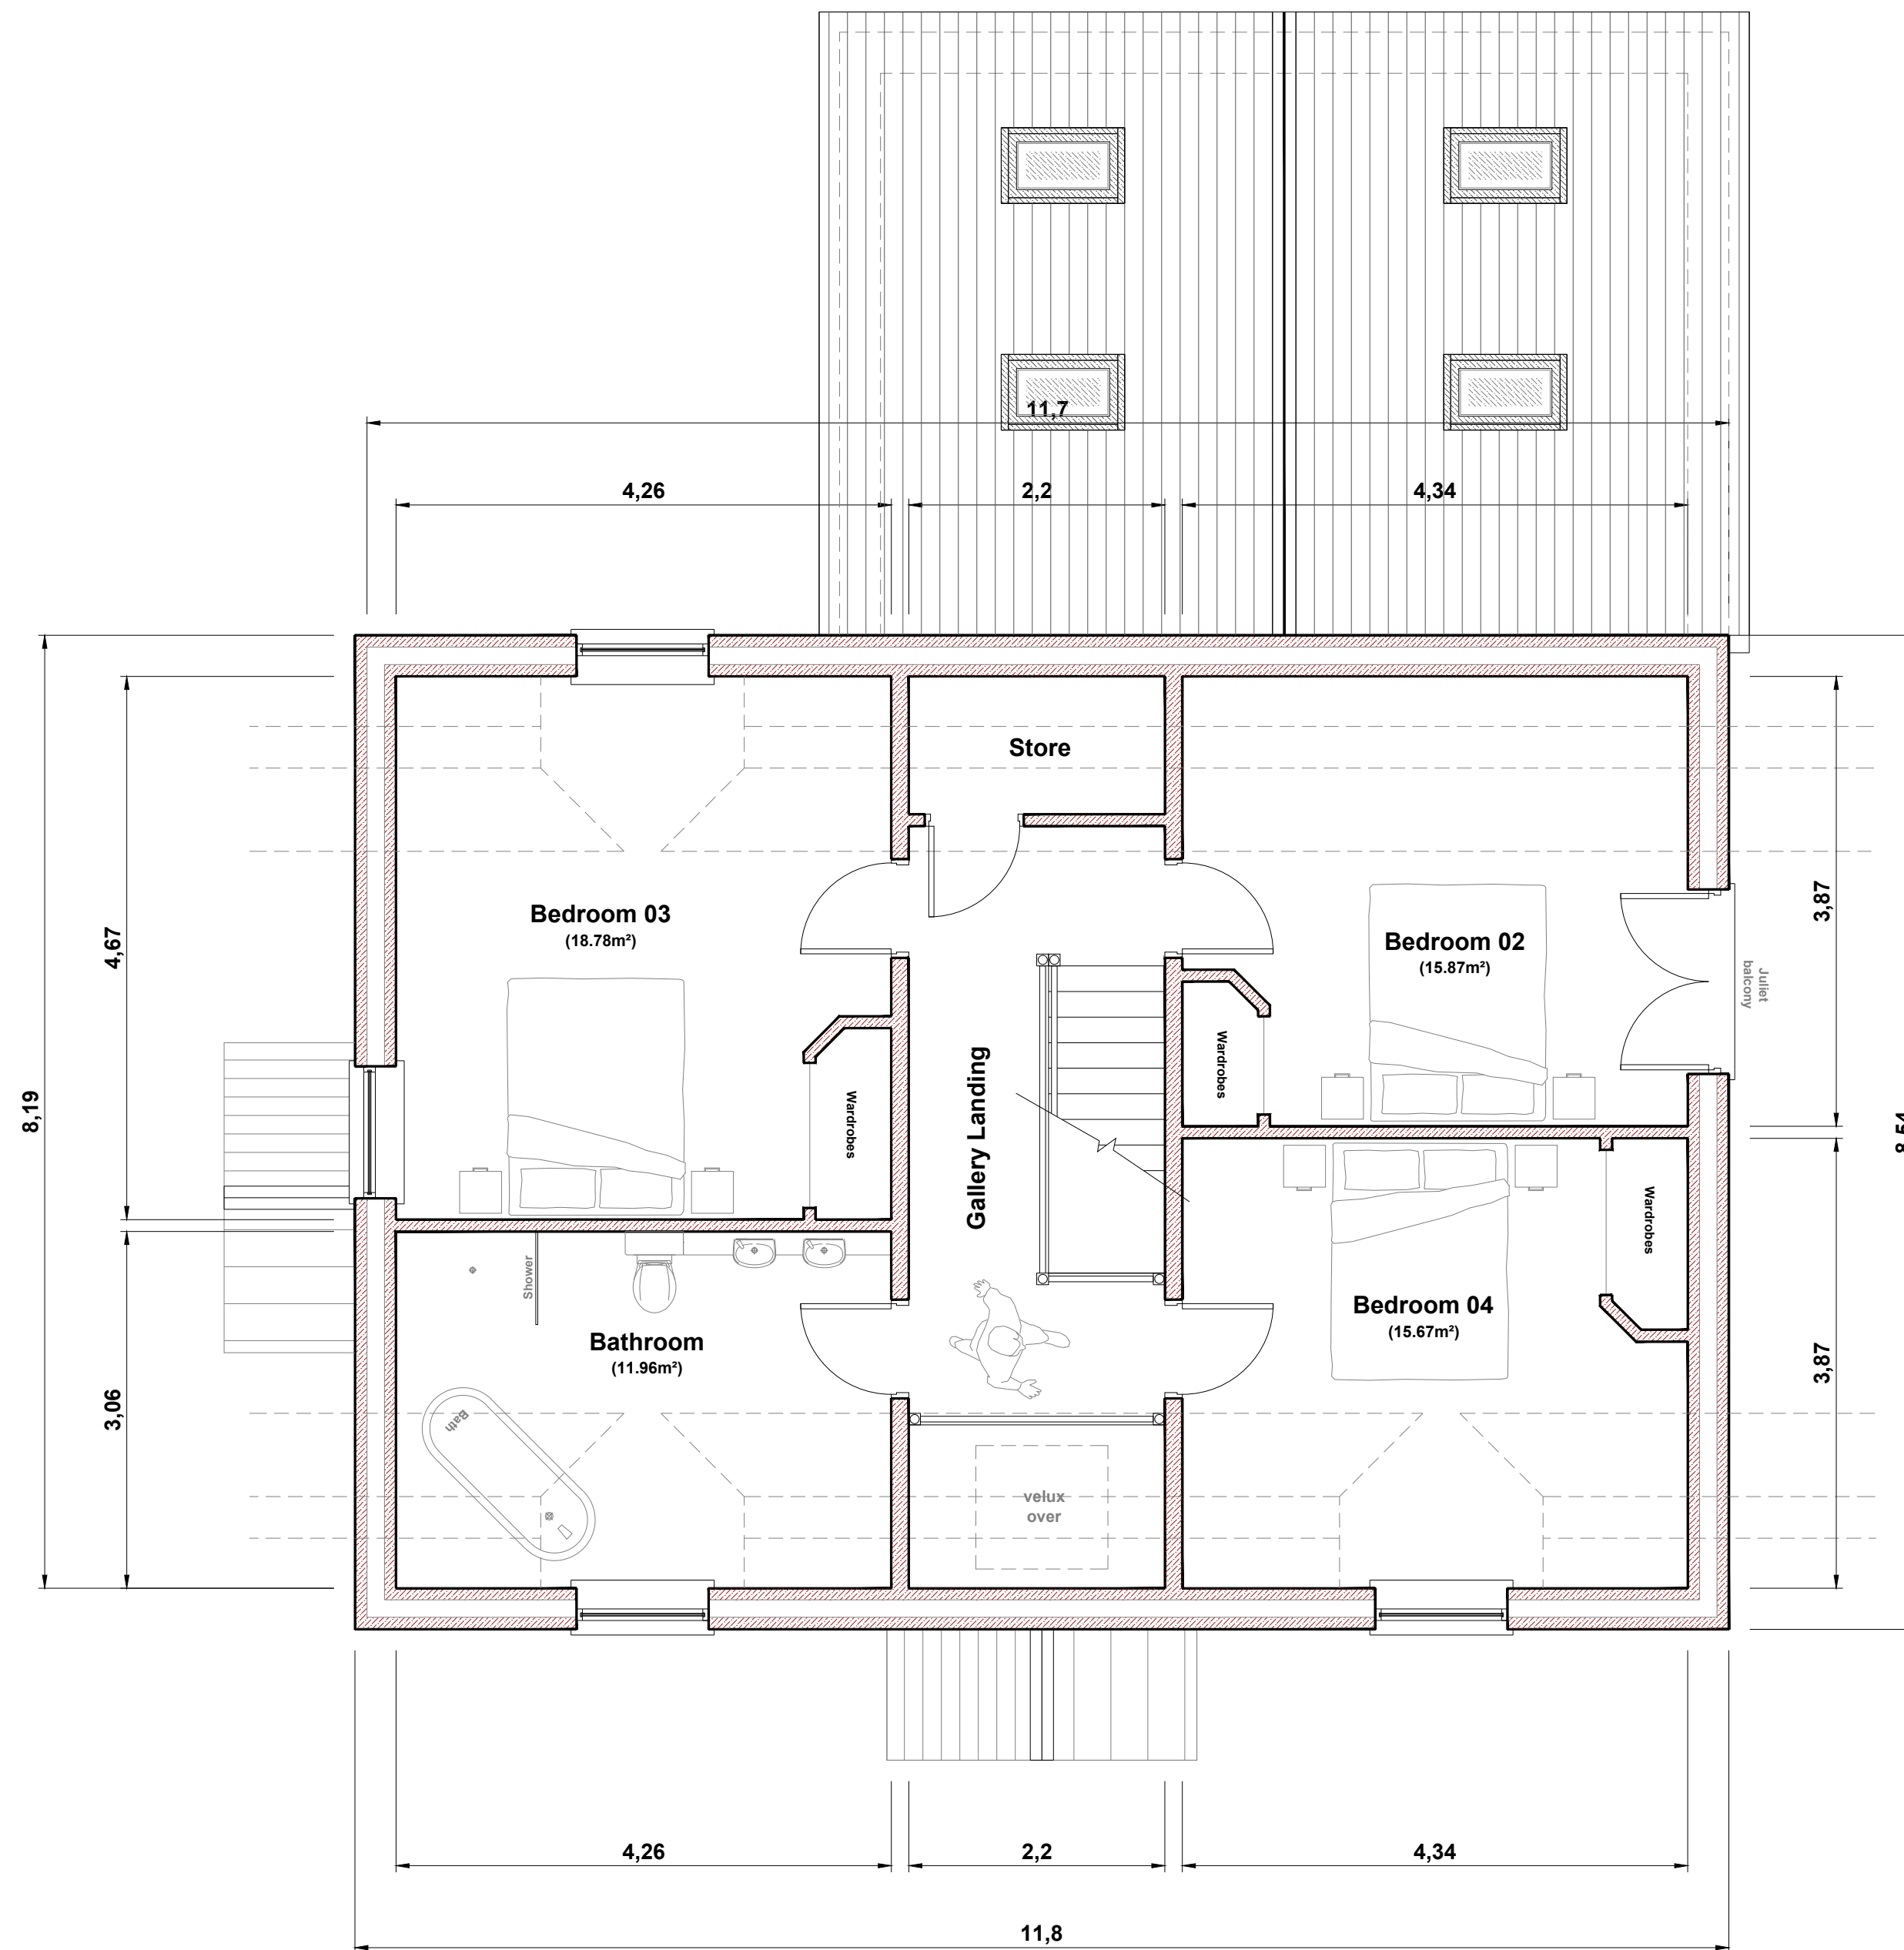

FIRST FLOOR PLAN
(as proposed)

 

Notes

This drawing is not to be used on site unless issued for construction.

This drawing is copyright © of Tom Withers Architecture Ltd.

P2	Masonry column added to corner glazing in Master Bedroom.	21.09.25
P1	Flat roof over master bedroom replaced with pitched roof.	02.09.25
P0	Planning Application Issue.	10.07.25

No.	Revision/Issue	Date:
-----	----------------	-------

TWA
TOM WITHERS ARCHITECTURE
Tom Withers Architecture Ltd
5 The Courtyard,
Greenfield Industrial Estate,
Back Lane, Congleton,
Cheshire, CW12 4TR
Tel: 01260 277175
Email: info@tomwithersarchitecture.co.uk

Project Details:

Proposed single storey extension and alterations to:

Wuthering Heights, Back Lane,
Heaton, Rushton Spencer

For: Mr Howard Jones & Mel Seymour.

Status:	As Proposed	Sheet No:	Proposed floor plans
Date:	June 2025	0825-021-P2	
Scale:	1:50 GF & FF Plans @ A1	Drawn By:	TW