


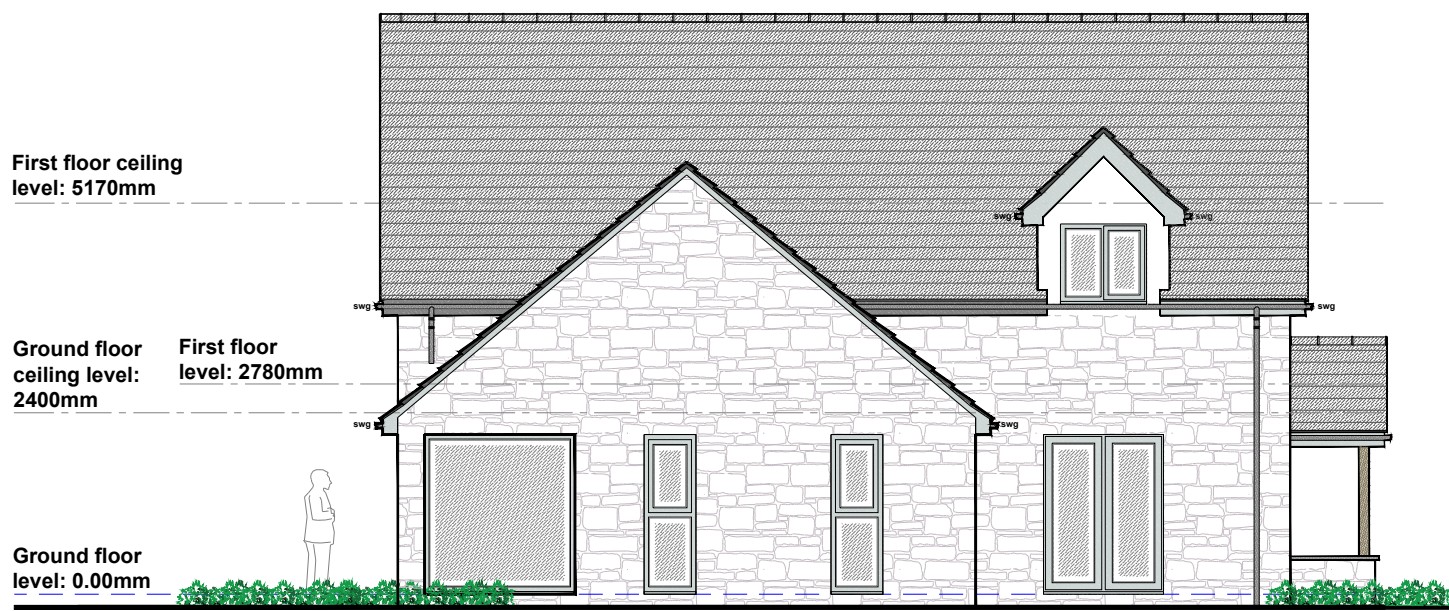

FRONT ELEVATION
(as proposed)




REAR ELEVATION
(as proposed)



SIDE ELEVATION
(as proposed)



SIDE ELEVATION
(as proposed)

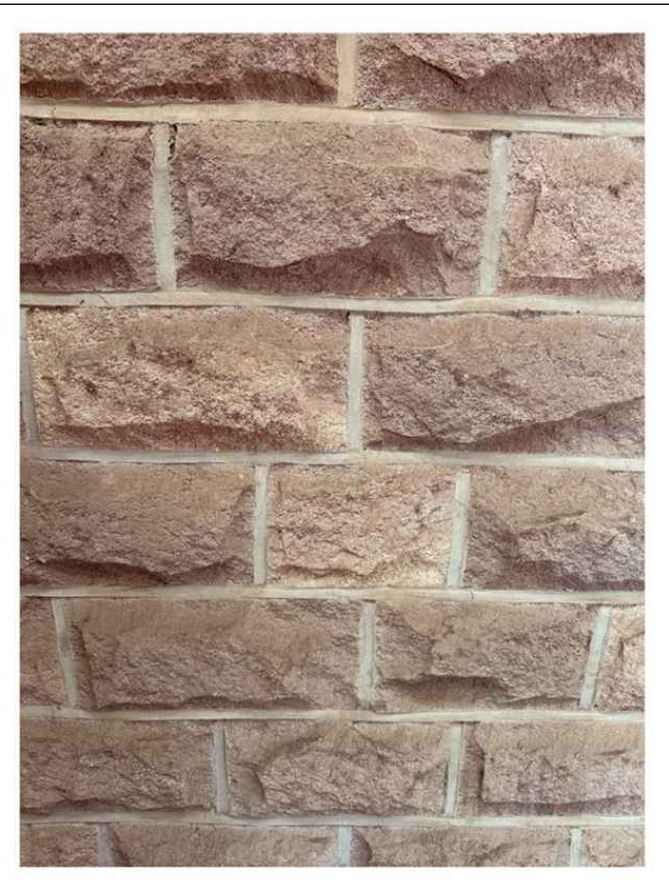

BRIDESTONE & BRYDGES
Dial Lane, Timbersbrook, Congleton CW12 3QJ. <https://bridestone.co.uk>

Bridestones quarry is situated less than 2 miles from Heaton village. Consequently, stone may well have come from this vicinity historically for the village. The colouration of this local natural sandstone is the closest we have found. Vince, the Site Manager at Bridestones provided the example above, which is a 'pitch faced' finish that shows the natural rock surface closest to the existing properties in the village. The proposals seek approval to use this stone.



Proposed Monocouche
render to dormers, off white
in colour.




Proposed upvc double glazed
flush casement windows,
green / grey in colour.



Traditional pain roof (Staffordshire
Blue's) tiles to match the existing
dwellings in the village.



Proposed imitation cast iron
rainwater goods, black in colour.

 

Notes

This drawing is not to be used on site unless issued for construction.

This drawing is copyright © of Tom Withers Architecture Ltd.

P2	Masonry column added to corner glazing in Master Bedroom.	21.09.25
P1	Flat roof over master bedroom replaced with pitched roof.	02.09.25
P0	Planning Application Issue.	10.07.25
No.	Revision/Issue	Date:

TWA
TOM WITHERS ARCHITECTURE

Tom Withers Architecture Ltd
5 The Courtyard,
Greenfield Industrial Estate,
Back Lane, Congleton,
Cheshire, CW12 4TR
Tel: 01260 277175
Email: info@tomwithersarchitecture.co.uk

Project Details:

Proposed single storey extension and alterations to:

Wuthering Heights, Back Lane,
Heaton, Rushton Spencer

For: Mr Howard Jones & Mel Seymour.

Status:	As Proposed	Sheet No:	Proposed Elevations
Date:	June 2025	0825-022-P2	
Scale:	1:100 Elevations @ A1	Drawn By:	TW