
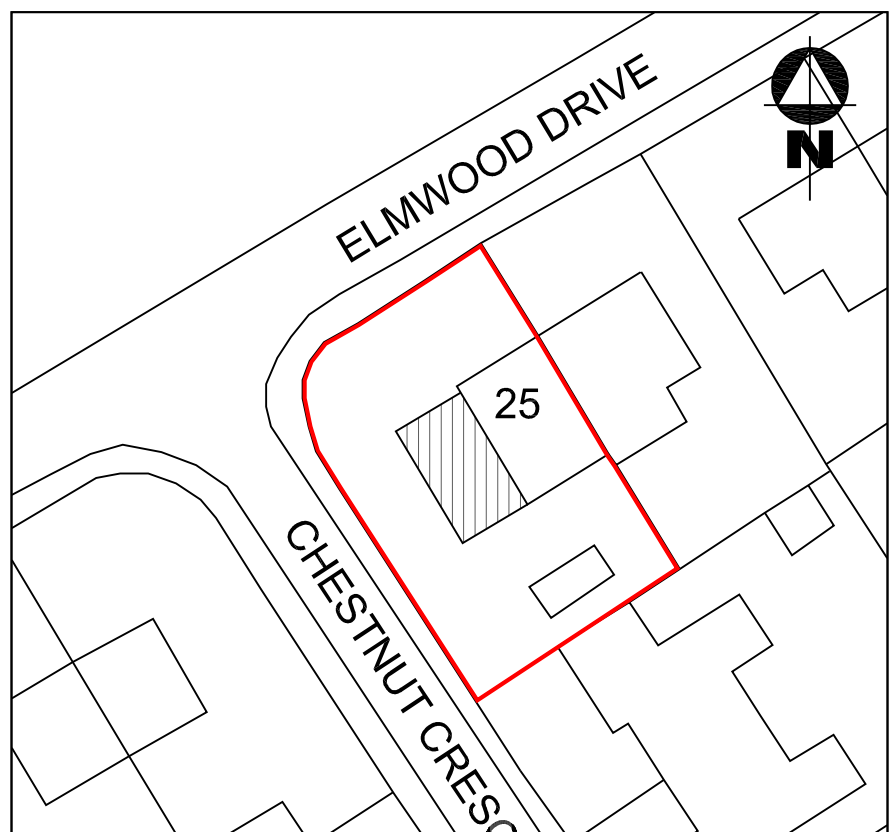
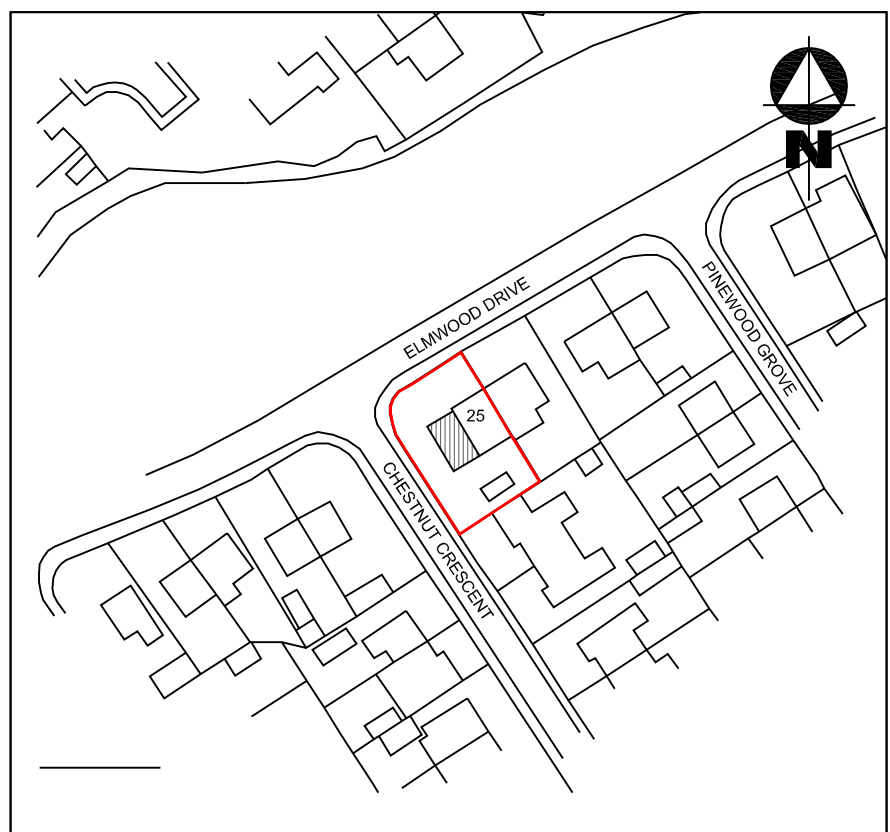
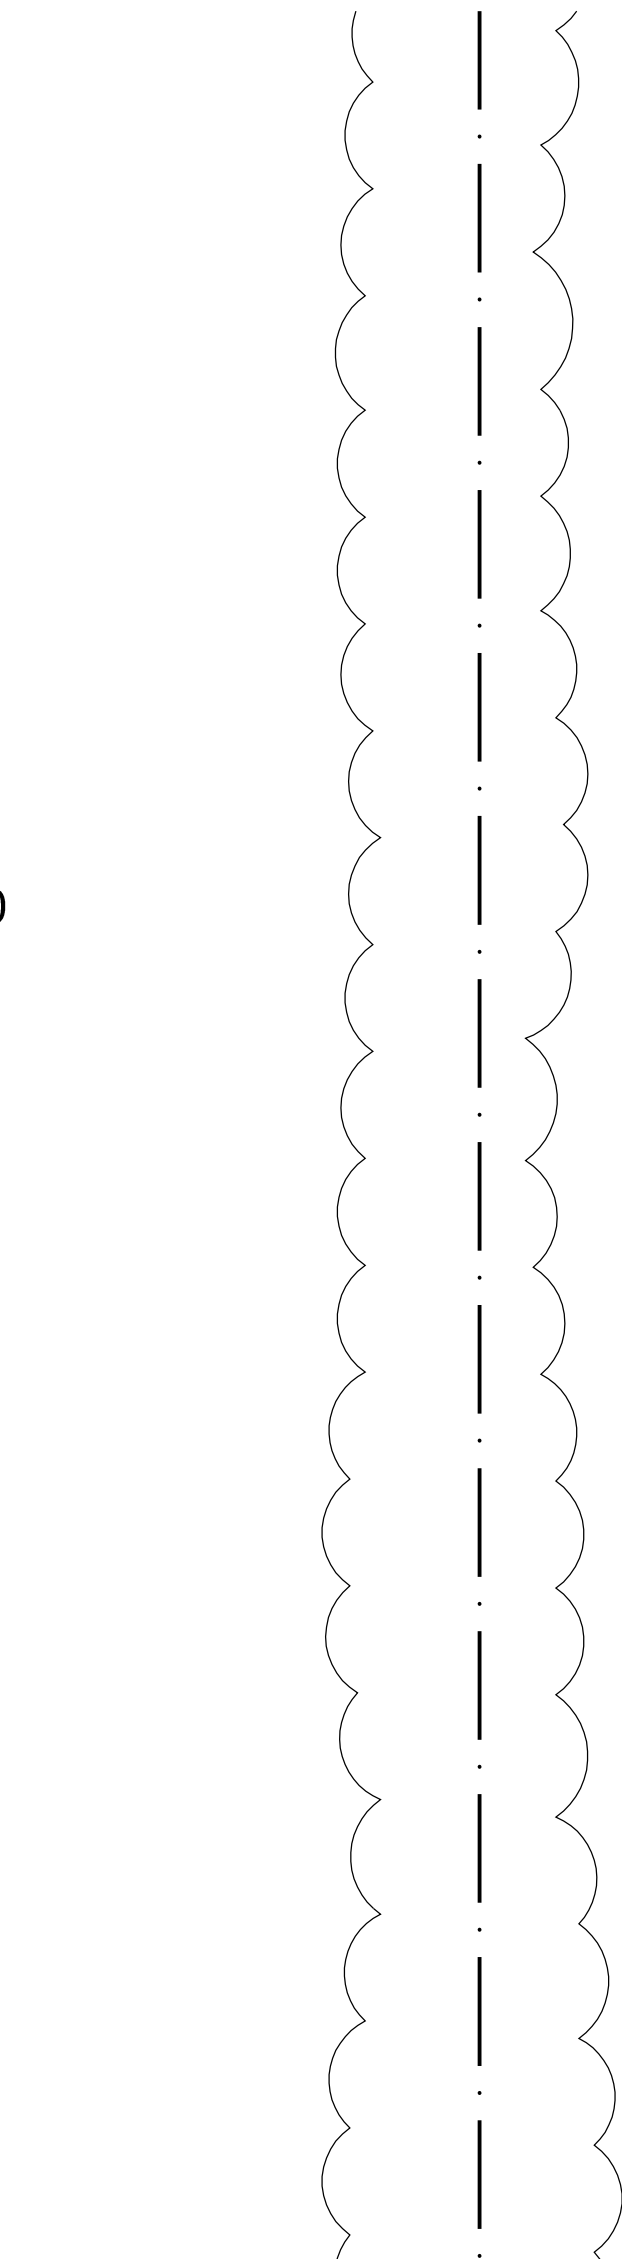
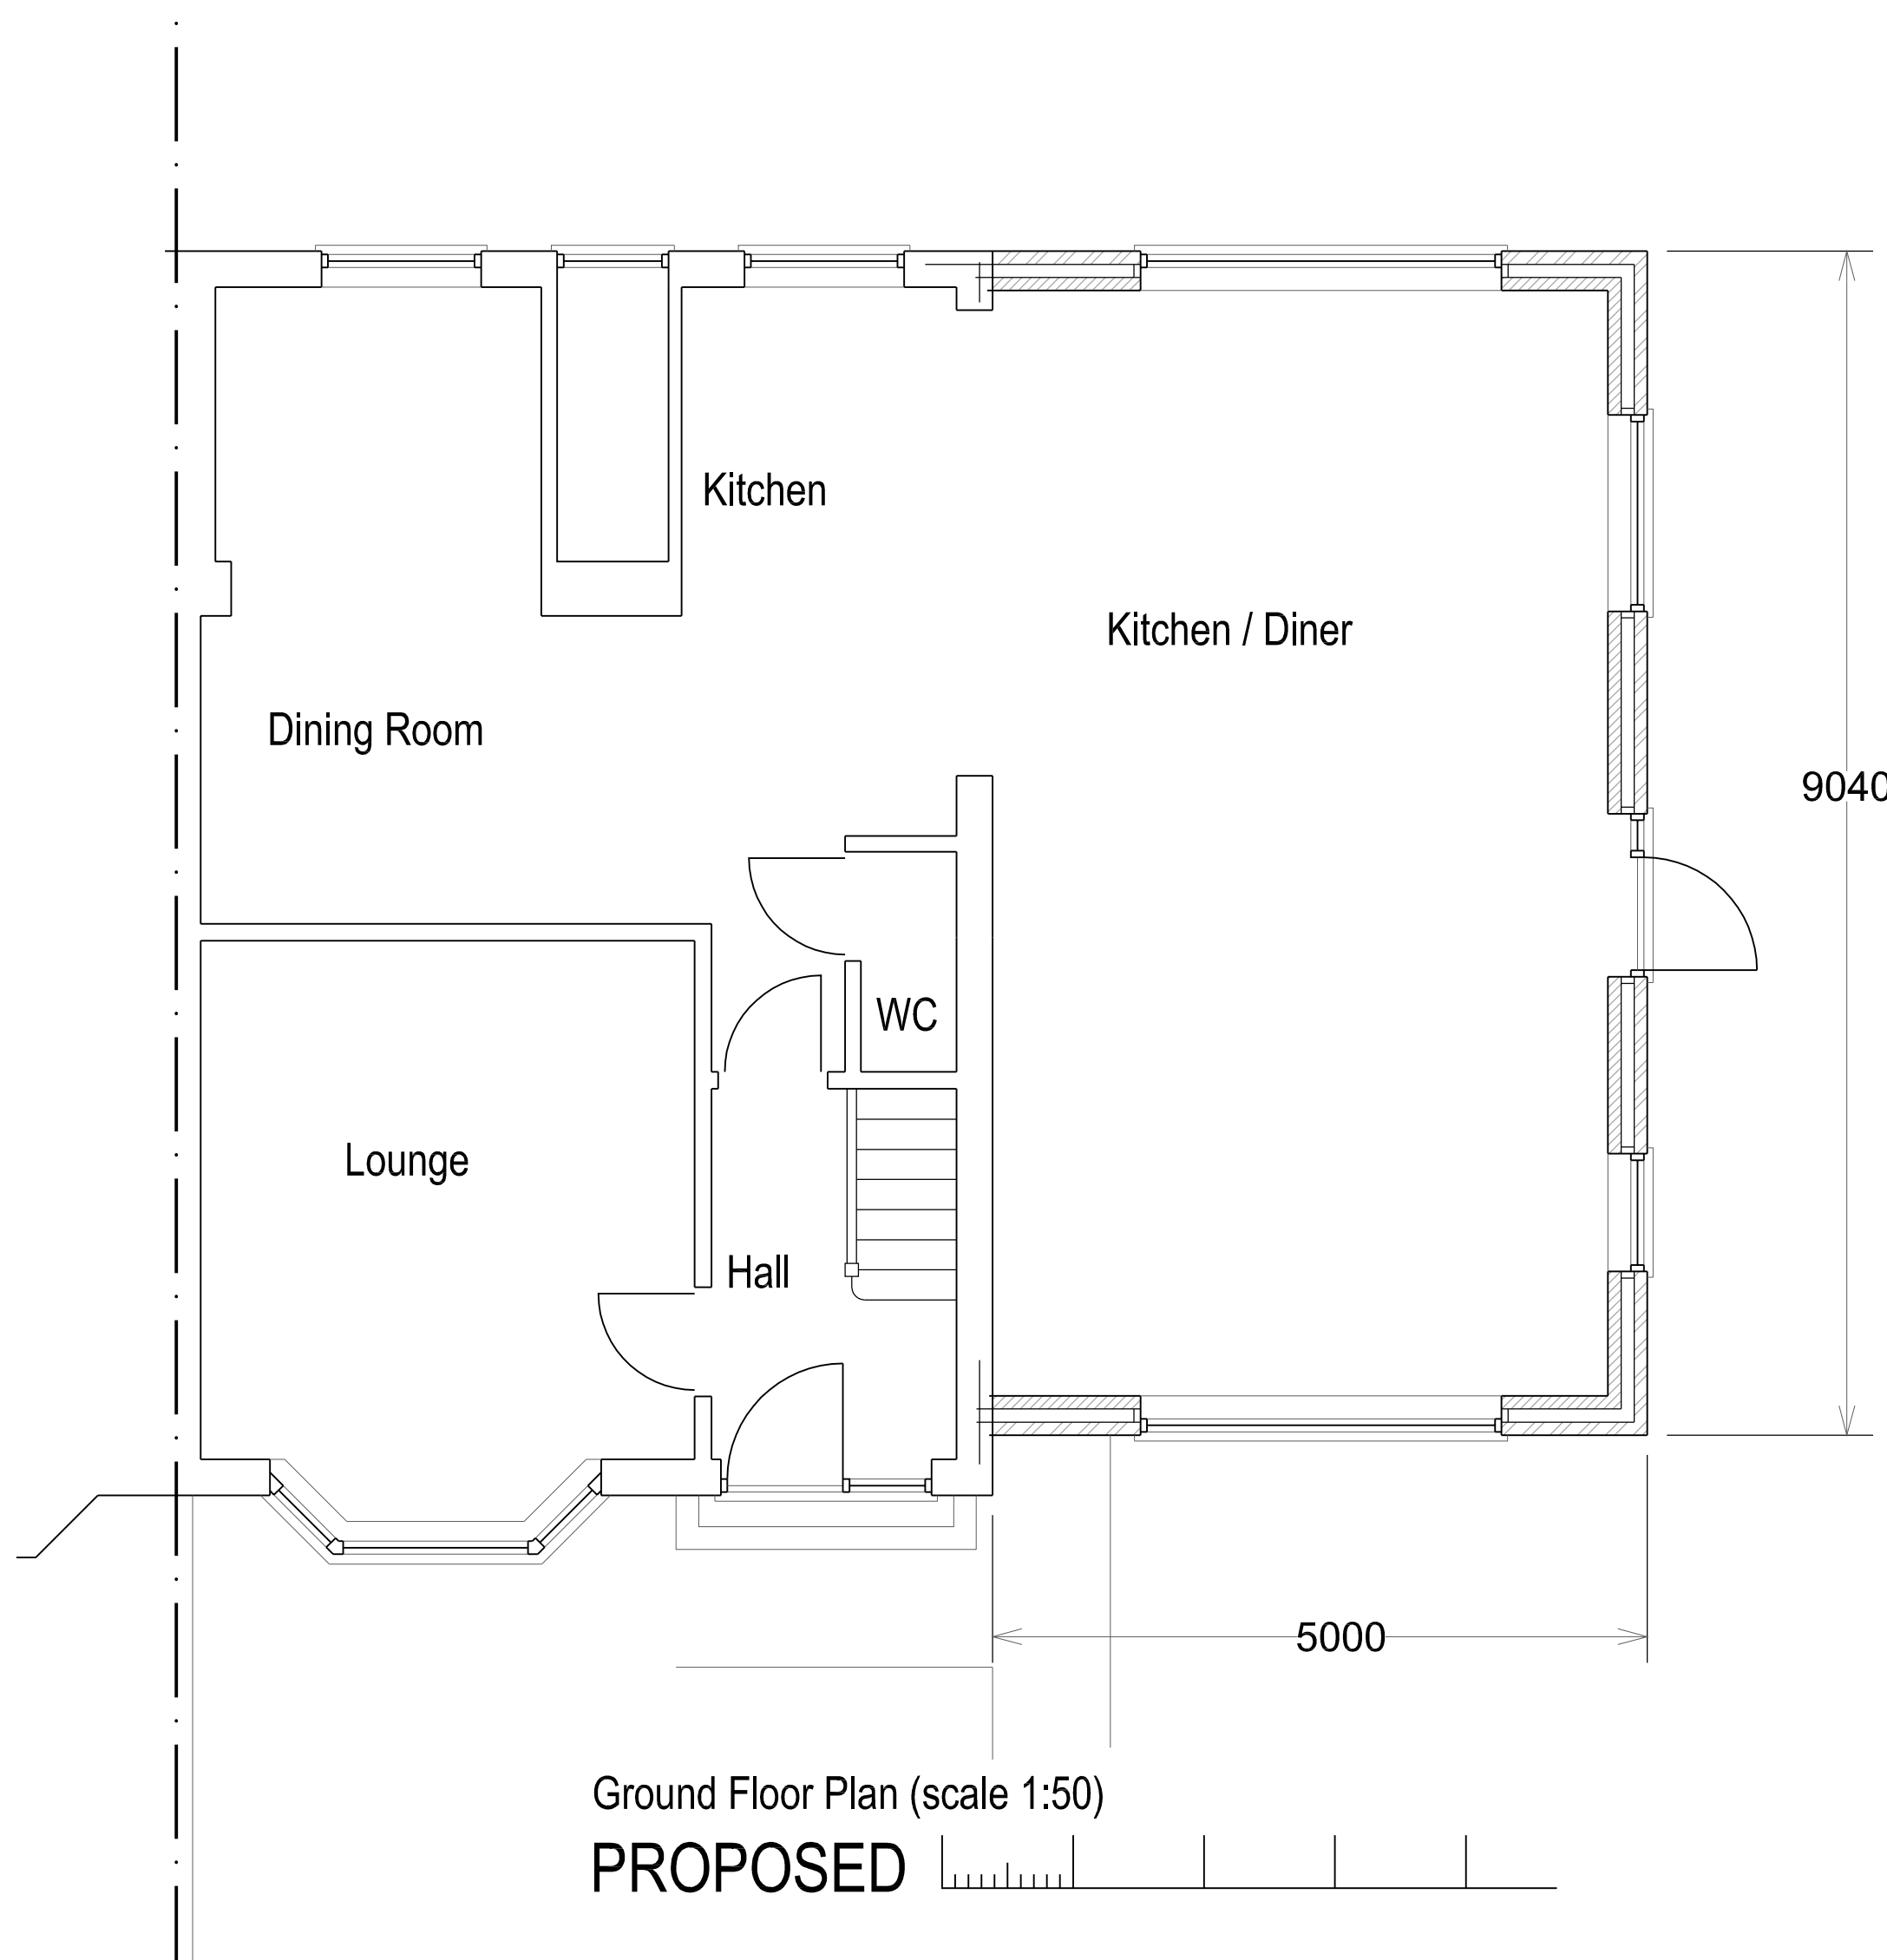
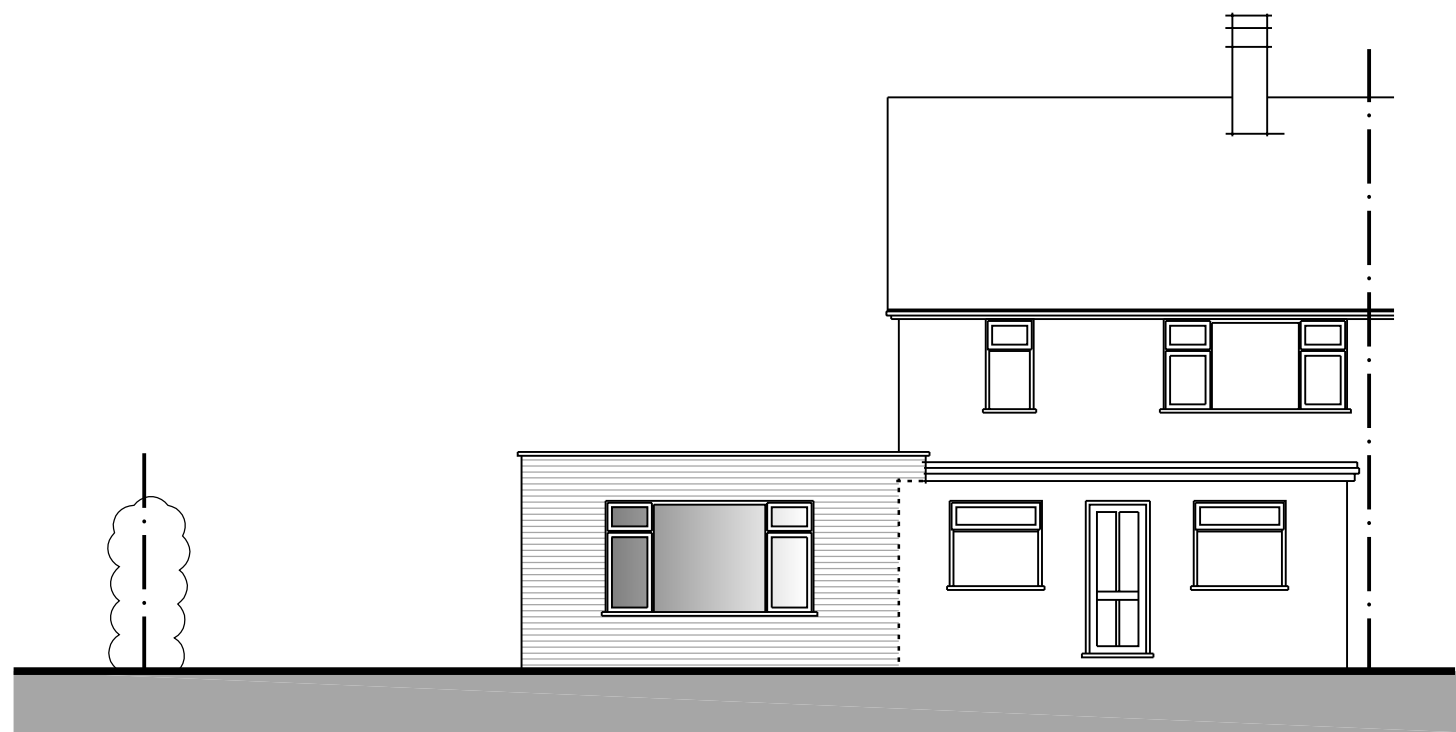
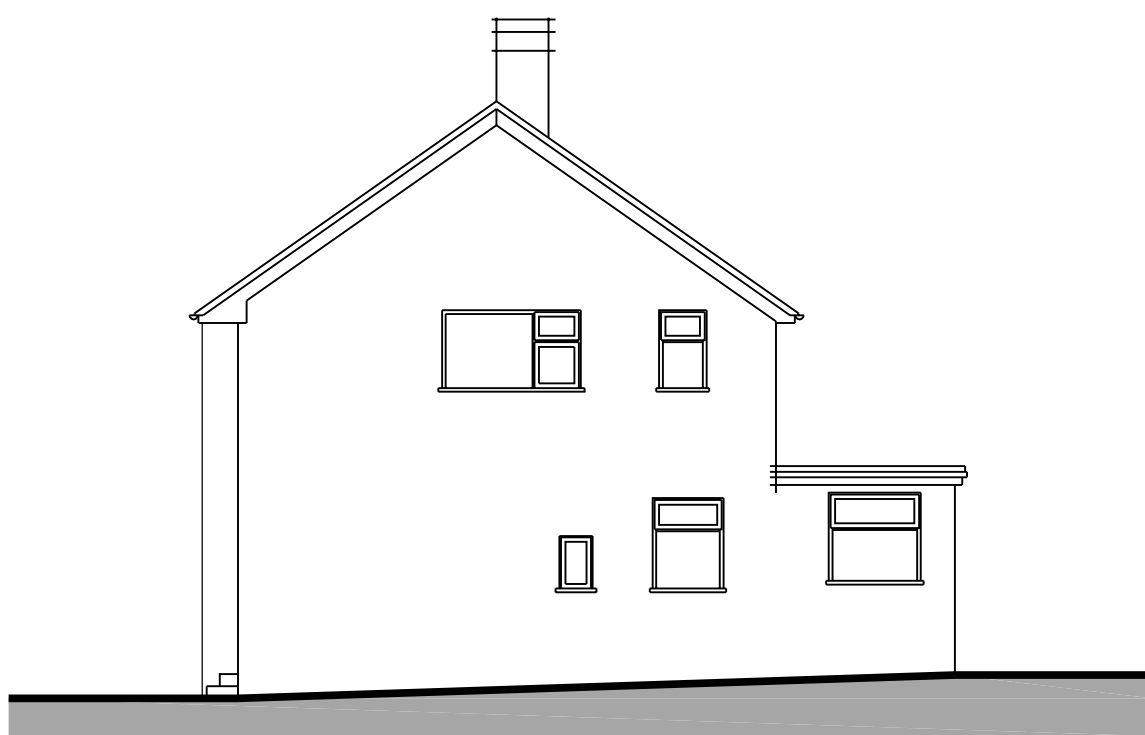
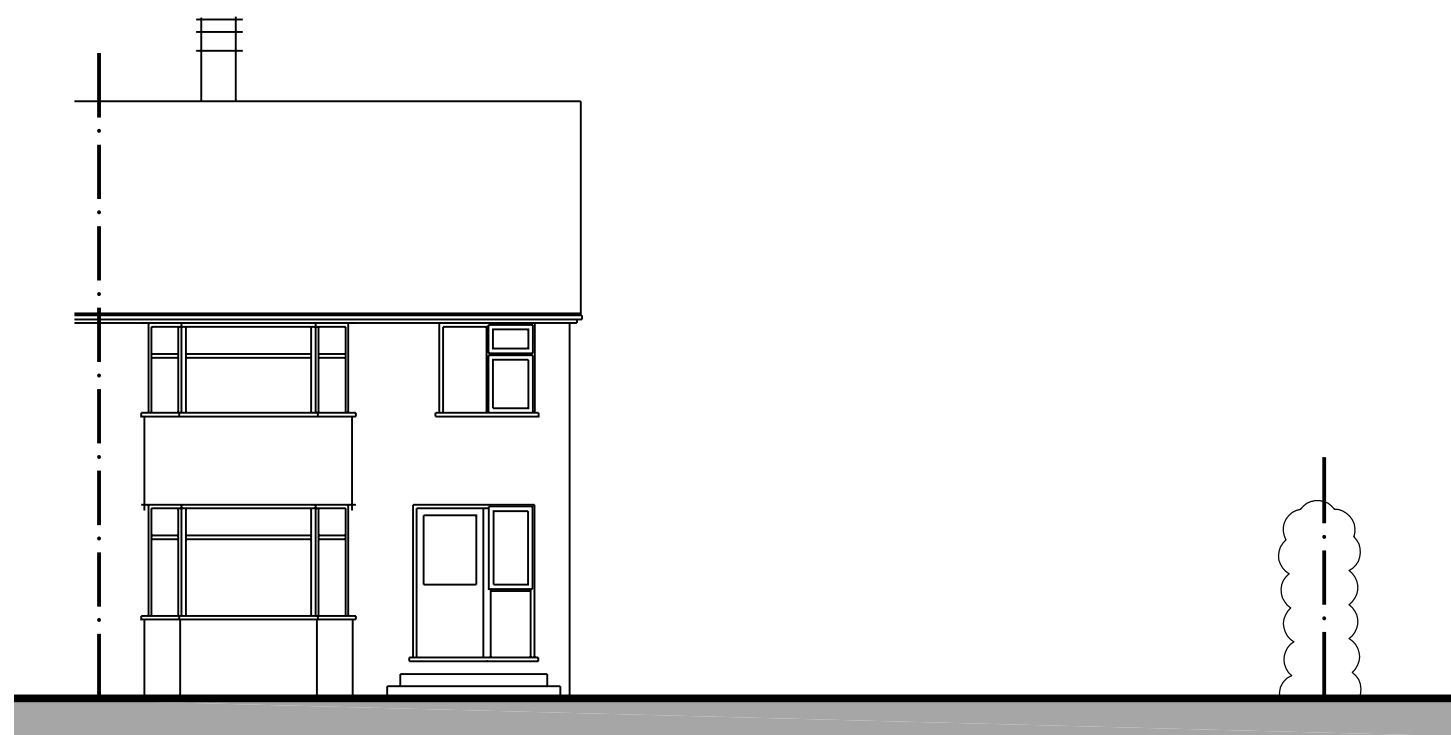


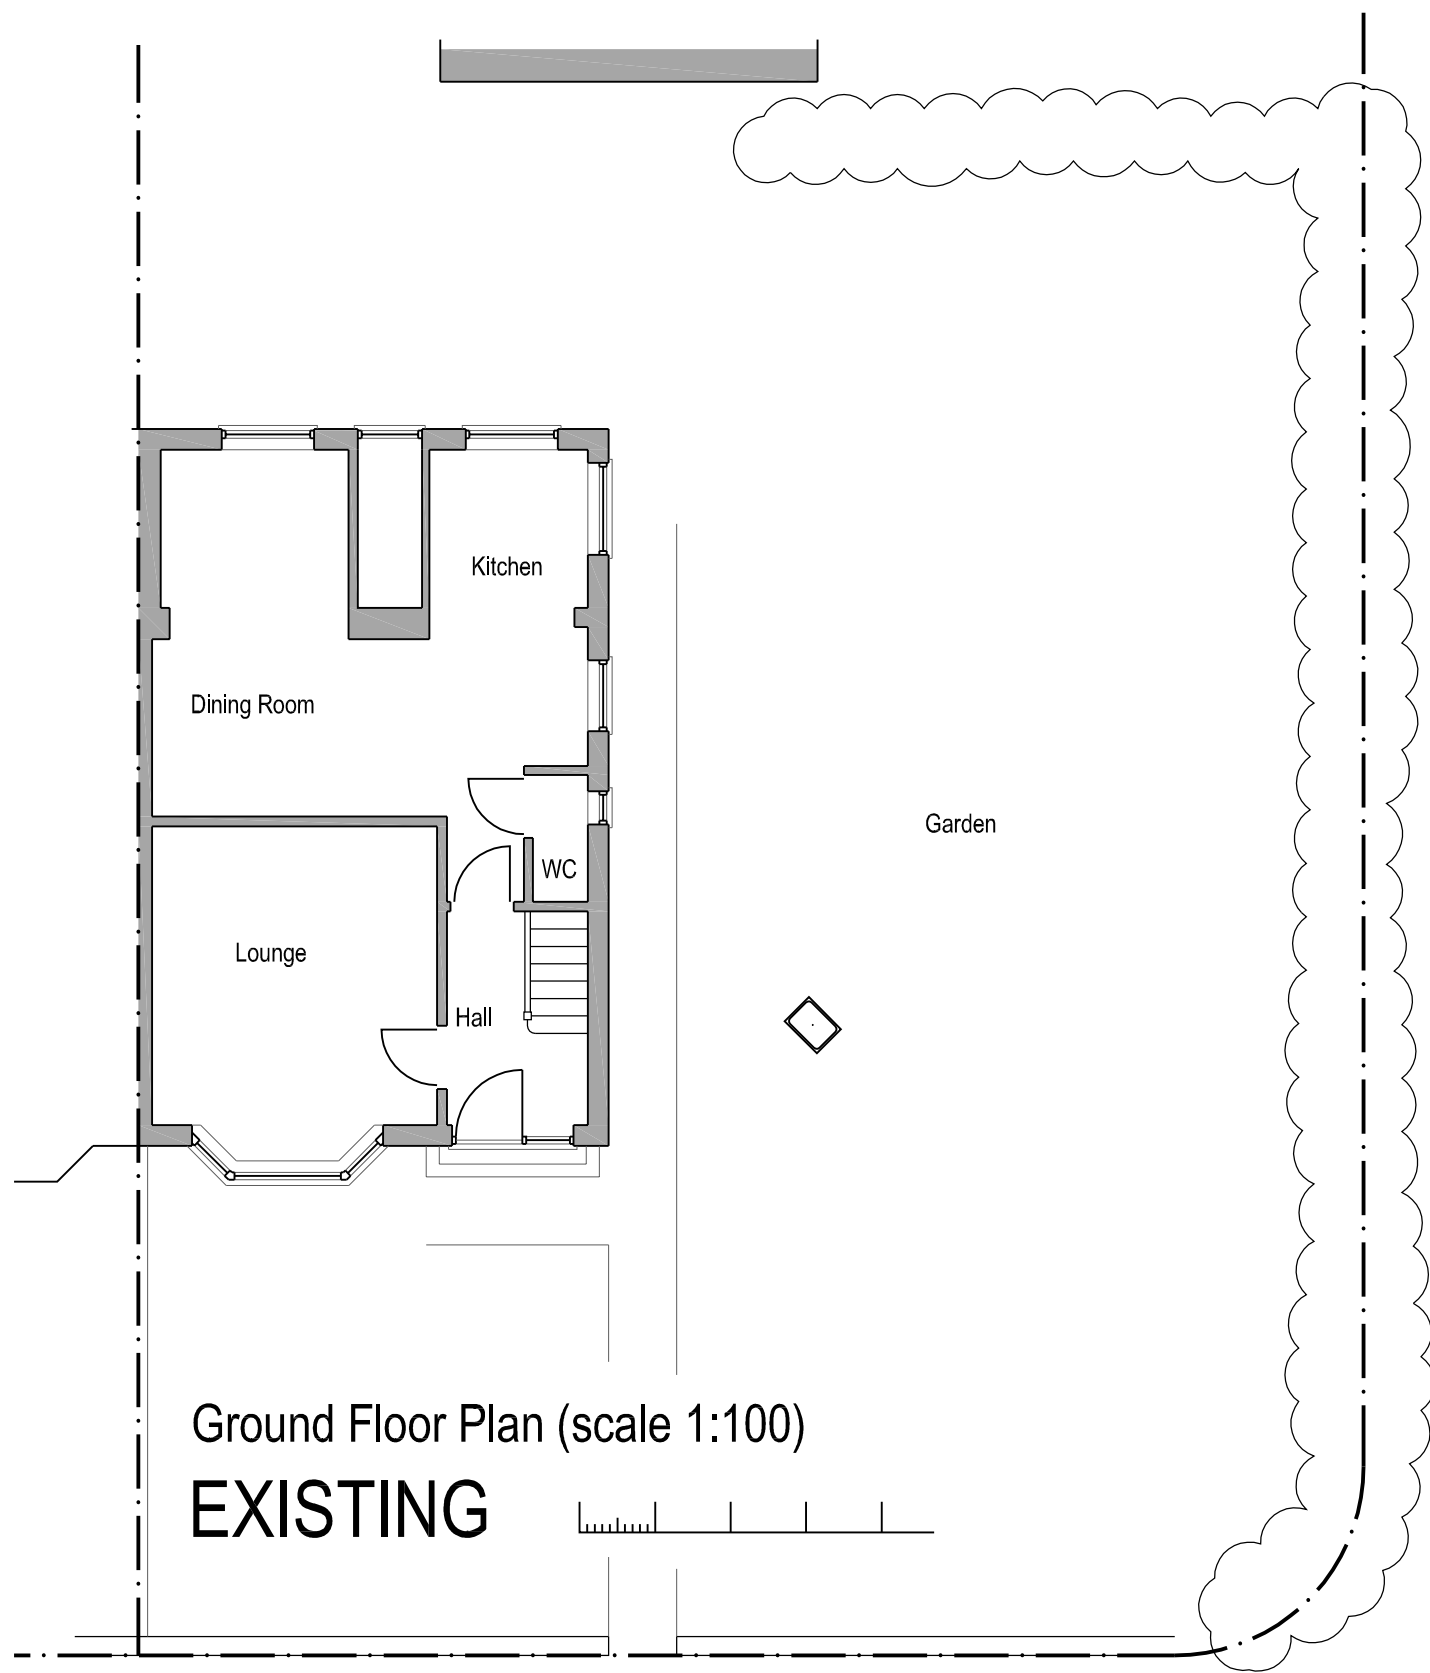

Rev:			
Project:	Single-Storey Side Extension, to: 25 Elmwood Drive, Blythe Bridge, Stoke on Trent, Staffs.		
Title:	Planning Submission - Existing Floor Plans & Elevations.		
Client:	Ms G. Boswell, 25 Elmwood Drive, Blythe Bridge, Stoke on Trent, Staffs.		
Date:	Scale:	Drawing No.	Rev
Sept 2025	1:100, 1:500 & 1:1250 @ A1	1678/ A1/01	