




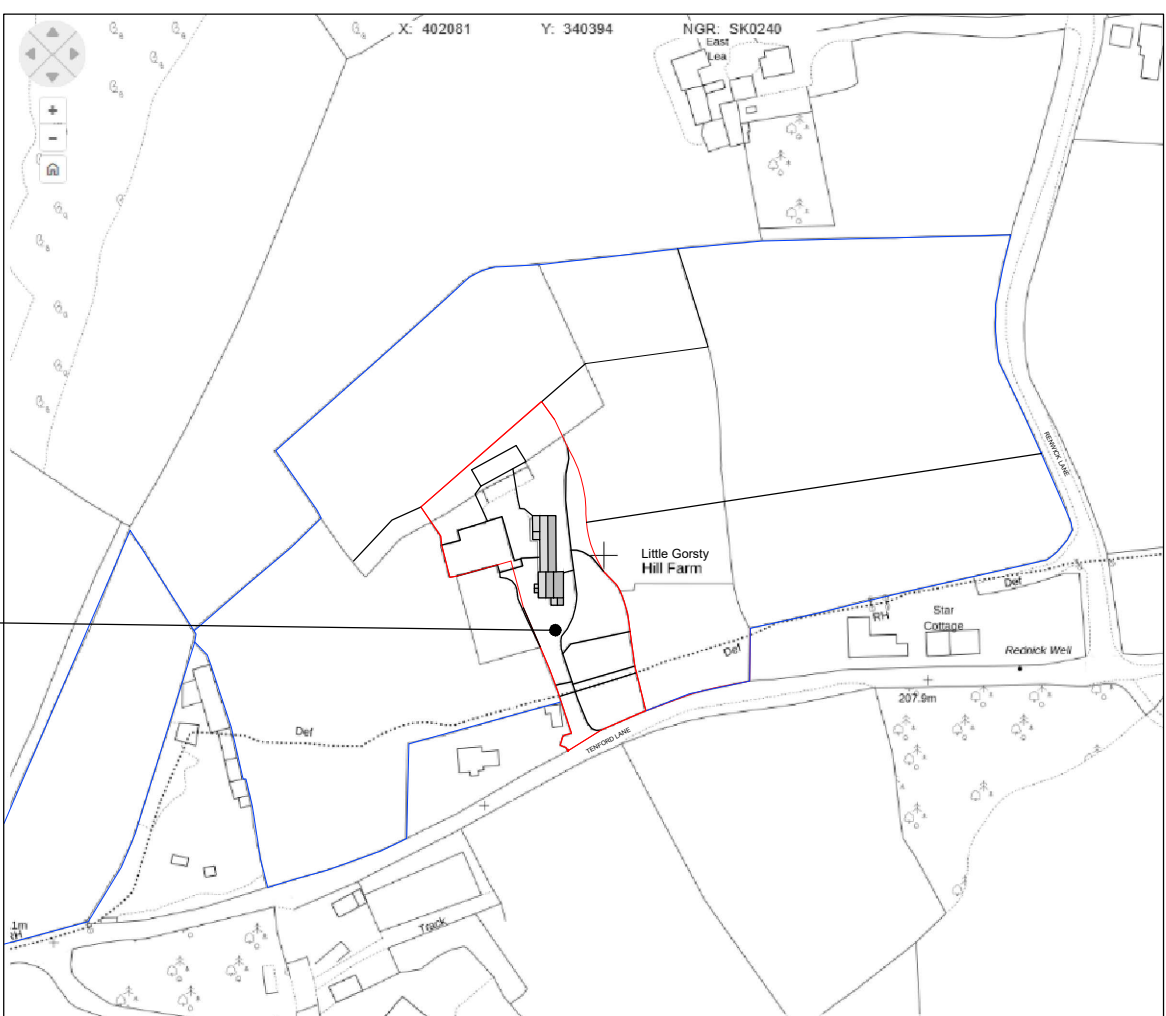

Proposed site plan
Scale 1:200

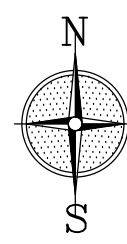

Existing site location plan
Scale 1:1250

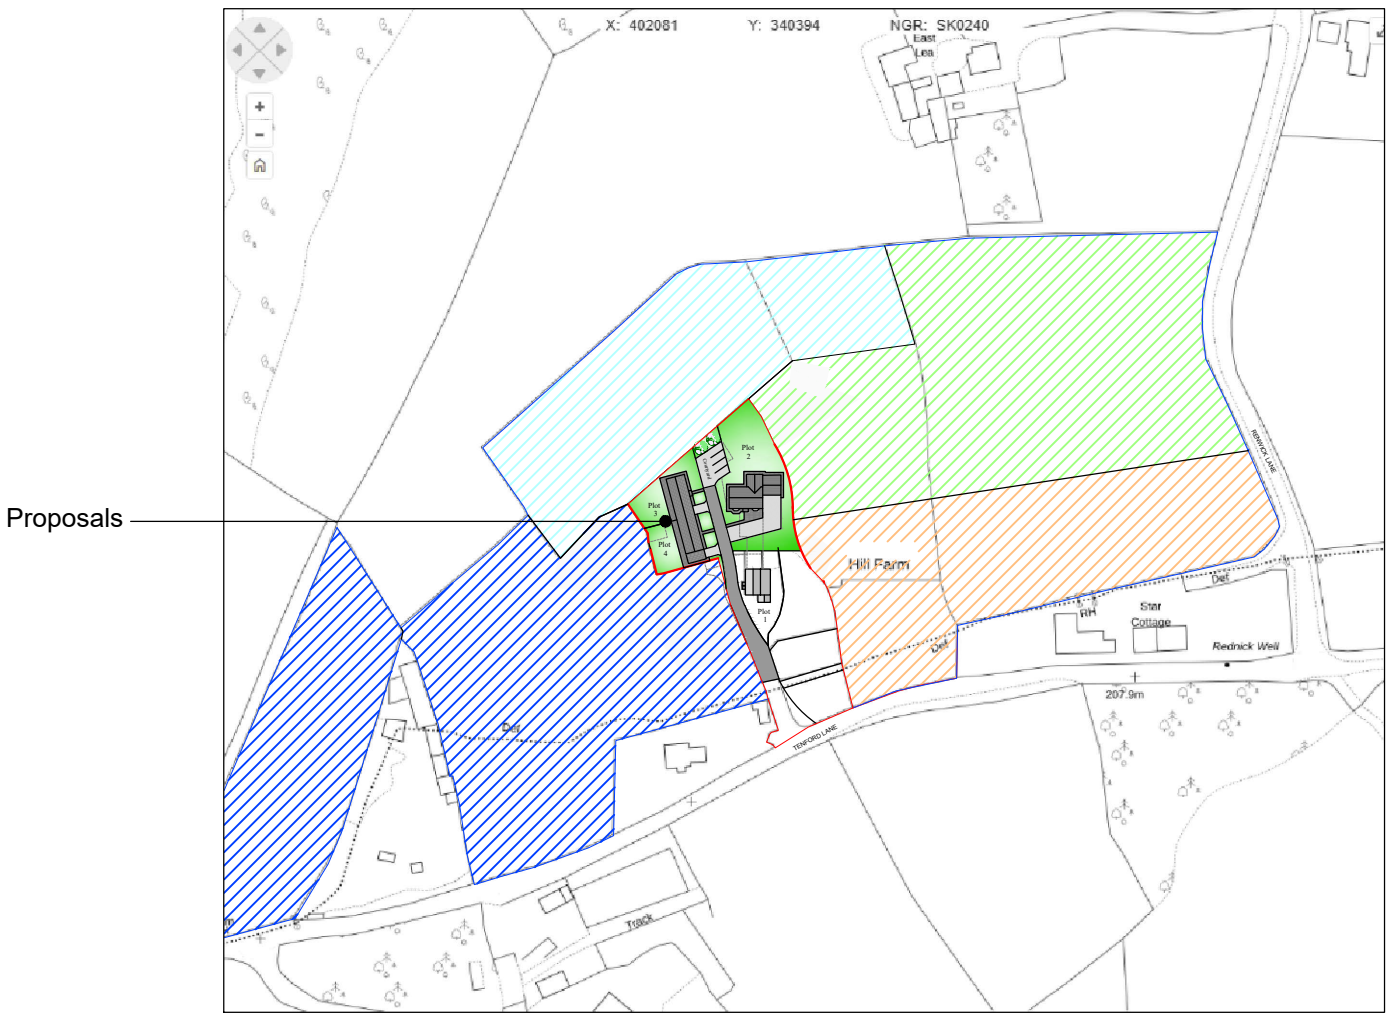

Proposed site location plan
Scale 1:1250

Copyright of this drawing is vested in the Designer and it must not be copied or reproduced without consent.
Contractor to check site for any utility locations that may affect any proposals prior to commencement on site
Contractor to check any site dimensions prior to commencement on site

Rev.	Drawn	Comments	Date
A	ME	Footprints amended & site plan updated	Nov 24
B	ME	Footprints amended & site plan updated	Mar 25
C	ME	Footprints amended & site plan updated	Mar 25

- Paddock attached to plot 4 (3.59 Acres)
- Paddock attached to plot 3 (2 Acres)
- Paddock attached to plot 2 (3 Acres)
- Paddock attached to plot 1 (2 Acres)

Reproduced from the Ordnance Survey map with the permission of Ordnance Survey on behalf of The Controller of Her Majesty's Stationery Office
Licence No. AL 100001834



Tel: 07889569867
Email: info@MEDesignsolutions.co.uk
www.MEDesignsolutions.co.uk

Client	ASHGREEN		
Project	PROPOSED HOUSING DEVELOPMENT ON LAND AT LITTLE GORSTY HILL FARM, GORSTY HILL, TEAN, ST10 4EL		
Title	EXISTING - PROPOSED PLANS		
Status	PLANNING PERMISSION		
Date	DECEMBER 2023	Drawn	ME
Scale	@A1 AS SHOWN	Checked	
Project No	100-01C	Drawing No.	
		Rev	
Copyright ©ME Design Sol. 2019. All rights reserved.			

Existing site plan
Scale 1:500