

Copyright of this drawing is vested in the Designer and it must not be copied or reproduced without consent. Contractor to check site for any utility locations that may affect any proposals prior to commencement on site				
Rev.	Drawn	Comments	Date	
A	ME	Footprint reduced slightly & roof pitch changed	Nov 24	
B	ME	Footprint reduced slightly & roof pitch changed	Mar 25	



Proposed side elevation
Scale 1:100




Proposed front elevation
Scale 1:100



Proposed side elevation
Scale 1:100




Proposed rear elevation
Scale 1:100

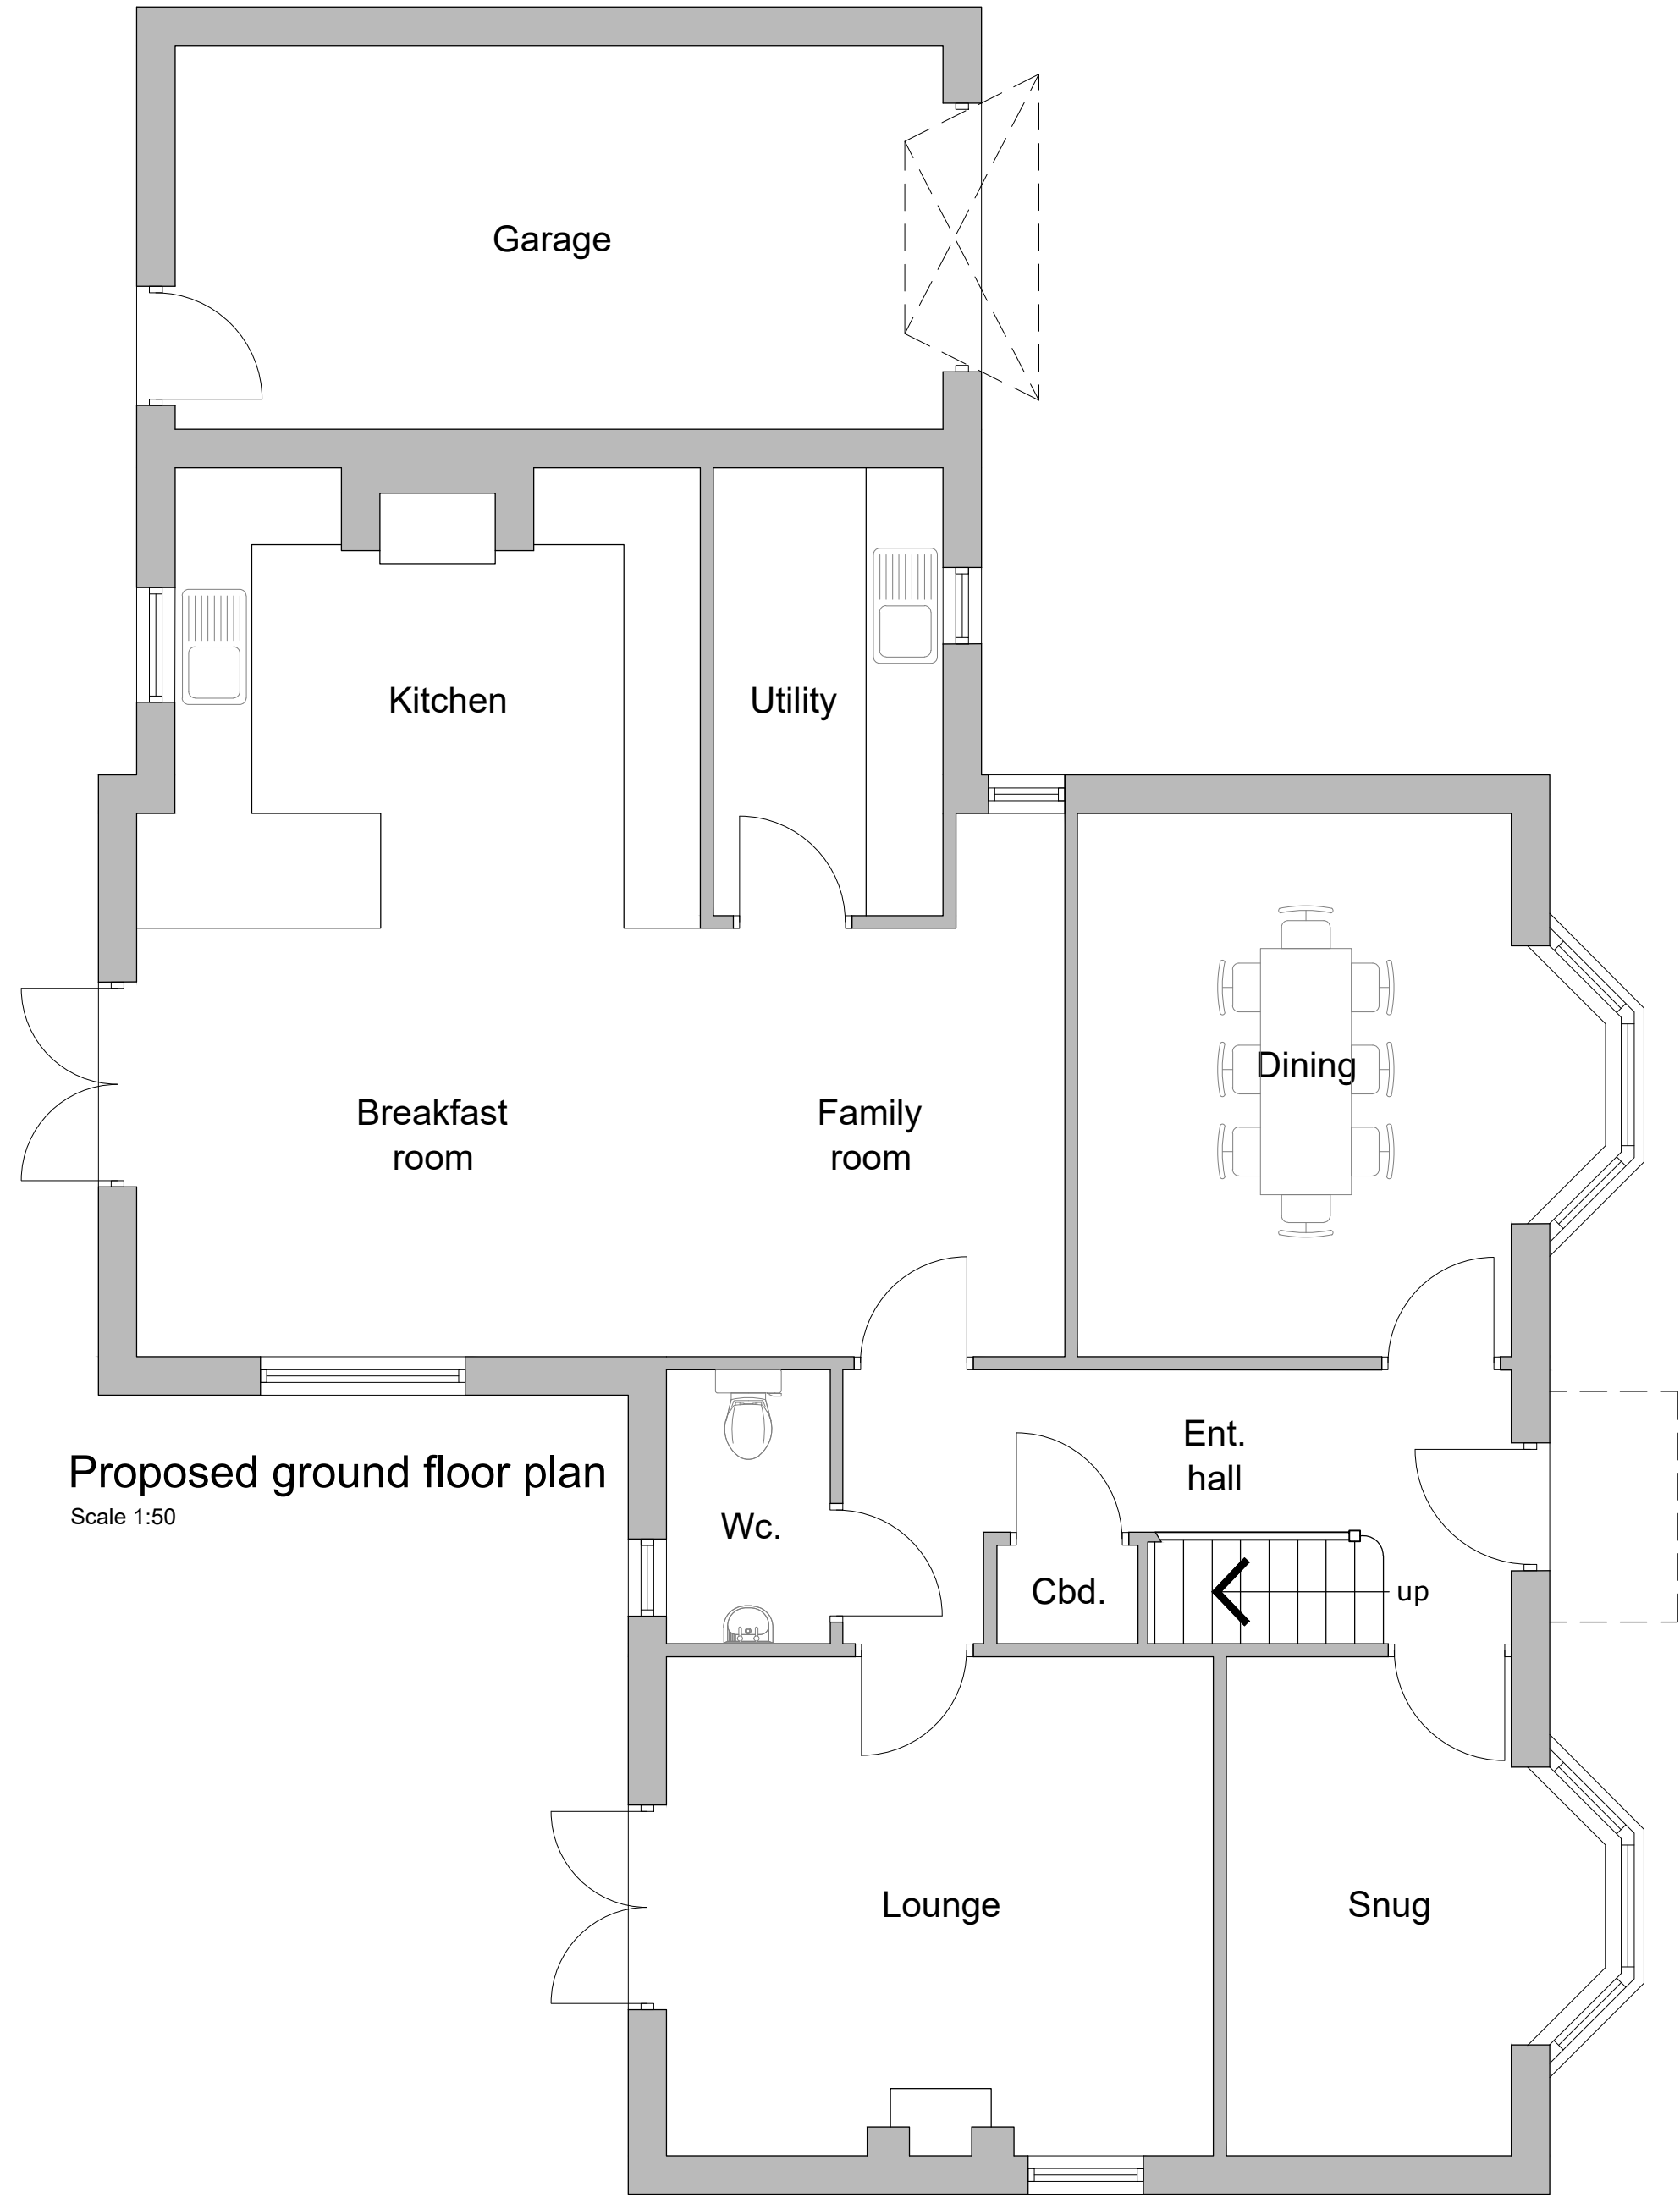

Proposed ground floor plan
Scale 1:50

Proposed ground floor plan
Scale 1:50

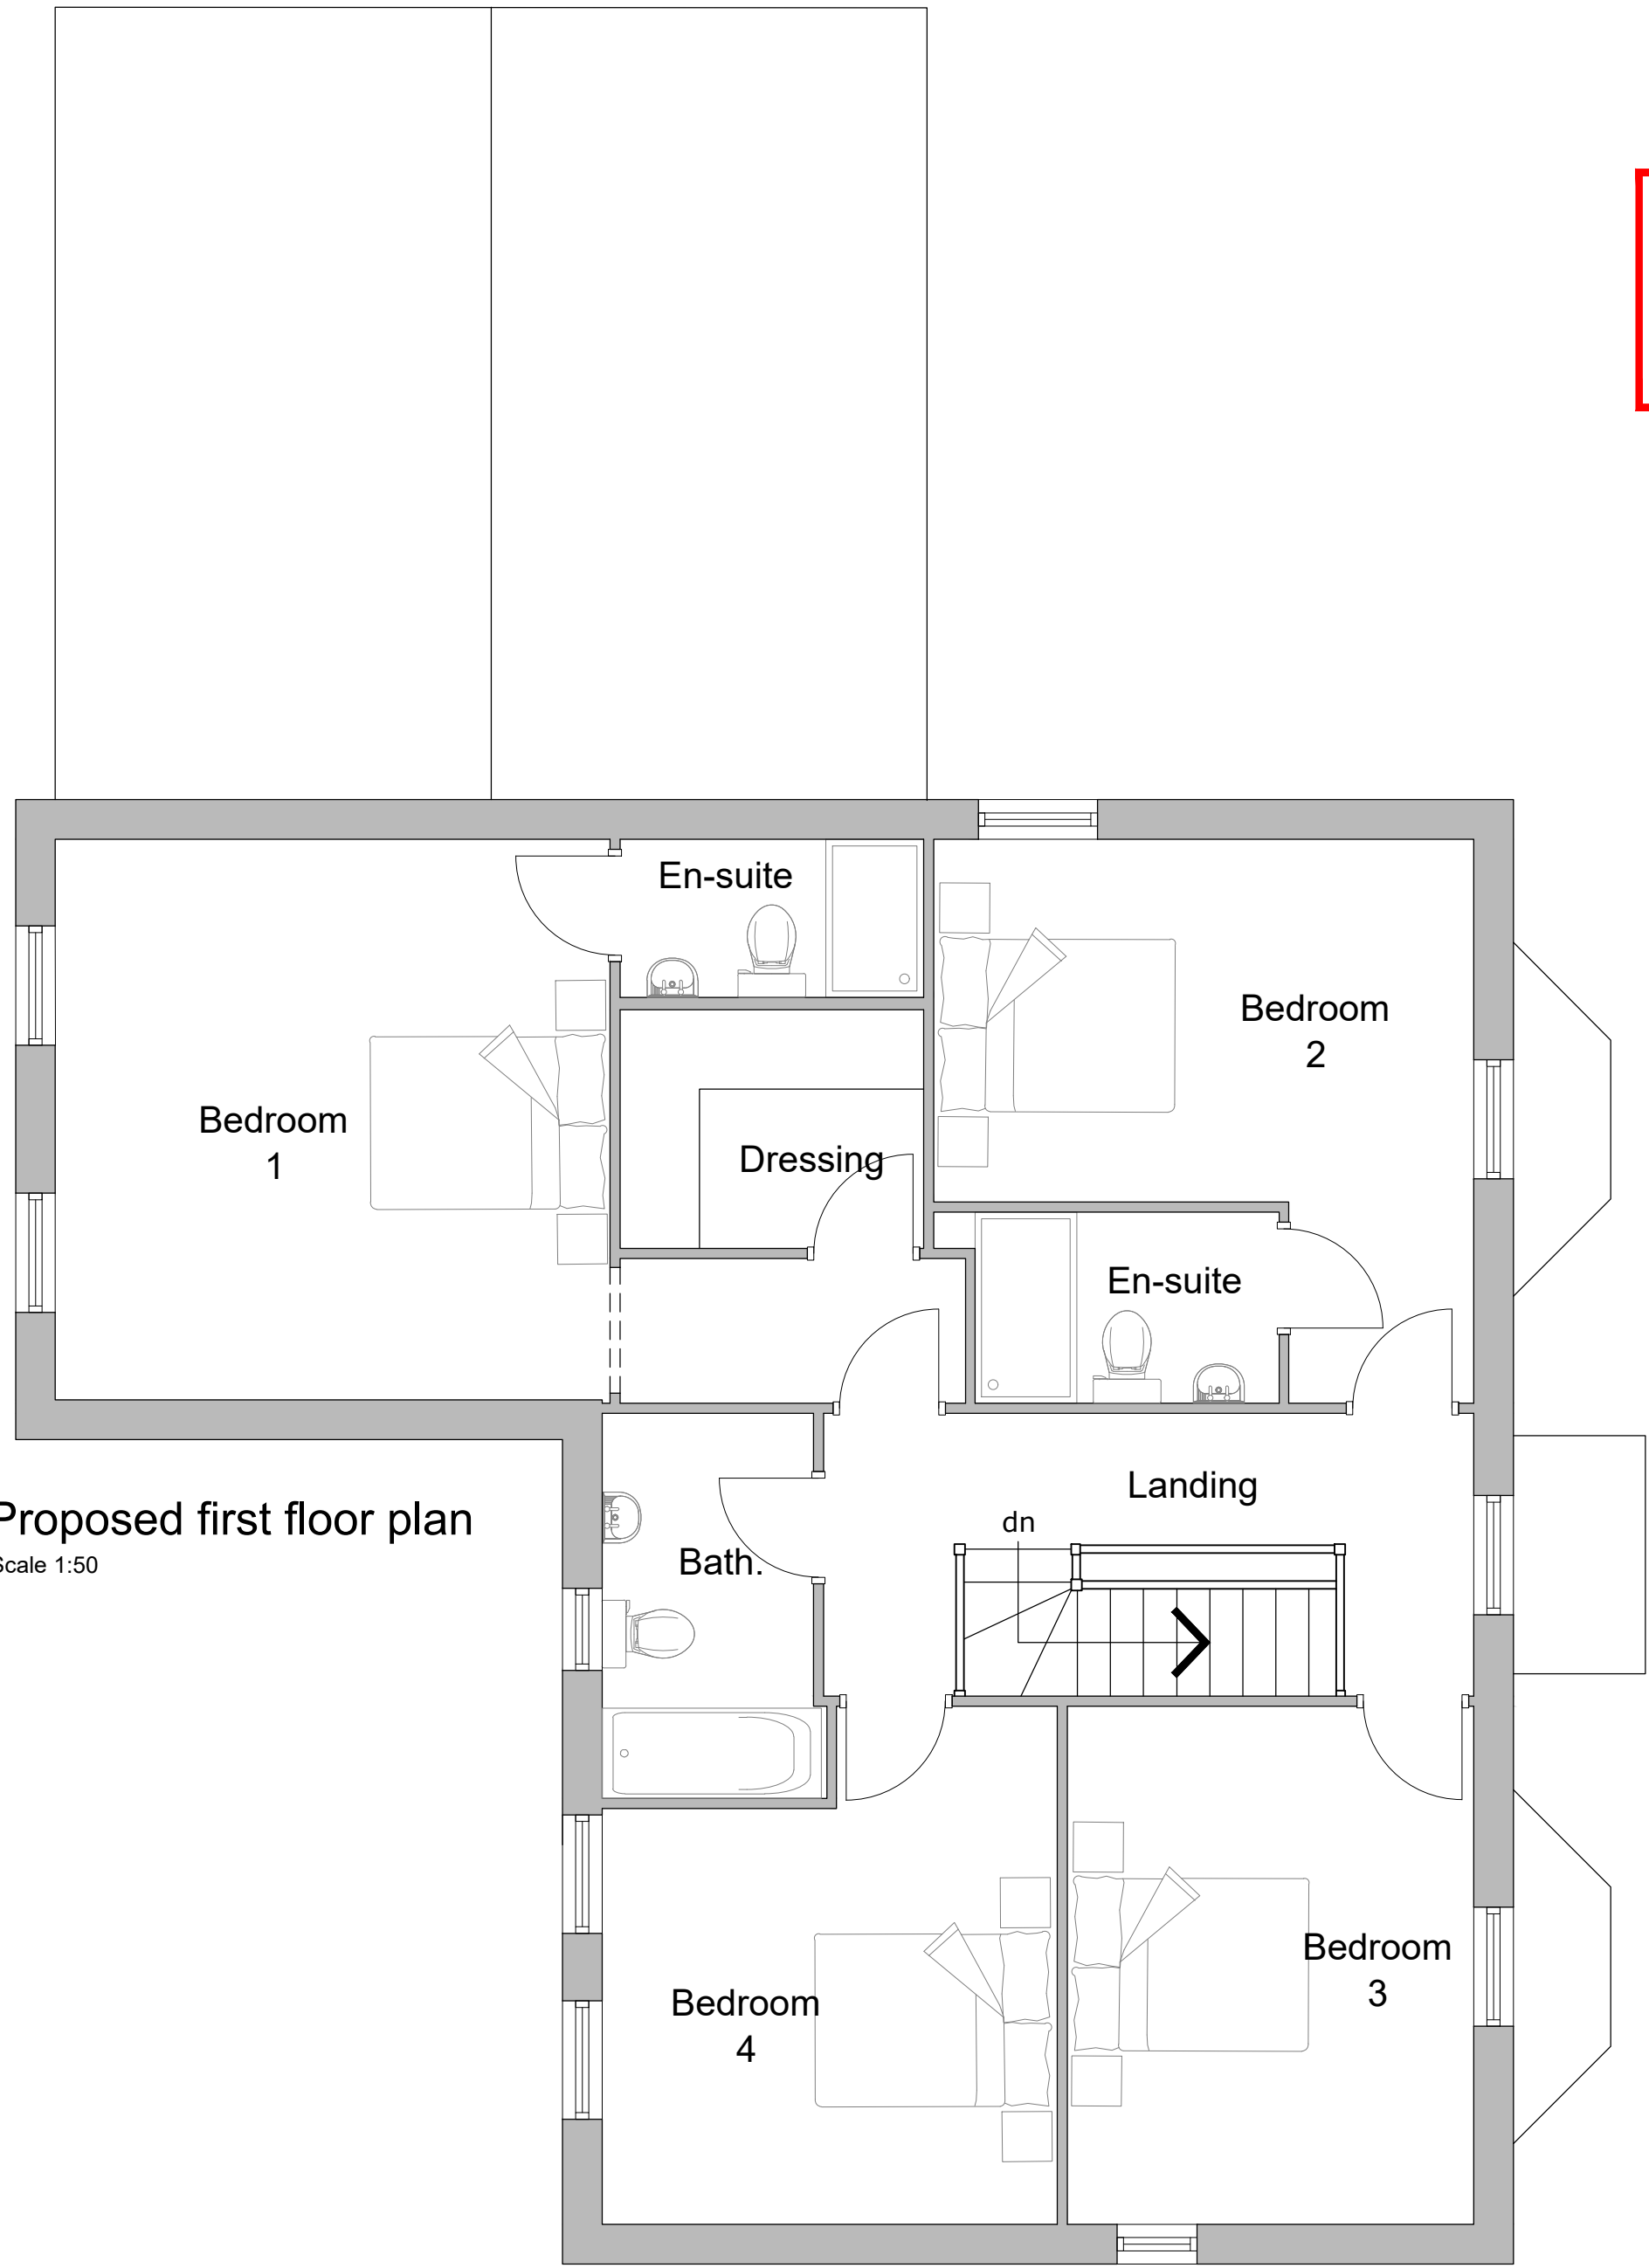

Proposed first floor plan
Scale 1:50

Proposed first floor plan
Scale 1:50

Volume of plot 4 = 718m3
(which includes integral garage
& roof structure)

Reproduced from the
Ordnance Survey map with the permission of Ordnance
Survey on behalf of The Controller of Her Majesty's
Stationery Office
Licence No. AL 100001834



Tel: 07889569867
Email: info@MEDesignsolutions.co.uk
www.MEDesignsolutions.co.uk

Client	ASHGREEN		
Project	PROPOSED HOUSING DEVELOPMENT ON LAND AT LITTLE GORSTY HILL FARM, GORSTY HILL, TEAN, ST10 4EL		
Title	PROPOSED PLANS & ELEVATIONS PLOT 4		
Status	PLANNING PERMISSION		
Date	DECEMBER 2023	Drawn	ME
Scale	@A1 AS SHOWN	Checked	
Project No	100-05B	Drawing No.	
		Rev	
Copyright ©ME Design Sol. 2019. All rights reserved.			