




REAR ELEVATION
(looking toward the east)

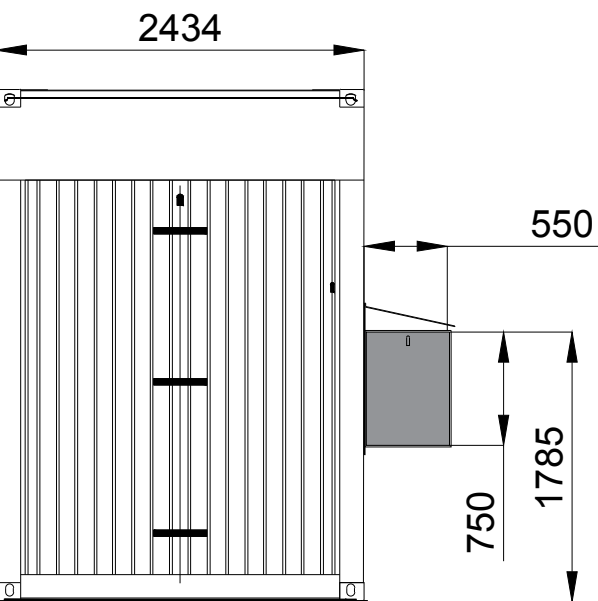



FRONT WALL ELEVATION
(looking toward the south)

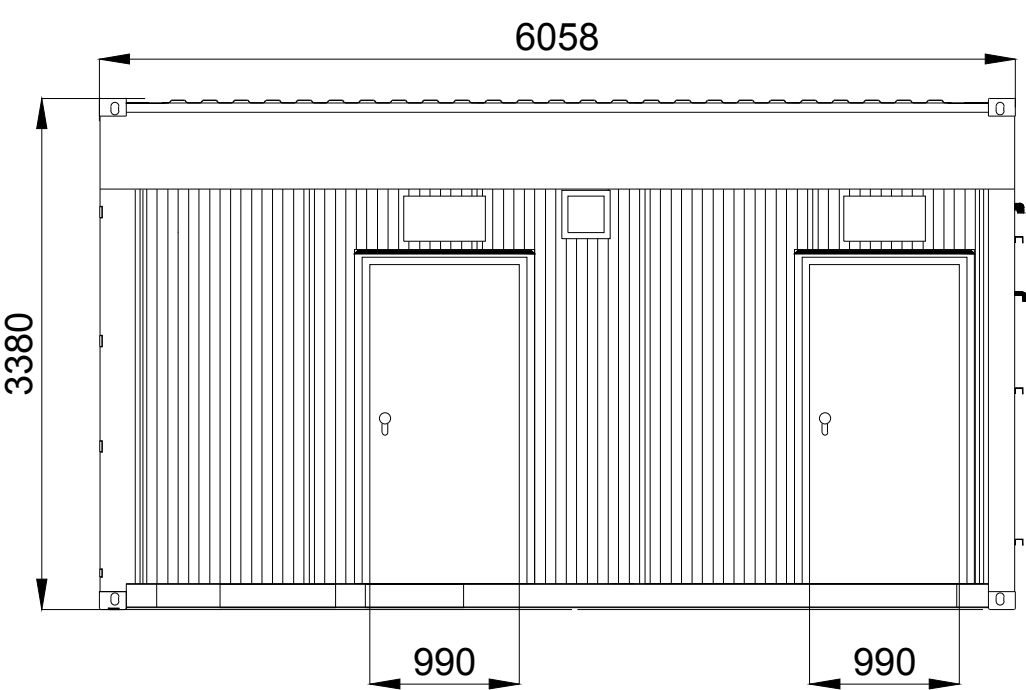

FRONT ELEVATION
(looking toward the west)

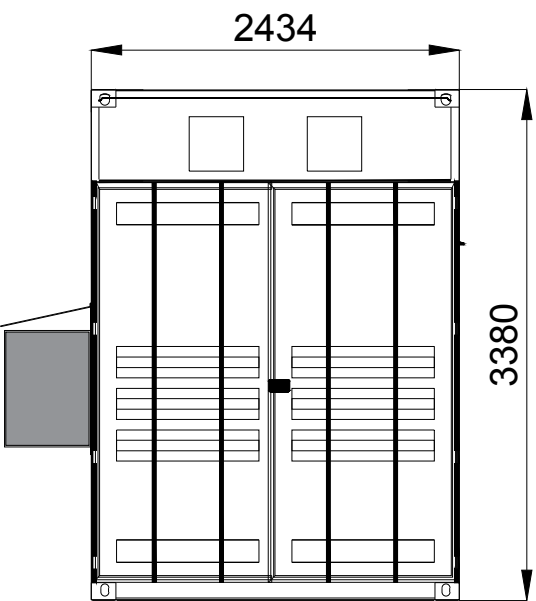


REAR WALL ELEVATION
(looking toward the north)

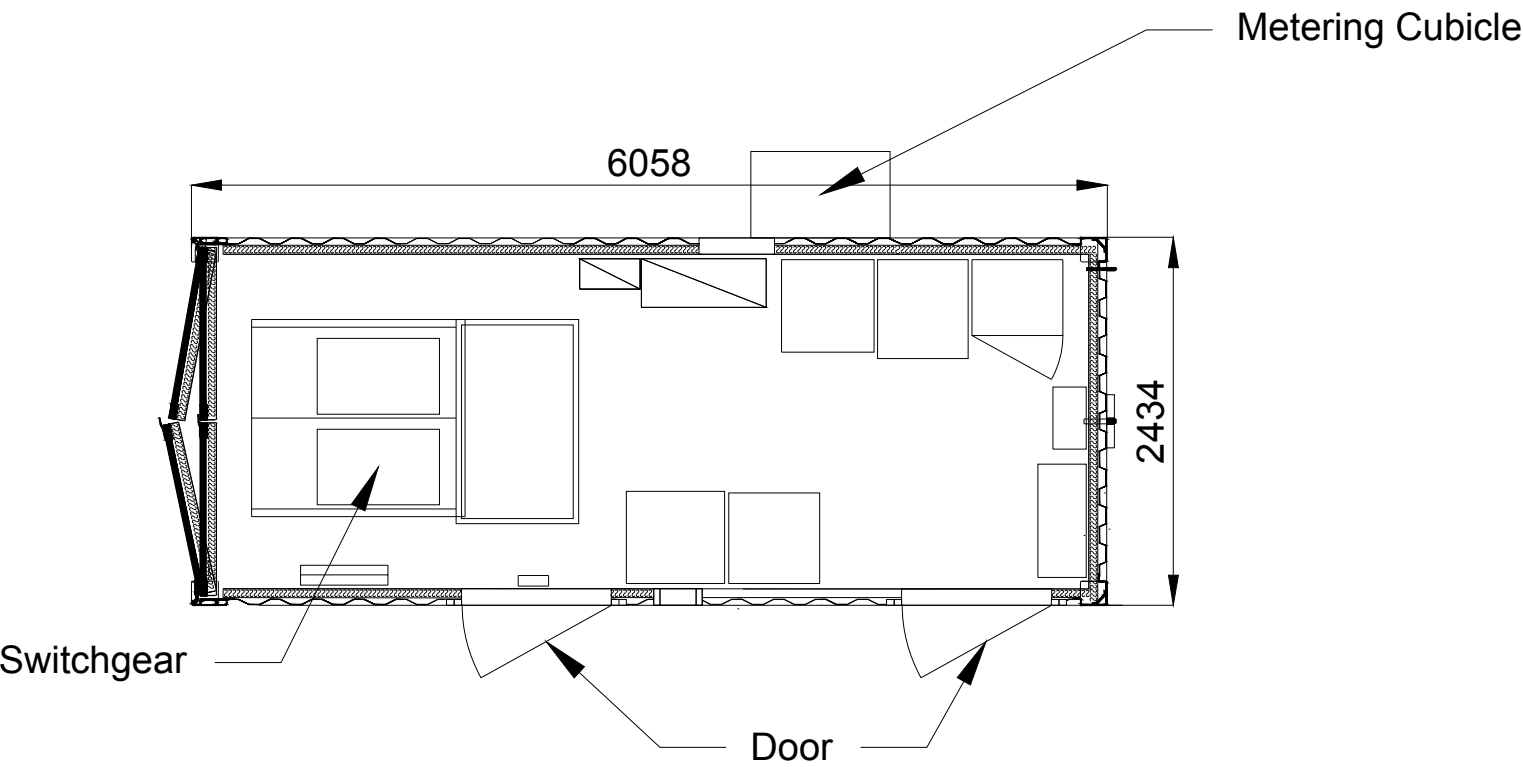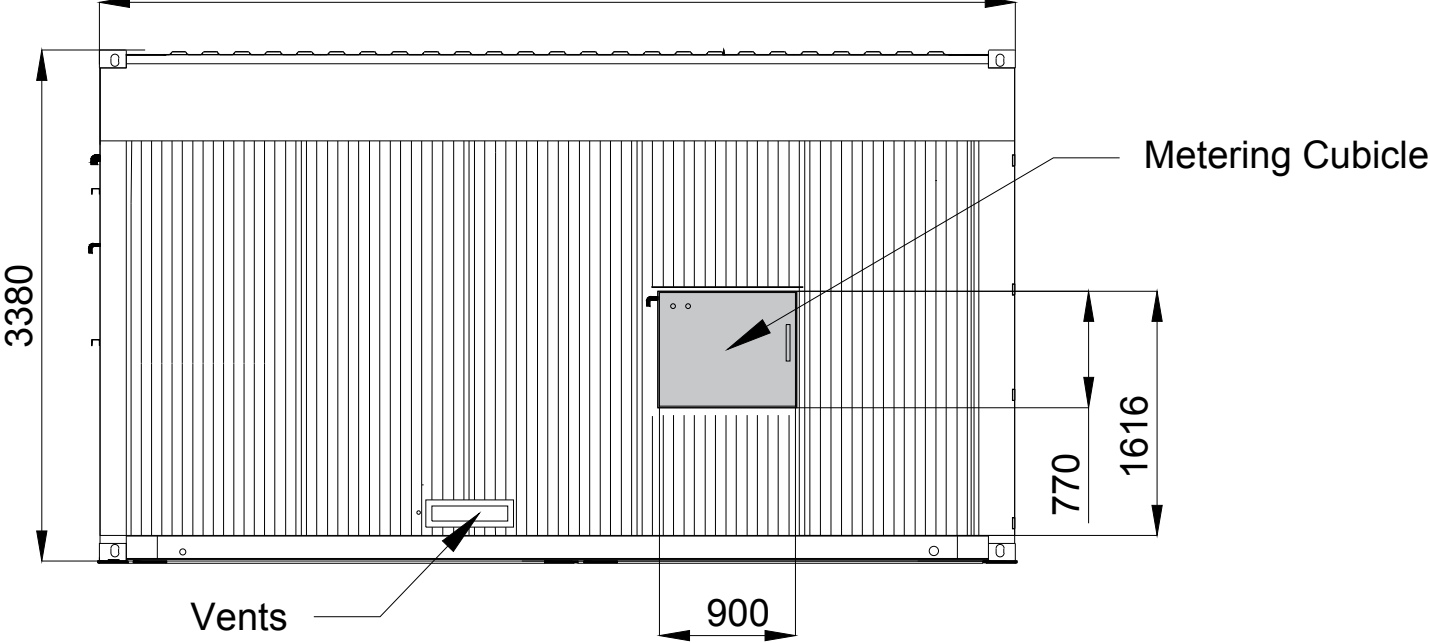

Note:

1. To be metal construction on a concrete plinth. A recessive colour such as grey will be used. All details will be agreed with the local planning authority prior to installation.

 

Project: New Buildings Solar				
Drawing name: DNO Substation				
ID:	1115_05	Drawn:	REN	
R 01	First Issue	21.03.2024		Date
Revision	Description	Date		
Discipline:	Phase:	Format:	Scale:	Sheet No
Electrical	Preliminary Design	A2	1:50	01 / 01
Client:				
REPD				
Floor 6, Two Kingdom Street, Paddington, London, W2 6BD				
office@repd.co.uk				
www.repd.co.uk				

	RENERGY LTD	
	14 B Filip Kutev str.	
	1407 Sofia, Bulgaria	
	info@renergy-bg.com	
	<u>www.renergy-bg.com</u>	
This drawing may not be reproduced or be made available to third person or competing companies without Renergy permission. The reproduction, distribution and utilization of this document as well as the communication of its contents without explicit authorization is prohibited. Offenders will be held liable and can fines up to 50% of the project cost. variations in design can occur to site conditions.		