



Copyright of this drawing is vested in the Architect and it must not be copied or reproduced without consent. Figured dimensions only are to be taken from the drawing. All dimensions are given in millimetres unless otherwise stated. The Architect shall be liable for any variation between drawings and the construction. THE ARCHITECT'S WORK IS ADVISED TO CLARITY DIMENSIONS WITH THE ARCHITECT PRIOR TO SETTING OUT.

Rev	Drawn	Comments	Date
A	DD	Drawings amended in accordance with	05.02.24
B	DD	Drawings amended in accordance with	03.04.24
C	DD	Drawings amended in accordance with	06.05.24
D	DD	Drawings amended in accordance with	20.05.25
E	DD	Drawings amended in accordance with	27.08.25

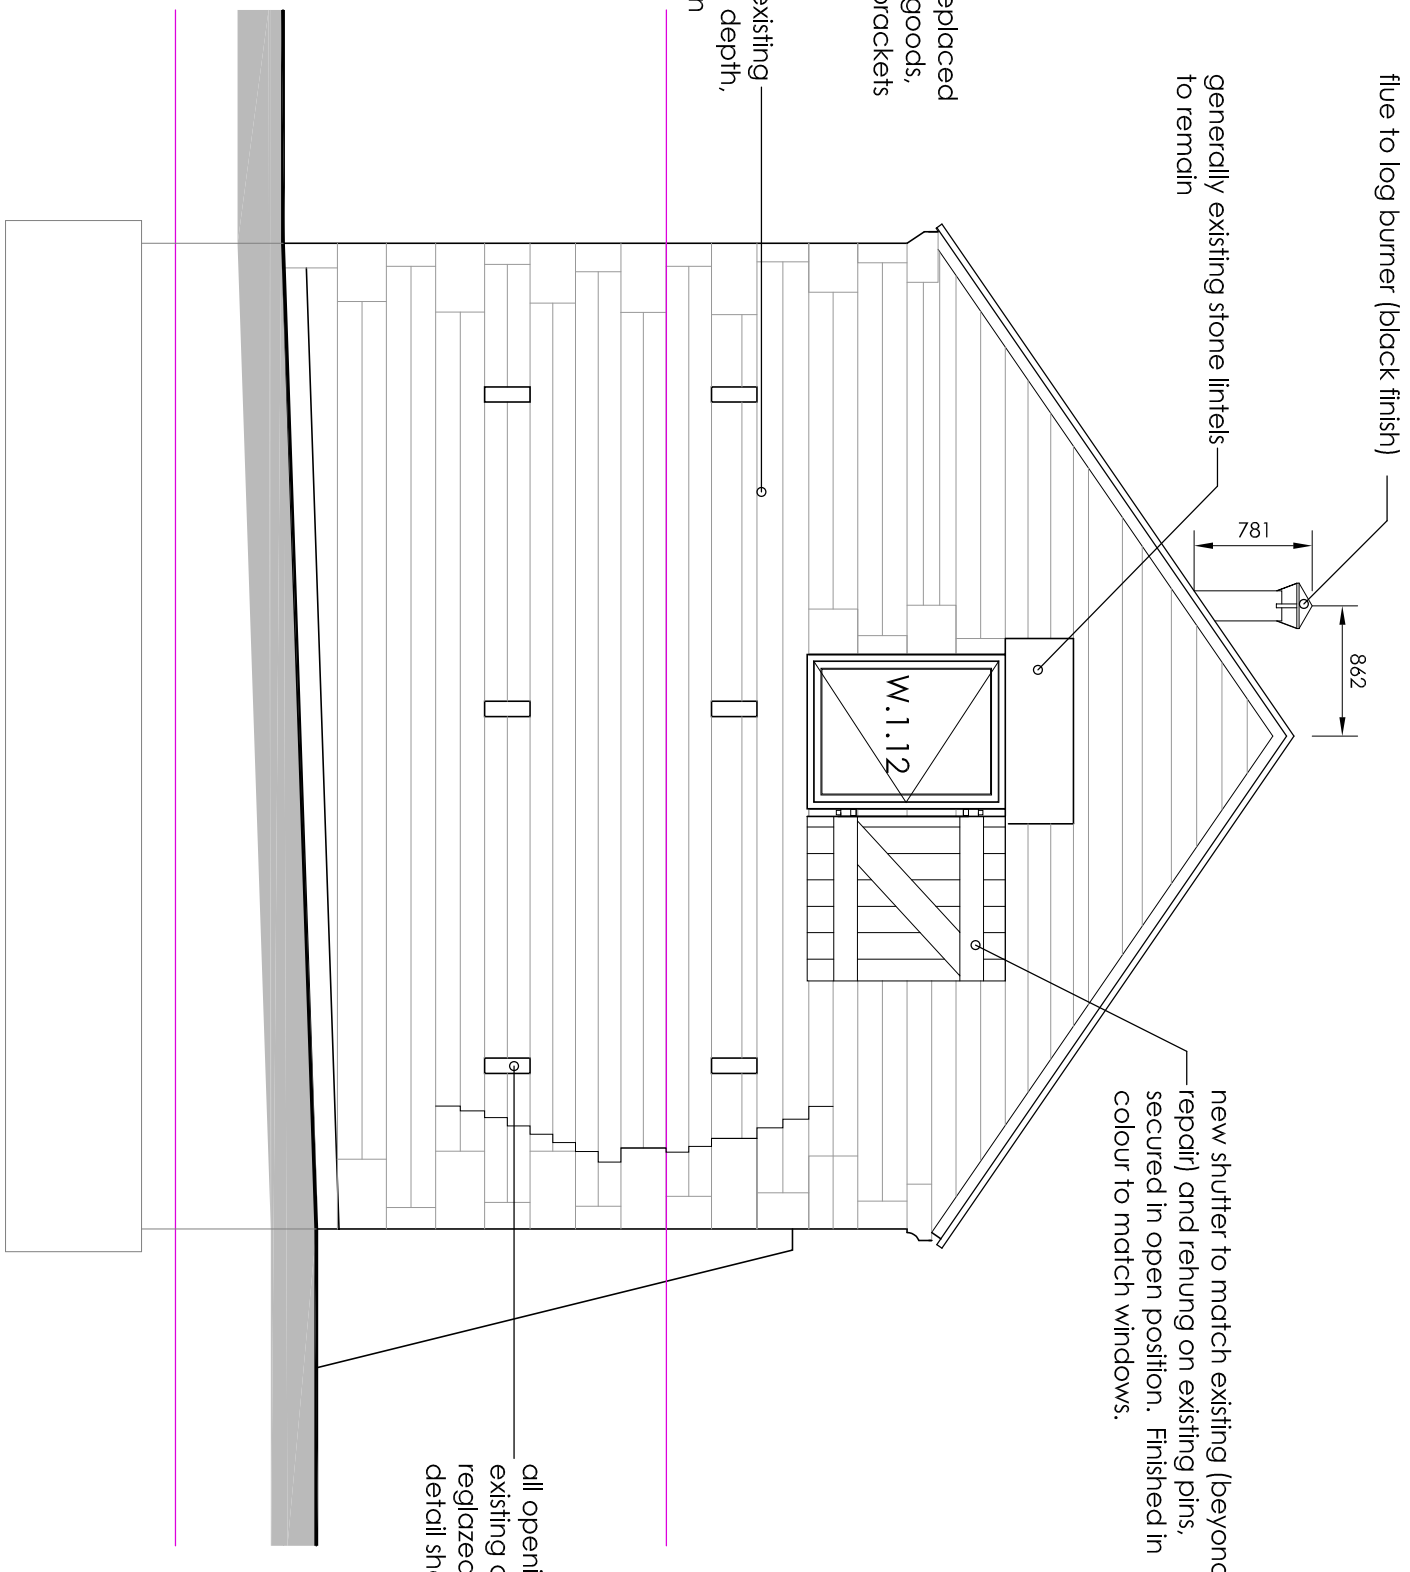


Side Elevation 1:50

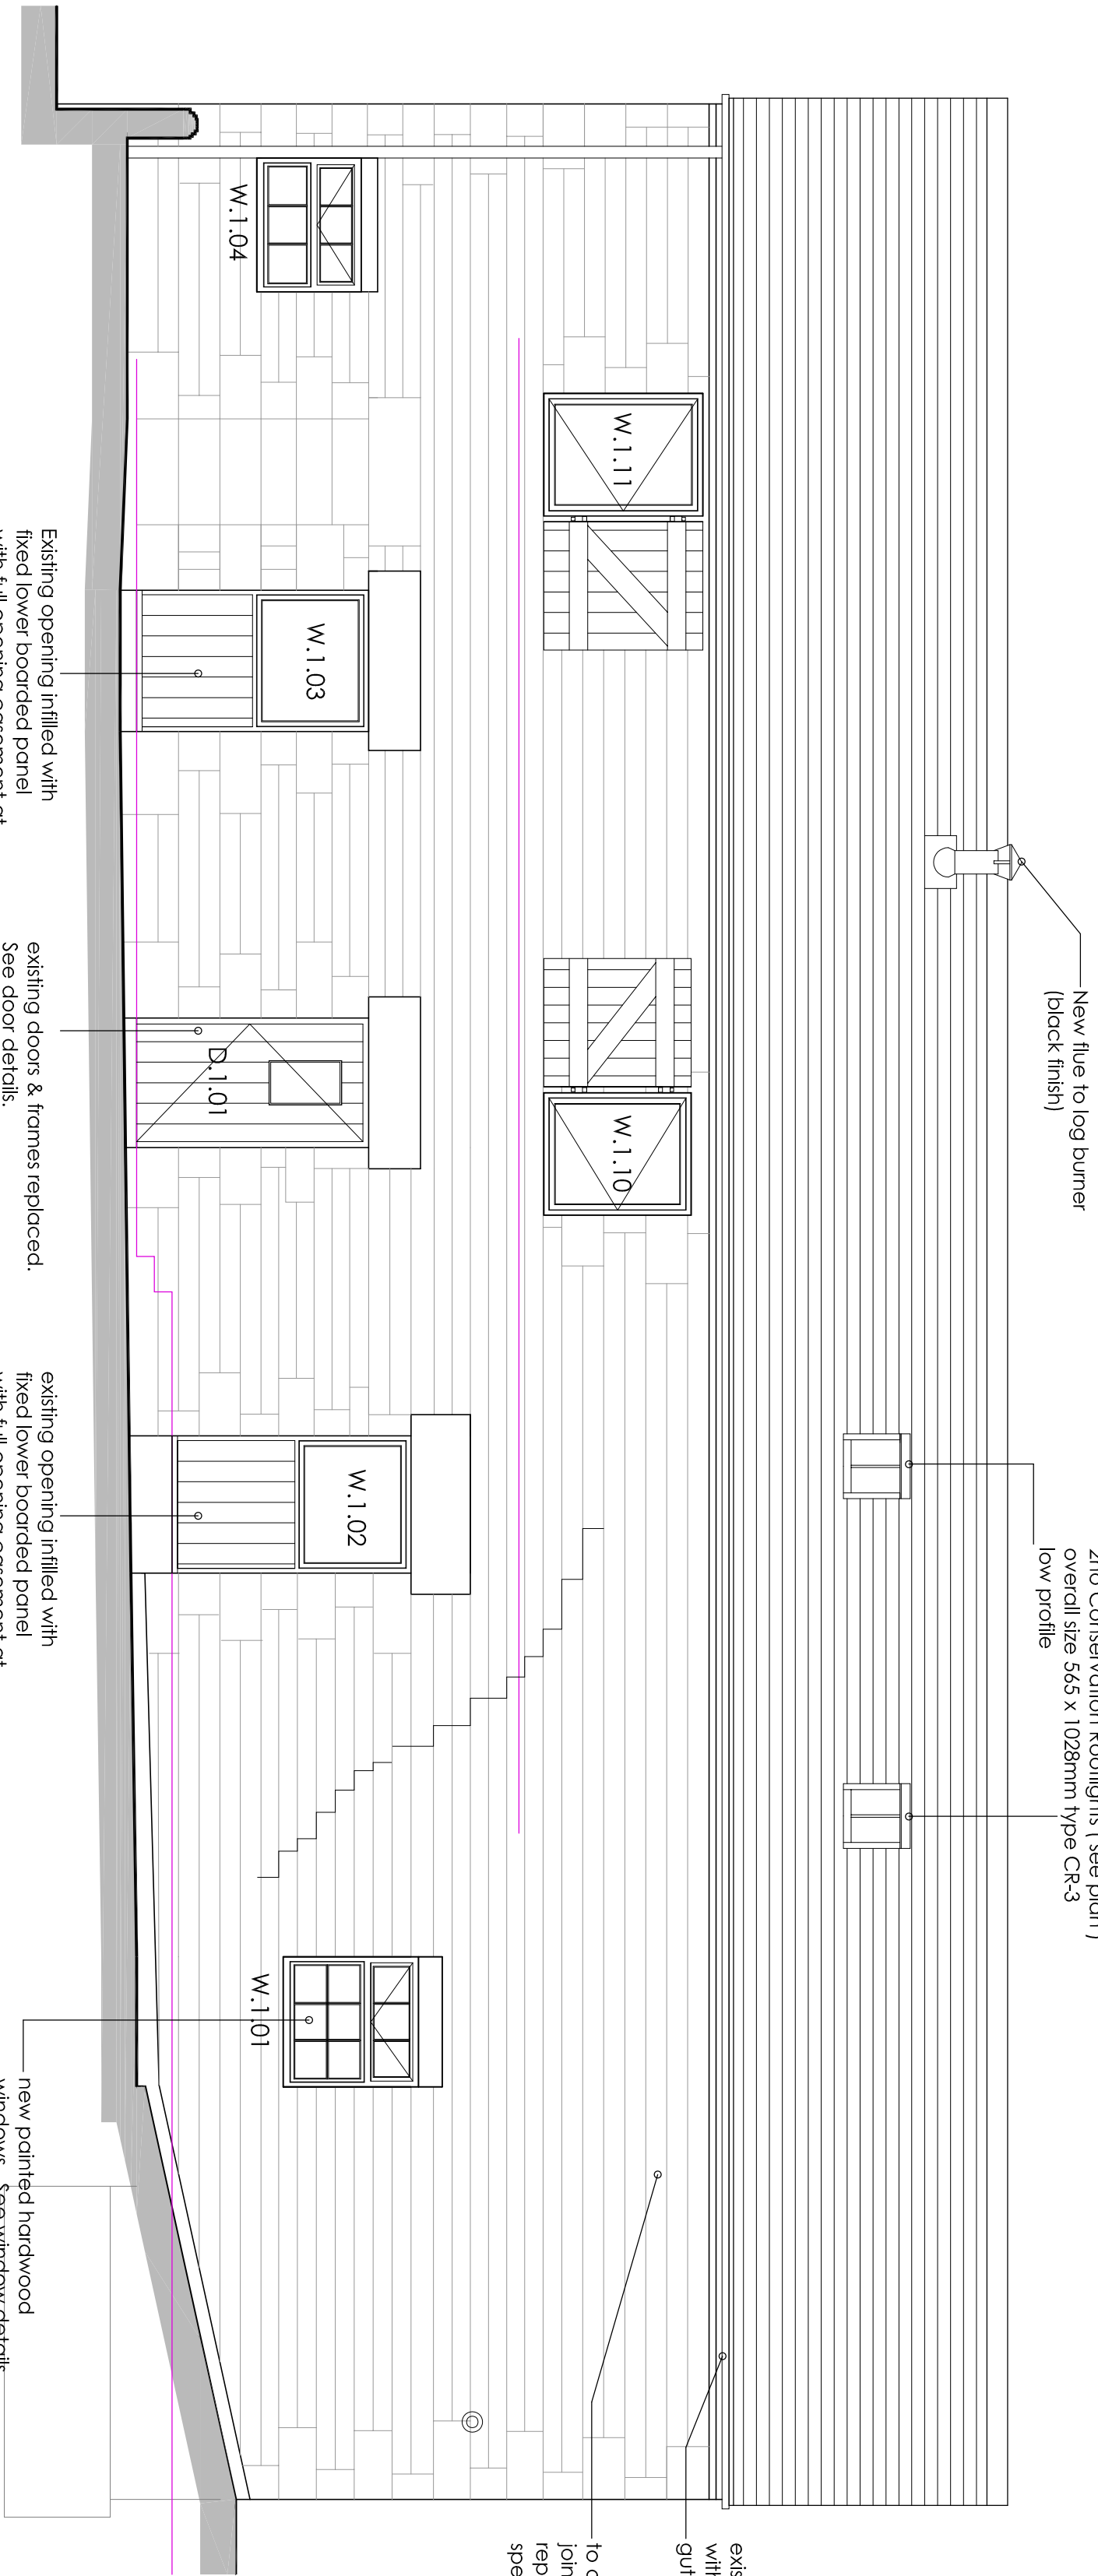


Front Elevation 1:50

Inline Vents - for Extract vent and Soil pipe termination (s & v pipe). - Glidvale Universal In-line Tile Ventilators (or other approved) to match colour of plain clay tiles.

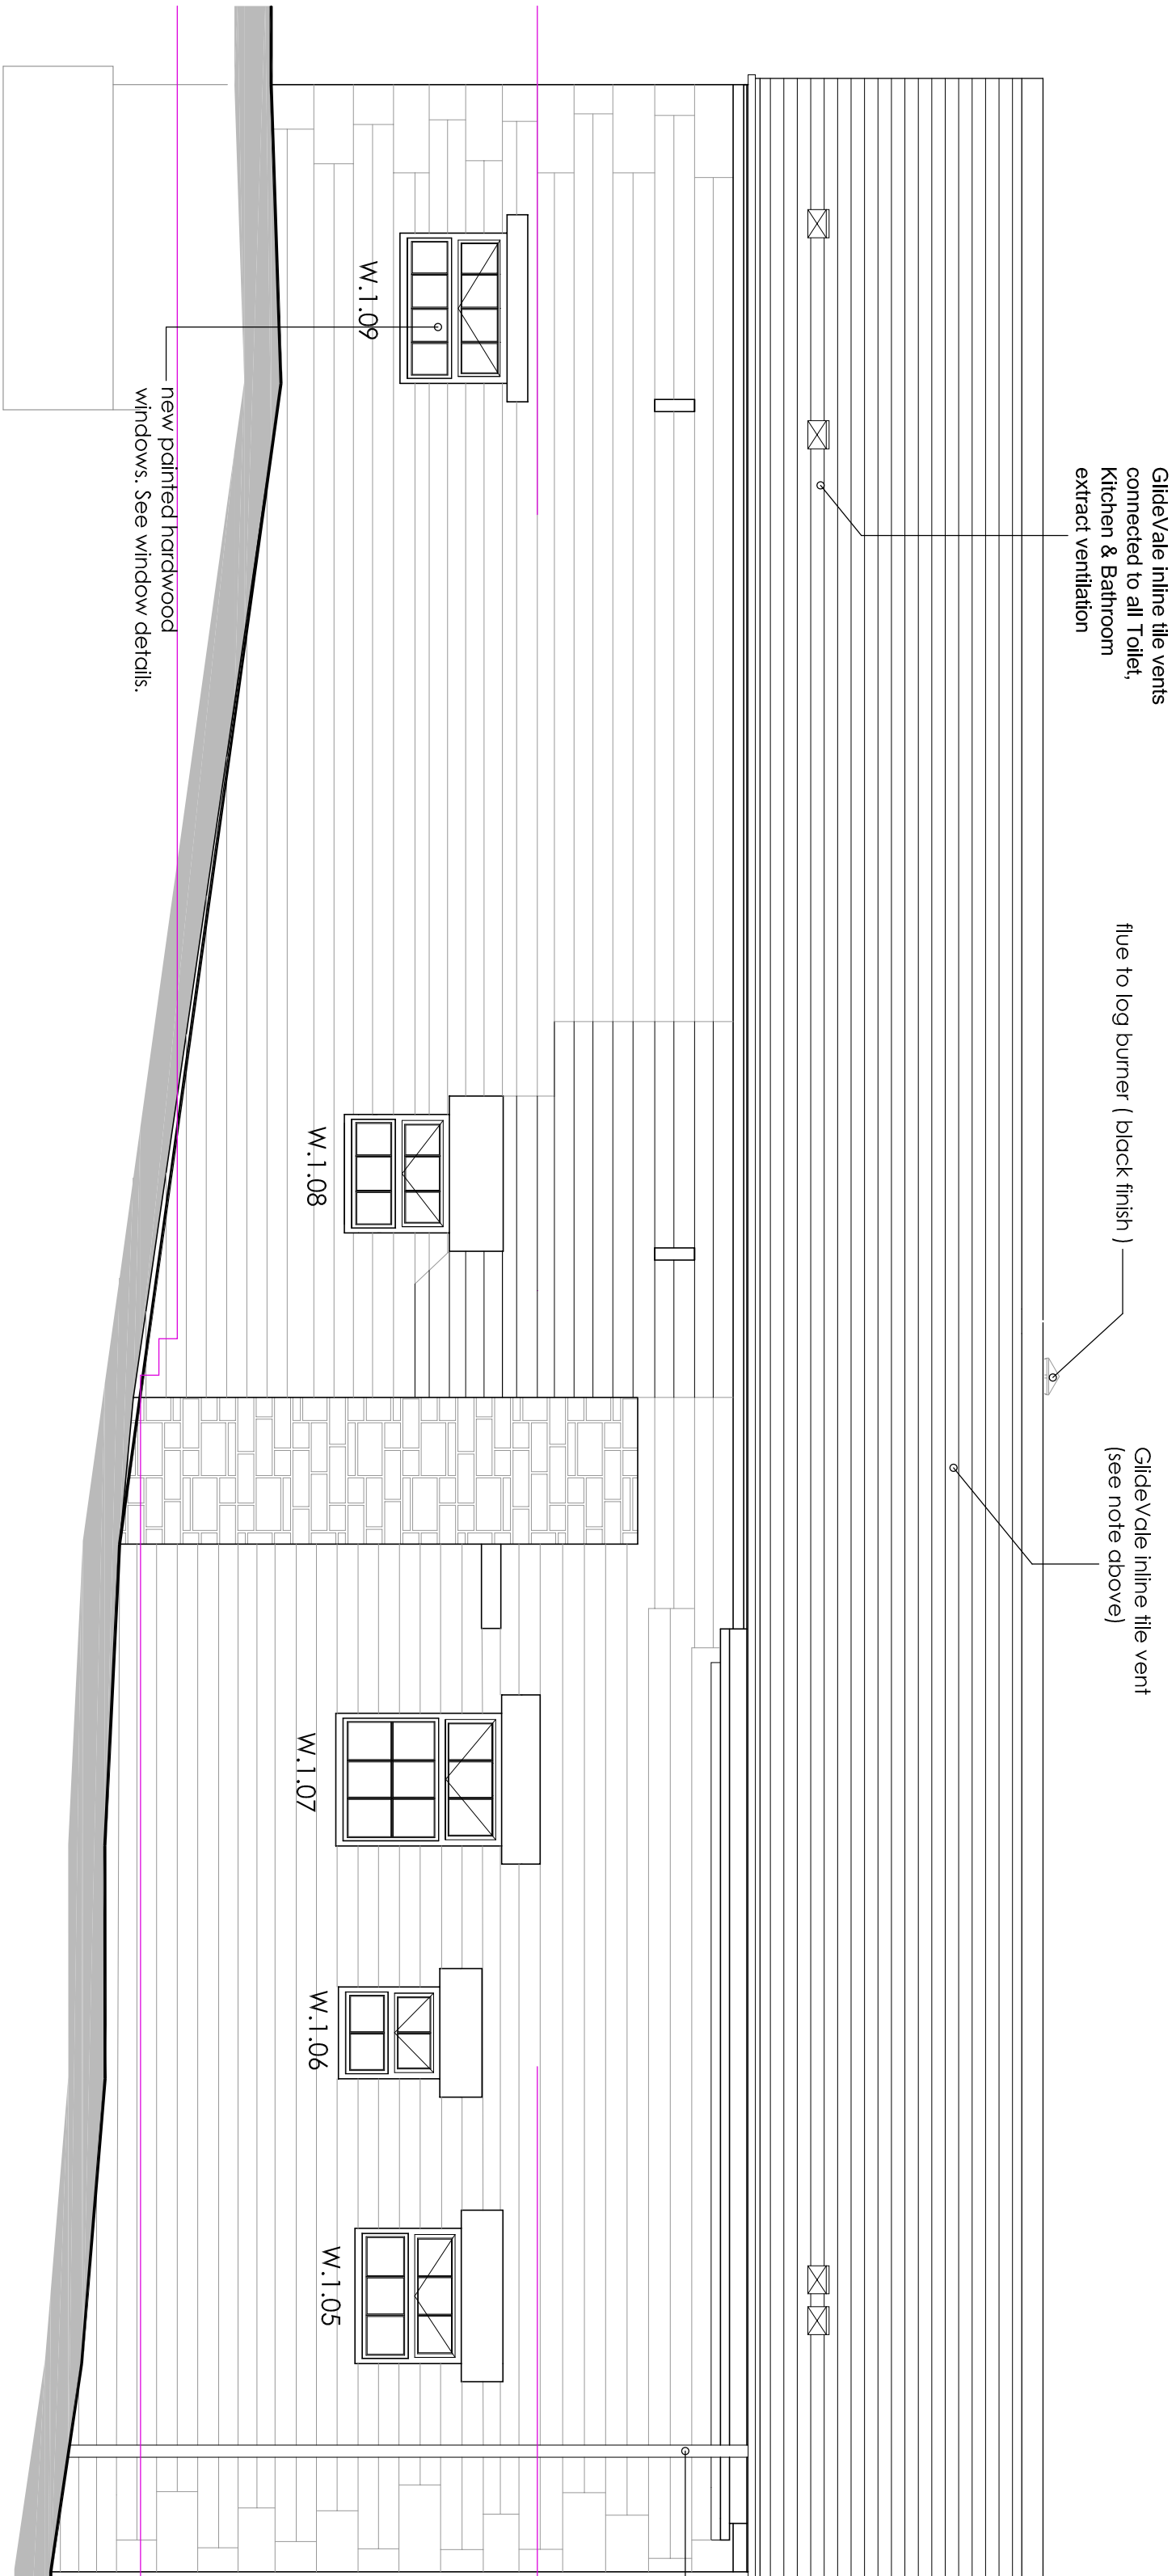

Rear Elevation 1:50

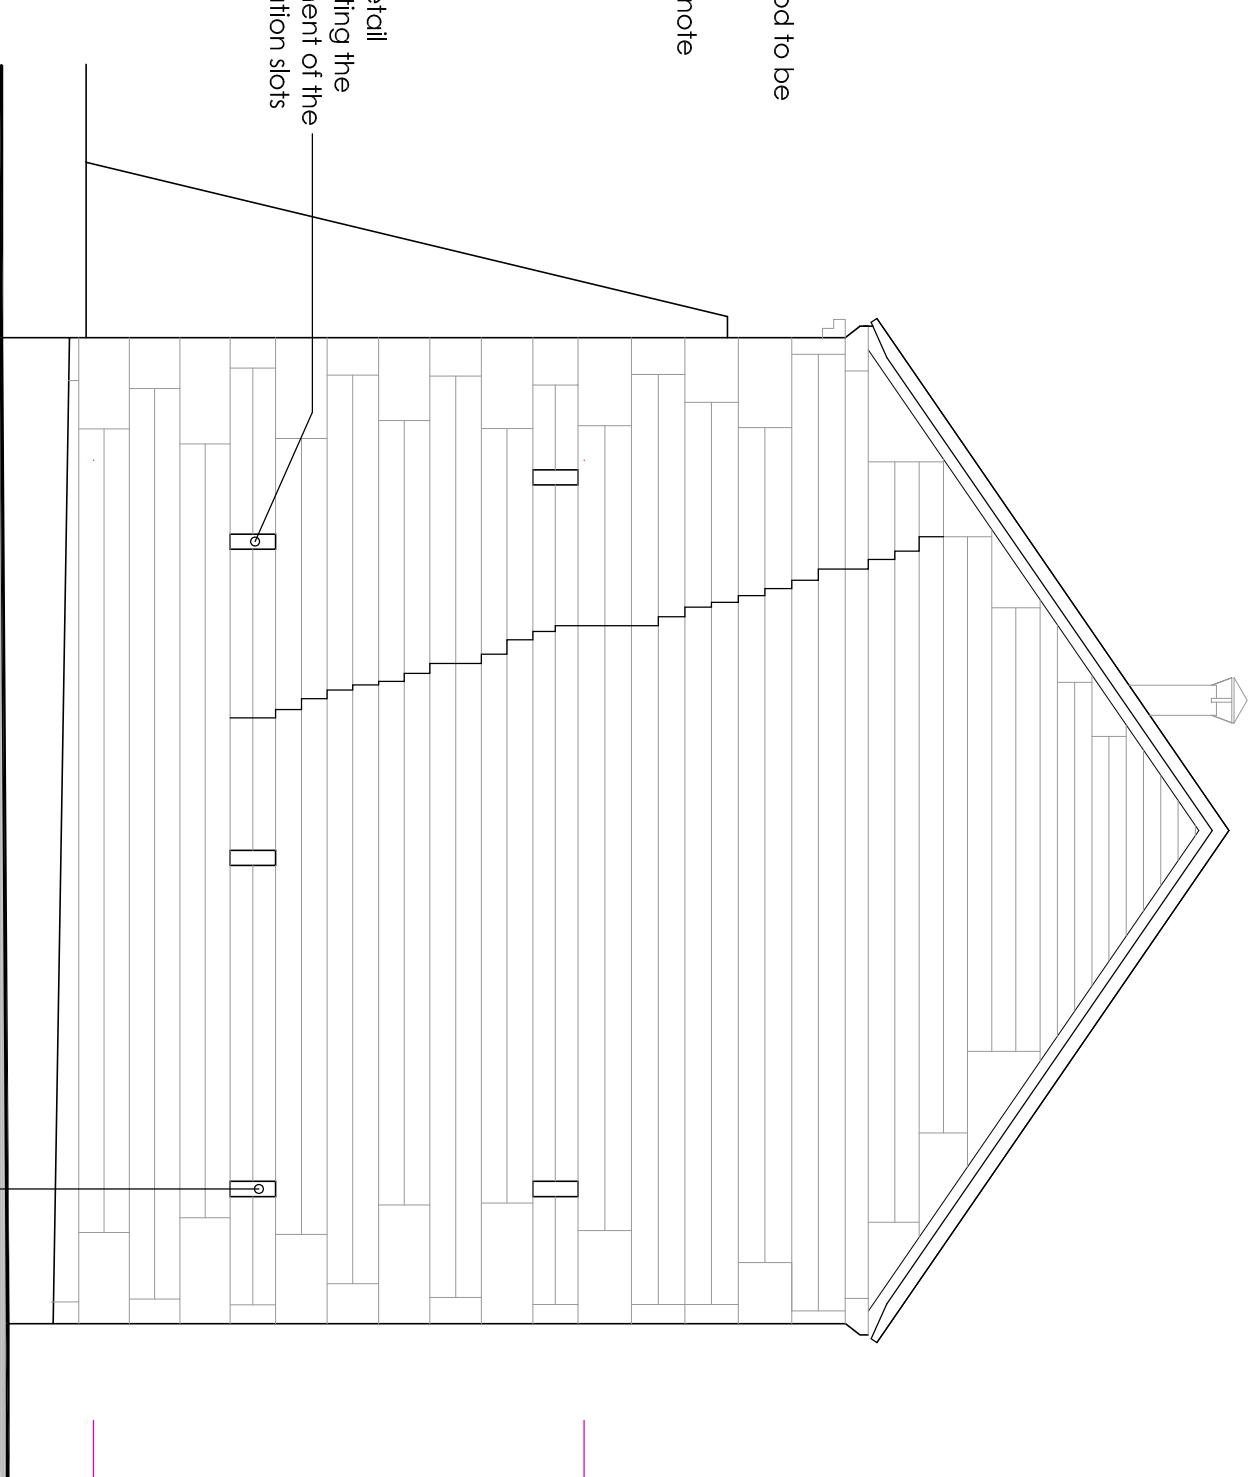

Side Elevation 1:50

All new Rainwater Pipes and Gutters to be replaced. A new gutterage system consisting of 100mm dia copper half round gutters with 40mm dia copper downpipes. All existing old m.p. gutter fixed with rise and fall brackets

Hewitt&Carr Architects
A: The Studio 17A High Street 1 Cheongle 1 Stridcliffe 1 ST10 1AA
T: 07803 2562991 07771 396376
E: enquiries@hccarchitects.co.uk
W: www.hccarchitects.co.uk

Client
Mr T Bootle

Project
Conversion of Listed Barn into
Dwelling to Catswell
Farm, Huntley Lane, Denford, ST13 7JX

Title
Barn A

Elevations as Proposed

Struck

Planning
Date Nov 2023
Scale @A1 As Stated

Project No. Drawing No.
00101 PL(0) 16

Rev E

Ref: H/REF