



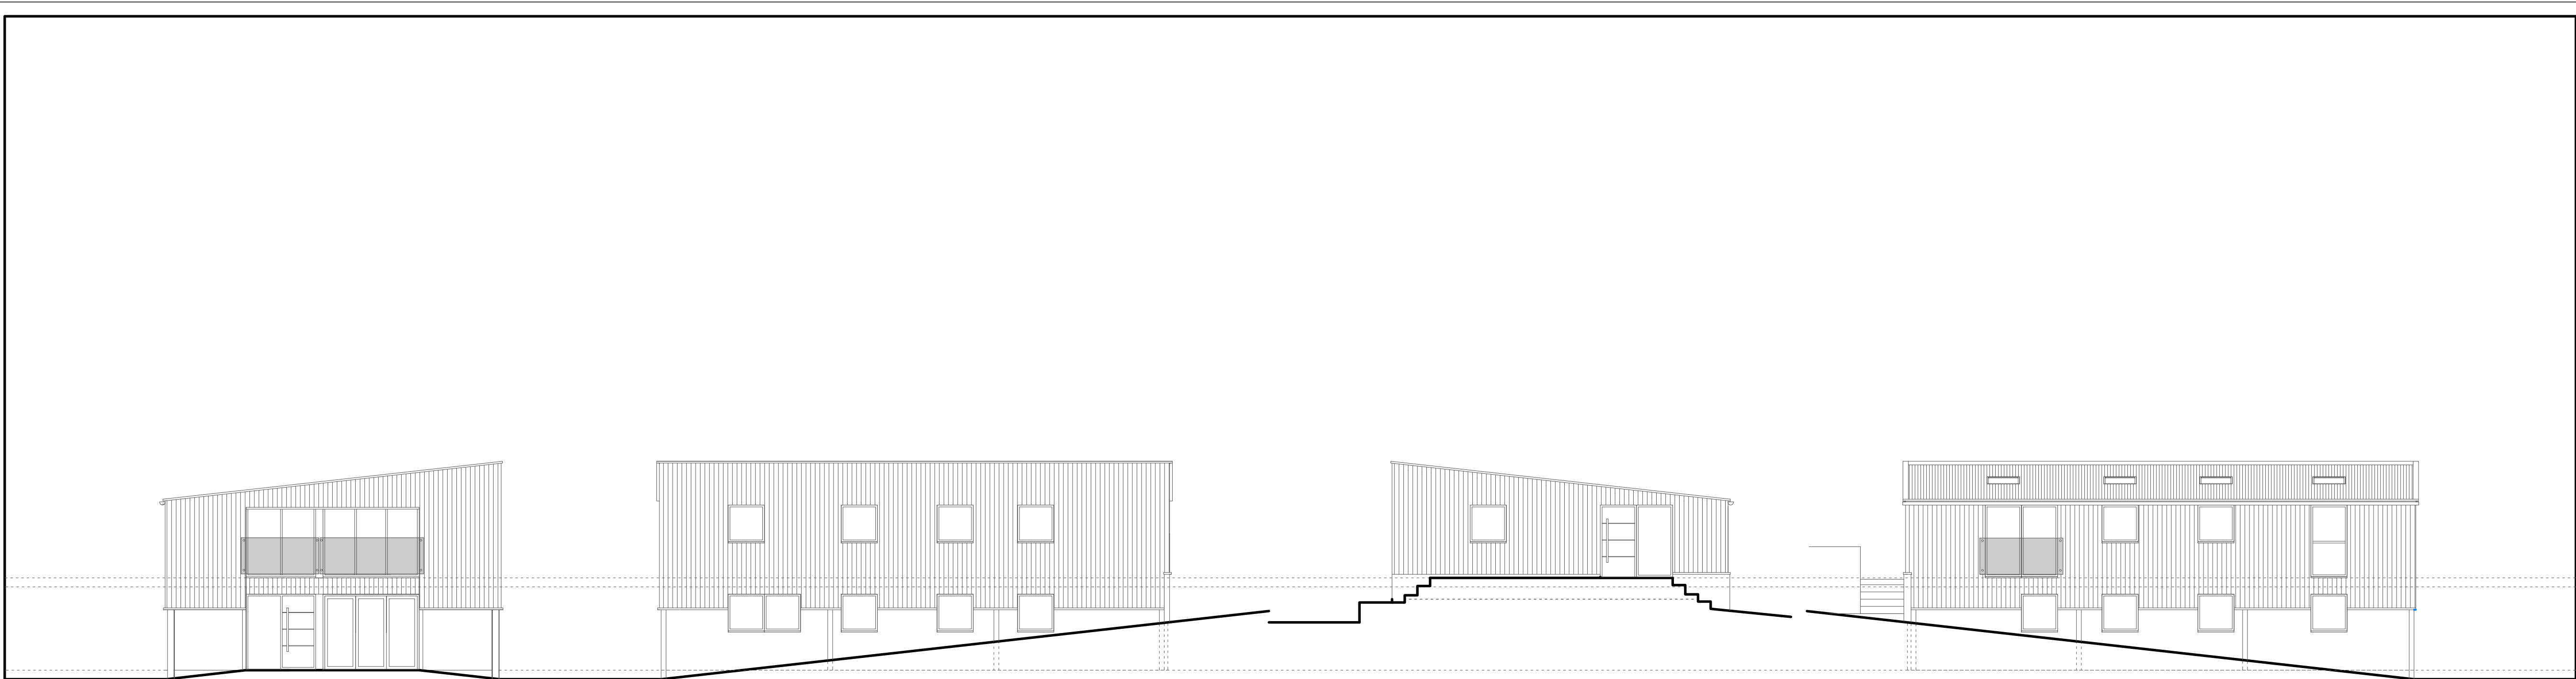


SOUTH ELEVATION


EAST ELEVATION

NORTH ELEVATION

WEST ELEVATION

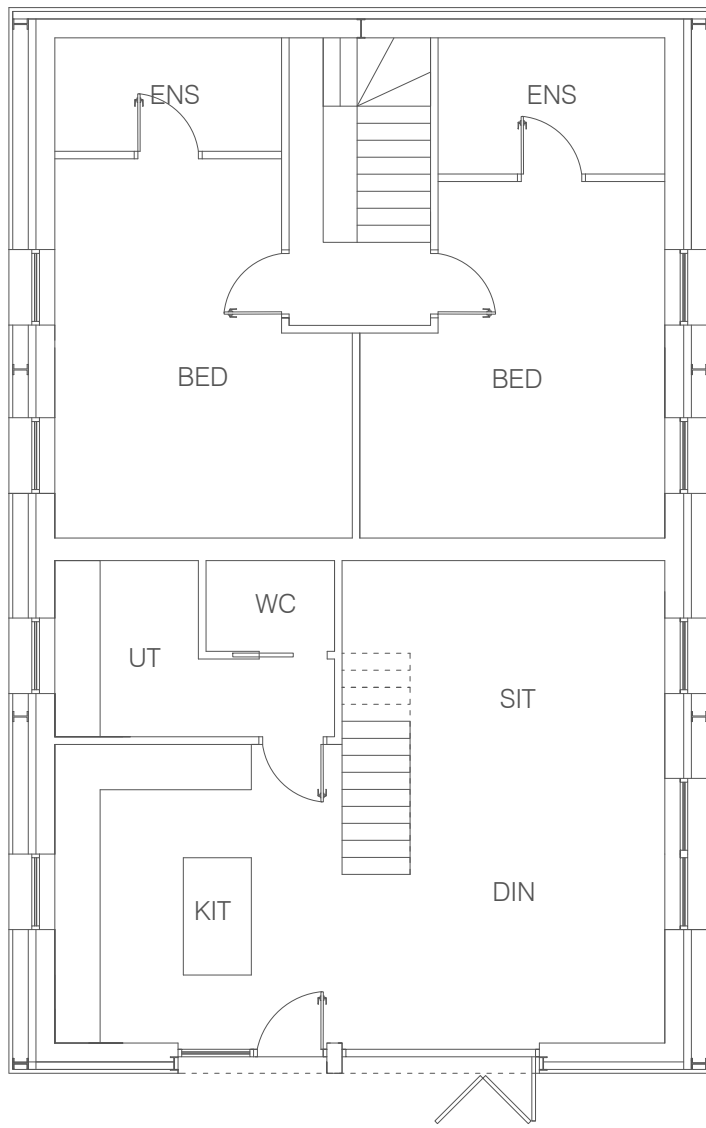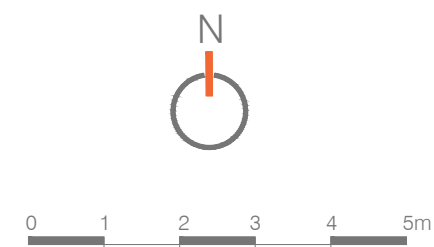


GROUND FLOOR PLAN

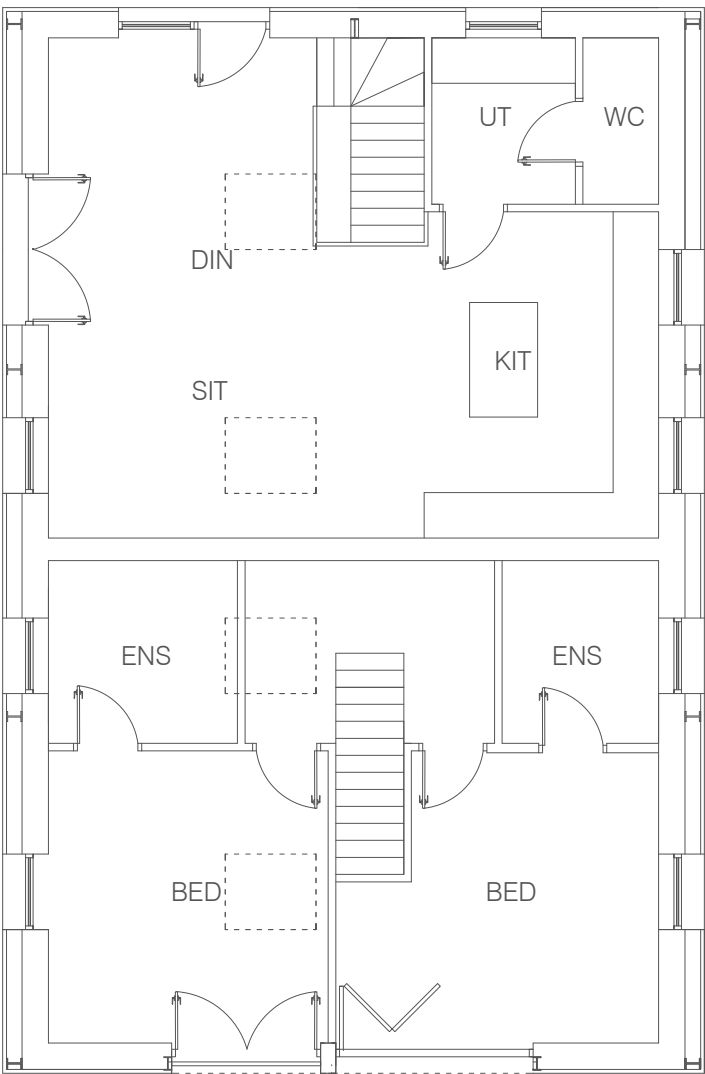

FIRST FLOOR PLAN

ROOF PLAN

 

ROOF PLAN



VISUALS

Client	
Mr A Byatt	
Location	
Far Lakes Farm Shaw Wall Lane Whiston ST10 2HT	
Proposal	
Change of Agricultural unit to 2No. dwelling - Class Q	
Drawing	
Proposed plans	
Scale	Date
A1@ 1:100	08.10.25
Sheet No	Job Ref
 daniel wright architectural design ltd	
Ednaston Park- Painters Lane- Ashbourne-DE6 3FA e: dan@dwad.co.uk m: 07837774986 t: 01335 818089 www.dwad.co.uk	