

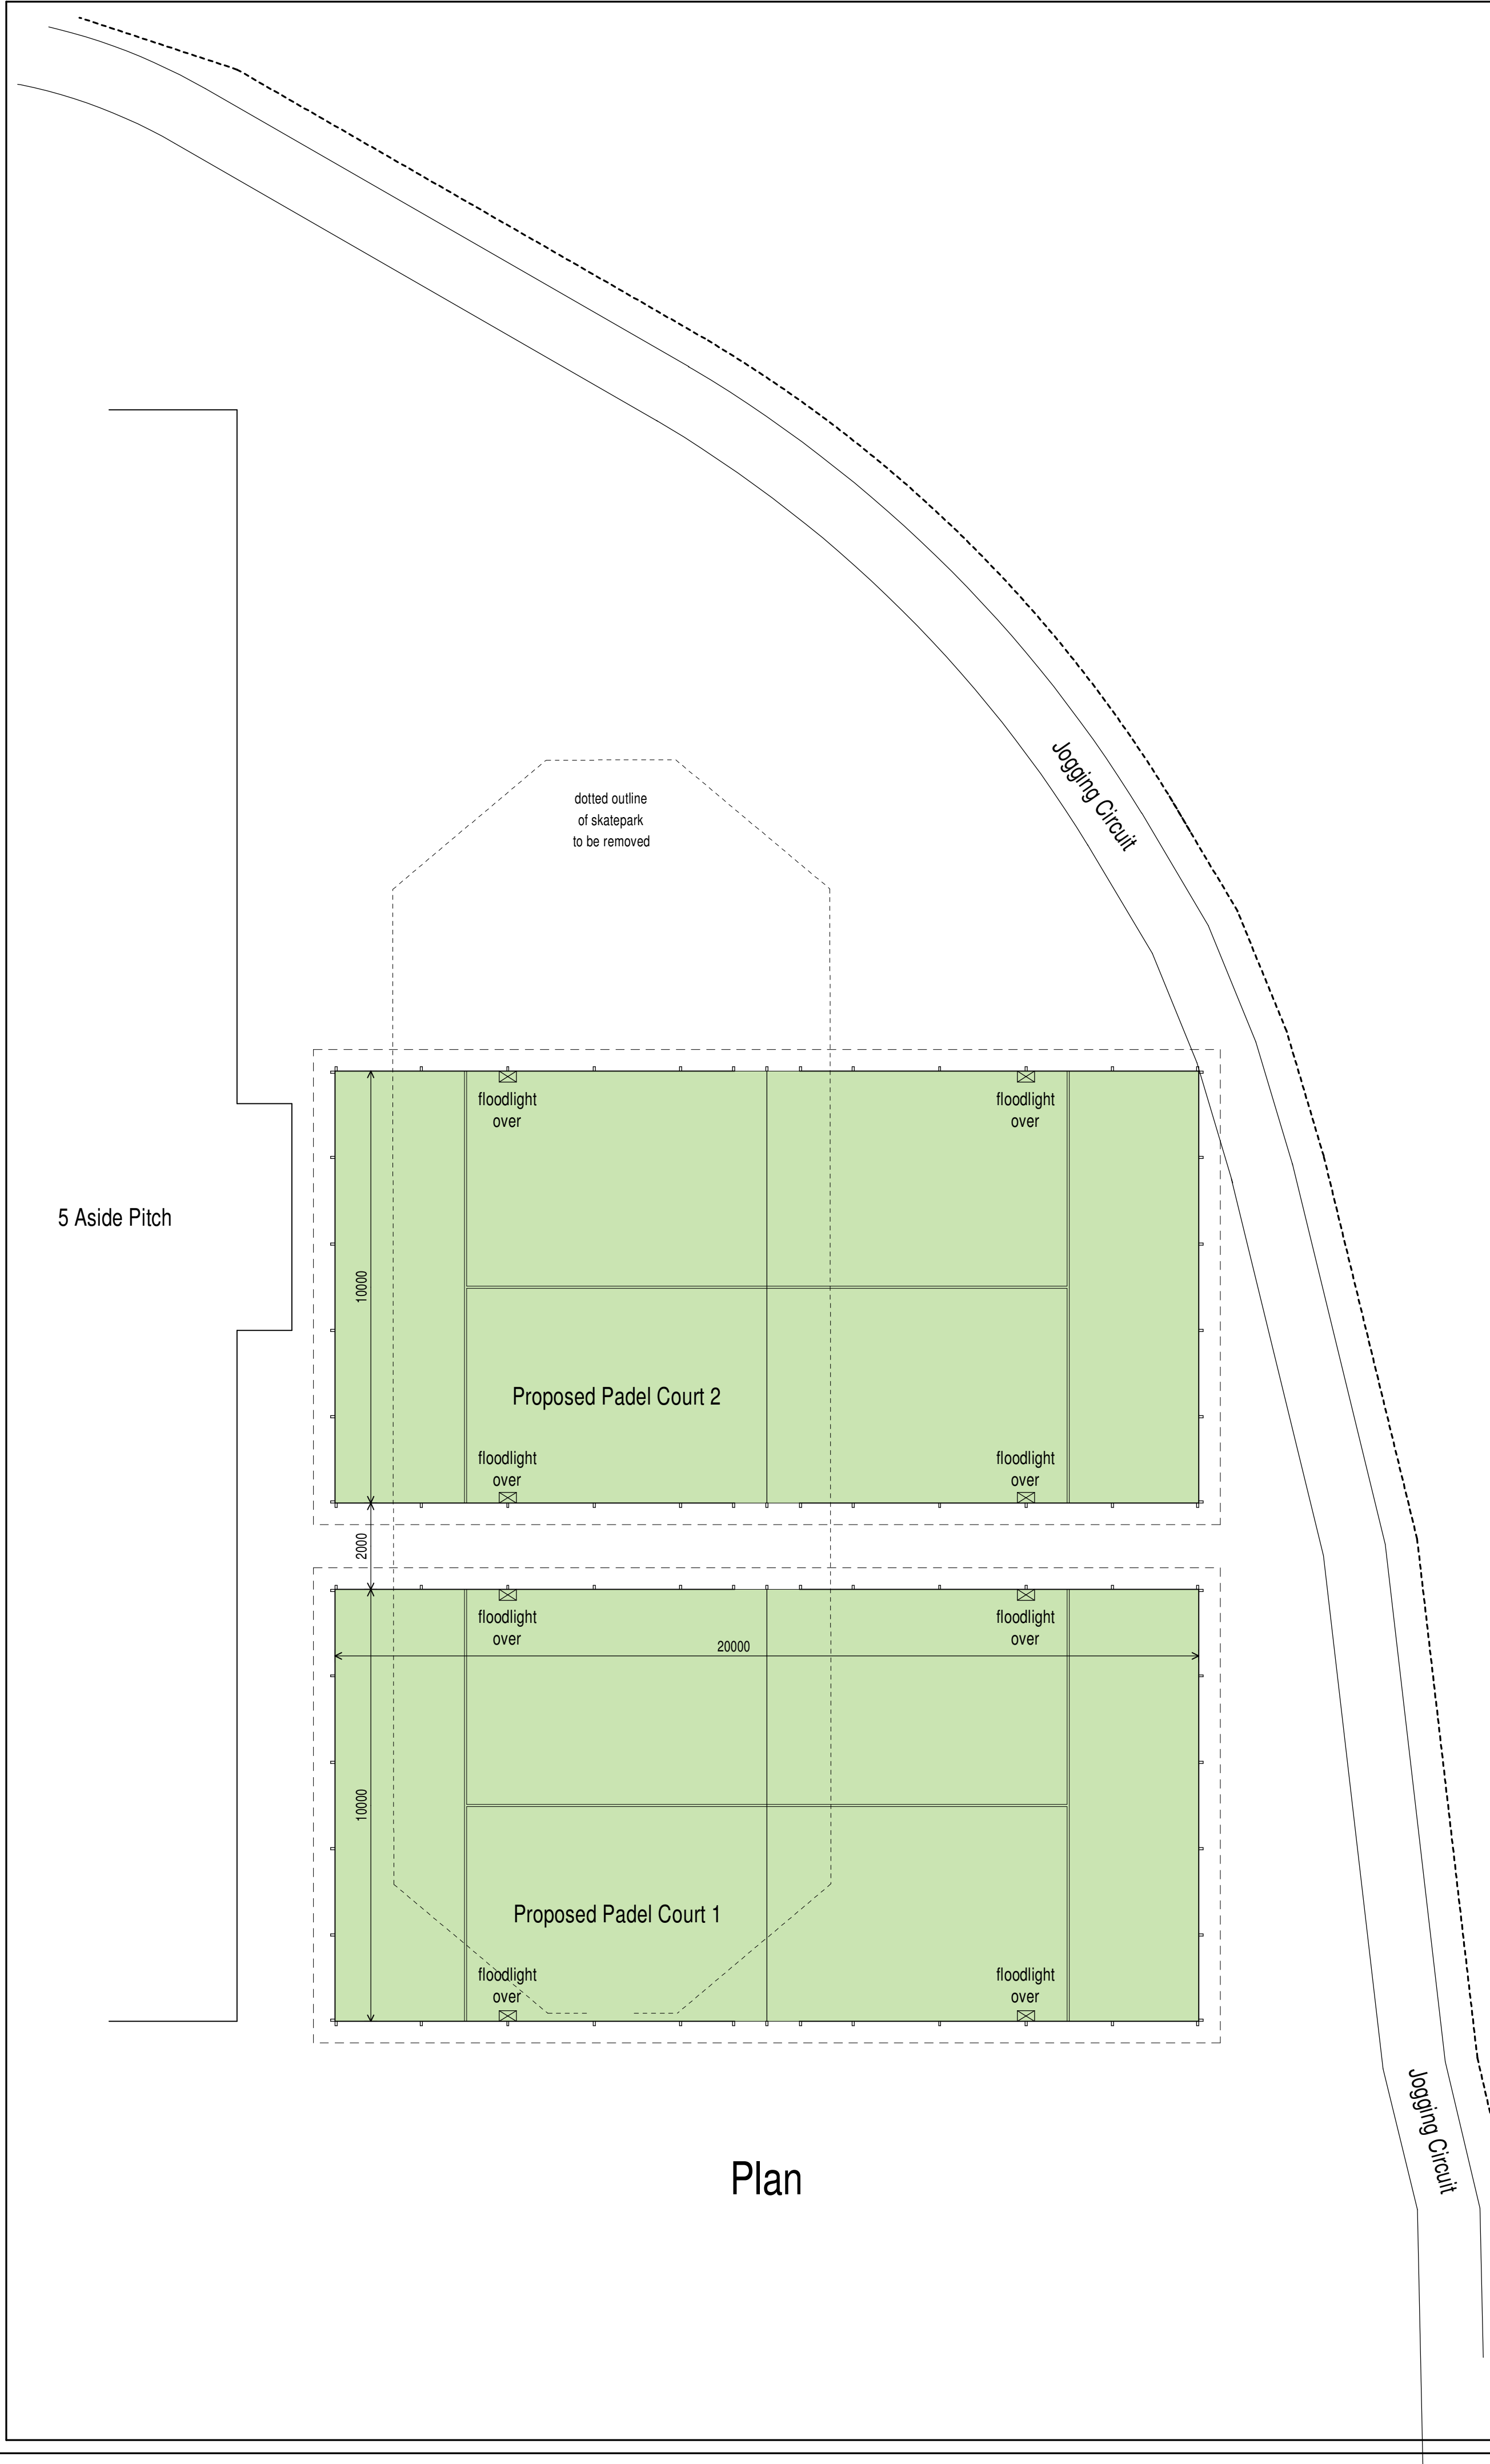



East Elevation

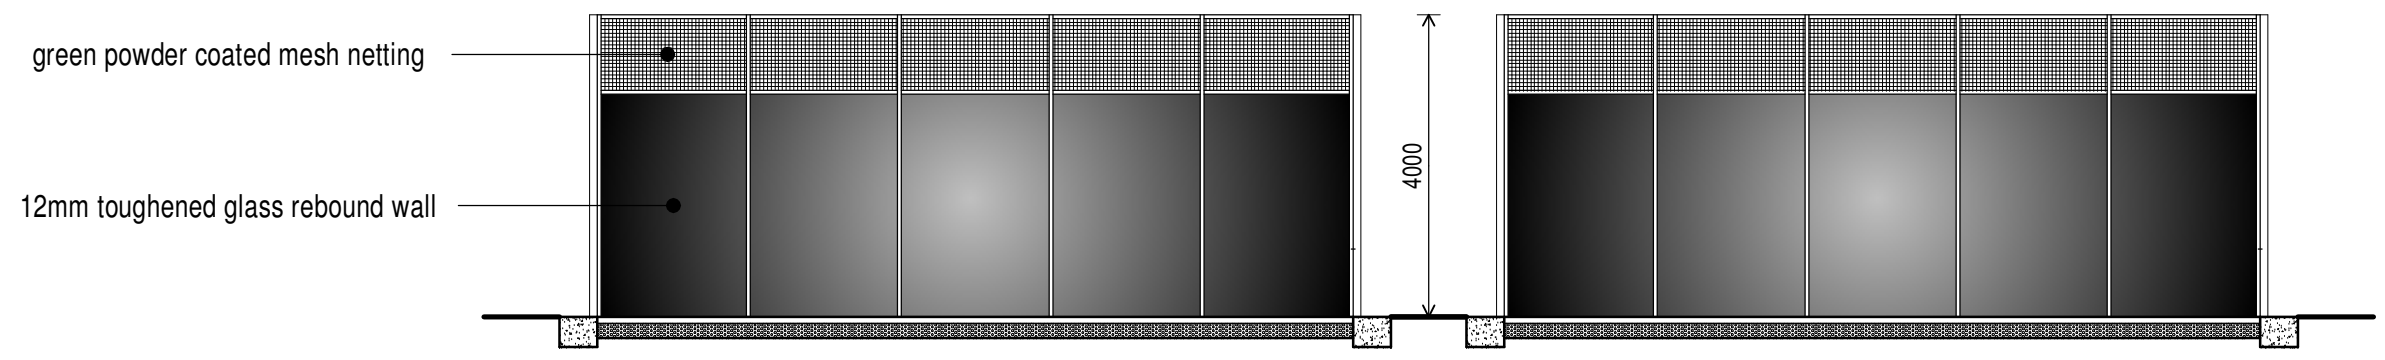

West Elevation

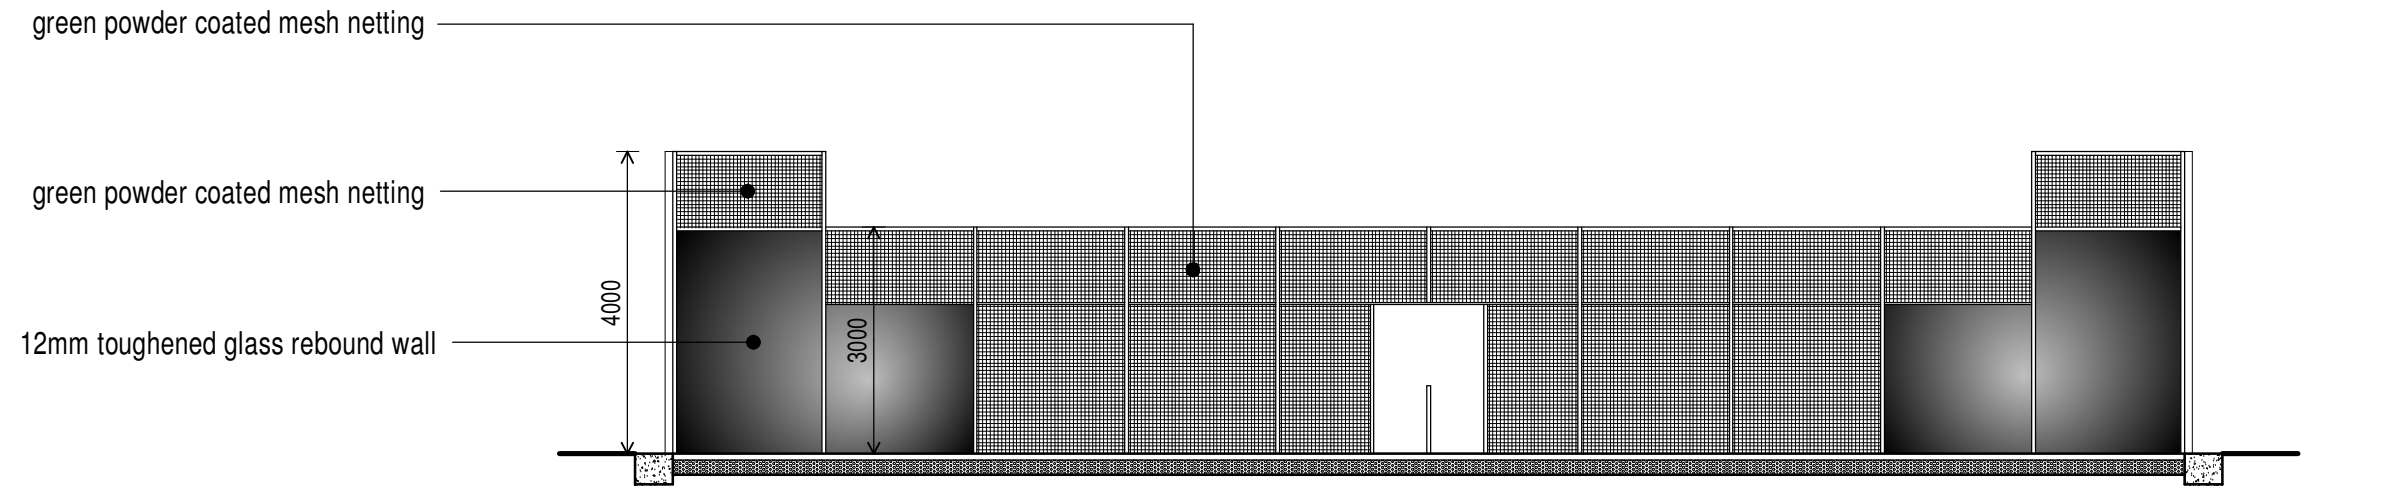


North Elevation

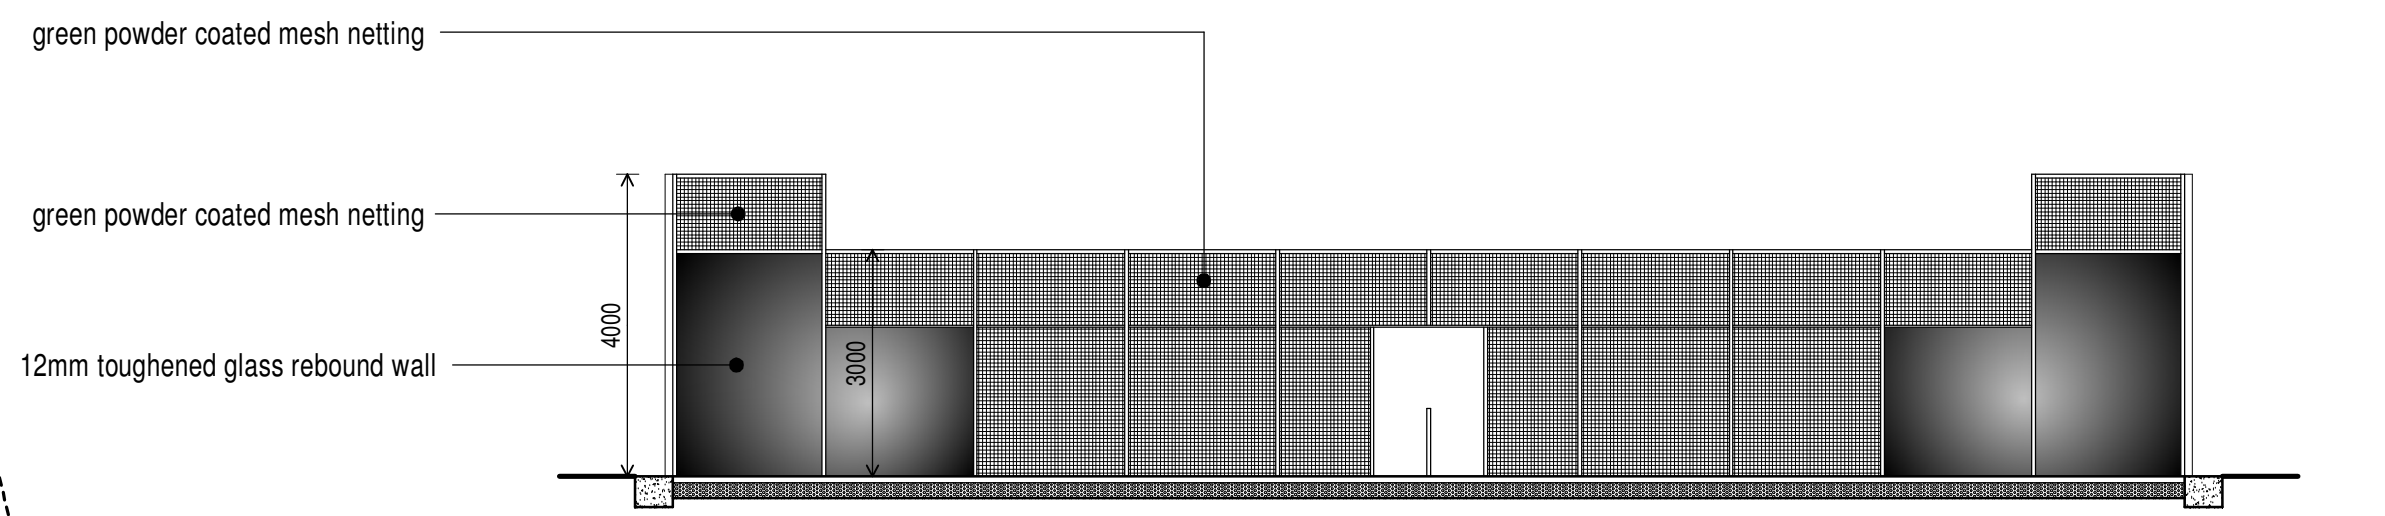

South Elevation

DEMOLITION
The existing skatepark including all equipment shown dotted on plan is to be carefully removed including tarmac surface.

PROPOSED PADEL COURTS
It is proposed to create 2 no. Padel Courts on the site of the removed skate park.
A concrete ring beam is to be formed around the perimeter of each court which is infilled with hardcore base and tarmac surface.
Each court is to be enclosed with a mix of glass and powder coated mesh fence. The fence at each end of the court is to be 4.0m in height, with a 2.0m return along each side before the height is lowered to 3.0m. An entrance is to be provided at each side of the court.
The tarmac surface is to be covered with astroturf covering. Each court is to be lit with 4 floodlights.

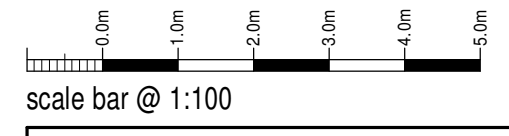

Pointon Park (Charitable Company)

Proposed Padel Courts @
The John Pointon Sport and
Recreational Facility
Felthouse Lane, Cheddleton,
Staffs, ST13 7BP.

Planning Proposal Plan and Elevations

Date	July 2025	Sheet	A1	Scale	1:100
Dwg No	2025-3019-03	Rev.	-	Drawn	RG

SAMMONS
Architectural Ltd

10 Cawdry Buildings, Fountain Street, Leek, ST13 6JP
Telephone: 01538 386002
E-mail: info@sammonsld.co.uk
Web: www.sammonsld.co.uk