


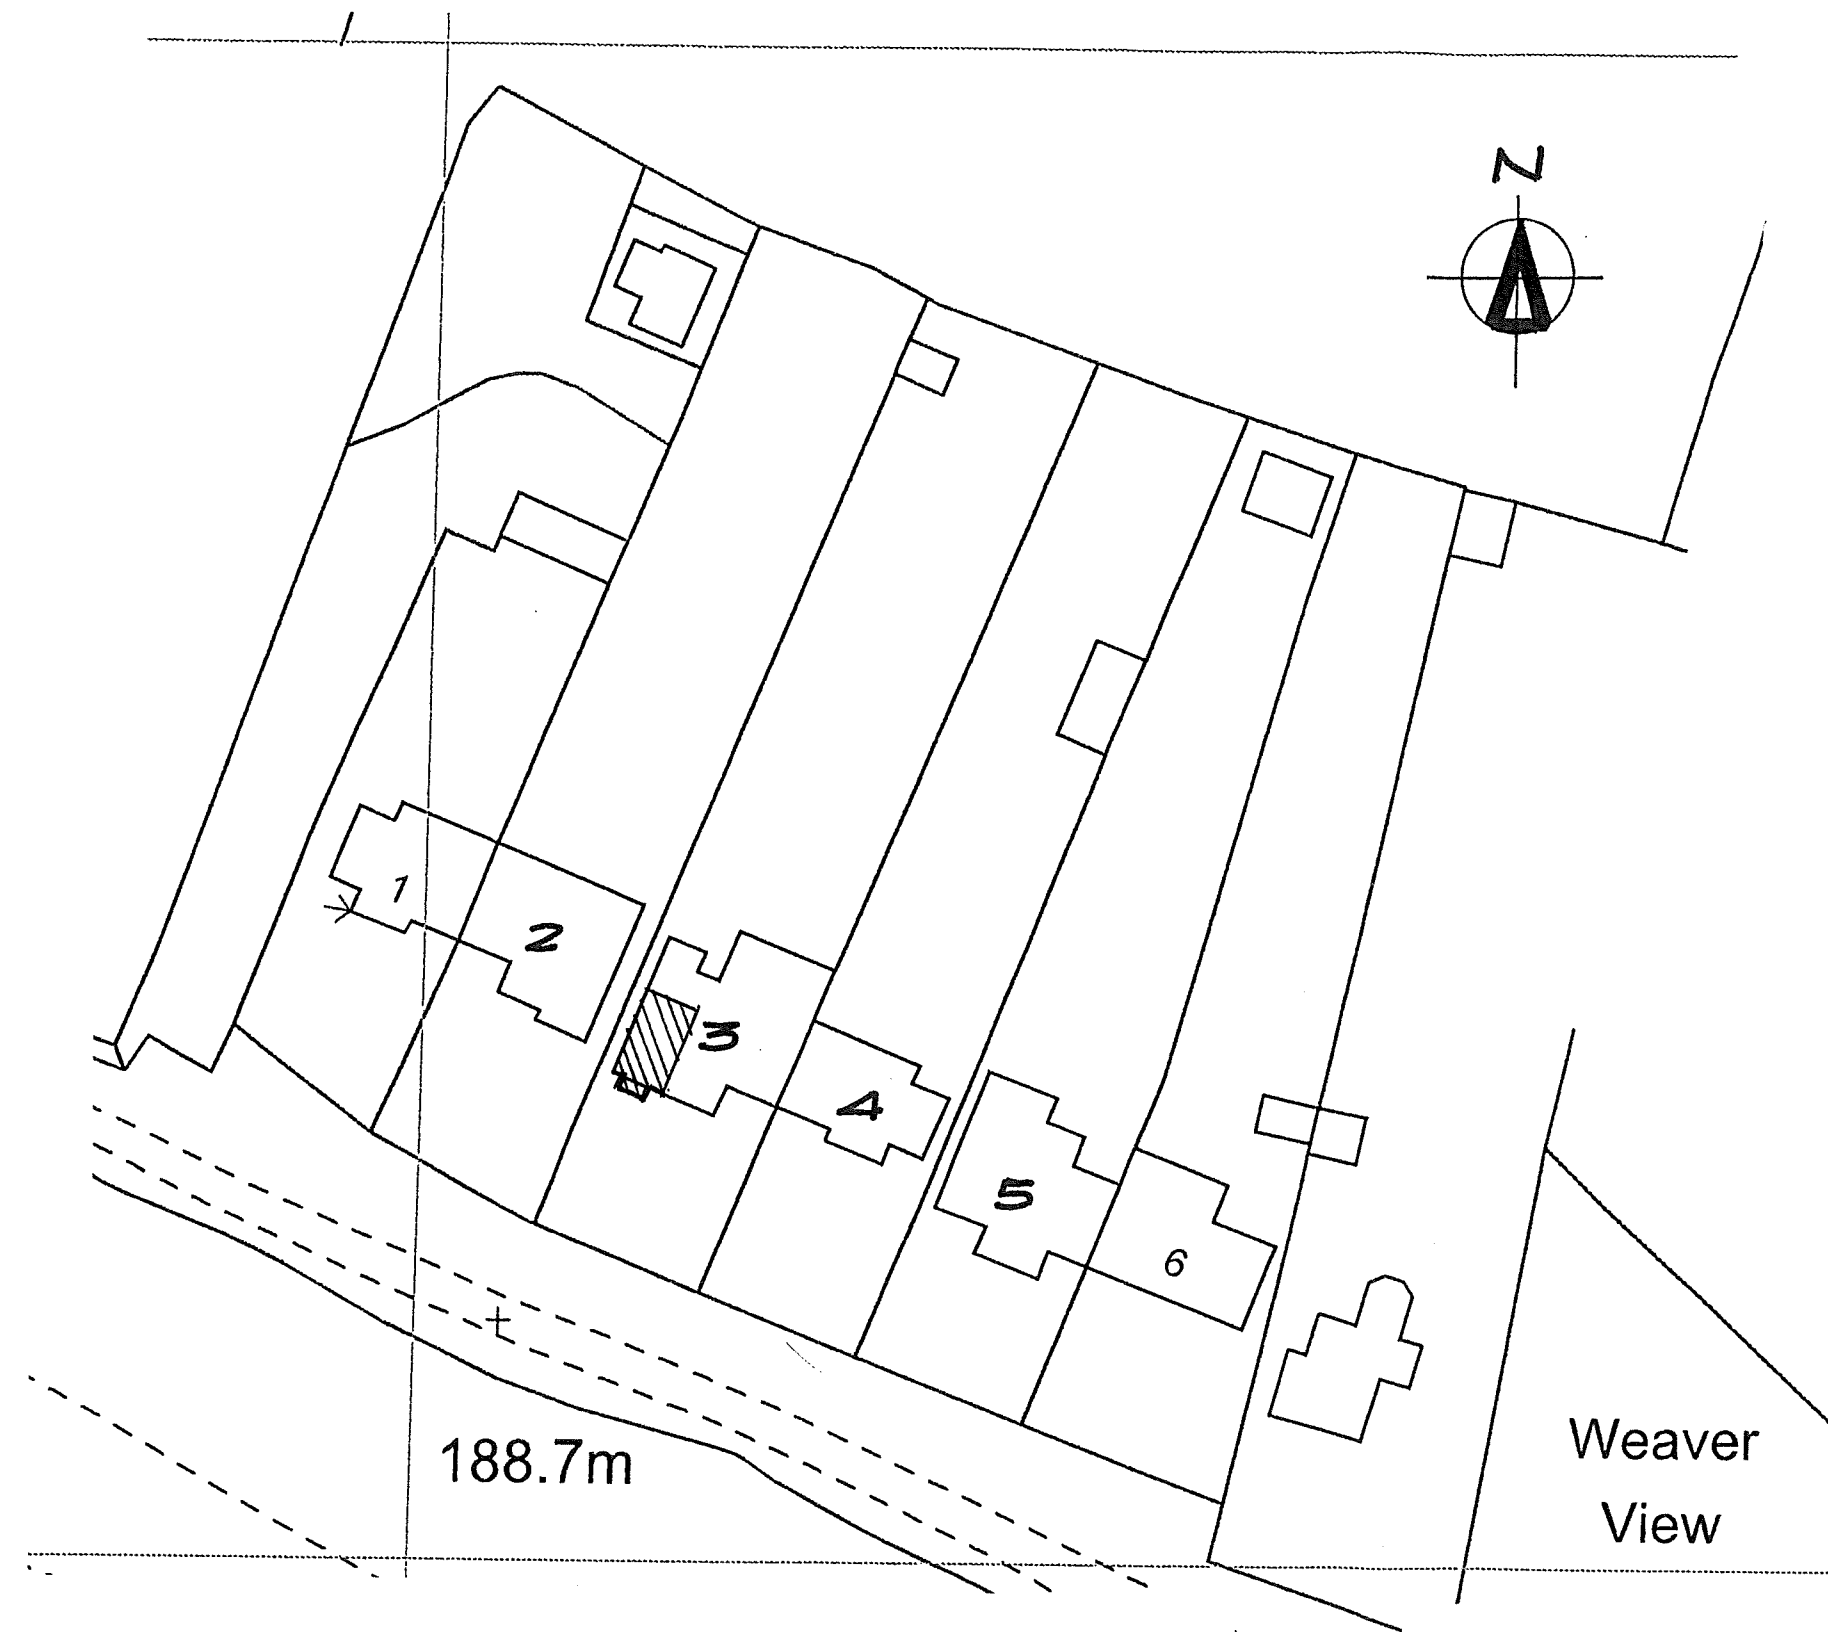

BLOCK PLAN scale = 1:500

REV.	DATE	DESCRIPTION
CLIENT MR. & MRS. M. BROWN.		
PROJECT PROPOSED GARAGE CONVERSION AT :- 3, WOOTTON LANE FARLEY ST10 3BJ STAKE-ON-TRENT.		
DRAWING FLOOR PLANS AND ELEVATIONS		
SCALE 1:50	DATE JUNE 25.	DRAWN T.J.
STATUS PLANNING		
PROJECT NUMBER	DRAWING NUMBER 01.	REV.
THIS DRAWING IS COPYRIGHT. All dimensions and sizes to be verified on site and any discrepancies reported to this office before proceeding.		