



0 0.50 1.00 1.50 2.00 2.50 3.00 3.50 4.00 4.50 5.00 5.50


1:50 Scale to be measured

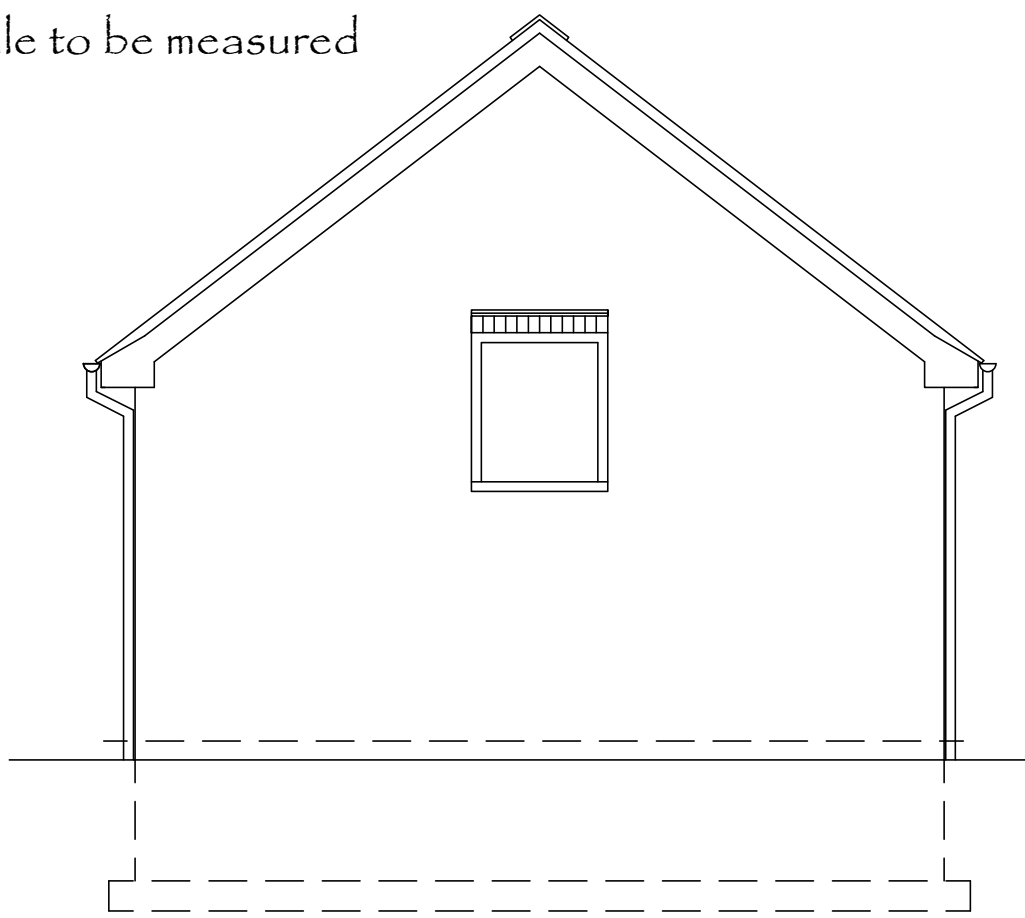


Proposed Rear Elev

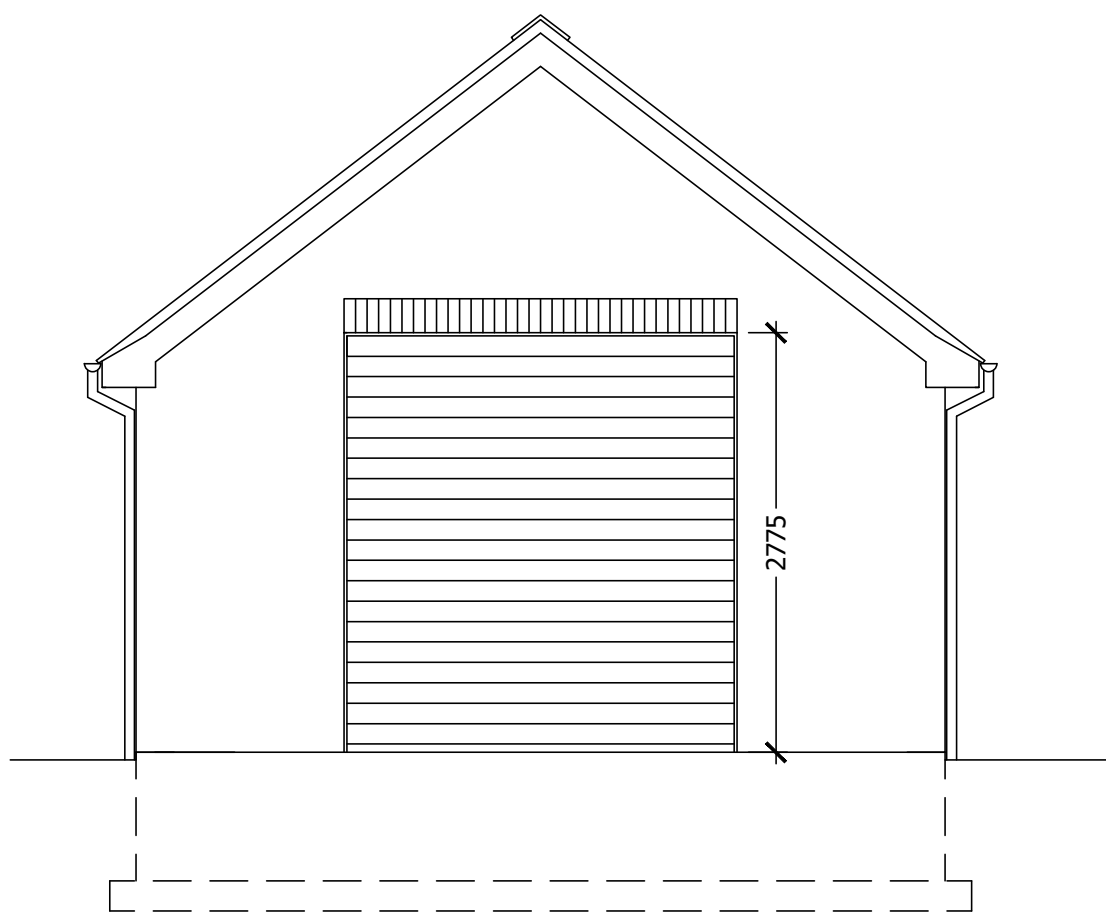


Proposed Front Elev

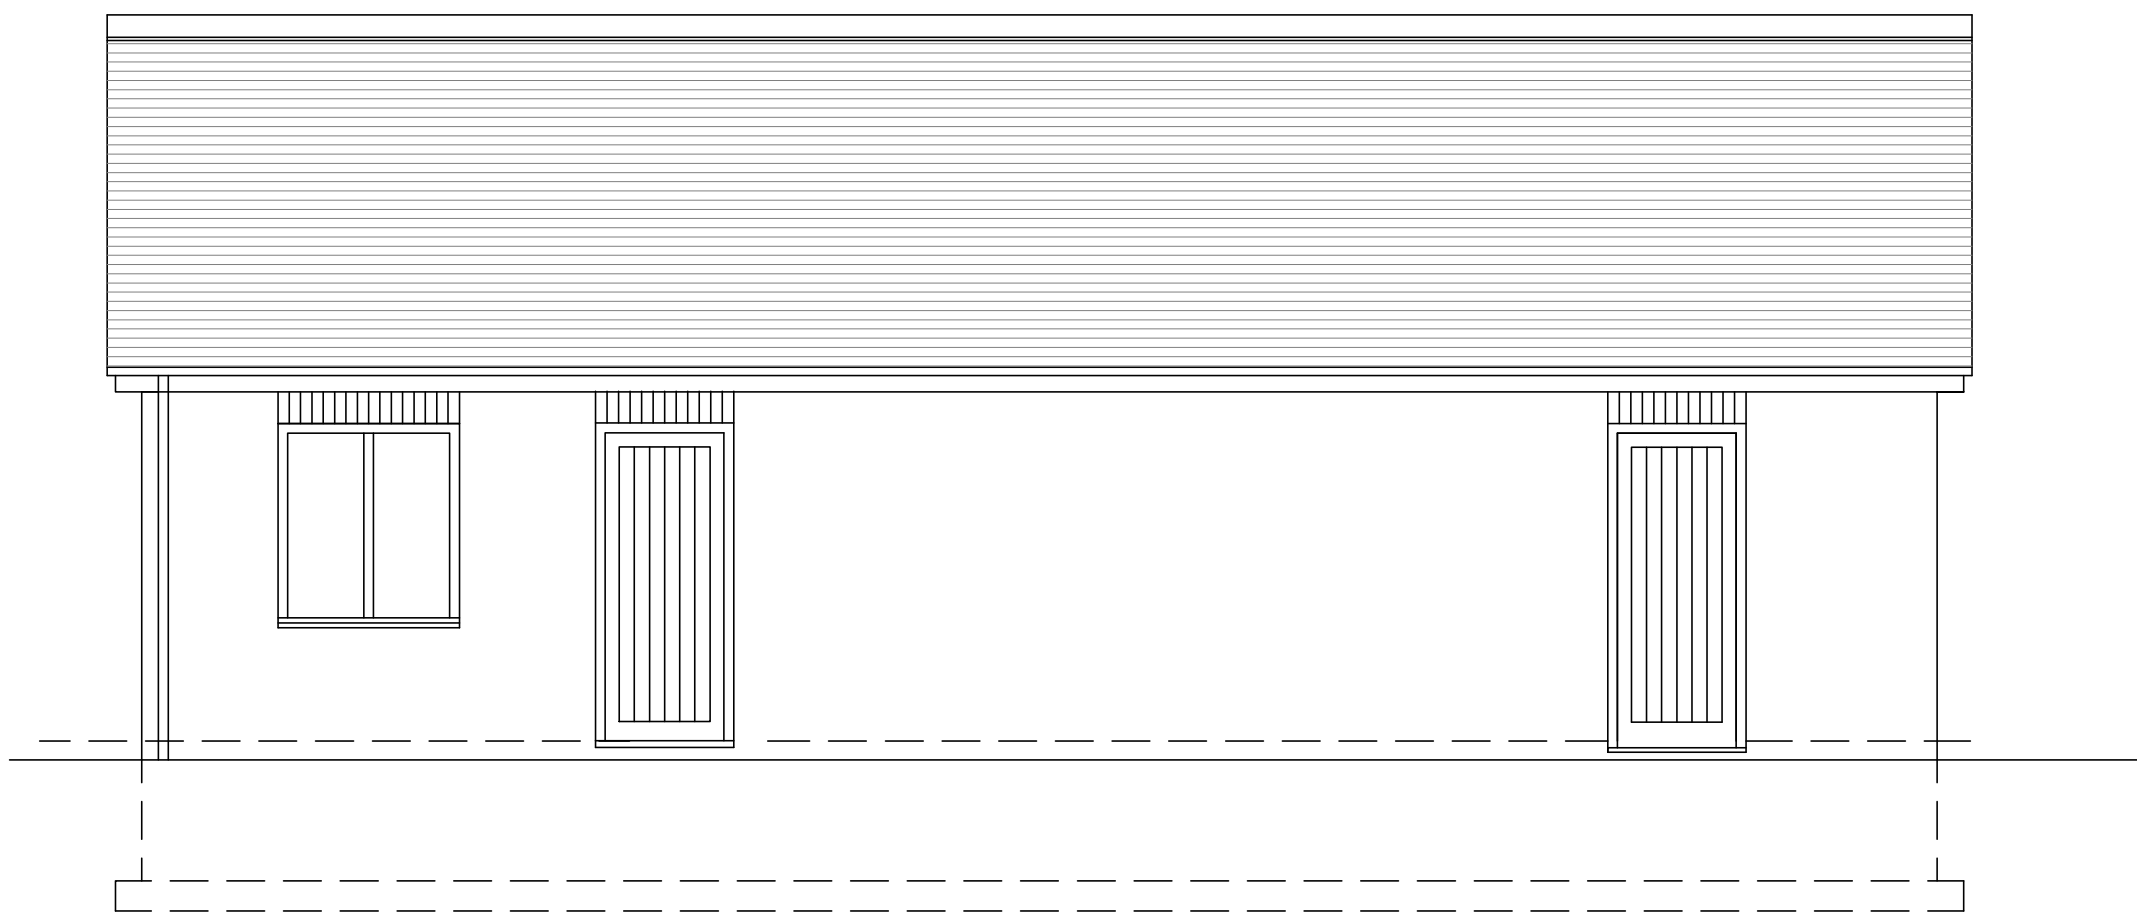


Proposed Side Elevation

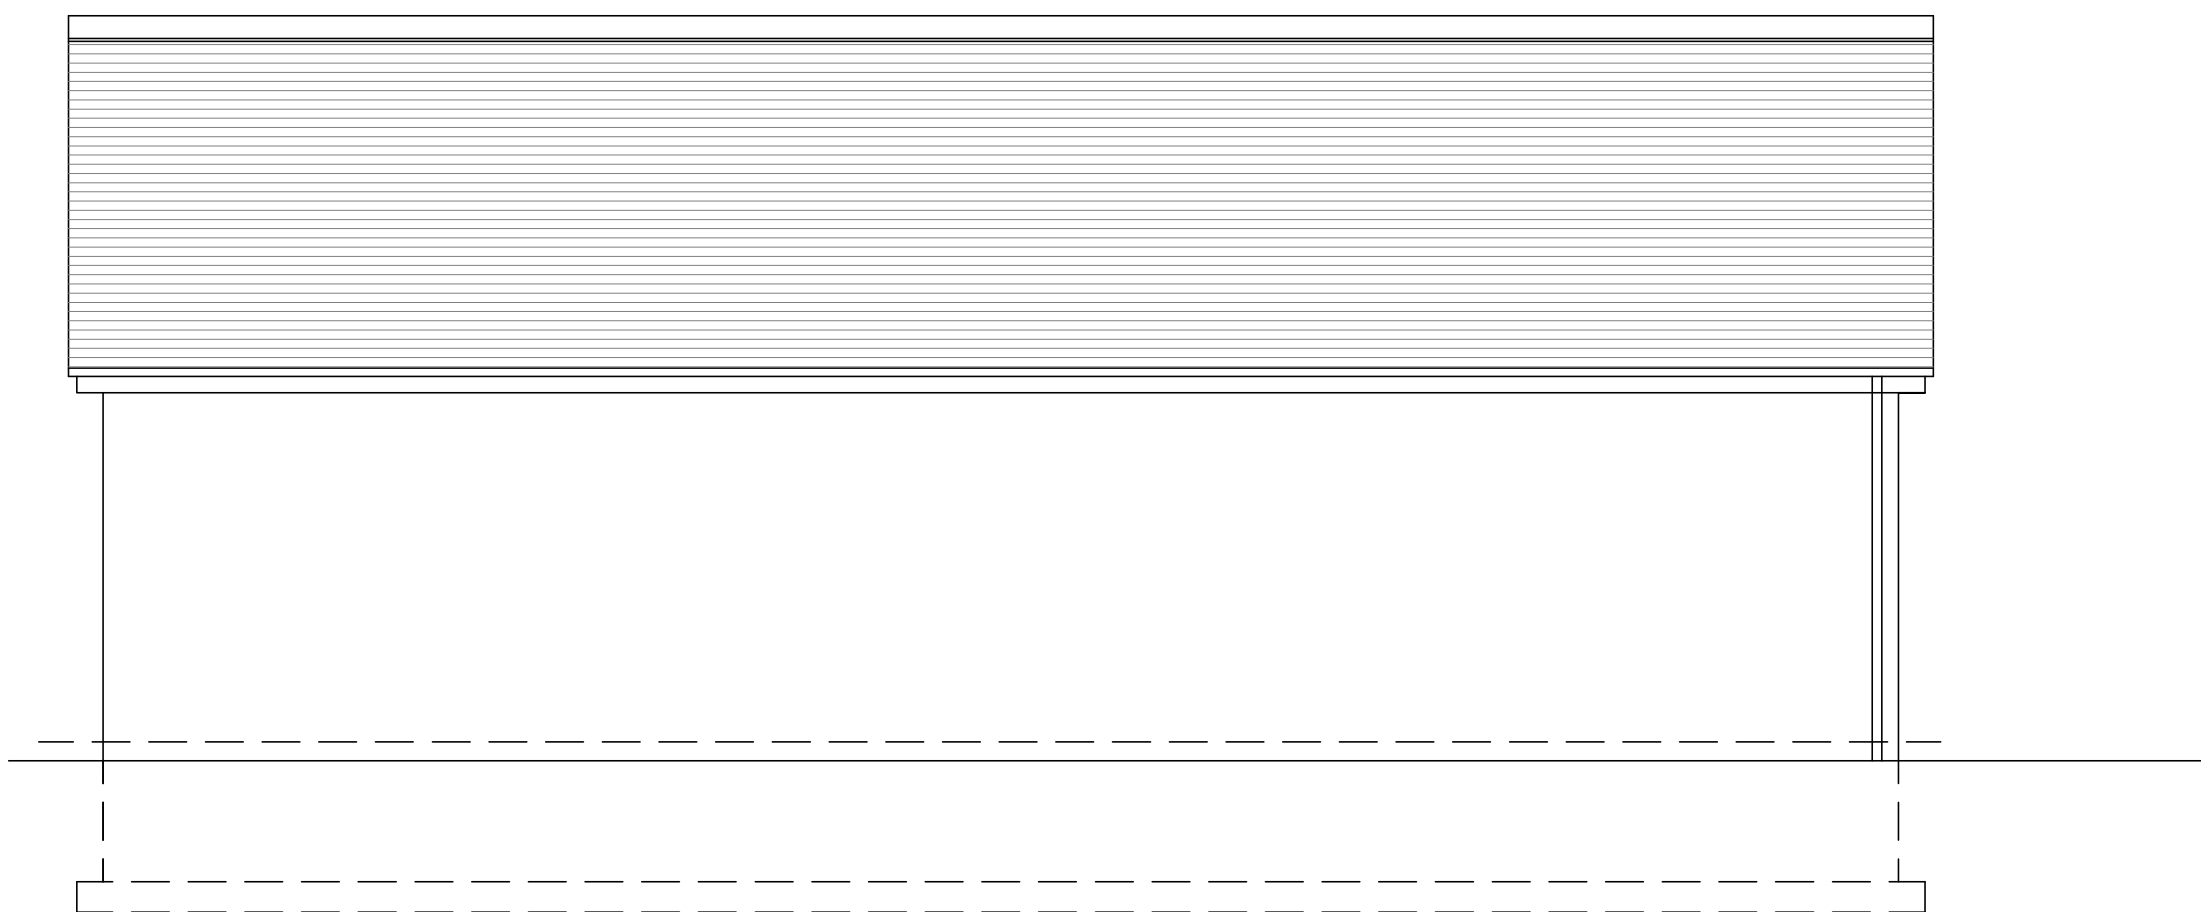

Proposed Side Elevation

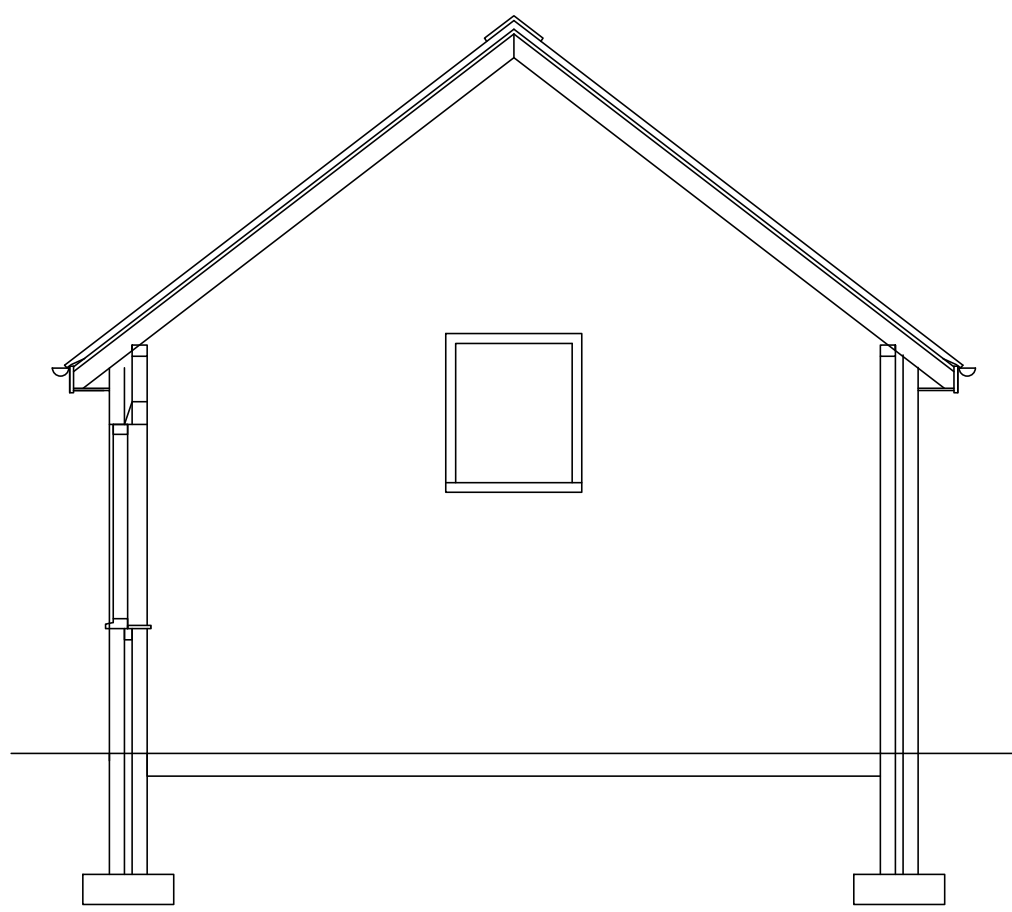

Proposed Section

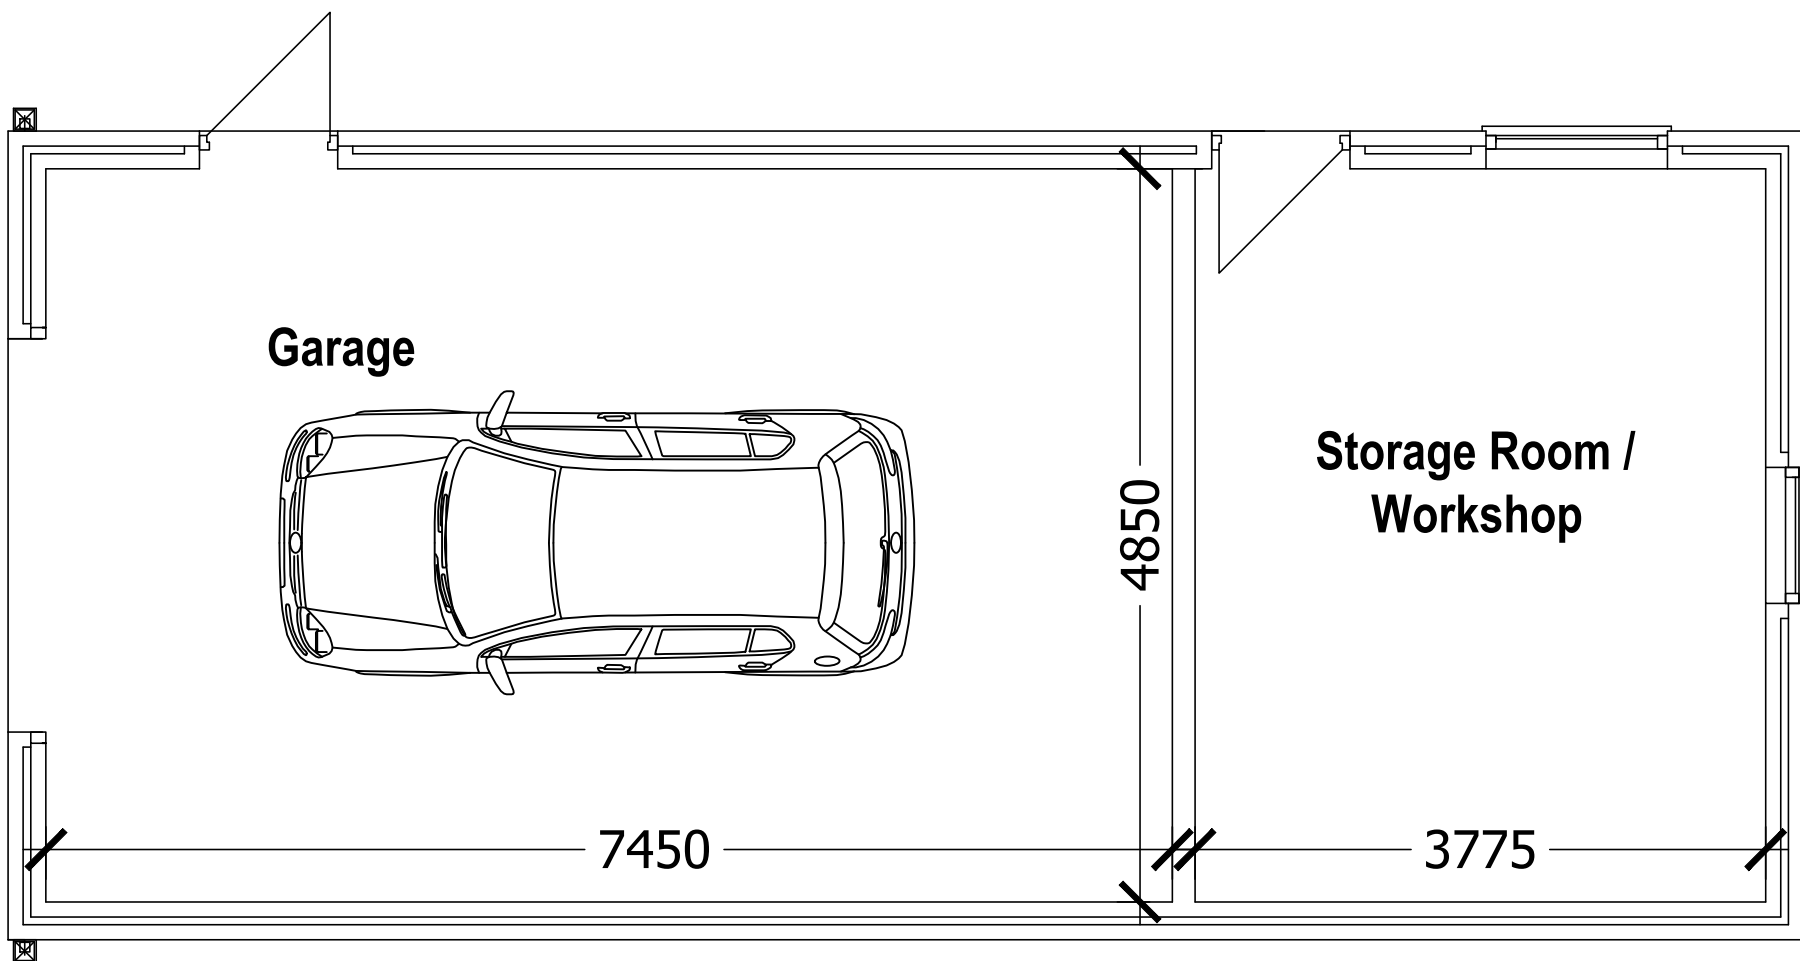

Proposed Floor Plan



Location Plan 1:1250 scale

A	21/08/2025	REDUCED BUILDING SIZE.
REV	DATE	DESCRIPTION

DRAWING STATUS
PLANNING

THIS DRAWING IS COPYRIGHT AND MUST NOT BE REPRODUCED IN WHOLE OR IN PART WITHOUT THE PRIOR PERMISSION OF P4 Architecture.

DIMENSIONS TO BE VERIFIED ON SITE. ONLY FIGURED DIMENSIONS TO BE USED AND ANY DISCREPANCY BETWEEN THIS DRAWING AND SITE CONDITIONS TO BE REFERRED TO P4 Architecture IMMEDIATELY. WITH THE EXCEPTION OF THE PLANNING DEPARTMENT NO DIMENSIONS ARE TO BE SCALED OFF PRINTED DRAWINGS UNLESS STATED DIMENSIONS ALIGN WITH THE CORRESPONDING SCALE BAR AND SCALE RULE. ANY AREAS THAT ARE INDICATED ON THIS DRAWING ARE FOR GUIDANCE ONLY. NO RESPONSIBILITY IS TAKEN FOR THEIR ACCURACY.

THERE IS A RISK OF DEATH OR INJURY IN CONSTRUCTION IF THE WORKS ARE NOT PROPERLY PLANNED AND SUPERVISED. THE CONTRACTOR MUST NOT UNDERTAKE ANY ELEMENT OF WORK WITHOUT HAVING FIRST CARRIED OUT THE NECESSARY RISK ASSESSMENT AND PREPARED DETAILED METHOD STATEMENT.

CLIENT	Mr A. Cantrell	
PROJECT	Proposed Replacement Garage and Storage Building at 147 Ostlers Lane Cheddleton Leek, Staffs.	
DRAWING TITLE	Proposed Layout Plan and Elevations	
SCALE	1:50 @ A1	DATE April 2025
DRAWING No.	ANCA/PP/01/003	REV A
P4 Architecture A Member of the Chartered Institute of Architectural Technologists Chartered Institute of Architectural Technologists Architectural & Construction Project Management Services Lodge Hill, Wallbridge Drive, Leek, Staffordshire, ST13 8NE. Tel. 07962 062 618 Email. philip@p4architecture.co.uk		