

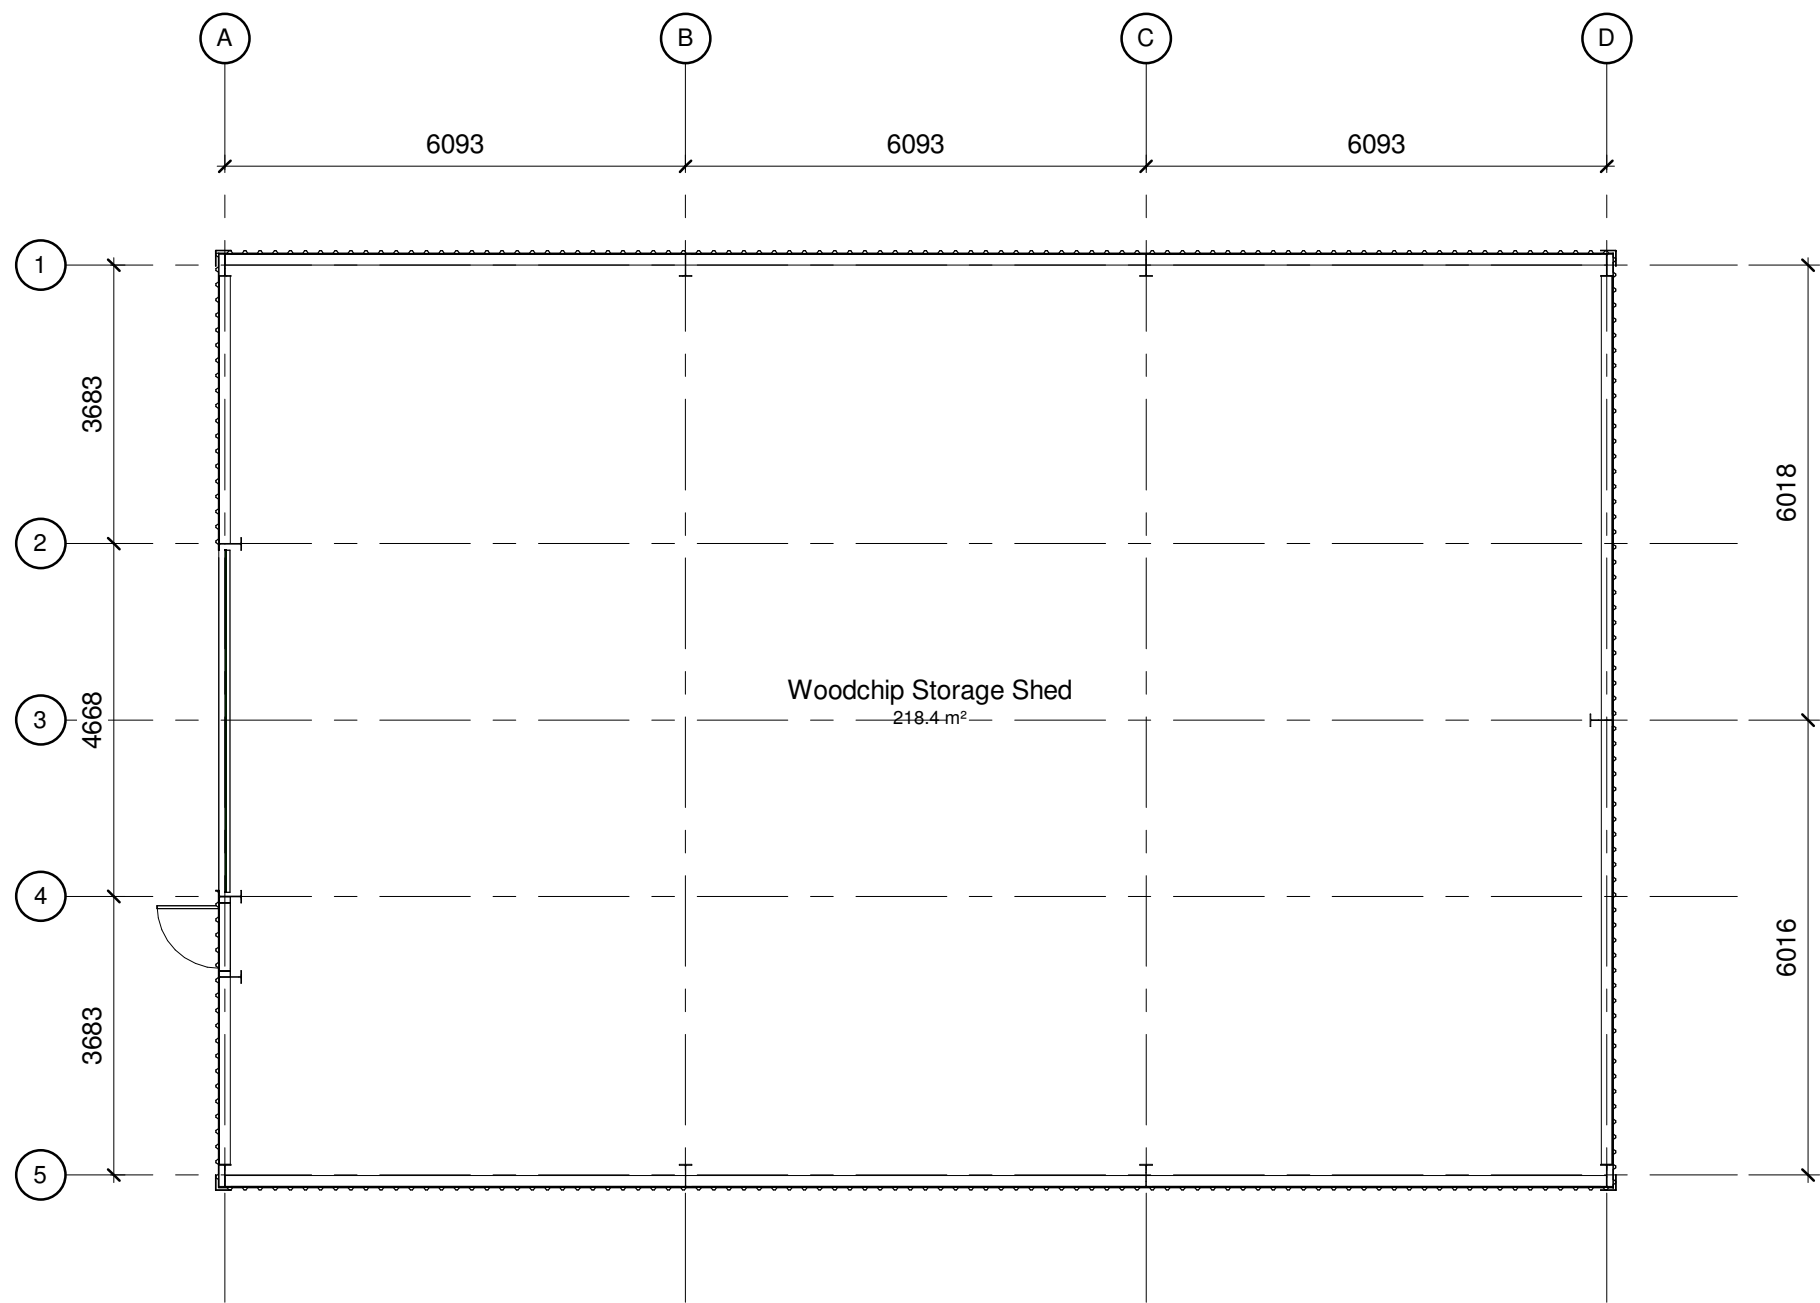


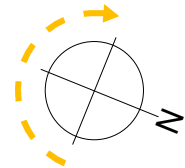


Ground Floor Plan 'as proposed'

1 : 100

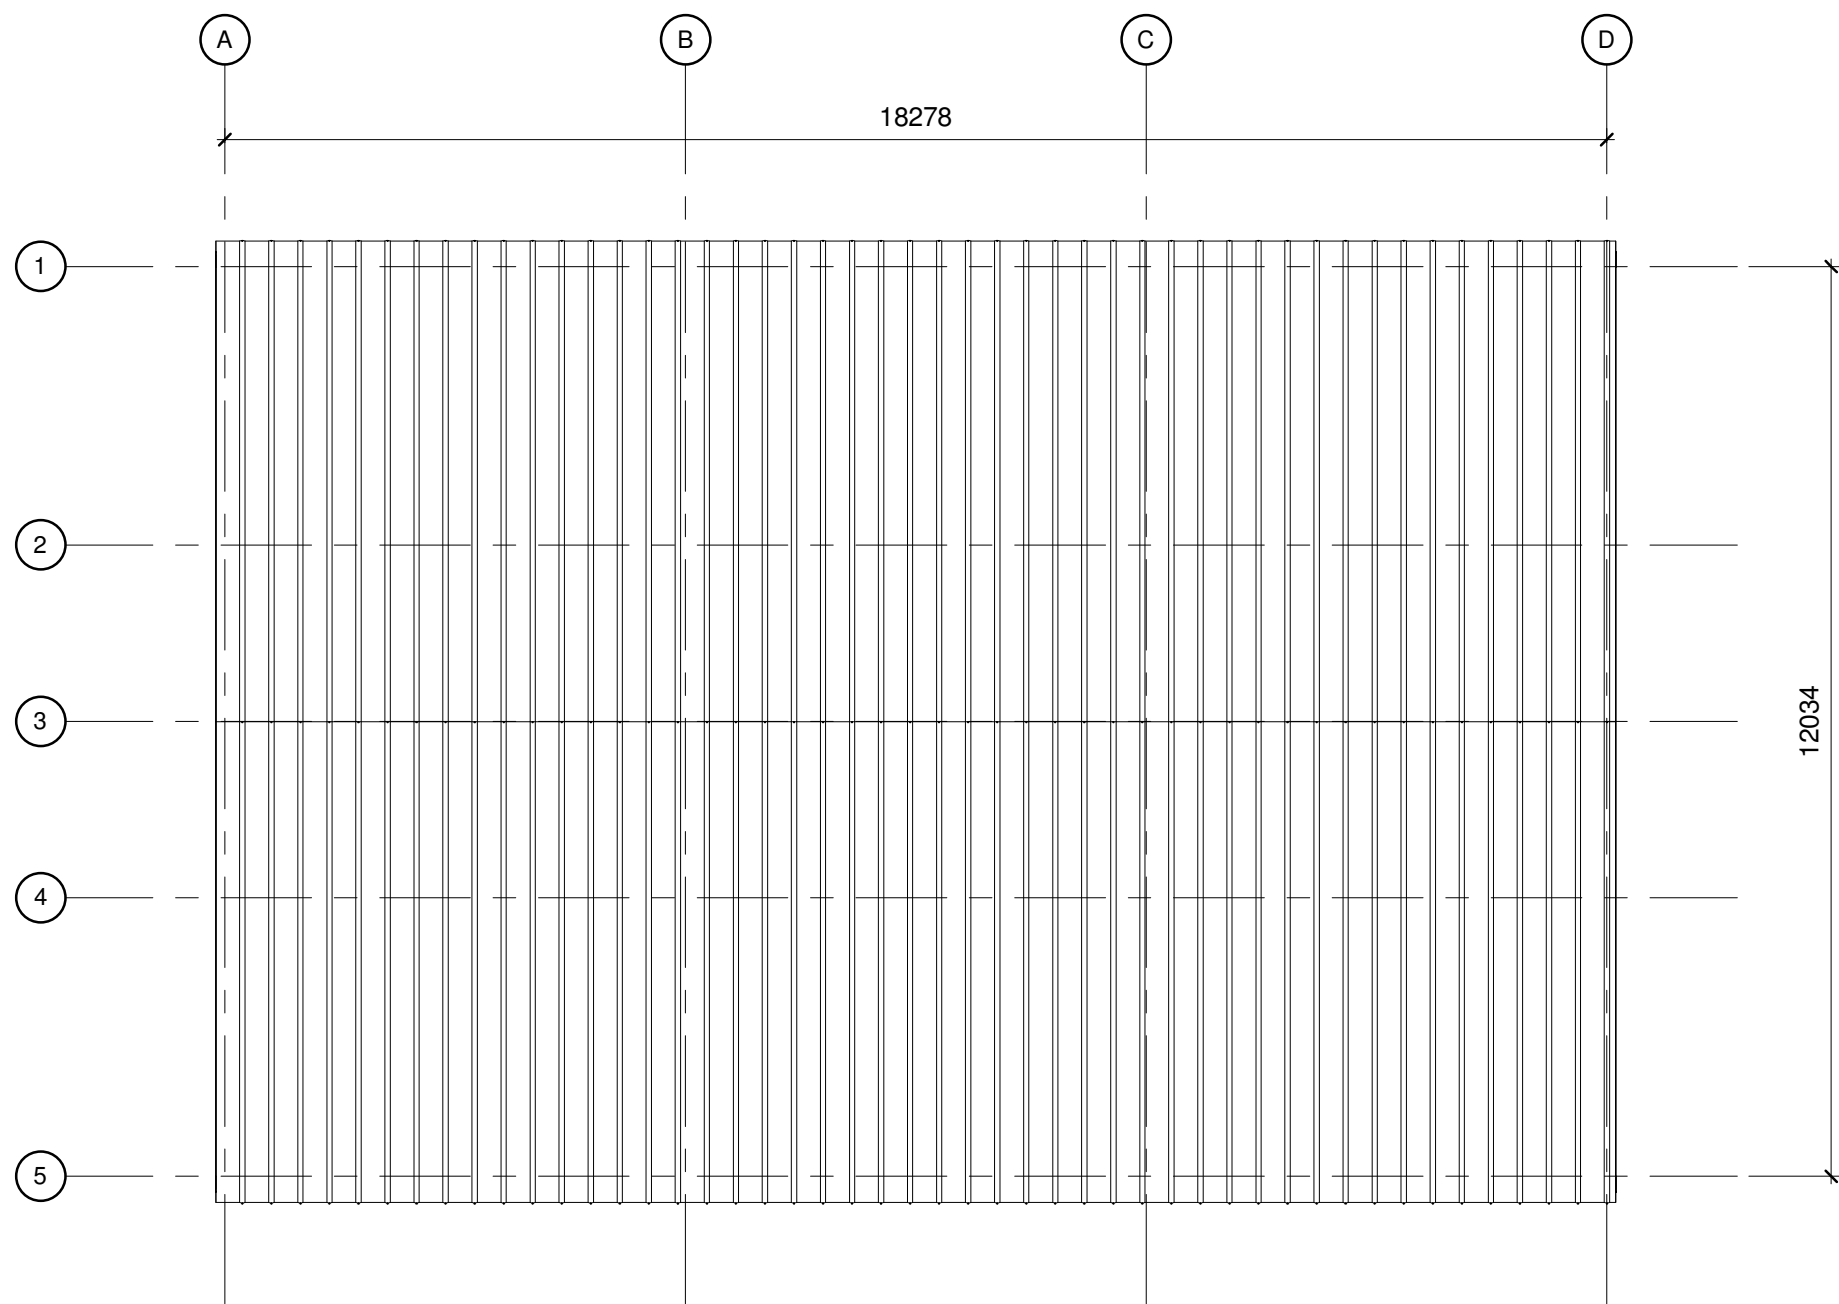


Roof Plan 'as proposed'

1 : 100

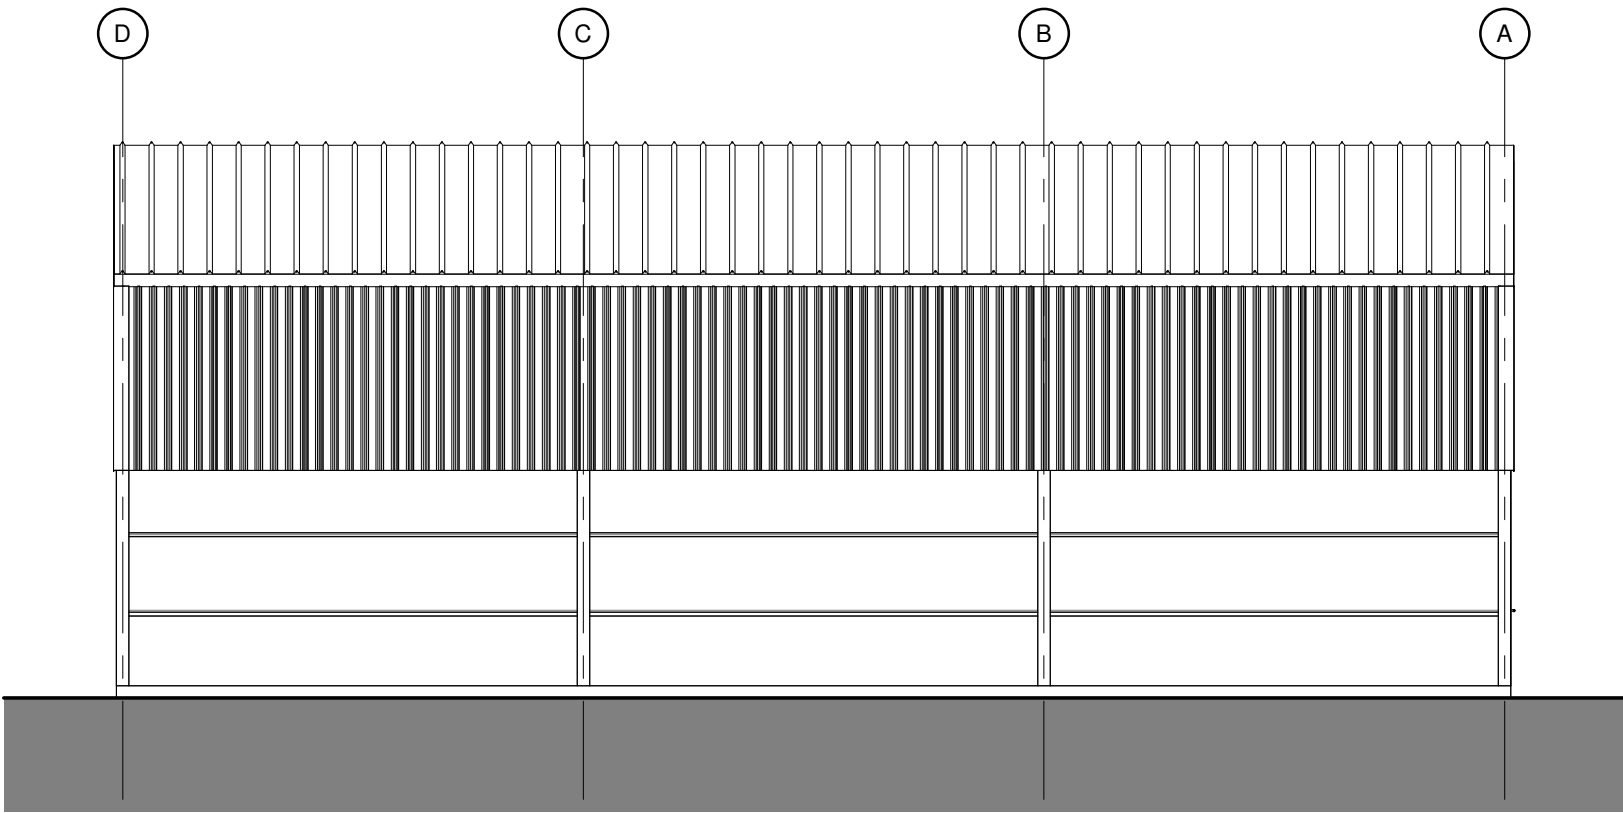


West Elevation 'as proposed'

1 : 100

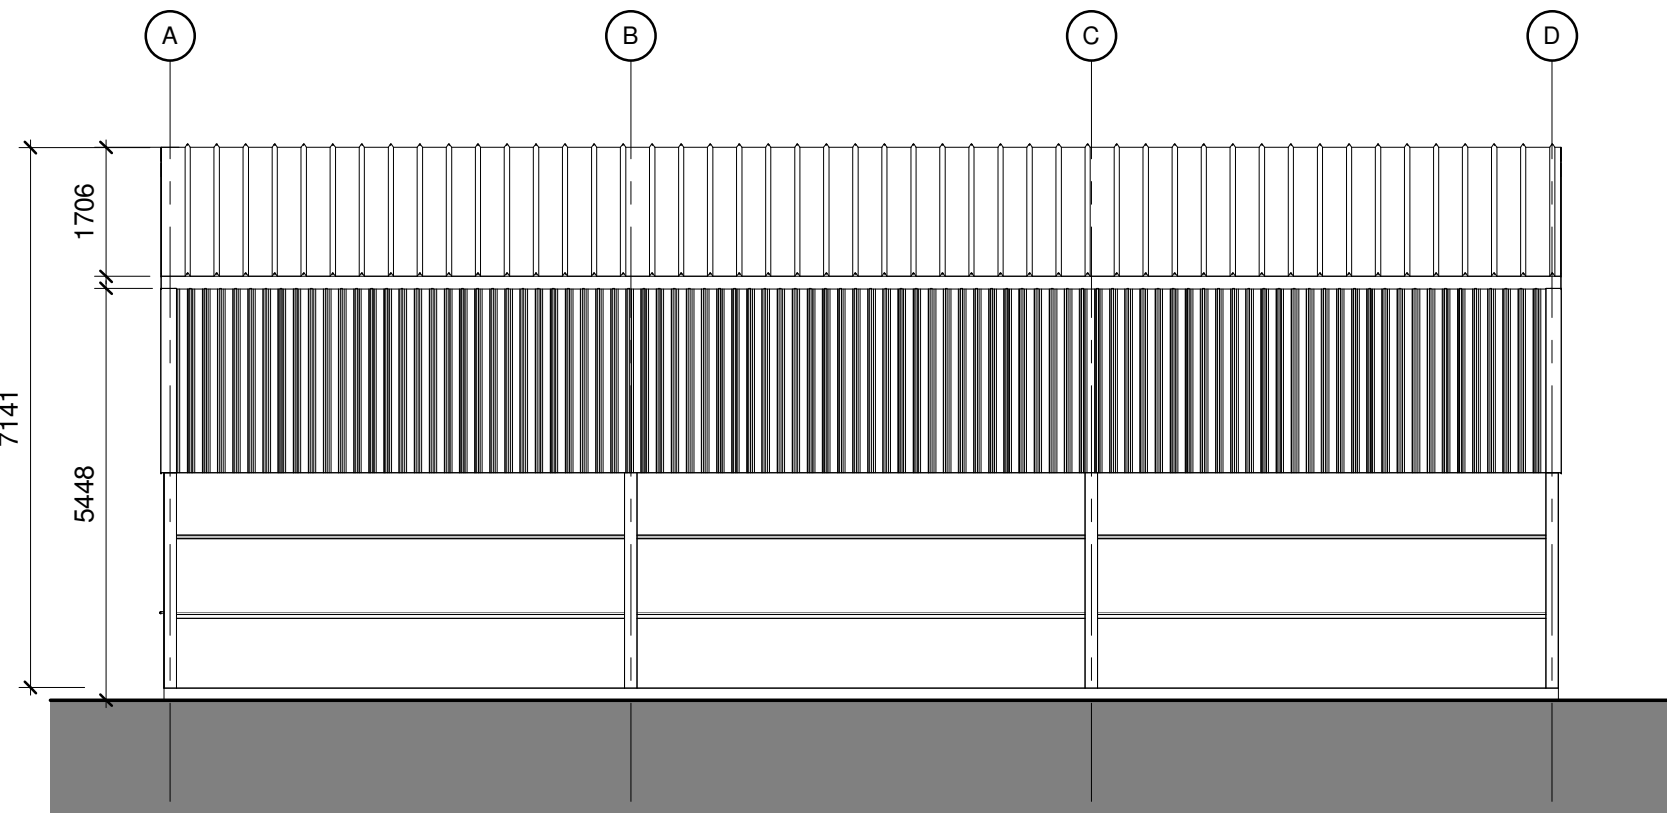


East Elevation 'as proposed'

1 : 100

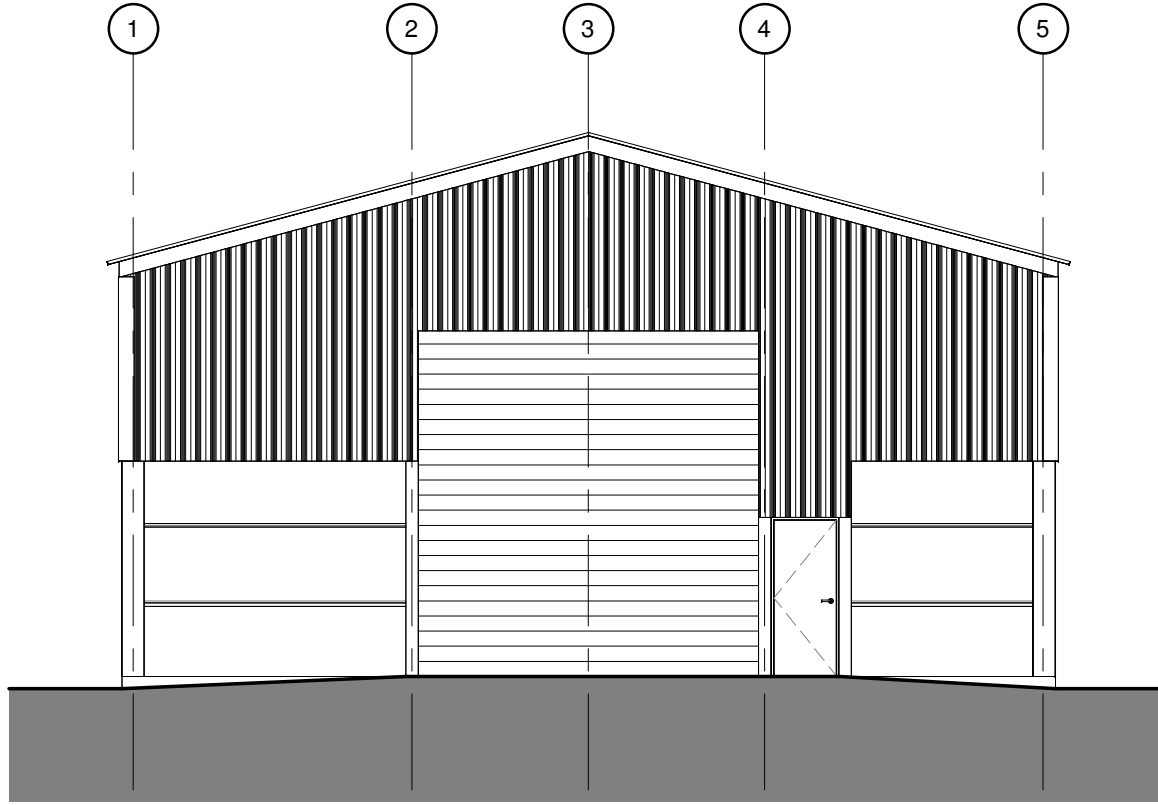


South Elevation 'as proposed'

1 : 100

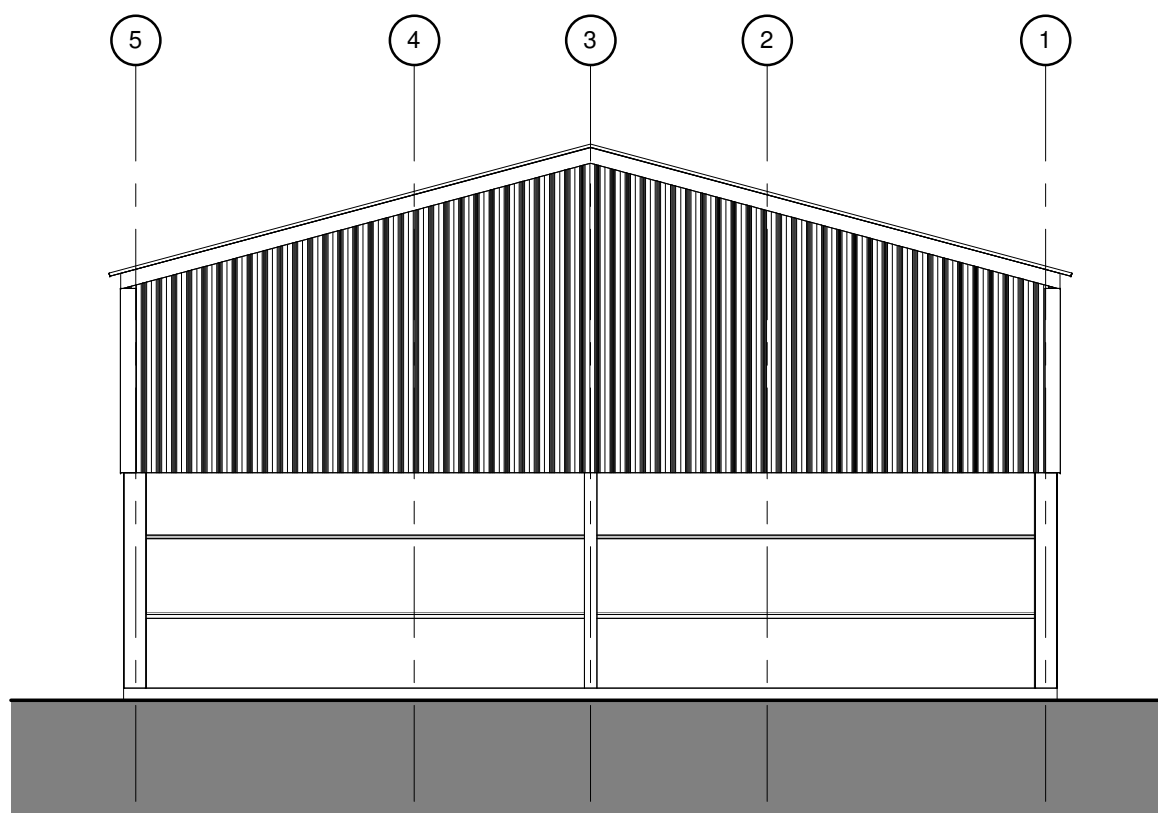

North Elevation 'as proposed'

1 : 100

 

Rev	Date	Drawn	Description
ctdarchitects Basford Hall - Storage Building Basford Hall, Basford Green Road, Chaddleton, Staffordshire. ST13 7ER. Woodchip Shed Floor Plans & Elevations Client Mr W. Scott-Moncrieff Project Basford Hall - Storage Building Basford Hall, Basford Green Road, Chaddleton, Staffordshire. ST13 7ER. Woodchip Shed Floor Plans & Elevations 1: 01538 373477 1: 01538 386503 e: info@ctdarchitects.co.uk f: 01538 386503 w: www.ctdarchitects.co.uk ctd architects © 2024 This drawing is copyright. All dimensions to be checked on site before proceeding. Contractor must notify the architect of any discrepancies before proceeding. Contractor to check/adjust dimensions of new work to suit existing conditions. Do not assume existing structure or details are plumb, square or level. All drawings to be read in conjunction with all other consultants drawings and specs.			
Client		Project	
Mr W. Scott-Moncrieff		Basford Hall - Storage Building	
Status		Scale	
Woodchip Shed Floor Plans & Elevations		1: 100	
Job No		Drawing No	
2501		AL03	
Date		Rev.	
18/09/25			