


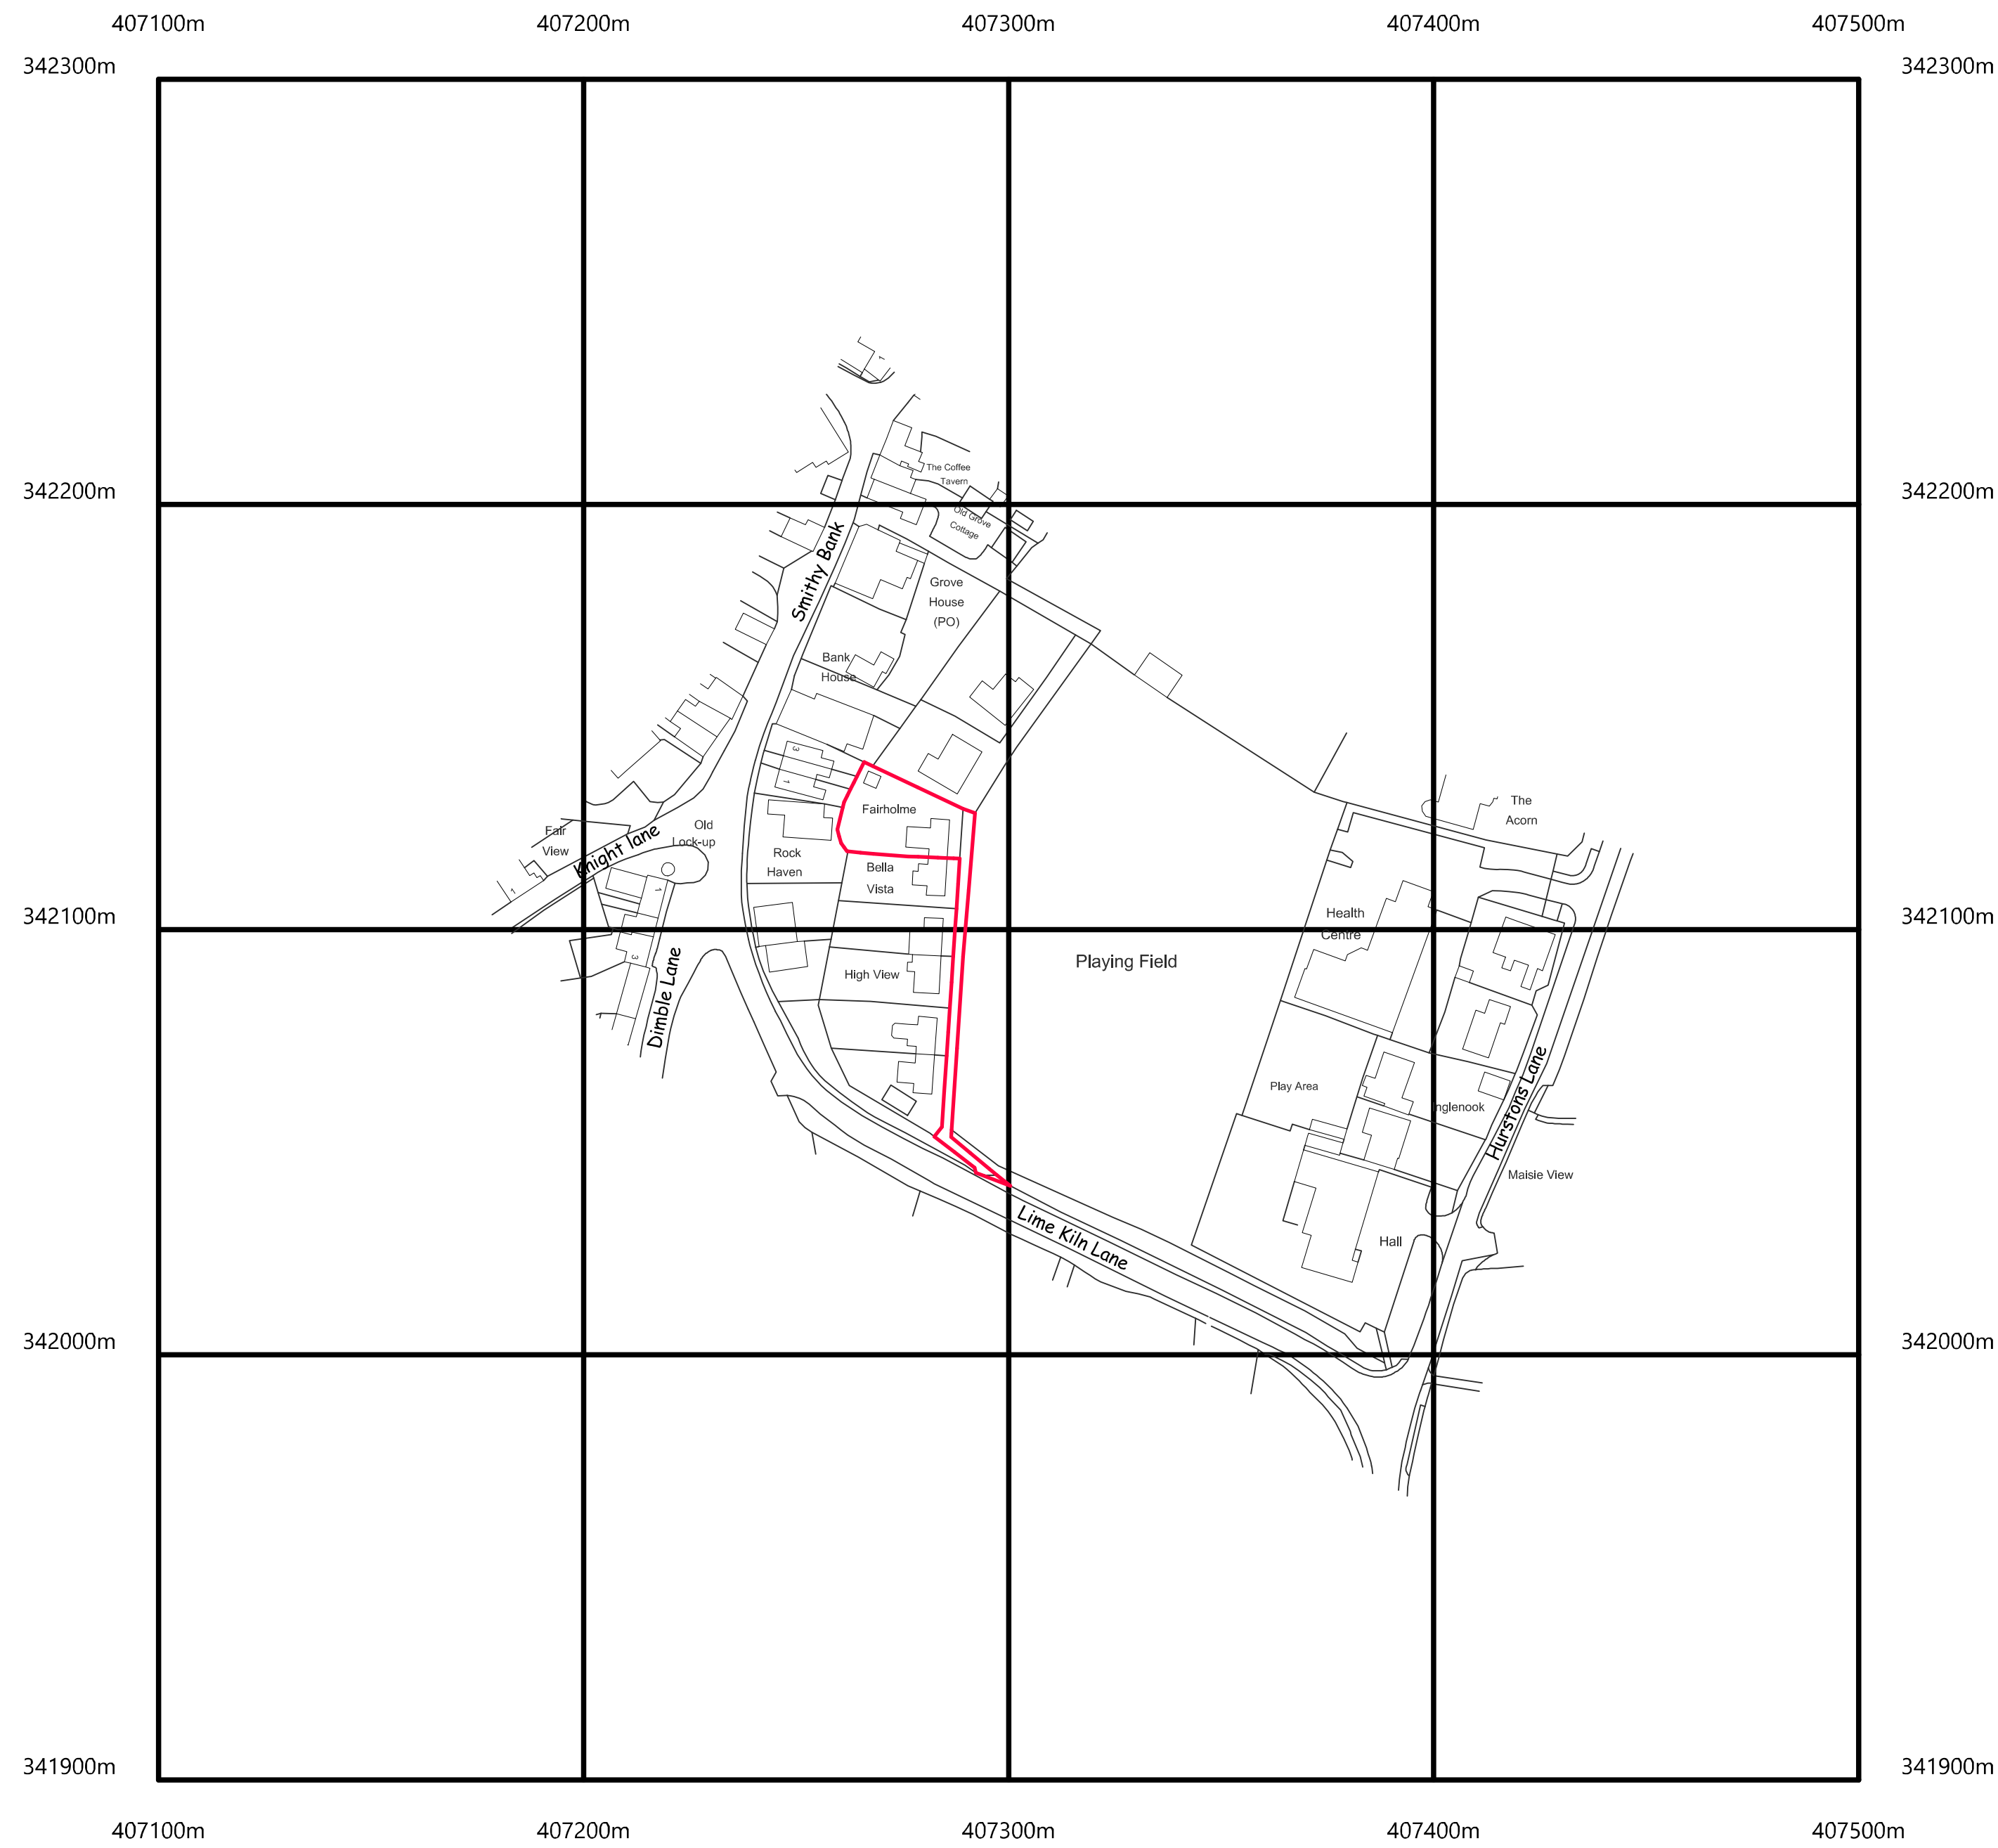
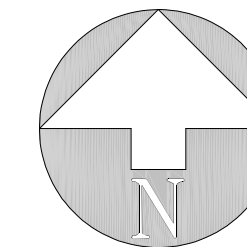


 


LOCATION PLAN Scale 1/1250

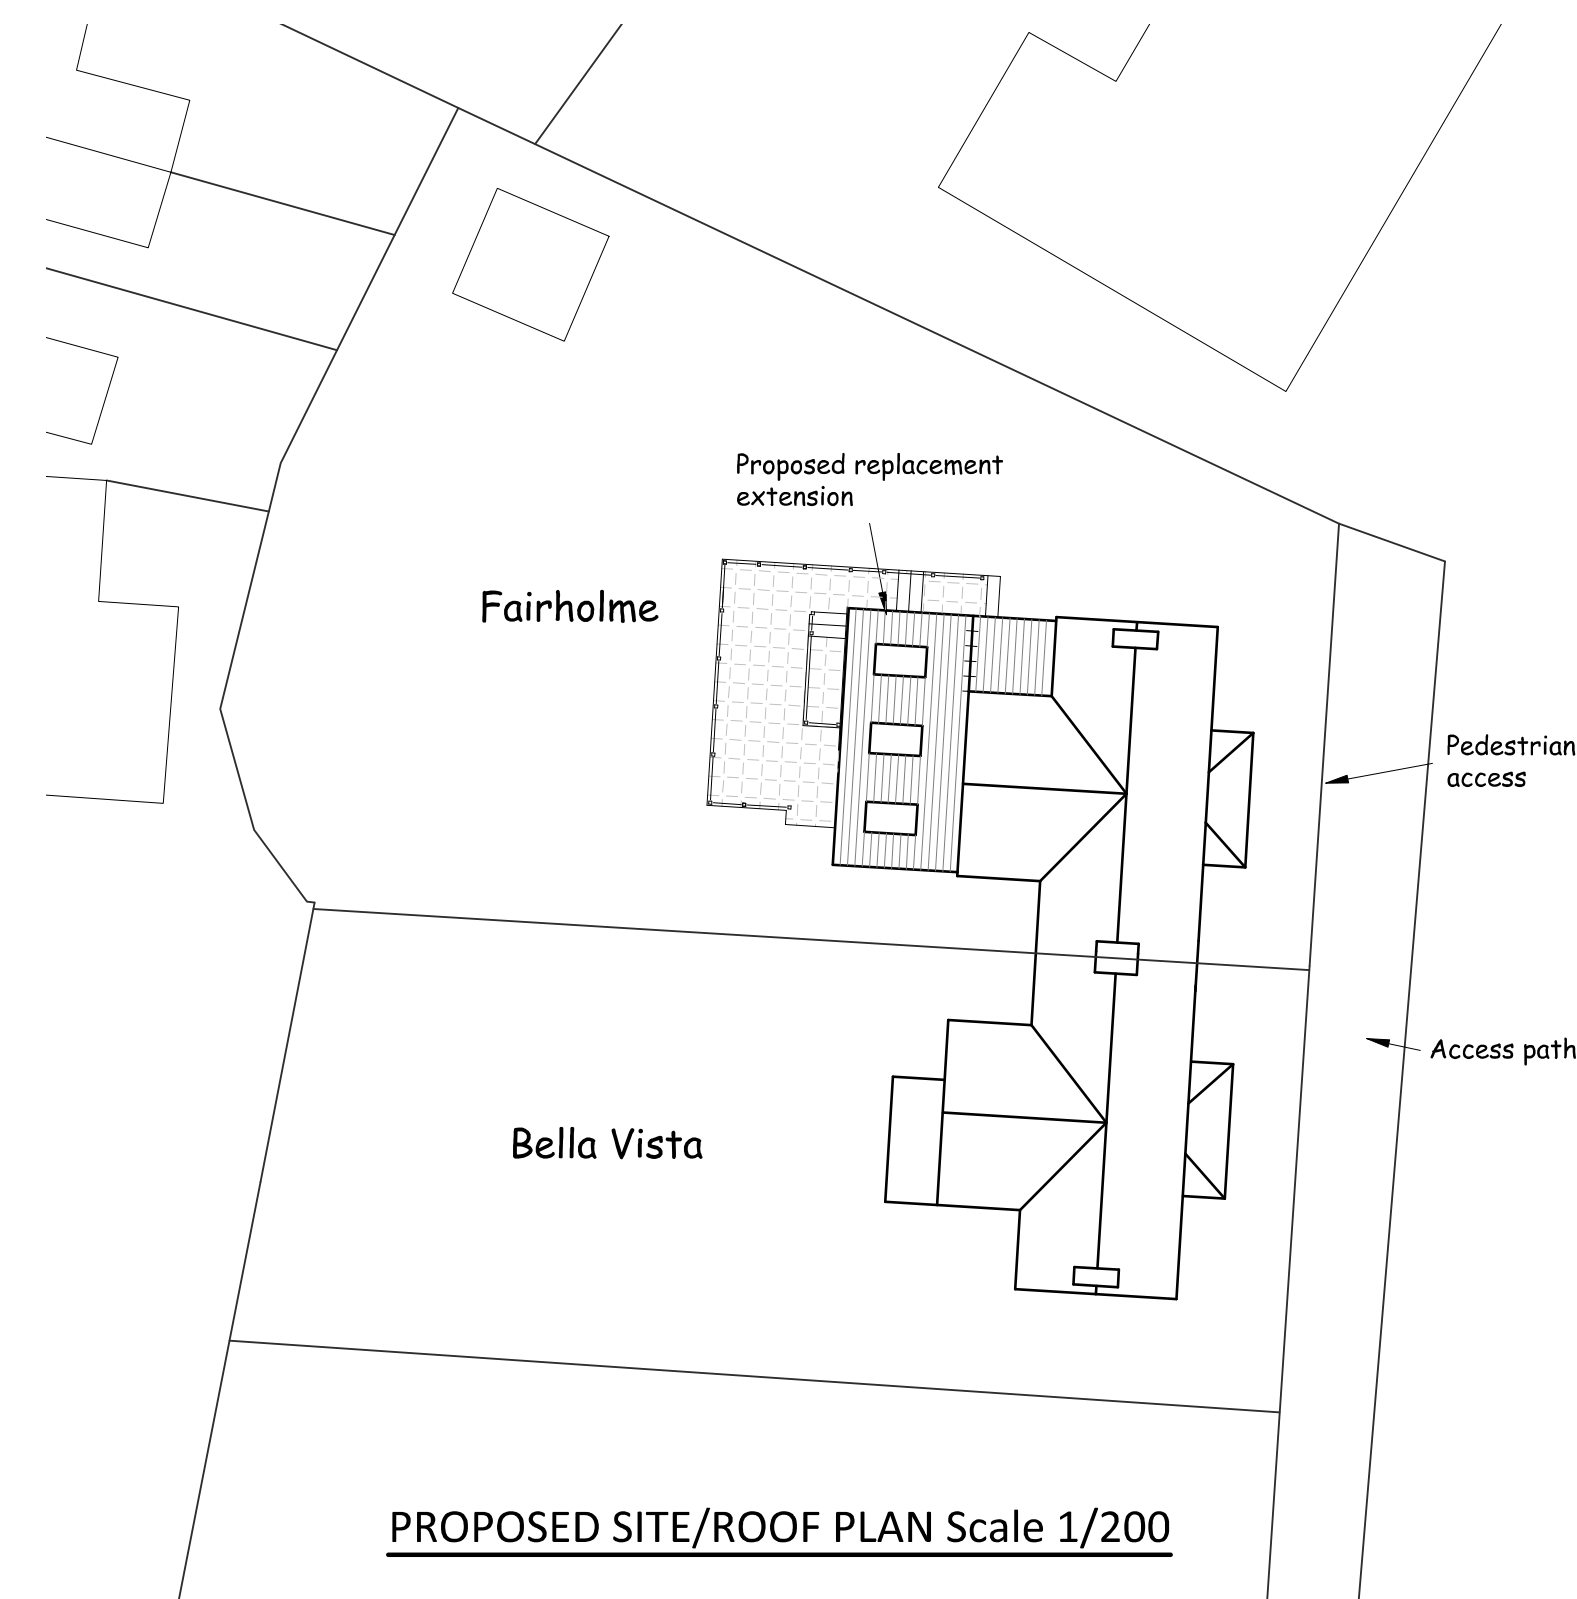

PROPOSED SITE/ROOF PLAN Scale 1/200

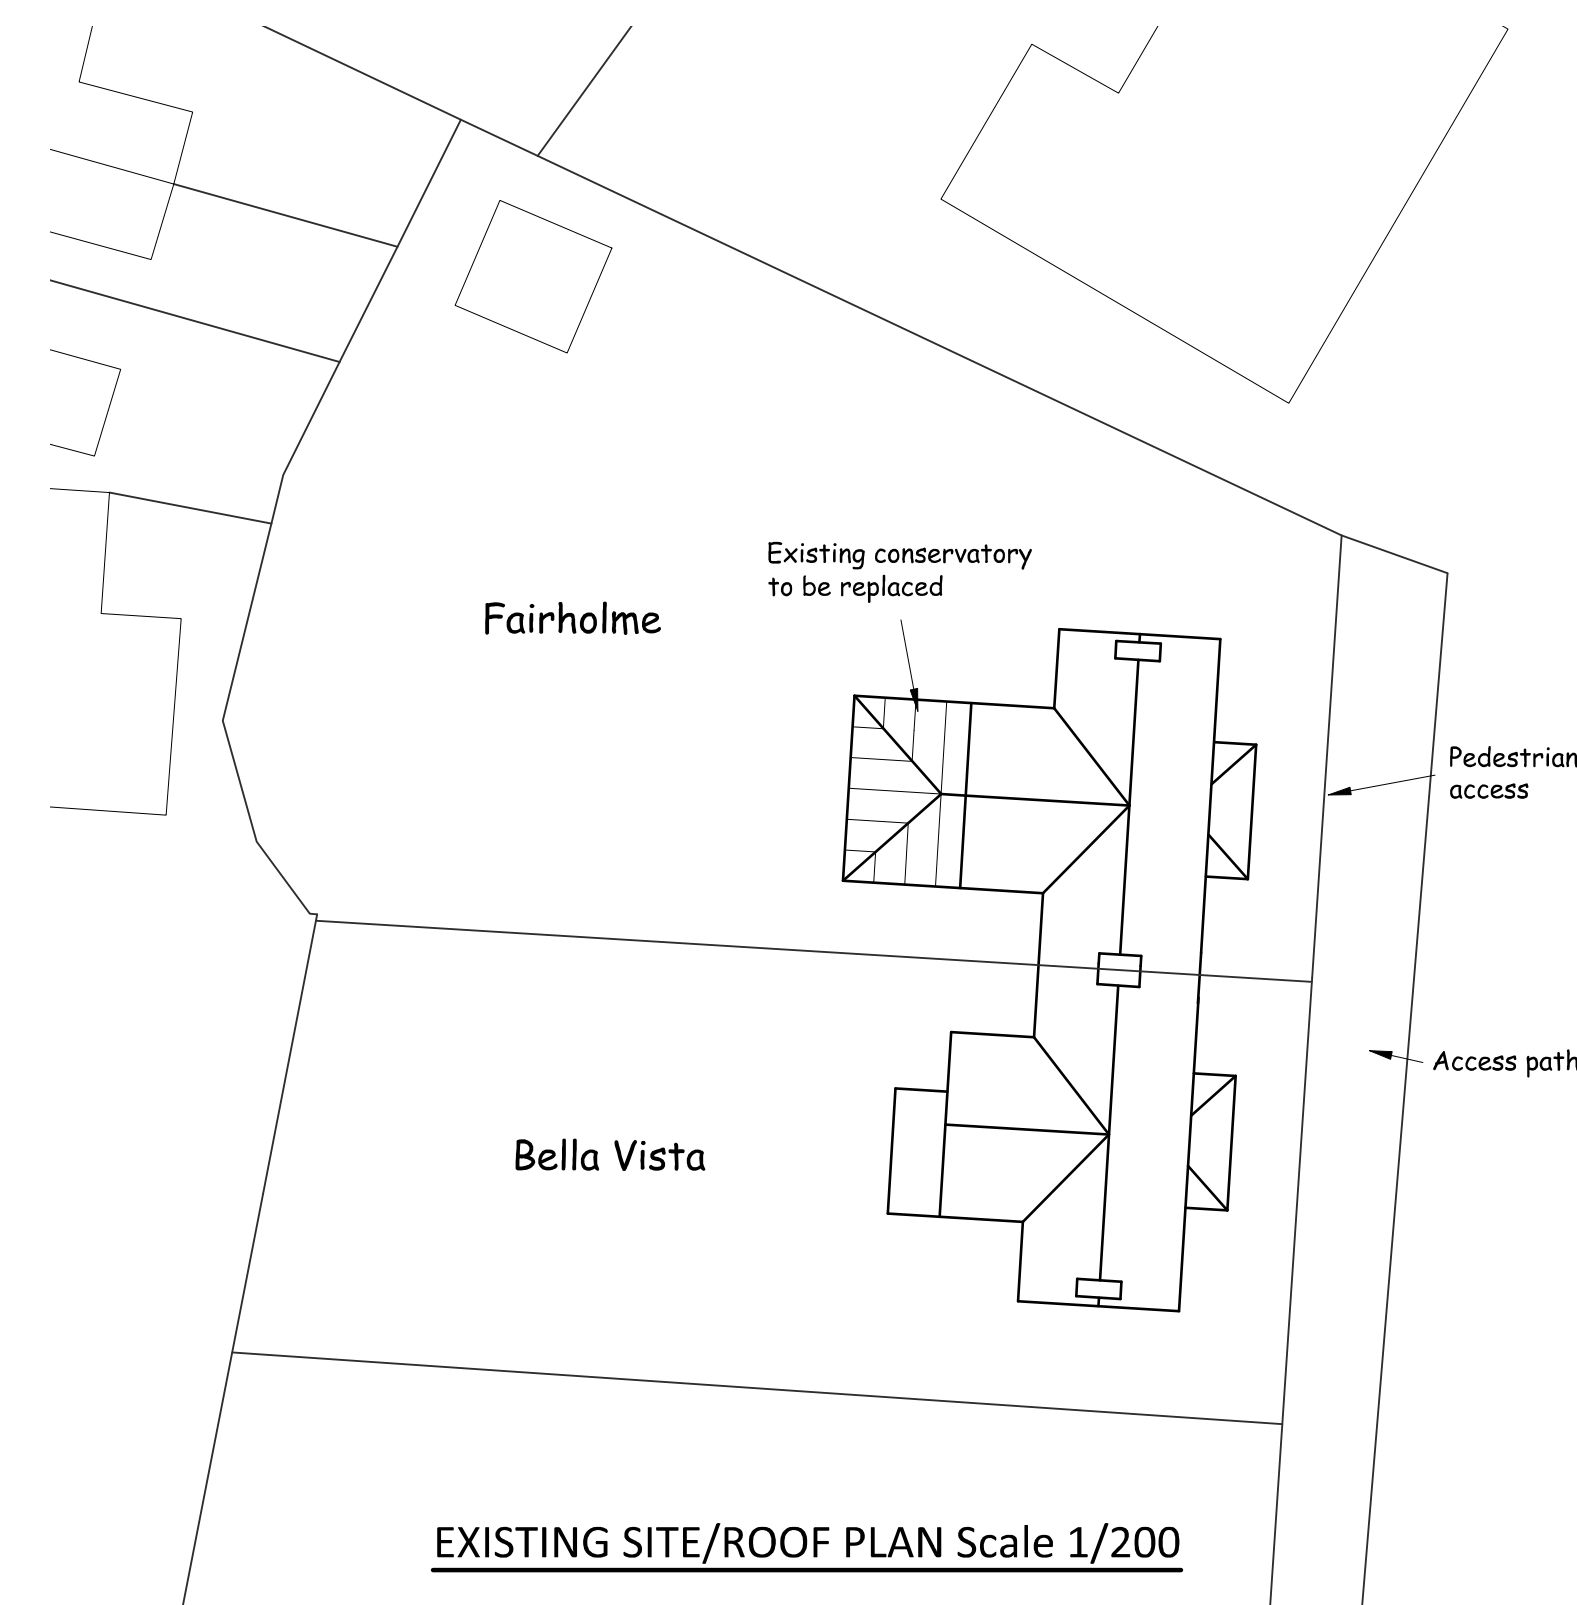

EXISTING SITE/ROOF PLAN Scale 1/200

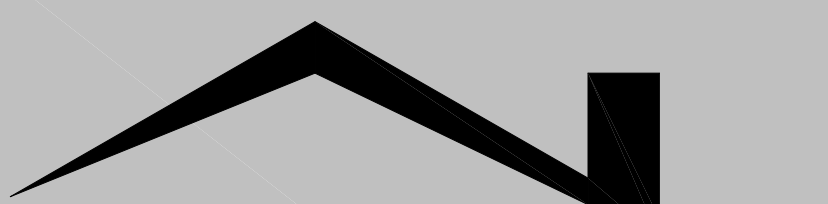
Nigel Forrester MCIOS
Building Design Services

ILETT HOUSE, SMITHY BANK, ALTON, STAFFS, ST10 4AD
TEL 01538 702164
www.nigelforrester.co.uk www.sap-calc.co.uk

CLIENT

Ms B Read & Mr G Trivino

PROJECT

Proposed extension
to replace the existing conservatory
at
Fair Holme
Lime Kiln Lane
Alton
ST10 4AR

DRAWING NUMBER 25/708/03/A

Location & site/roof plan

SCALES 1/1250 & 1/200 @ A1