
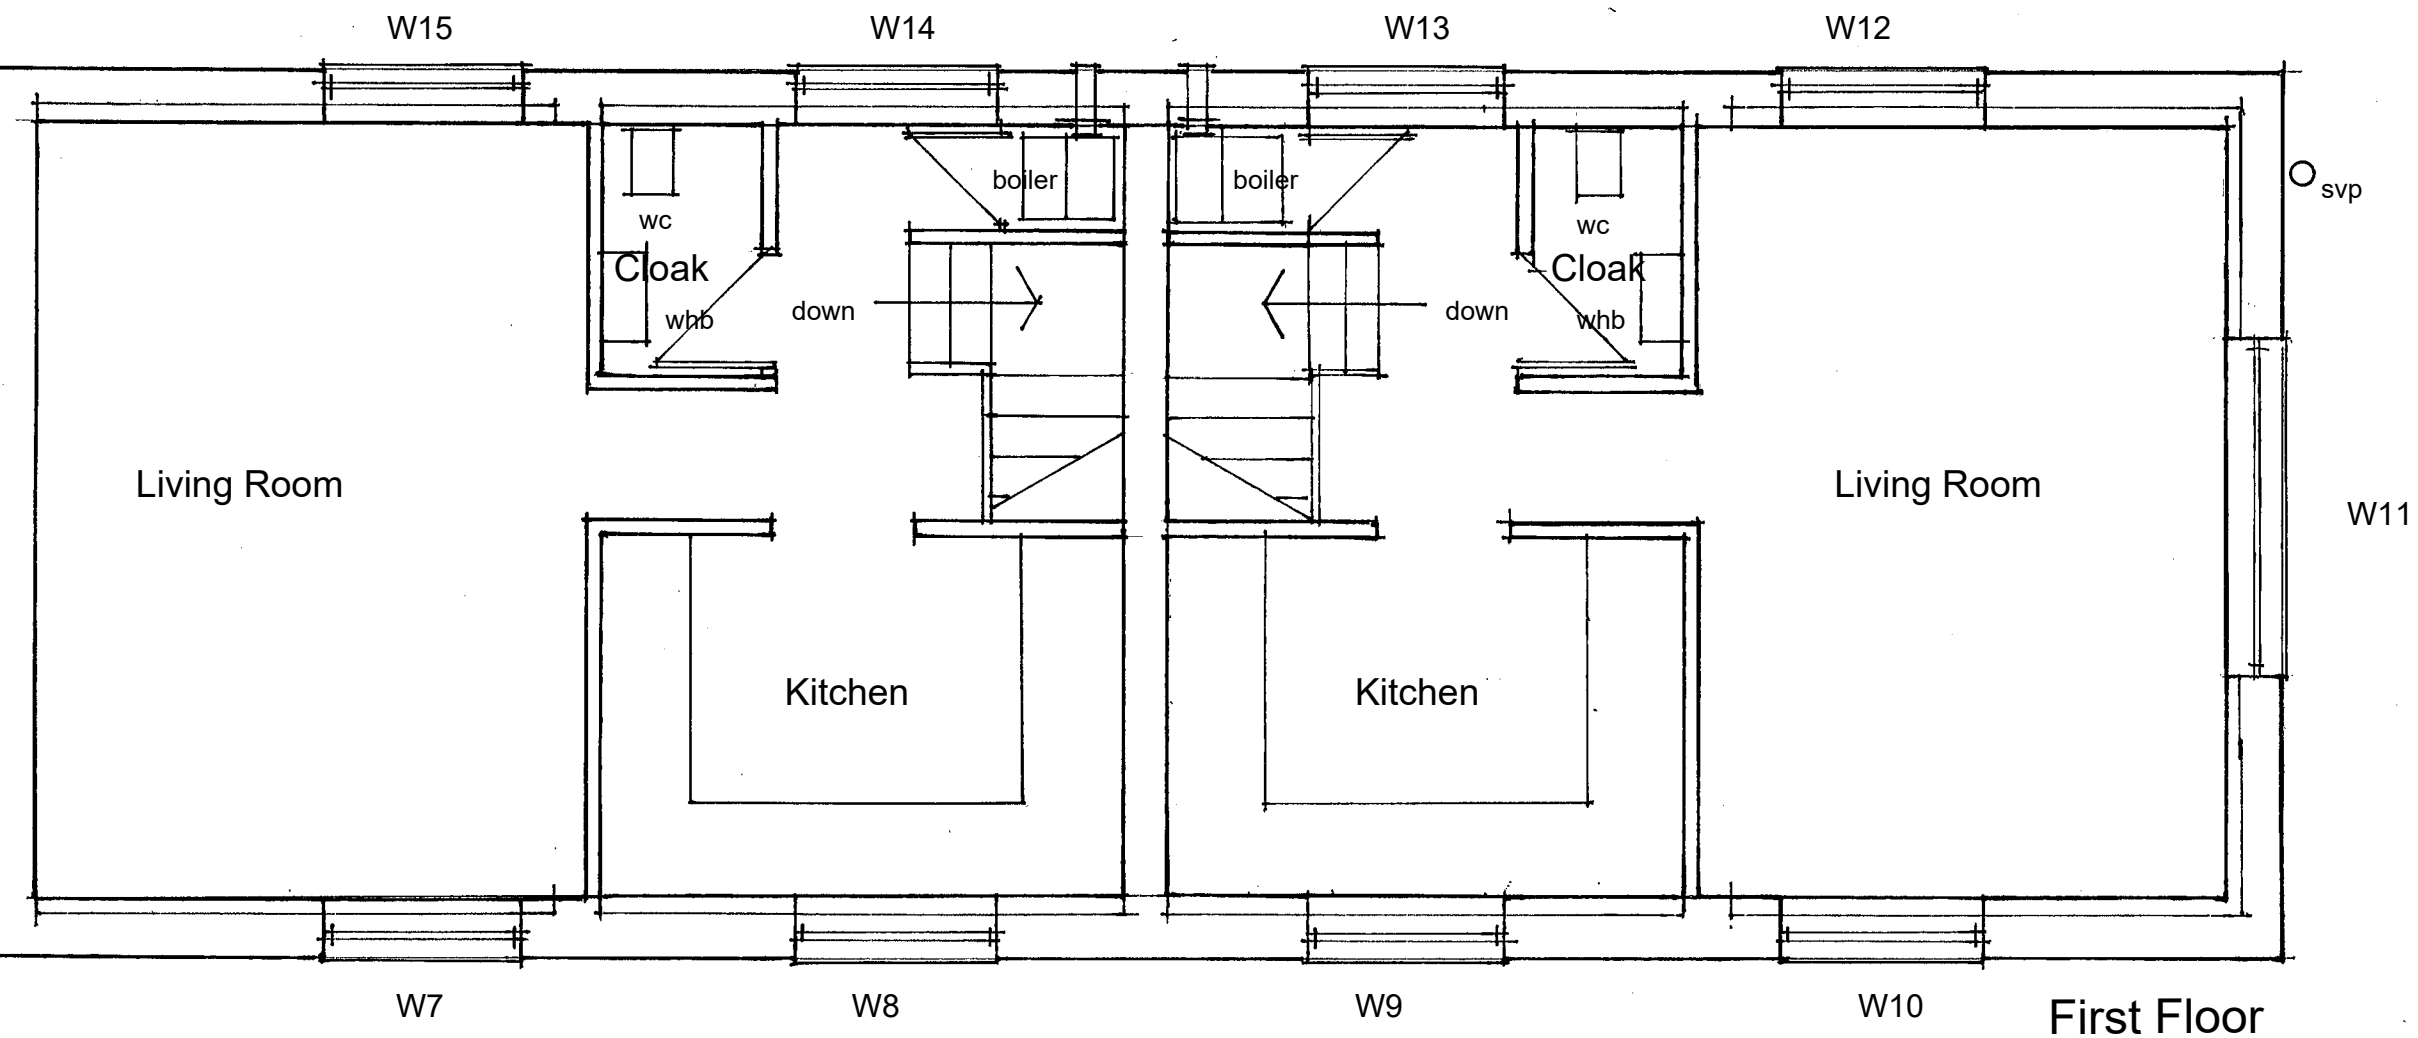


Rev A windows numbered

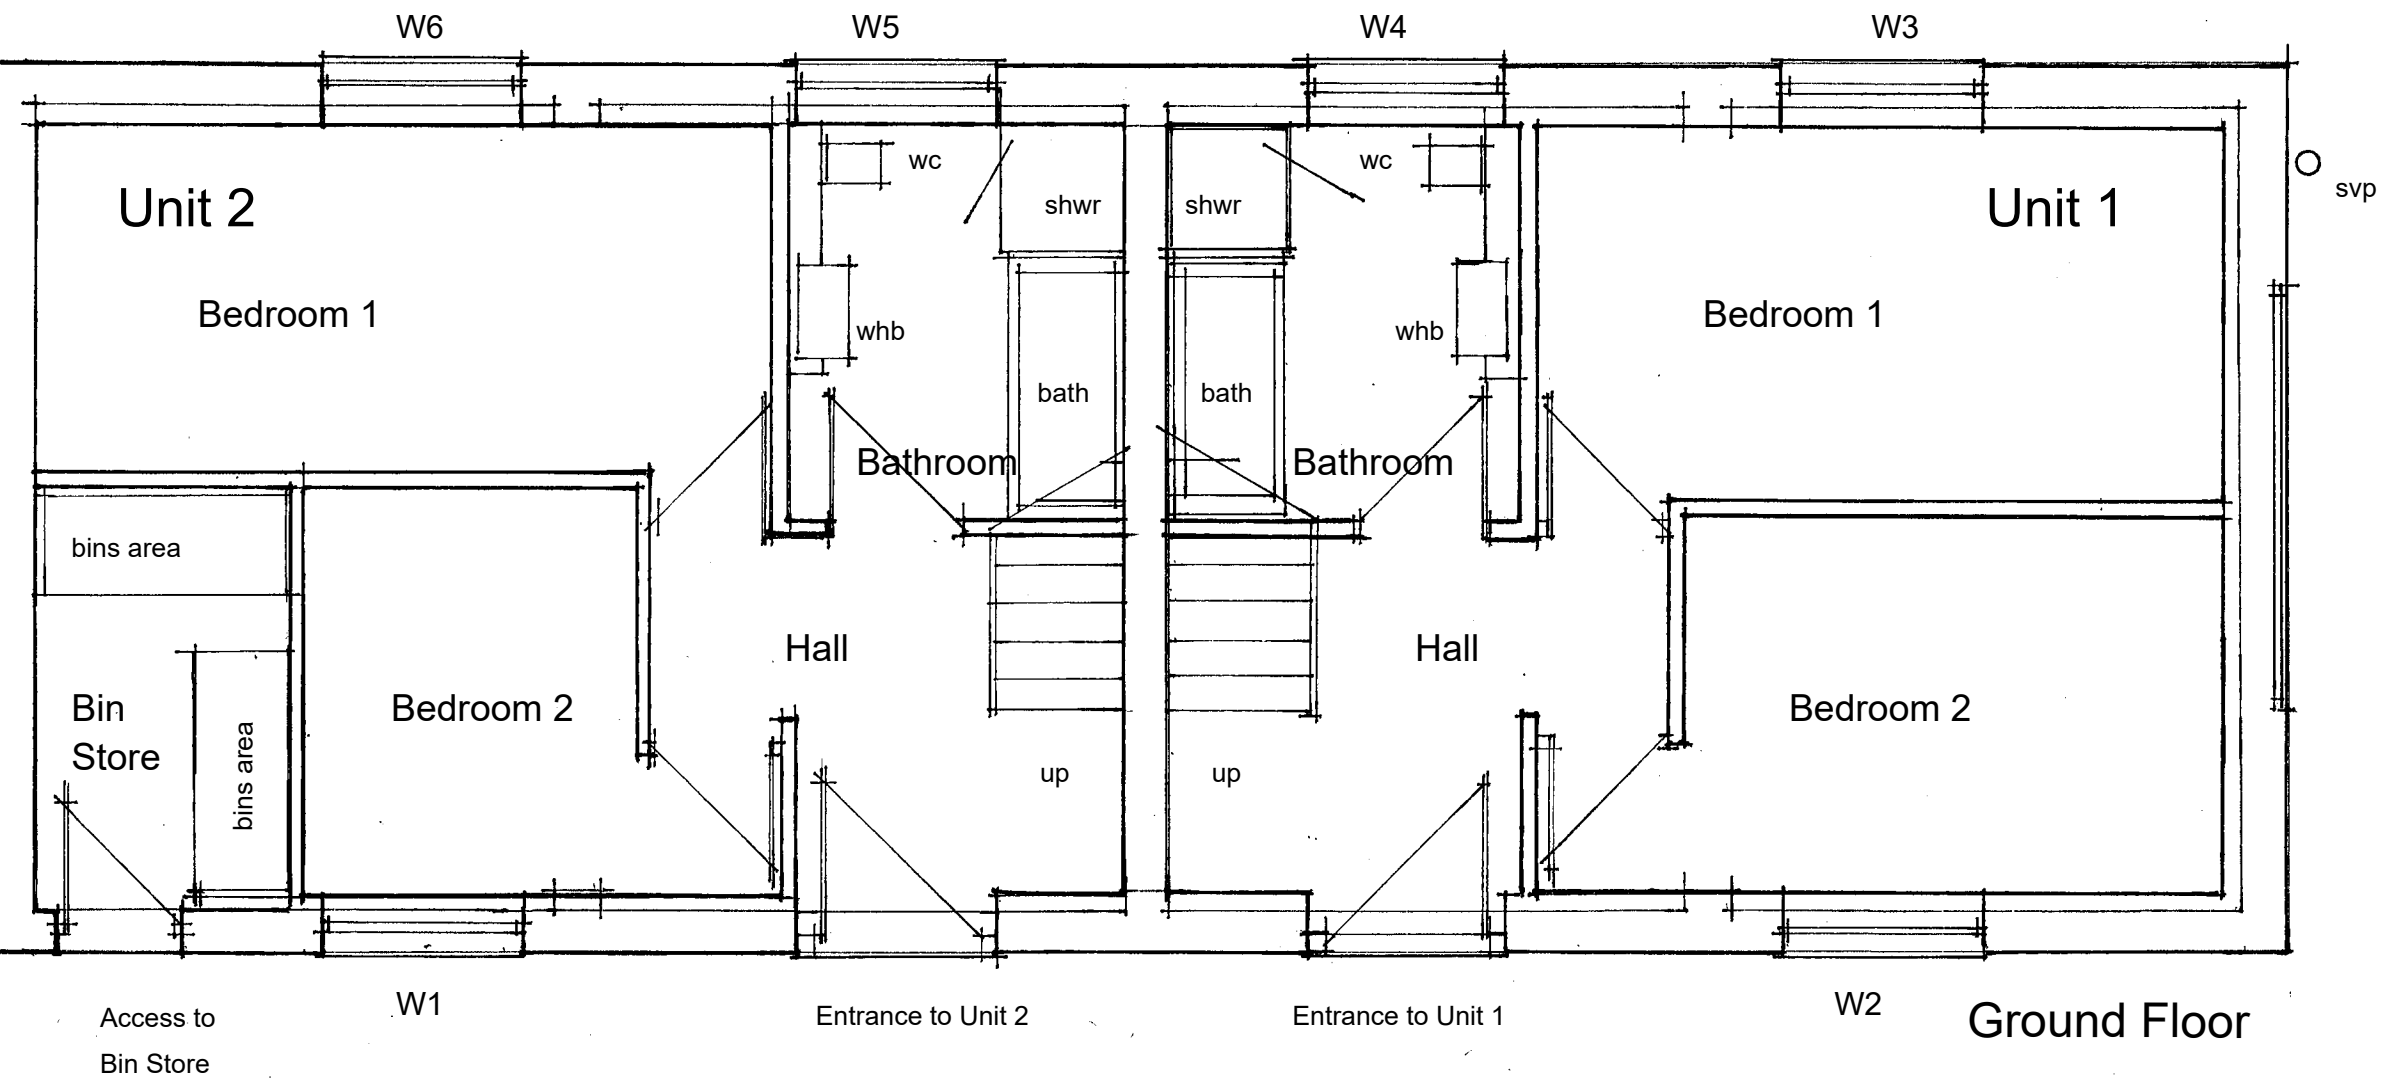

REDEVELOPMENT SCHEME
MILL HOUSE
OAK STREET, CHEADLE, ST10 1NR

Drawing Title
PROPOSED FLOOR PLANS

Drawing No.
MH.02 A
Scale 1:50 @ A3

