

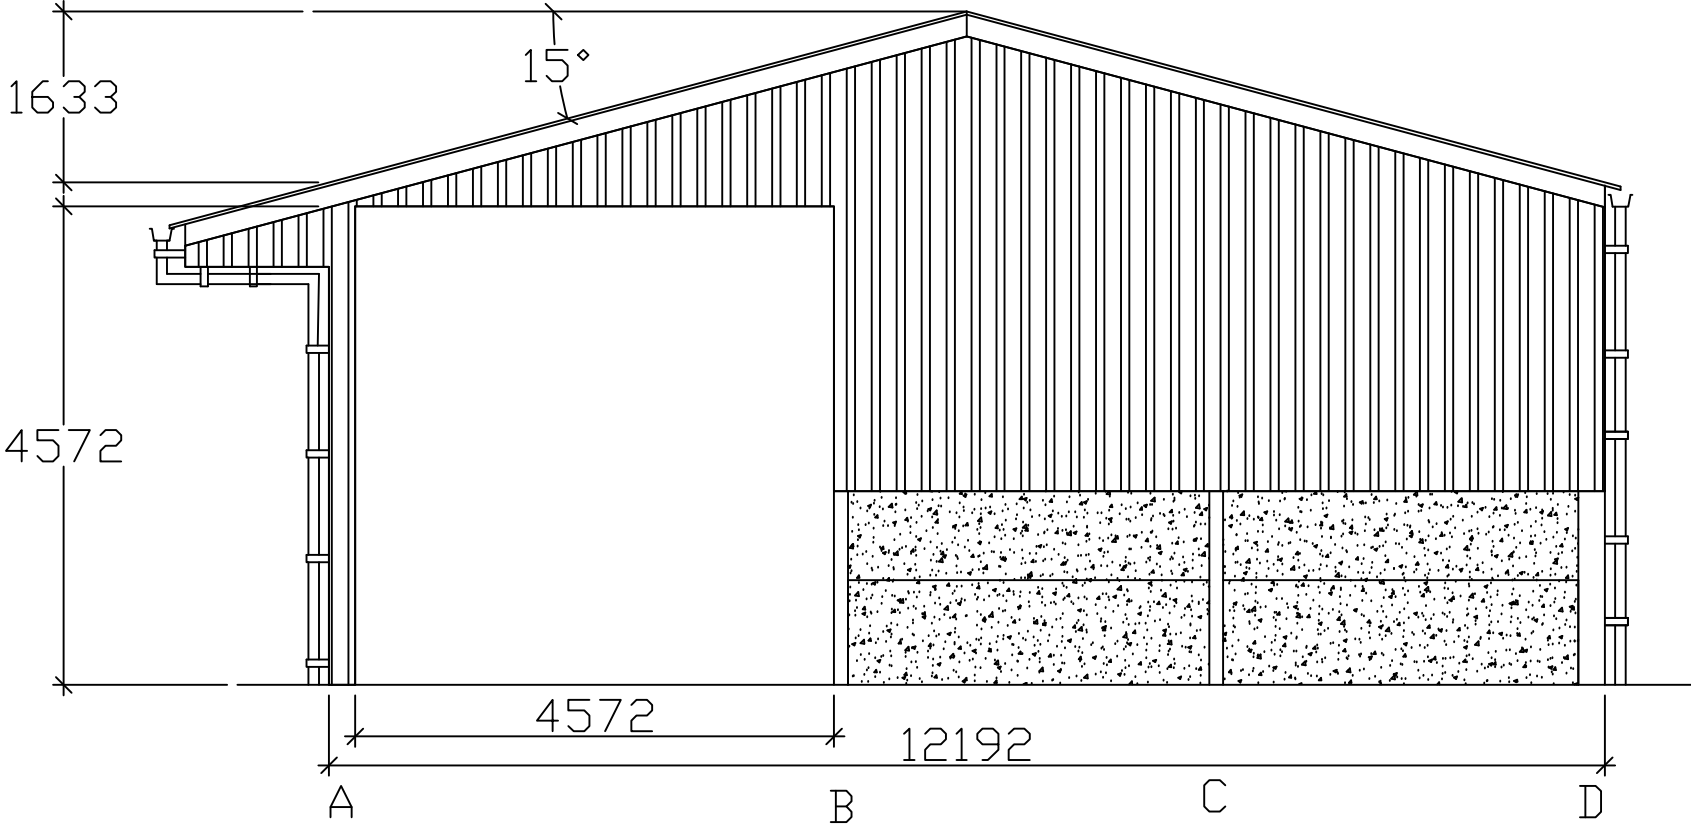
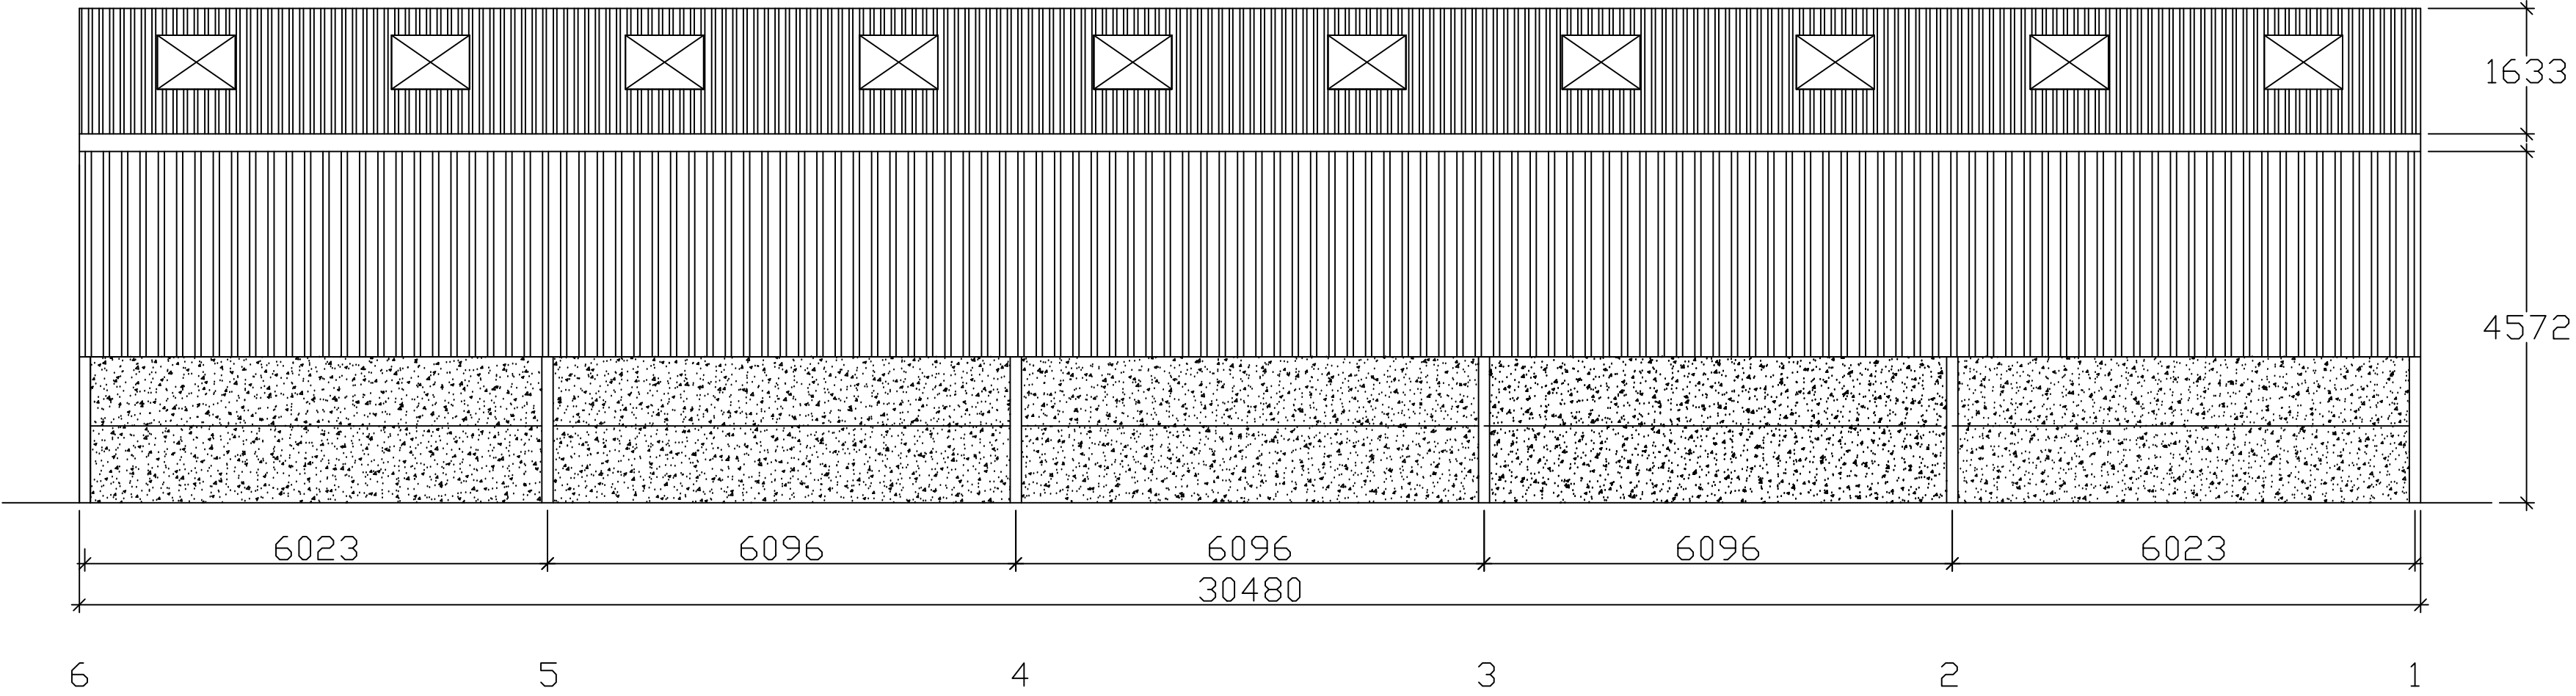



SIDE ELEVATION (D)

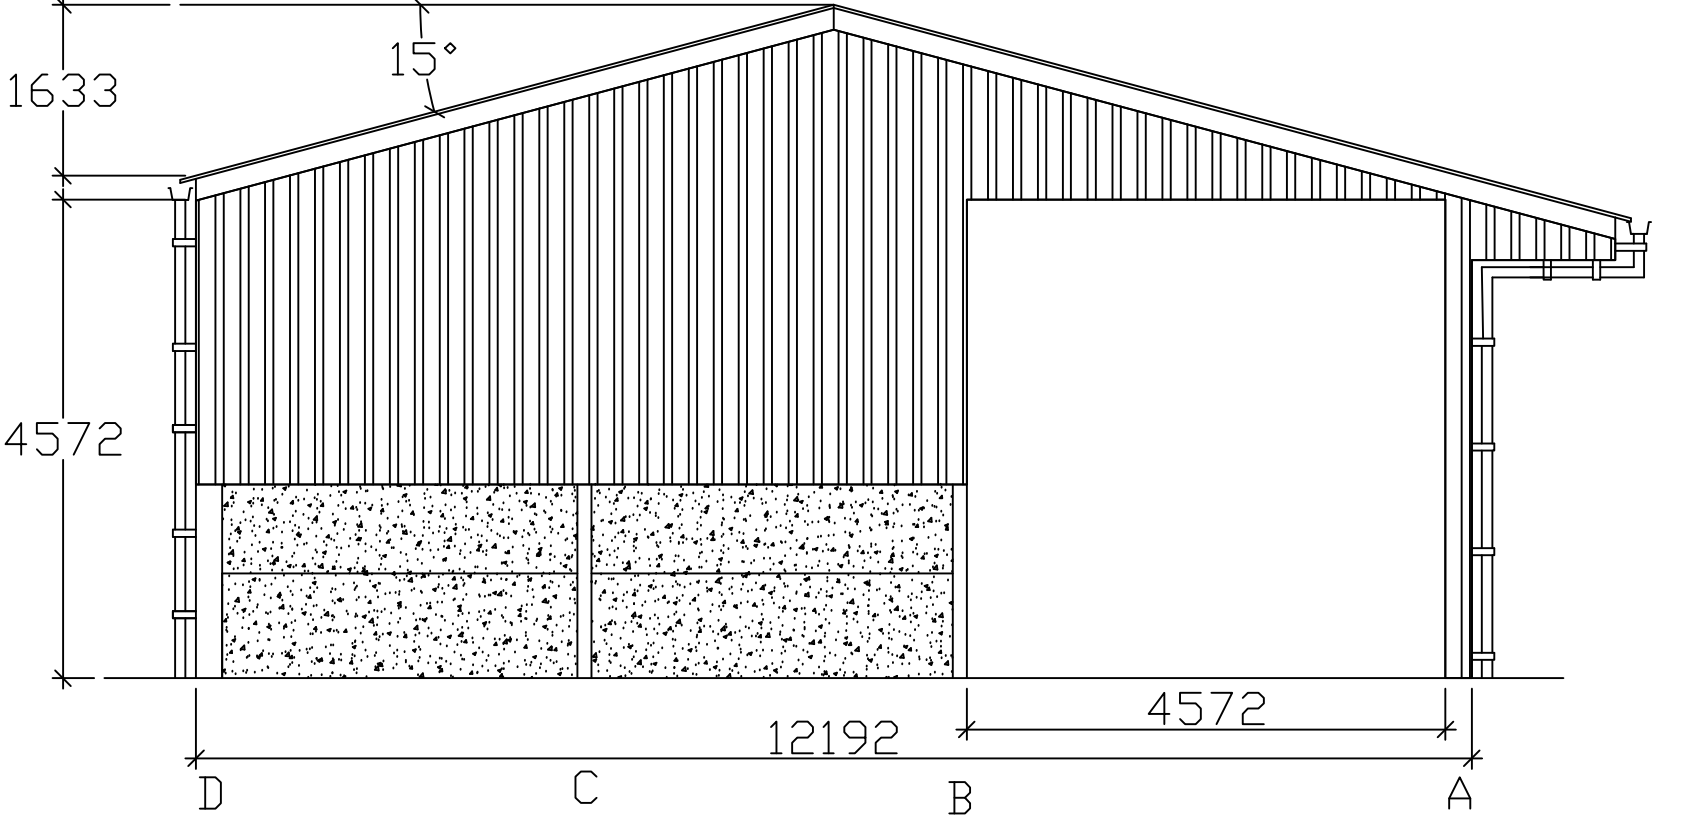

SIDE ELEVATION (A)

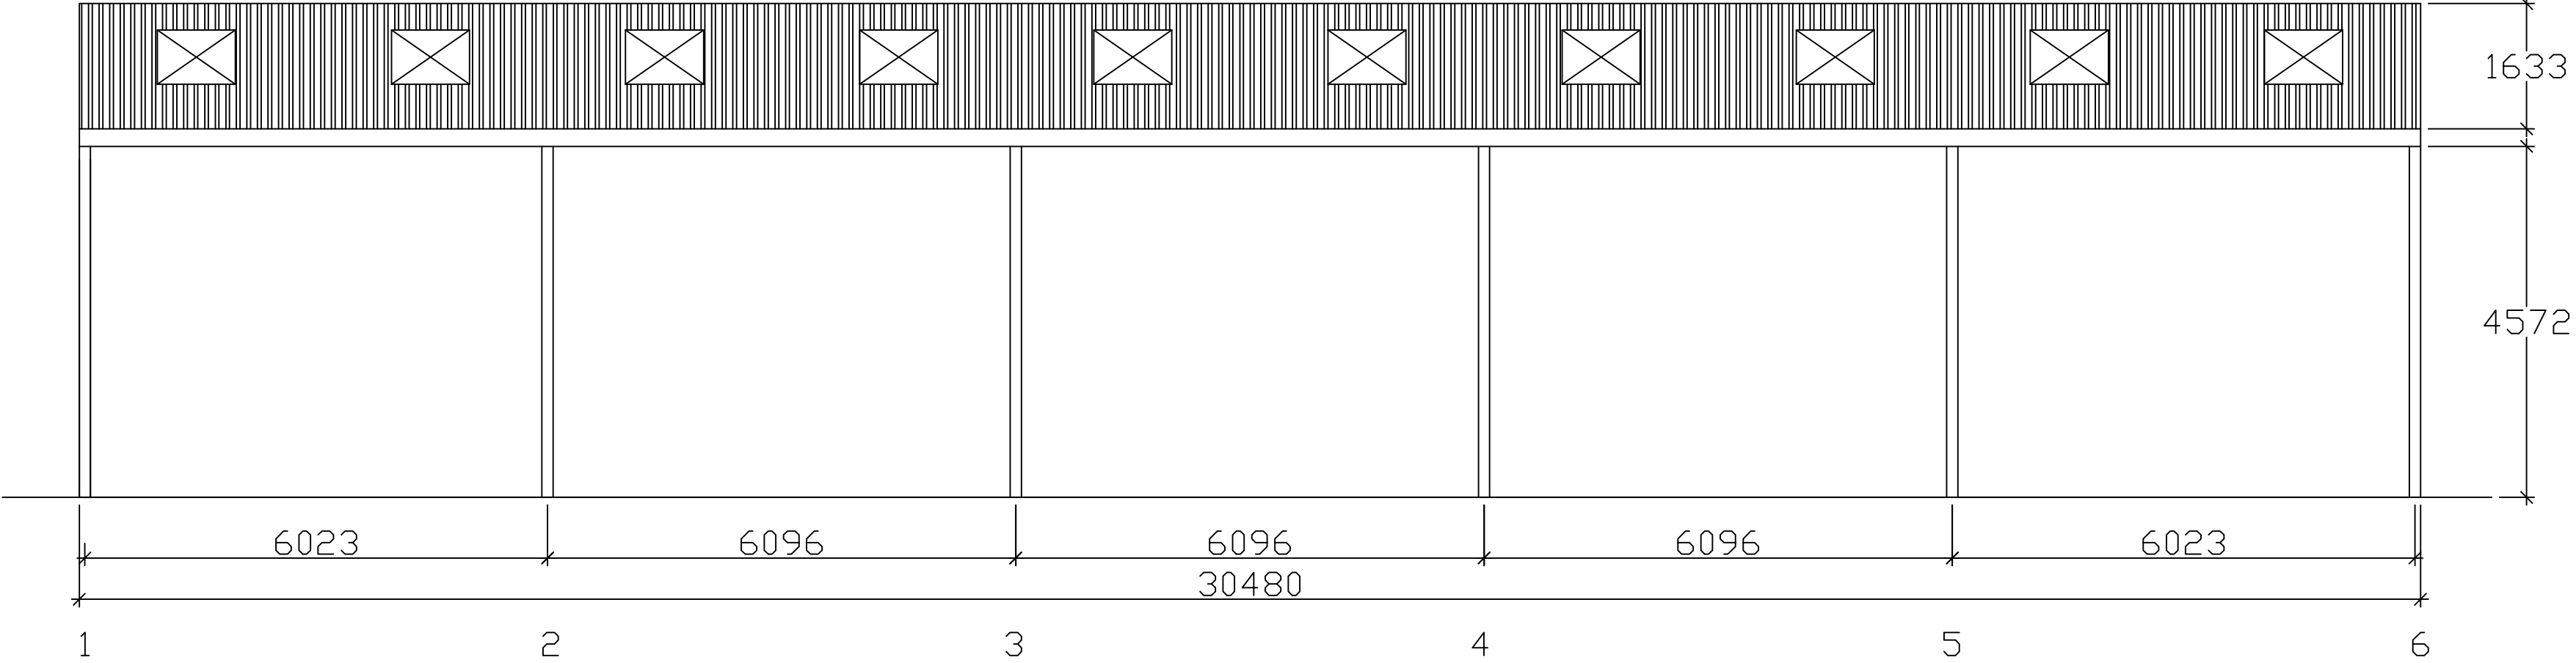

ROOF PLAN

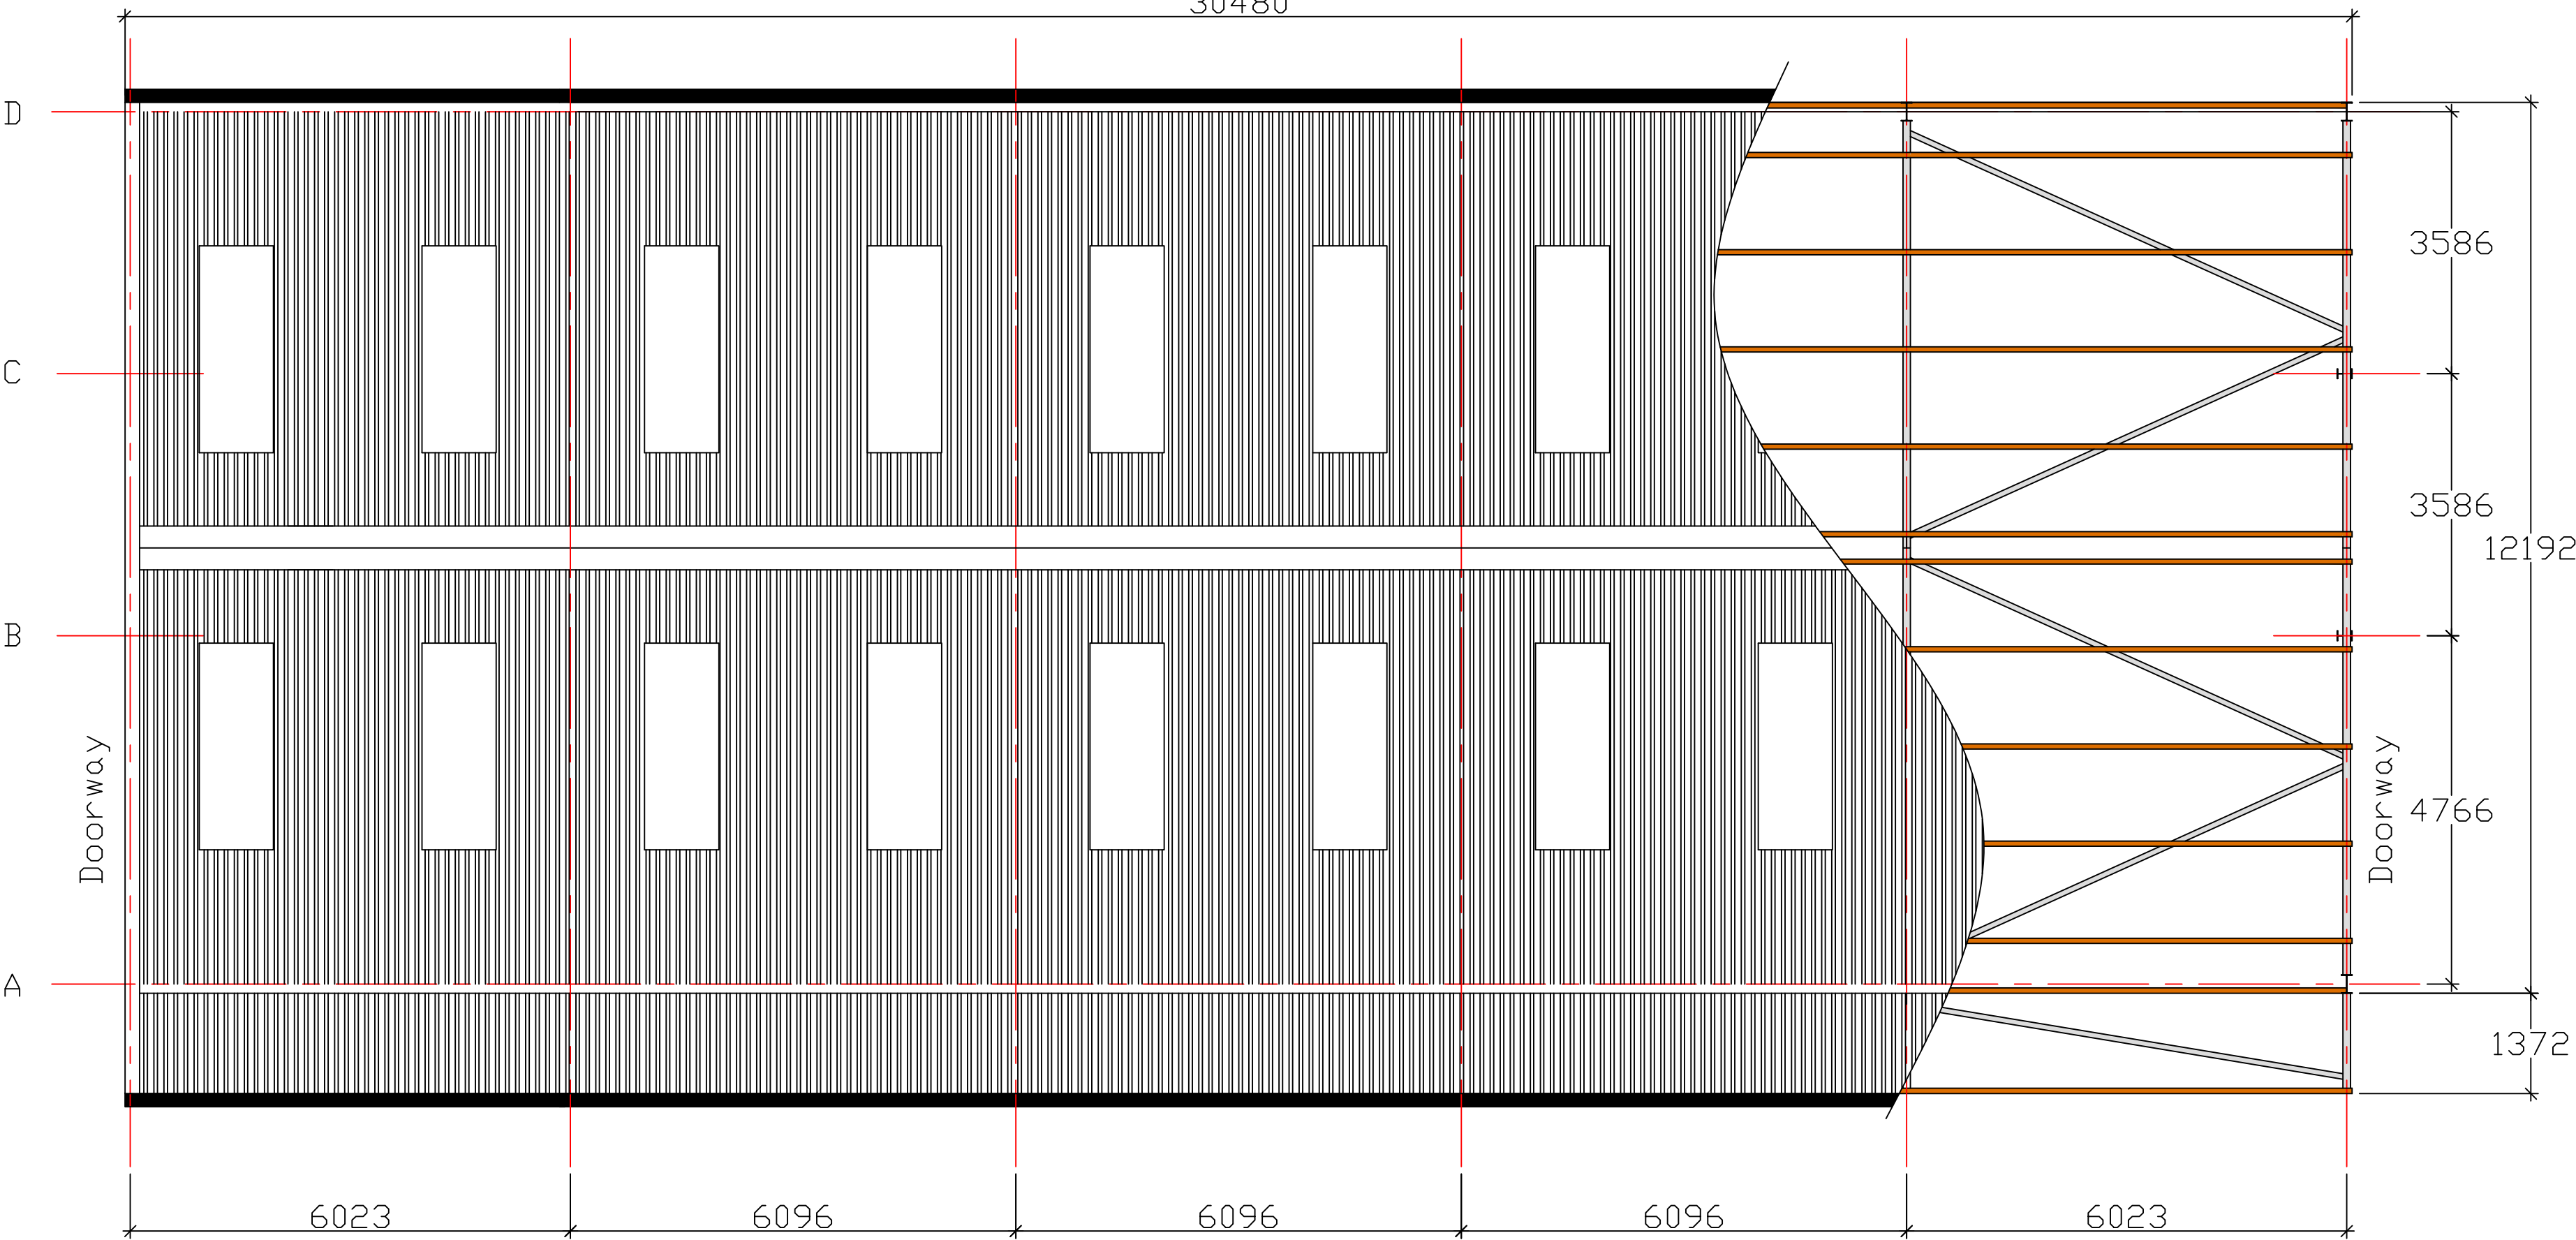

CLIENT: ADDRESS:			
PROPOSED:	Agricultural		
SIZE:	100' x 40'		
DRAWN BY:	Tom Richardson		
SCALE:	1/100	DWG NO:	20-
REV:		DATE:	22/01/20
		GRAHAM HEATH CONSTRUCTION LTD THE CREAMERY WRENBURY INDUSTRIAL ESTATE STATION ROAD WRENBURY NR. NANTWICH CHESHIRE, CW5 8EX TEL: 01270 781158 FAX: 01270 781165	