


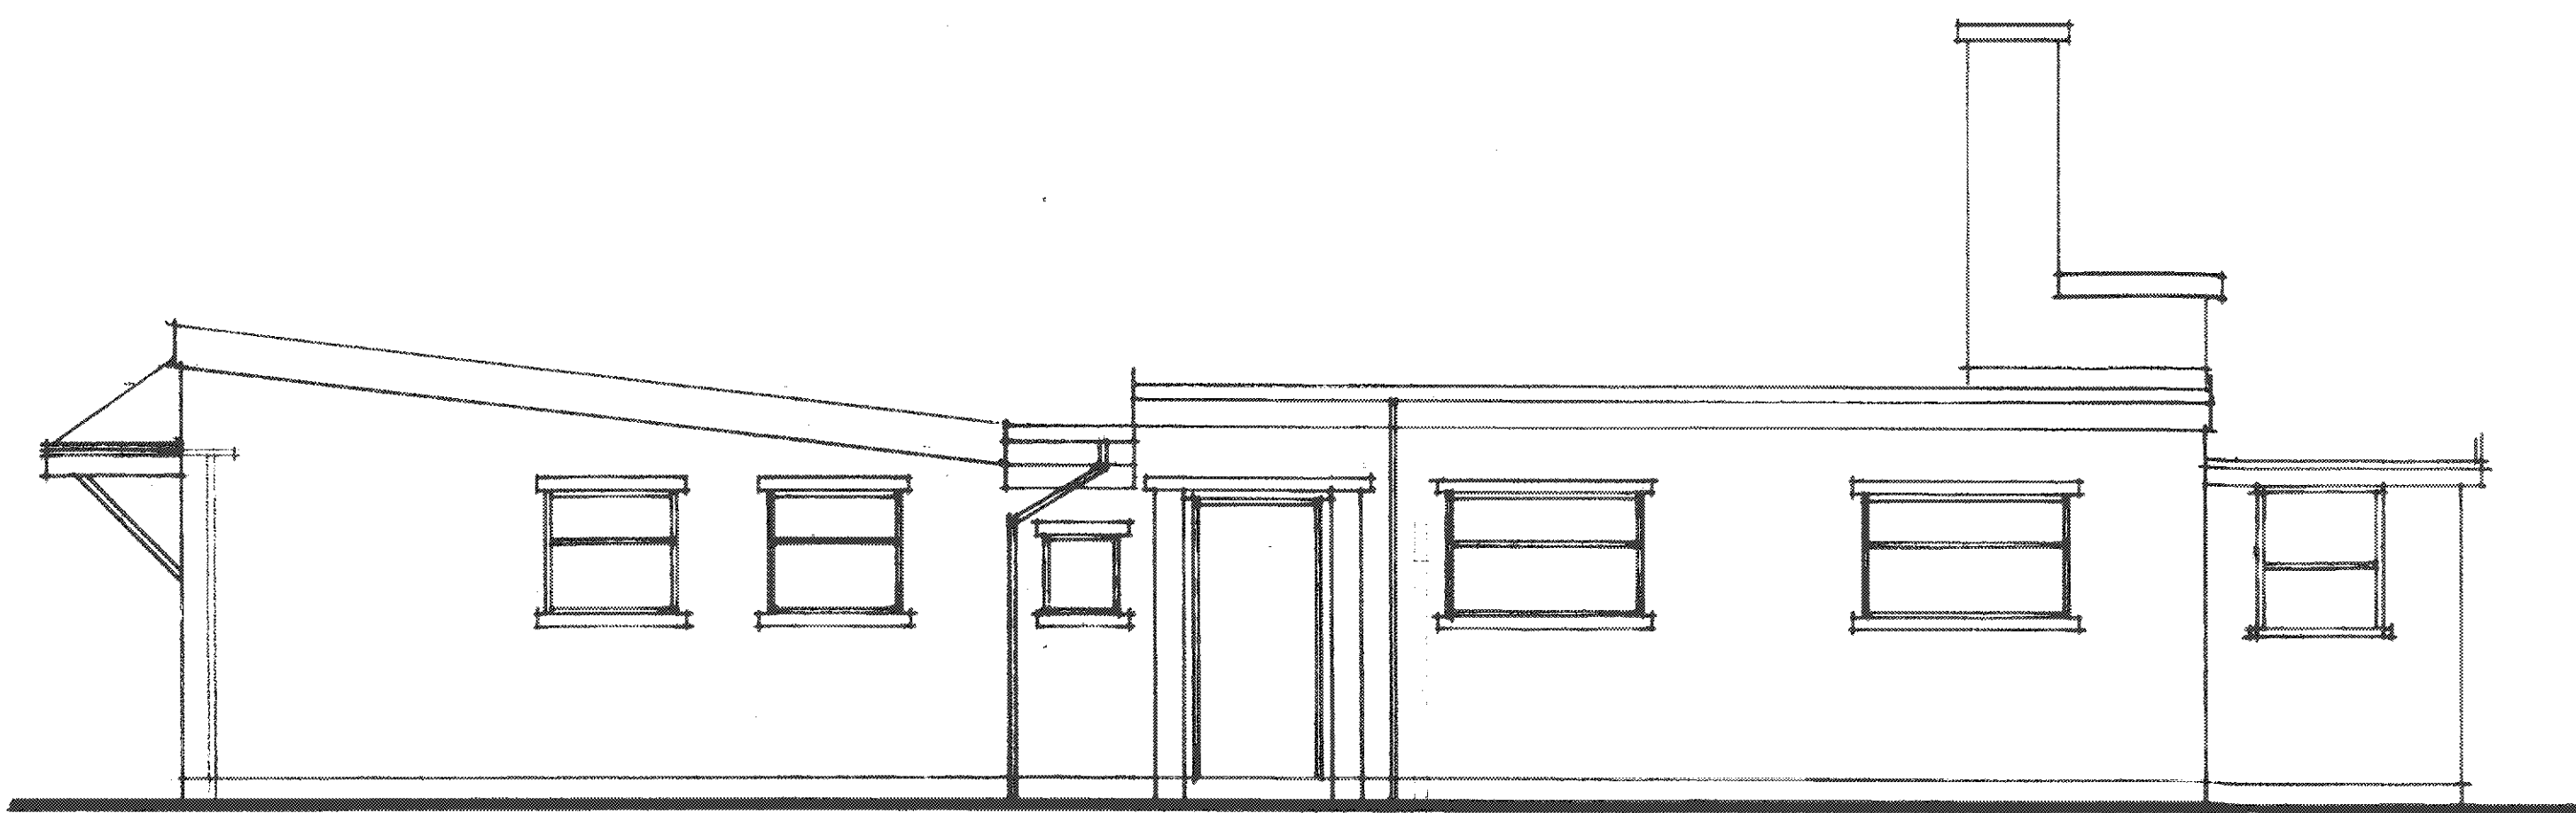


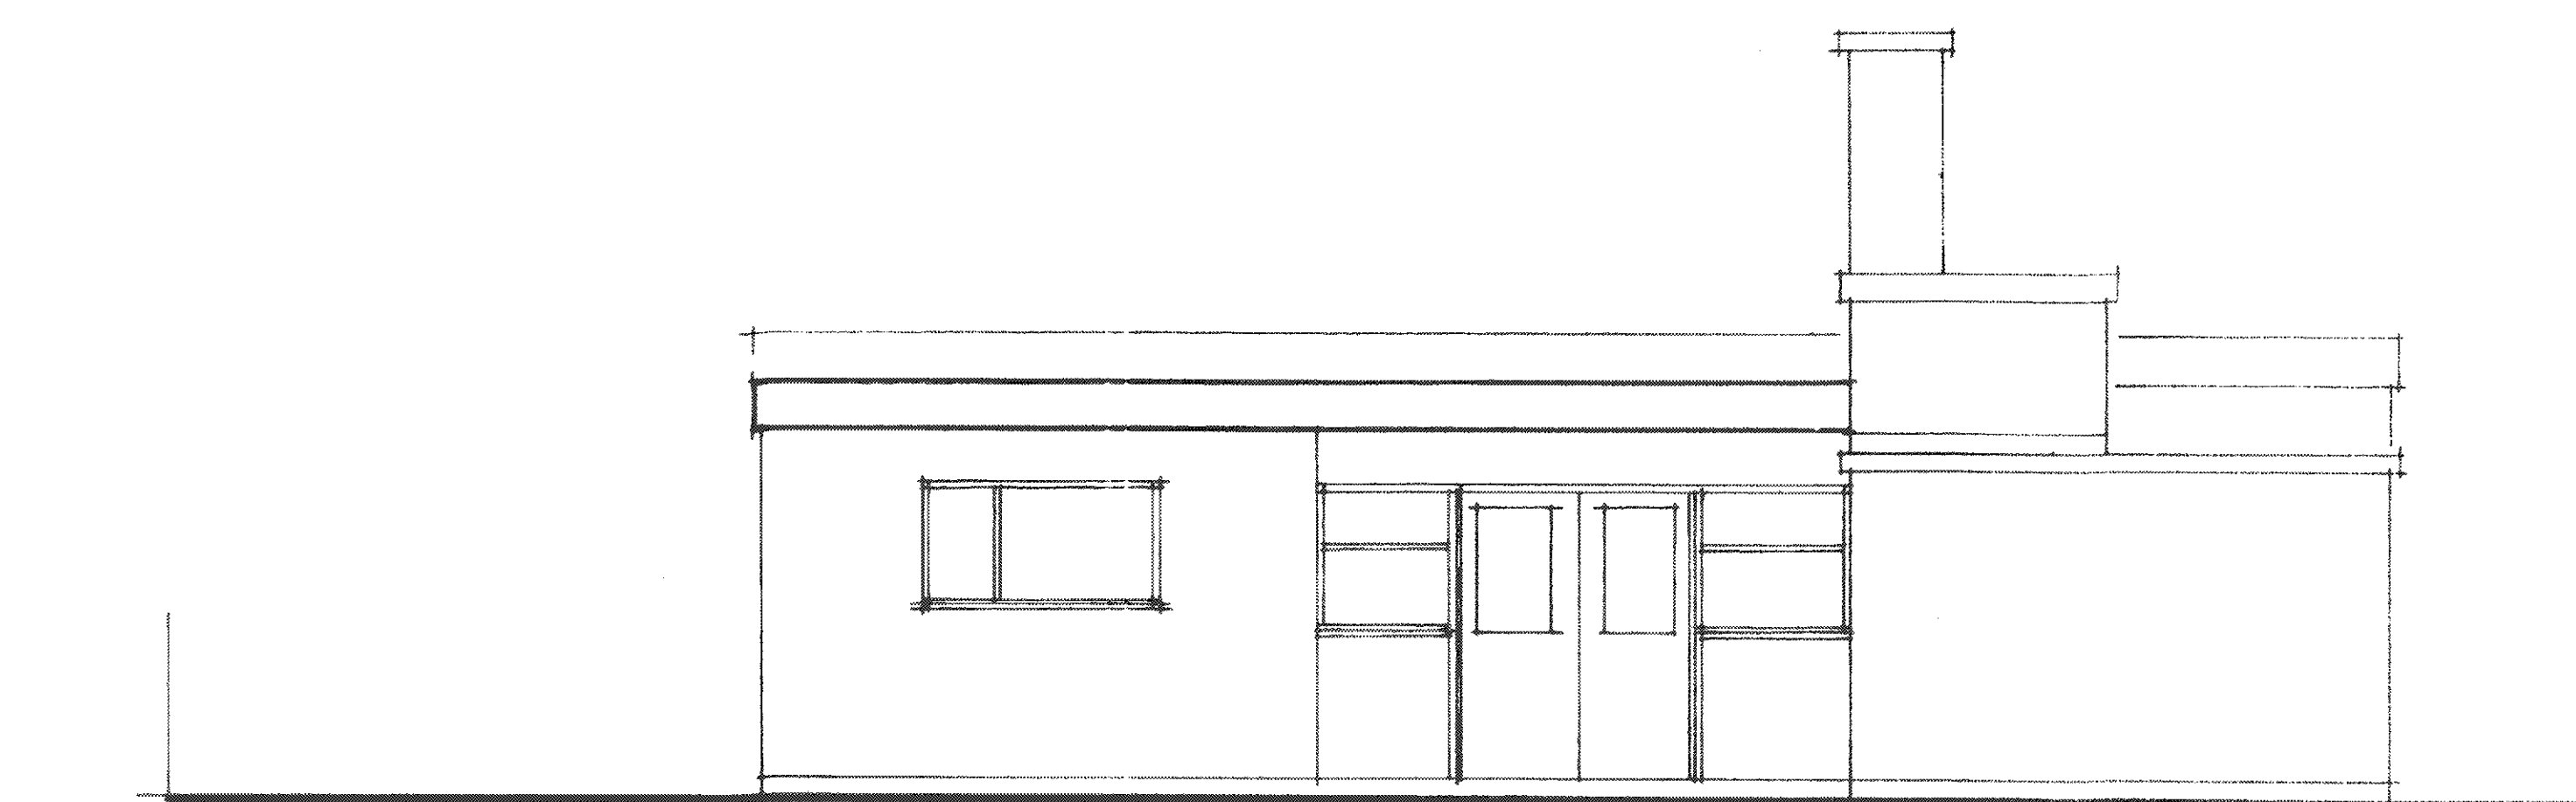

WEST (side)

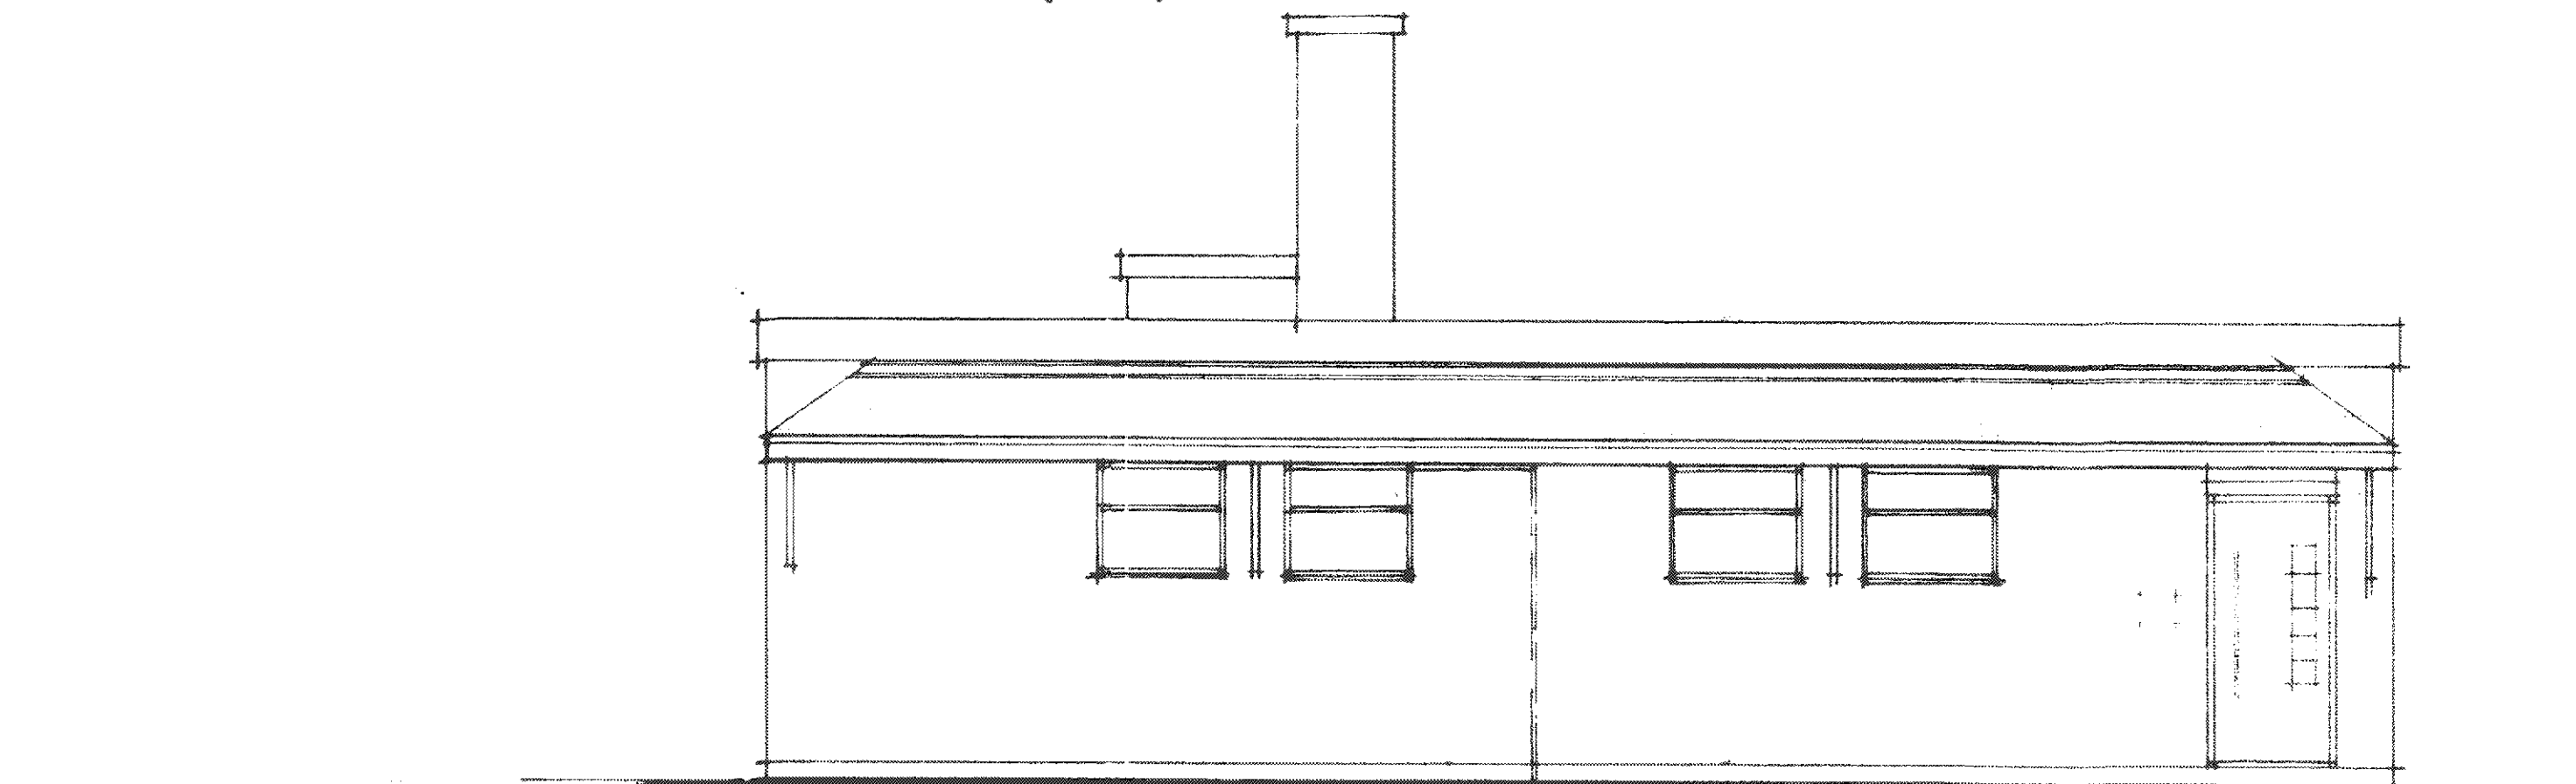


SOUTH (rear)

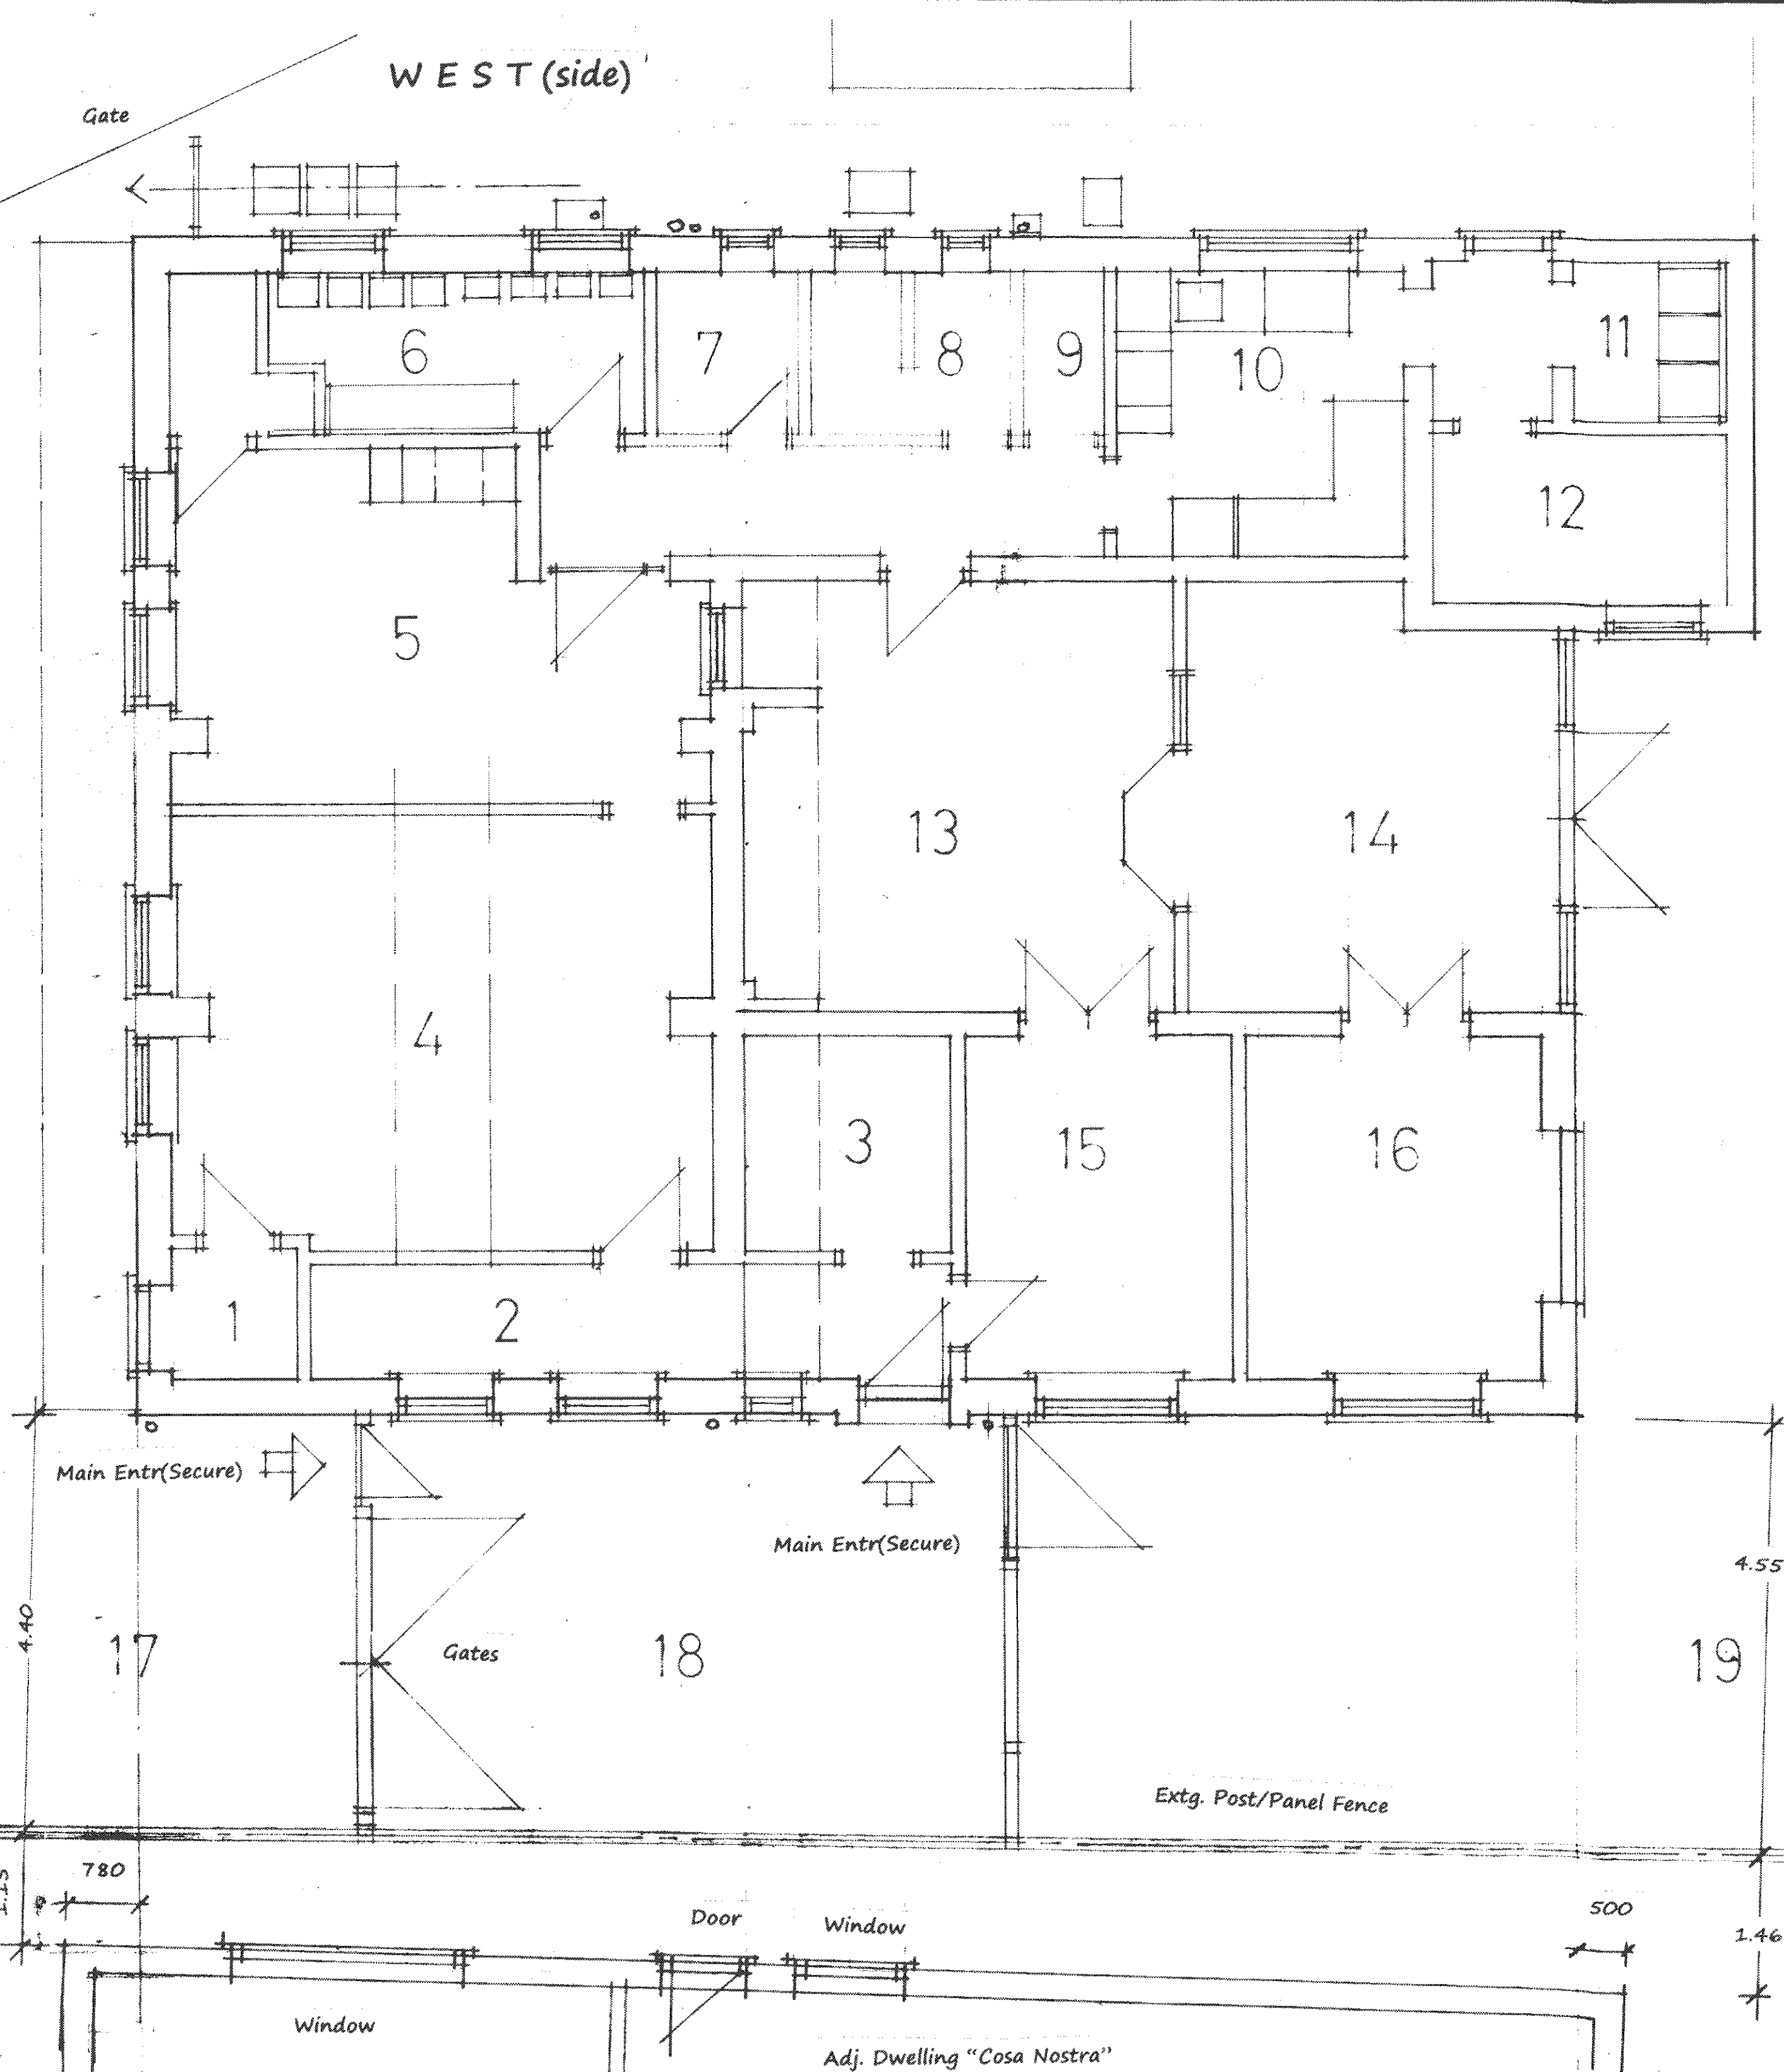

NORTH (front)

20

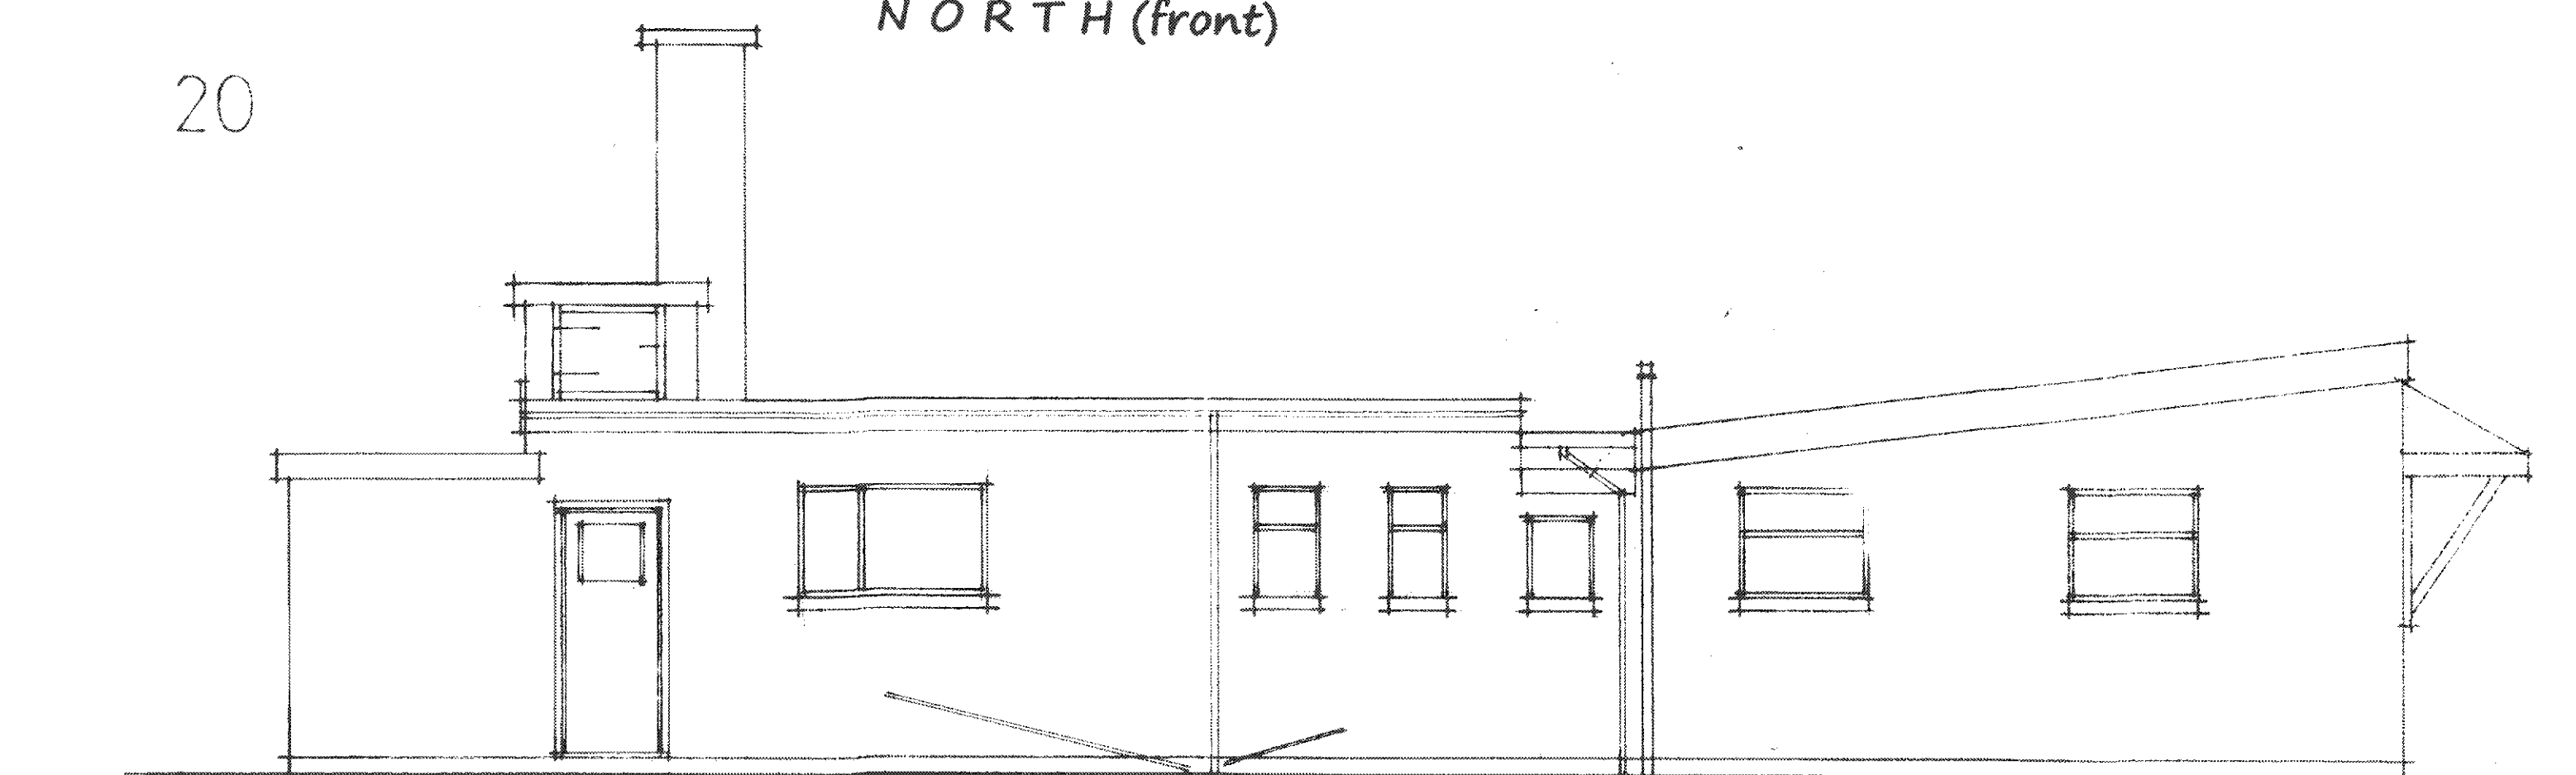

EAST (side)

For SITE PLAN see Drwg. No. 24.25/04/05

Legend

- | | | |
|-------------------|-----------------|---------------------|
| 1. Entr. (Unused) | 6. Infants WC's | 11. Laundry |
| 2. Passage/Store | 7. Staff W.C. | 12. Staff/Rest Room |
| 3. Extg. Office | 8. Staff W.C. | 13. Classroom |
| 4. Classroom | 9. Cupboard | 14. Classroom |
| 5. Classroom | 10. Kitchen | 15. Sensory (sleep) |
| 16. Classroom | 17. Car Park | 18. Secure Entrance |
| 19. Play Area | 20. Play Area | |

Client
WILLOW TREE DAY NURSERY
 Proposal
EXTENSIONS & ALTERATIONS
 Site
 Craigside, Biddulph, Staffs. ST8 6BN.
 Drawing
SURVEY of EXISTING

BDS Surveyors
 Planning + Architecture + Surveying
 01782 720039 + 07773 859399
 bdsurveyors@gmail.com
 Job No 24.25/04
 Drg No 24.25/04/01
 Date 21.07.24
 (BDS SURVEYORS reserves copyright for all drawings relating to this Job.)

Drawn P.D. Palmer
 Scales 1:50
 Issue