




- NOTES:
1. ALL DIMENSIONS ARE IN MILLIMETRES UNLESS NOTED OTHERWISE, ALL LEVELS ARE IN METRES.
 2. THIS DRAWING TO BE READ IN CONJUNCTION WITH THE ARCHITECTS / ENGINEERS DRAWINGS.
 3. ALL WORKMANSHIP & MATERIALS ARE TO COMPLY WITH THE SPECIFICATION, BUILDING REGULATIONS, RELEVANT BRITISH STANDARDS AND MANUFACTURERS RECOMMENDATIONS.
 4. ALL DIMENSIONS AND SETTING OUT ARE TO BE CHECKED ON SITE AND ANY DISCREPANCIES ARE TO BE REPORTED TO THE CONTRACT ADMINISTRATOR IMMEDIATELY.

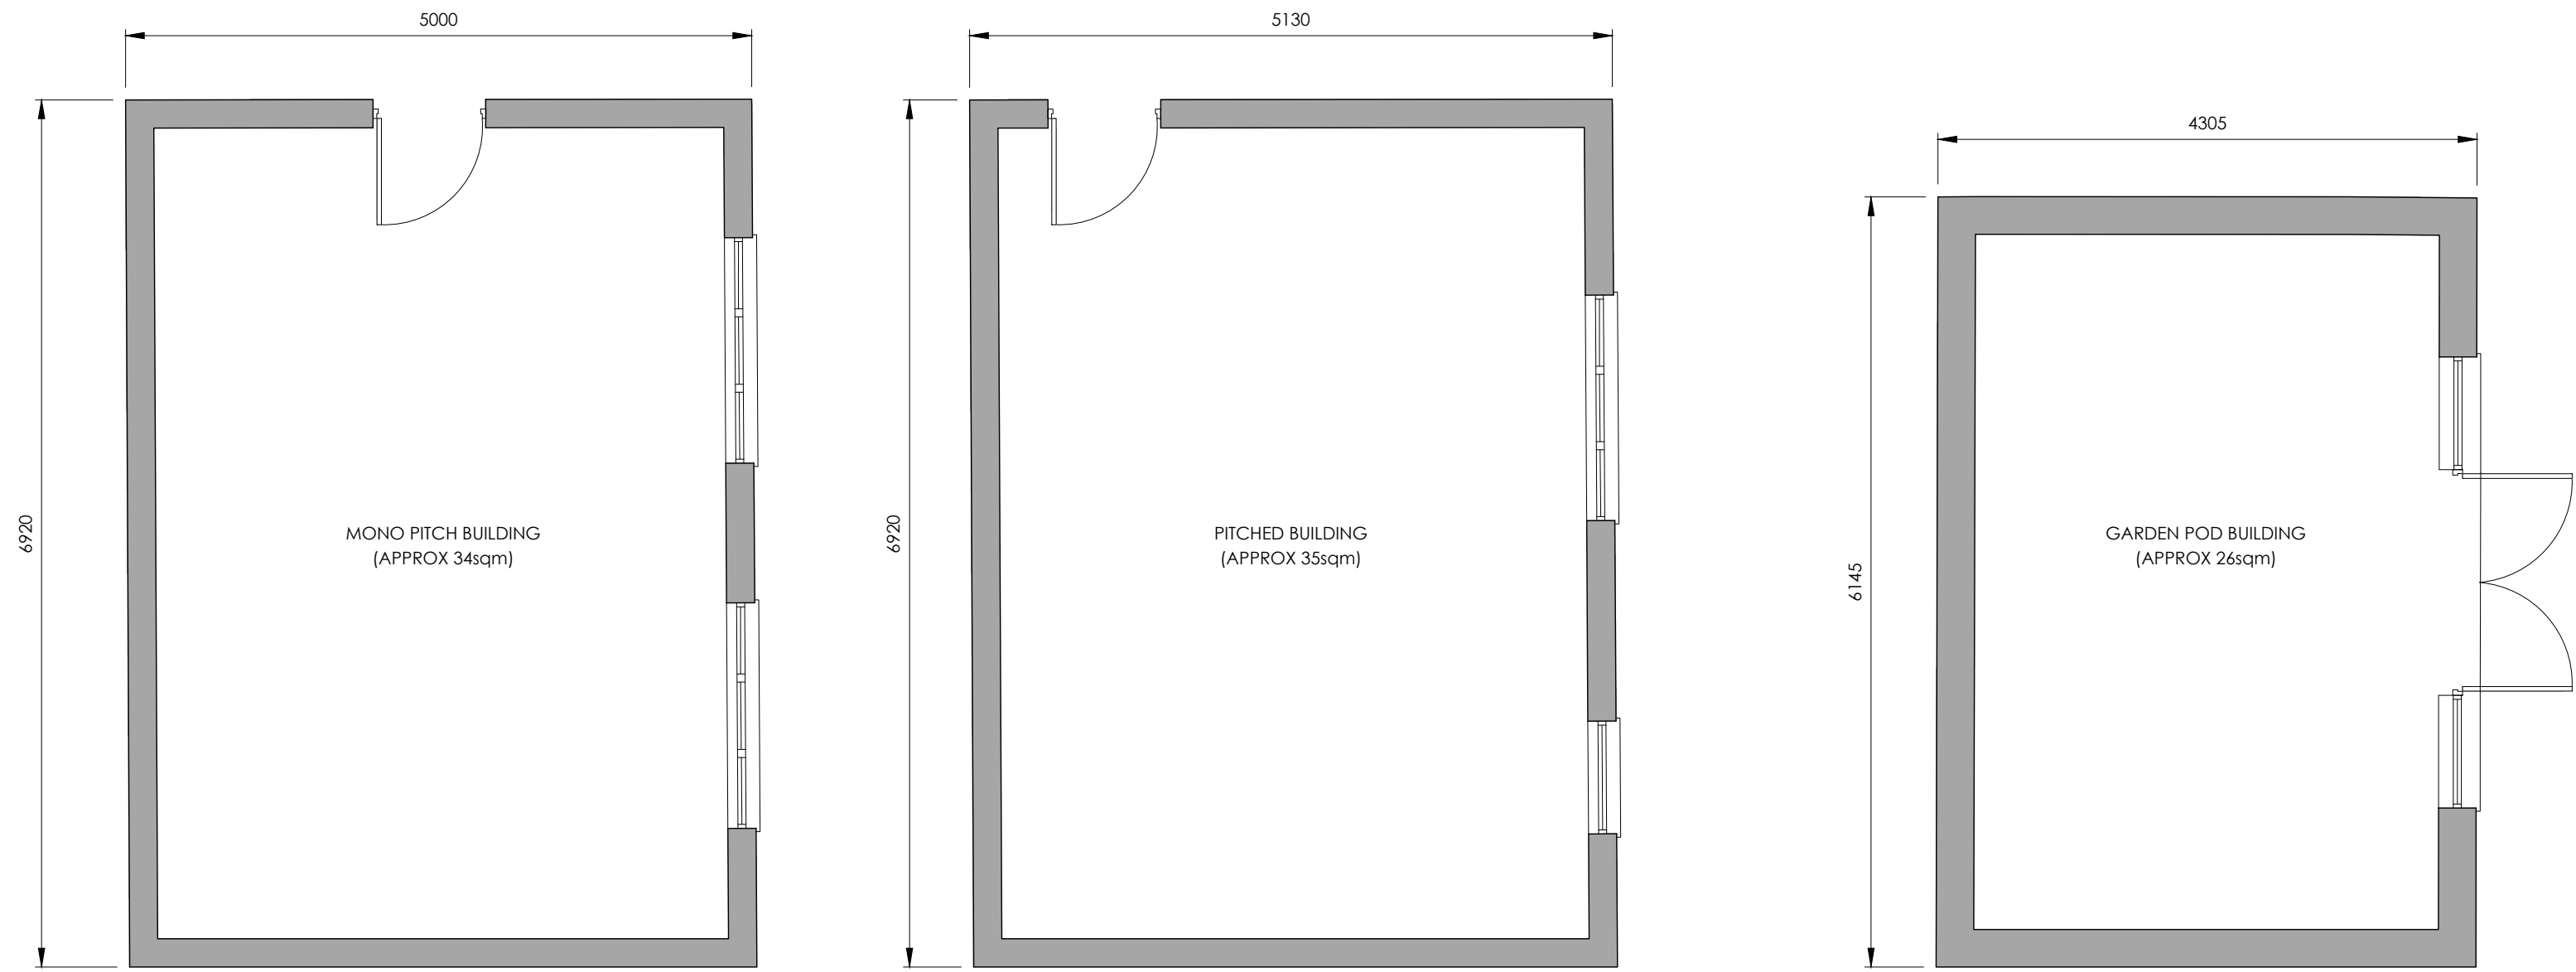


GROUND FLOOR PLANS
(SCALE 1:50)

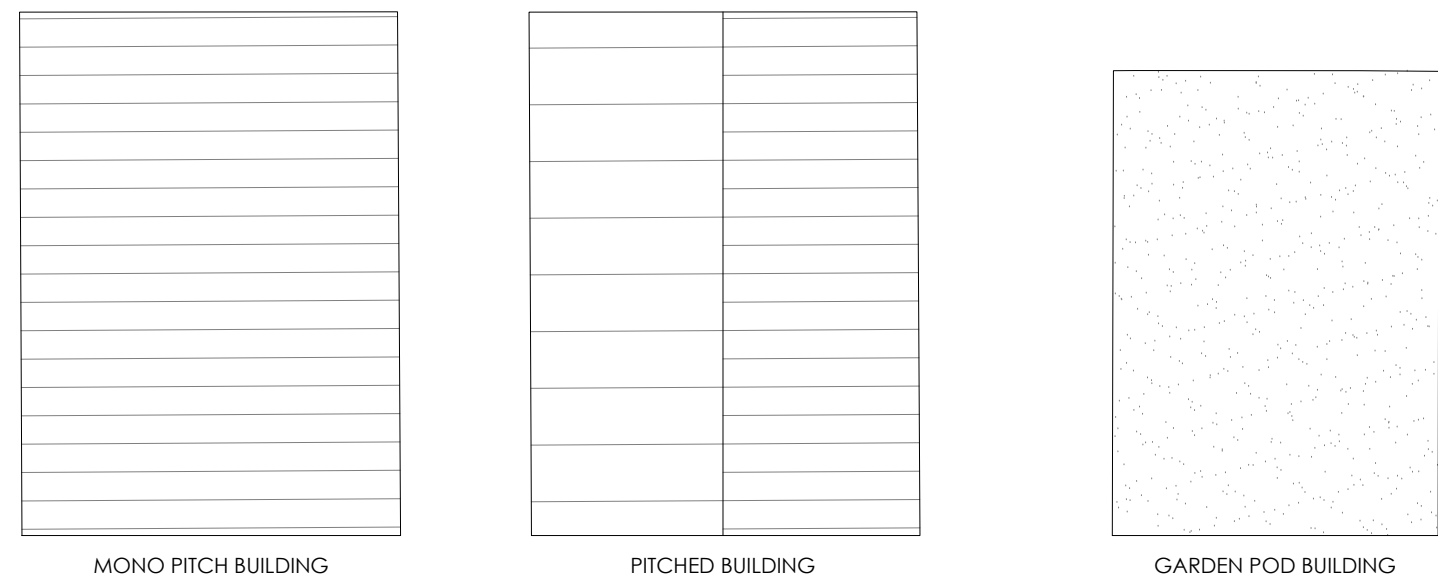


ROOF PLANS
(SCALE 1:100)

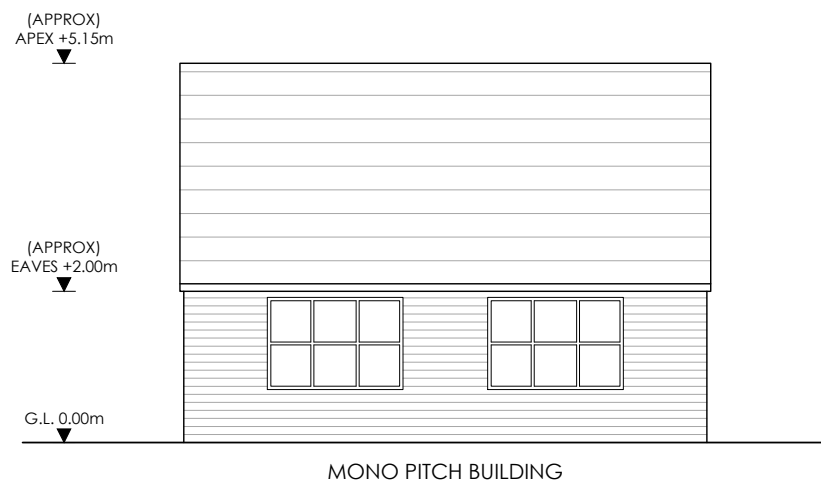


FRONT ELEVATION
(SCALE 1:100)

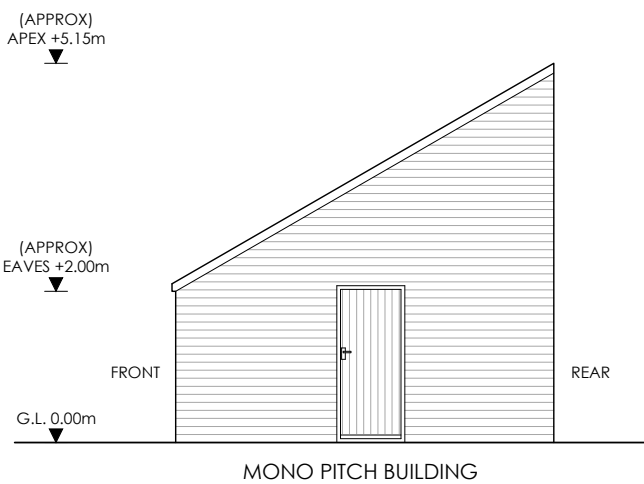


SIDE ELEVATION
(SCALE 1:100)

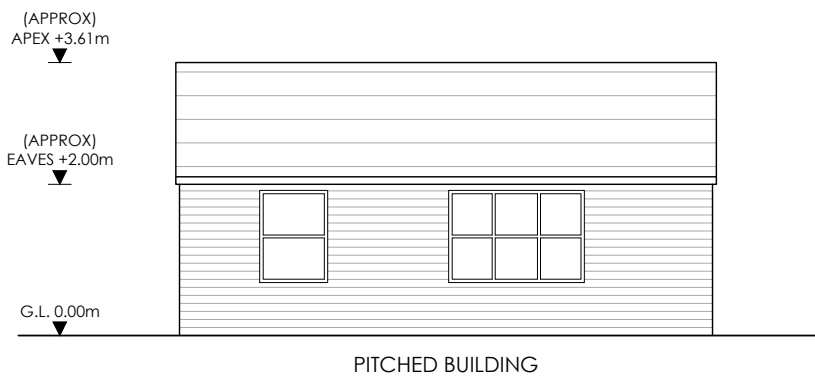


FRONT ELEVATION
(SCALE 1:100)

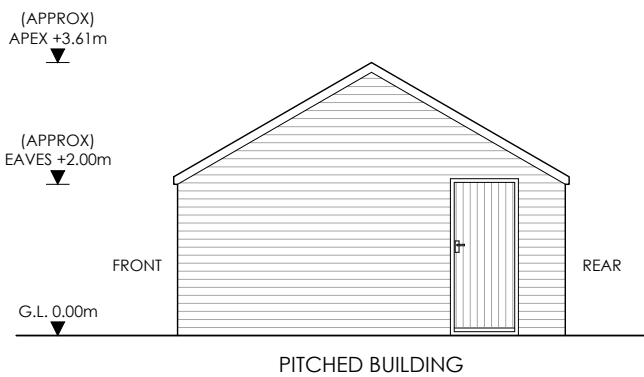


SIDE ELEVATION
(SCALE 1:100)

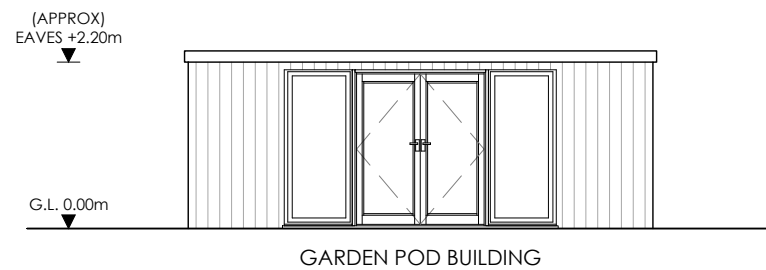


FRONT ELEVATION
(SCALE 1:100)

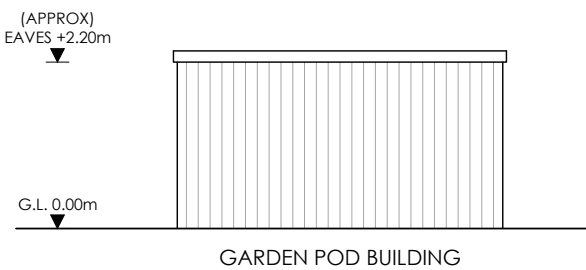


SIDE ELEVATION
(SCALE 1:100)

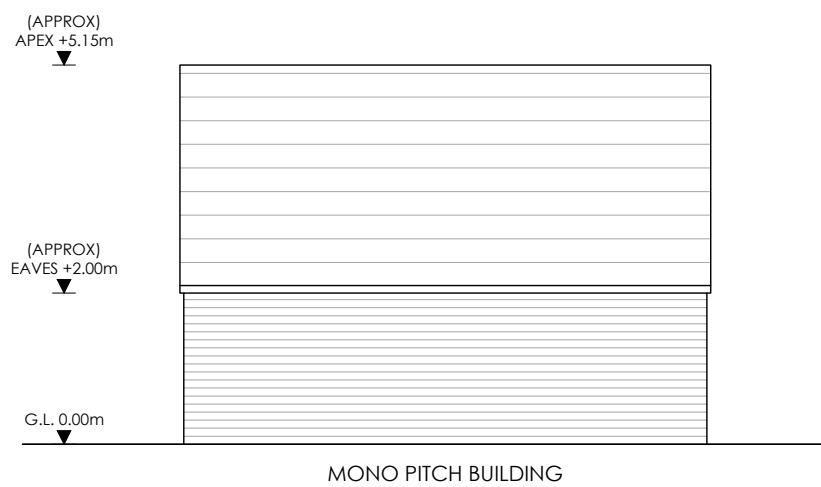


REAR ELEVATION
(SCALE 1:100)

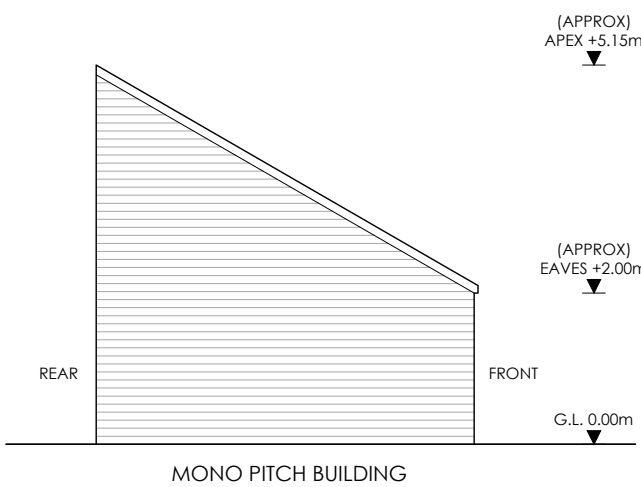


SIDE ELEVATION
(SCALE 1:100)

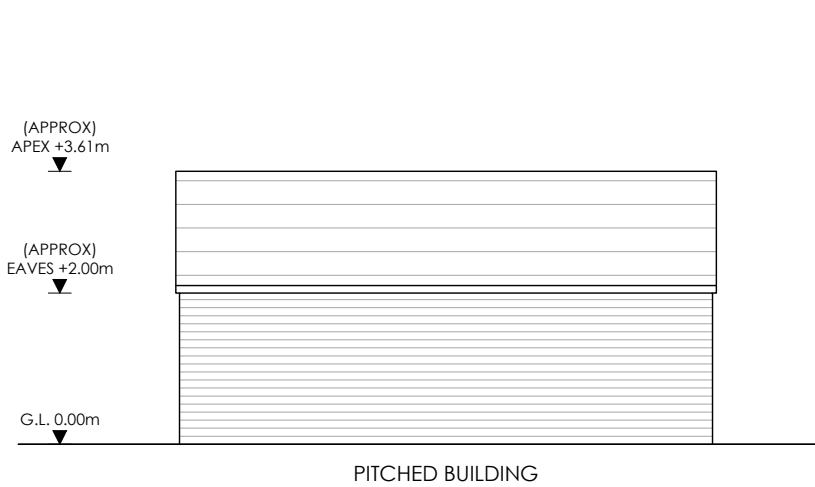


REAR ELEVATION
(SCALE 1:100)

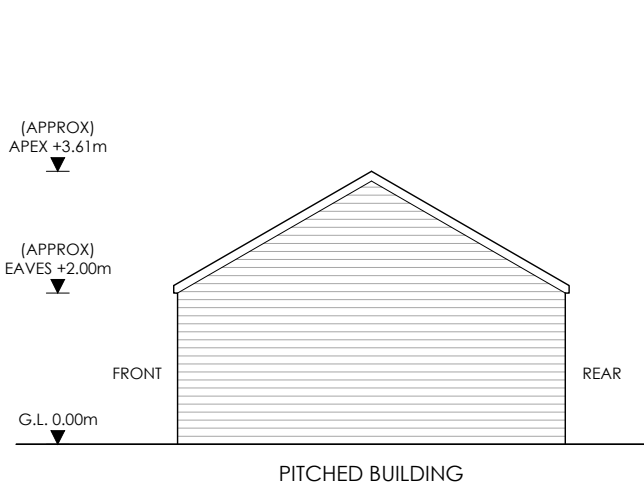


SIDE ELEVATION
(SCALE 1:100)

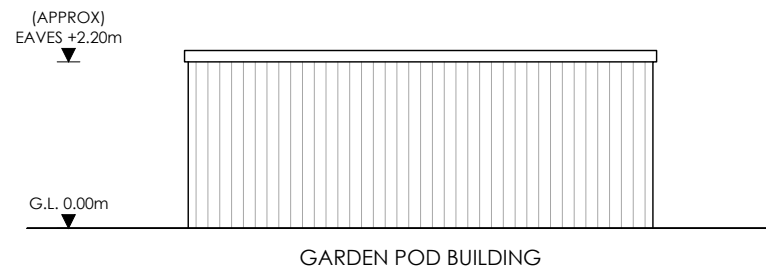

REAR ELEVATION
(SCALE 1:100)

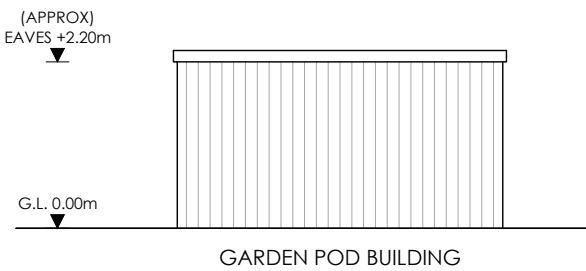

SIDE ELEVATION
(SCALE 1:100)

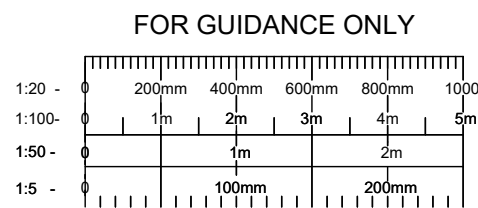

Rev.	Revision Description	Drm	Date	Client:	Suitability:	Drawing No:	Revision
A	FIRST ISSUE	SPW	JUL 2025	MR ANDY BROWN	PLANNING	HEATHERLANDS-IDS-Q546-DR-A-00-10-005	A
				Drawing Type:	Index No.:		
				AutoCAD	IDS-2025-Q546		
				Title:			
				HEATHERLANDS, BOUNDARY, STAFFS, ST10 2NU			
				EXISTING FLOOR PLANS & ELEVATIONS			
				Scales:	Date:	Drawn by:	Checked by:
				AS SHOWN @A1	SEPT 2025	SPW	



Tel: 01889 623581
e-mail: enquiries@idsdesigns.co.uk

Drawing Design & Copyright of: Ideal Design Solutions.