



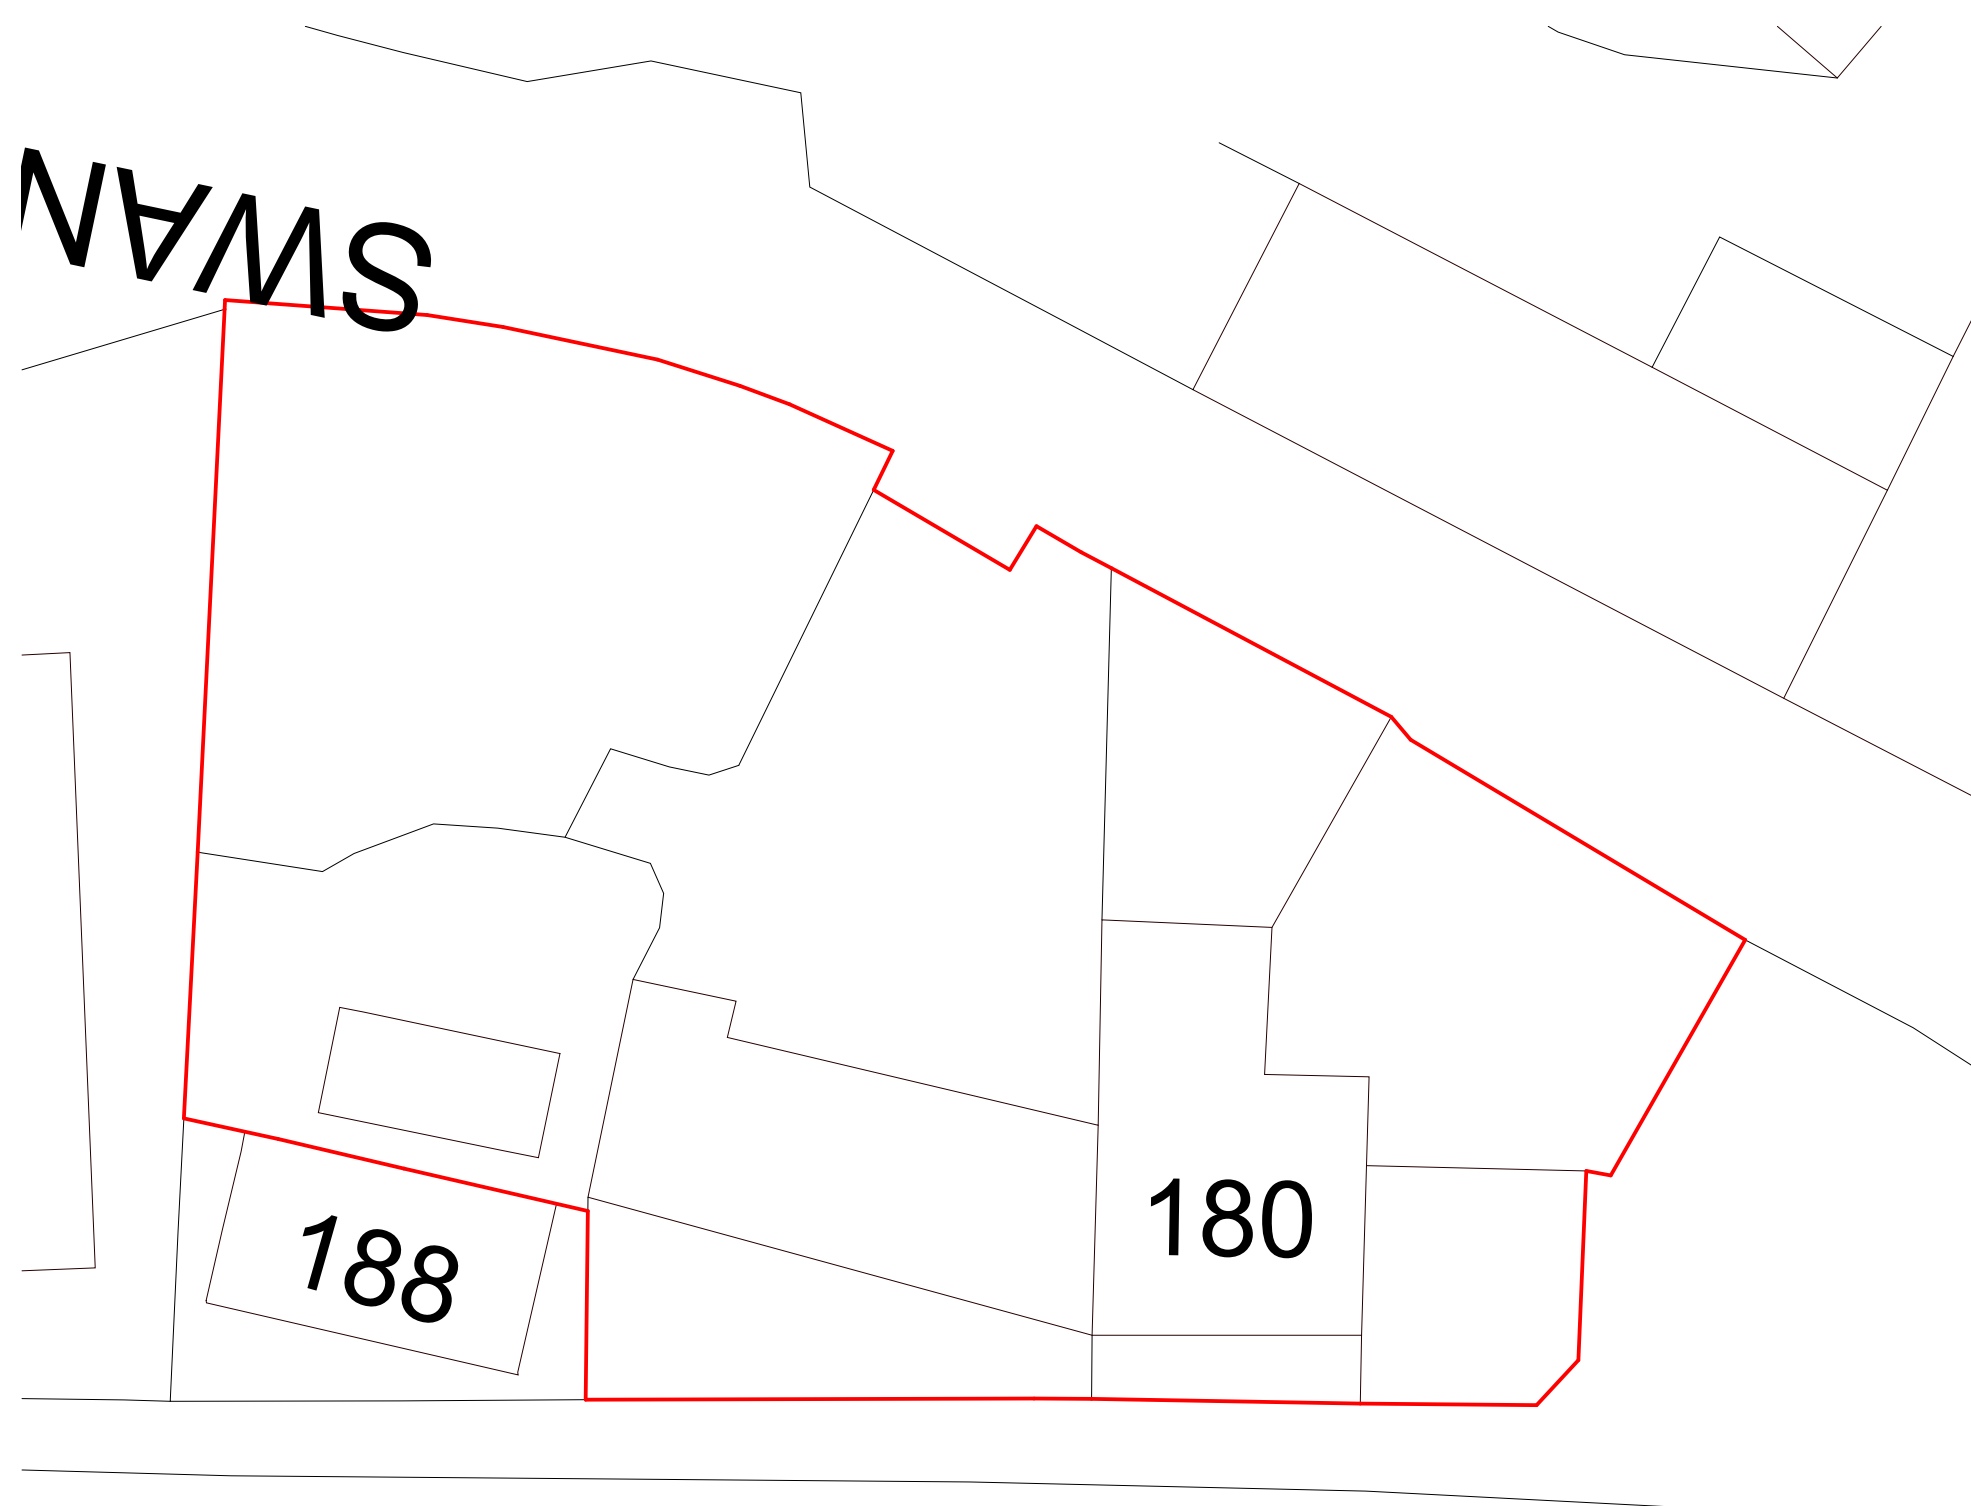


102 - Existing Site Plan
1 : 200

 

- Notes
- 1. This document and all drawings are copyright of Baltik Architecture LTD and may not be reproduced without their specific permission.
 - 2. All dimensions to be site verified by contractor before construction.
 - 3. All dimensions are to structure unless noted otherwise.
 - 4. All dimensions are in millimetres unless noted otherwise.
 - 5. Baltik Architecture LTD shall be notified in writing of any discrepancies.

Revisions

REV	DATE	DRAWN	NOTES
A	29.08.25	GB	ISSUED FOR PLANNING

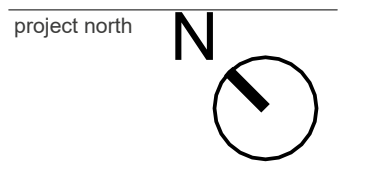

status: PL
client: PRIVATE CLIENT

project:
SHOETIME, 180
UTTOXETER ROAD

title:
Existing Site Plan

revision:	A
drawn by:	GB
date:	29.08.25
job no:	BKA-403-SHO
scale:	1 : 200

drawing no:
A102