

Baltik Architecture LTD

Studio M, Baltic Creative Campus
49 Jamaica Street
Liverpool
L1 0AH
george@baltikarchitecture.co.uk
07496 834461
www.baltikarchitecture.co.uk




Notes

1. This document and all drawings are copyright of Baltik Architecture LTD and may not be reproduced without their specific permission.
2. All dimensions to be site verified by contractor before construction.
3. All dimensions are to structure unless noted otherwise.
4. All dimensions are in millimetres unless noted otherwise.
5. Baltik Architecture LTD shall be notified in writing of any discrepancies.

Revisions

REV	DATE	DRAWN	NOTES
A	29.08.25	GB	ISSUED FOR PLANNING

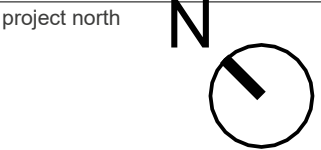


status:	PL
client:	PRIVATE CLIENT
project:	SHOETIME, 180 UTTOXETER ROAD
title:	Proposed First Floor Plan

revision:	A
drawn by:	GB
date:	29.08.25
job no:	BKA-403-SHO
scale:	1 : 50

drawing no:

A402

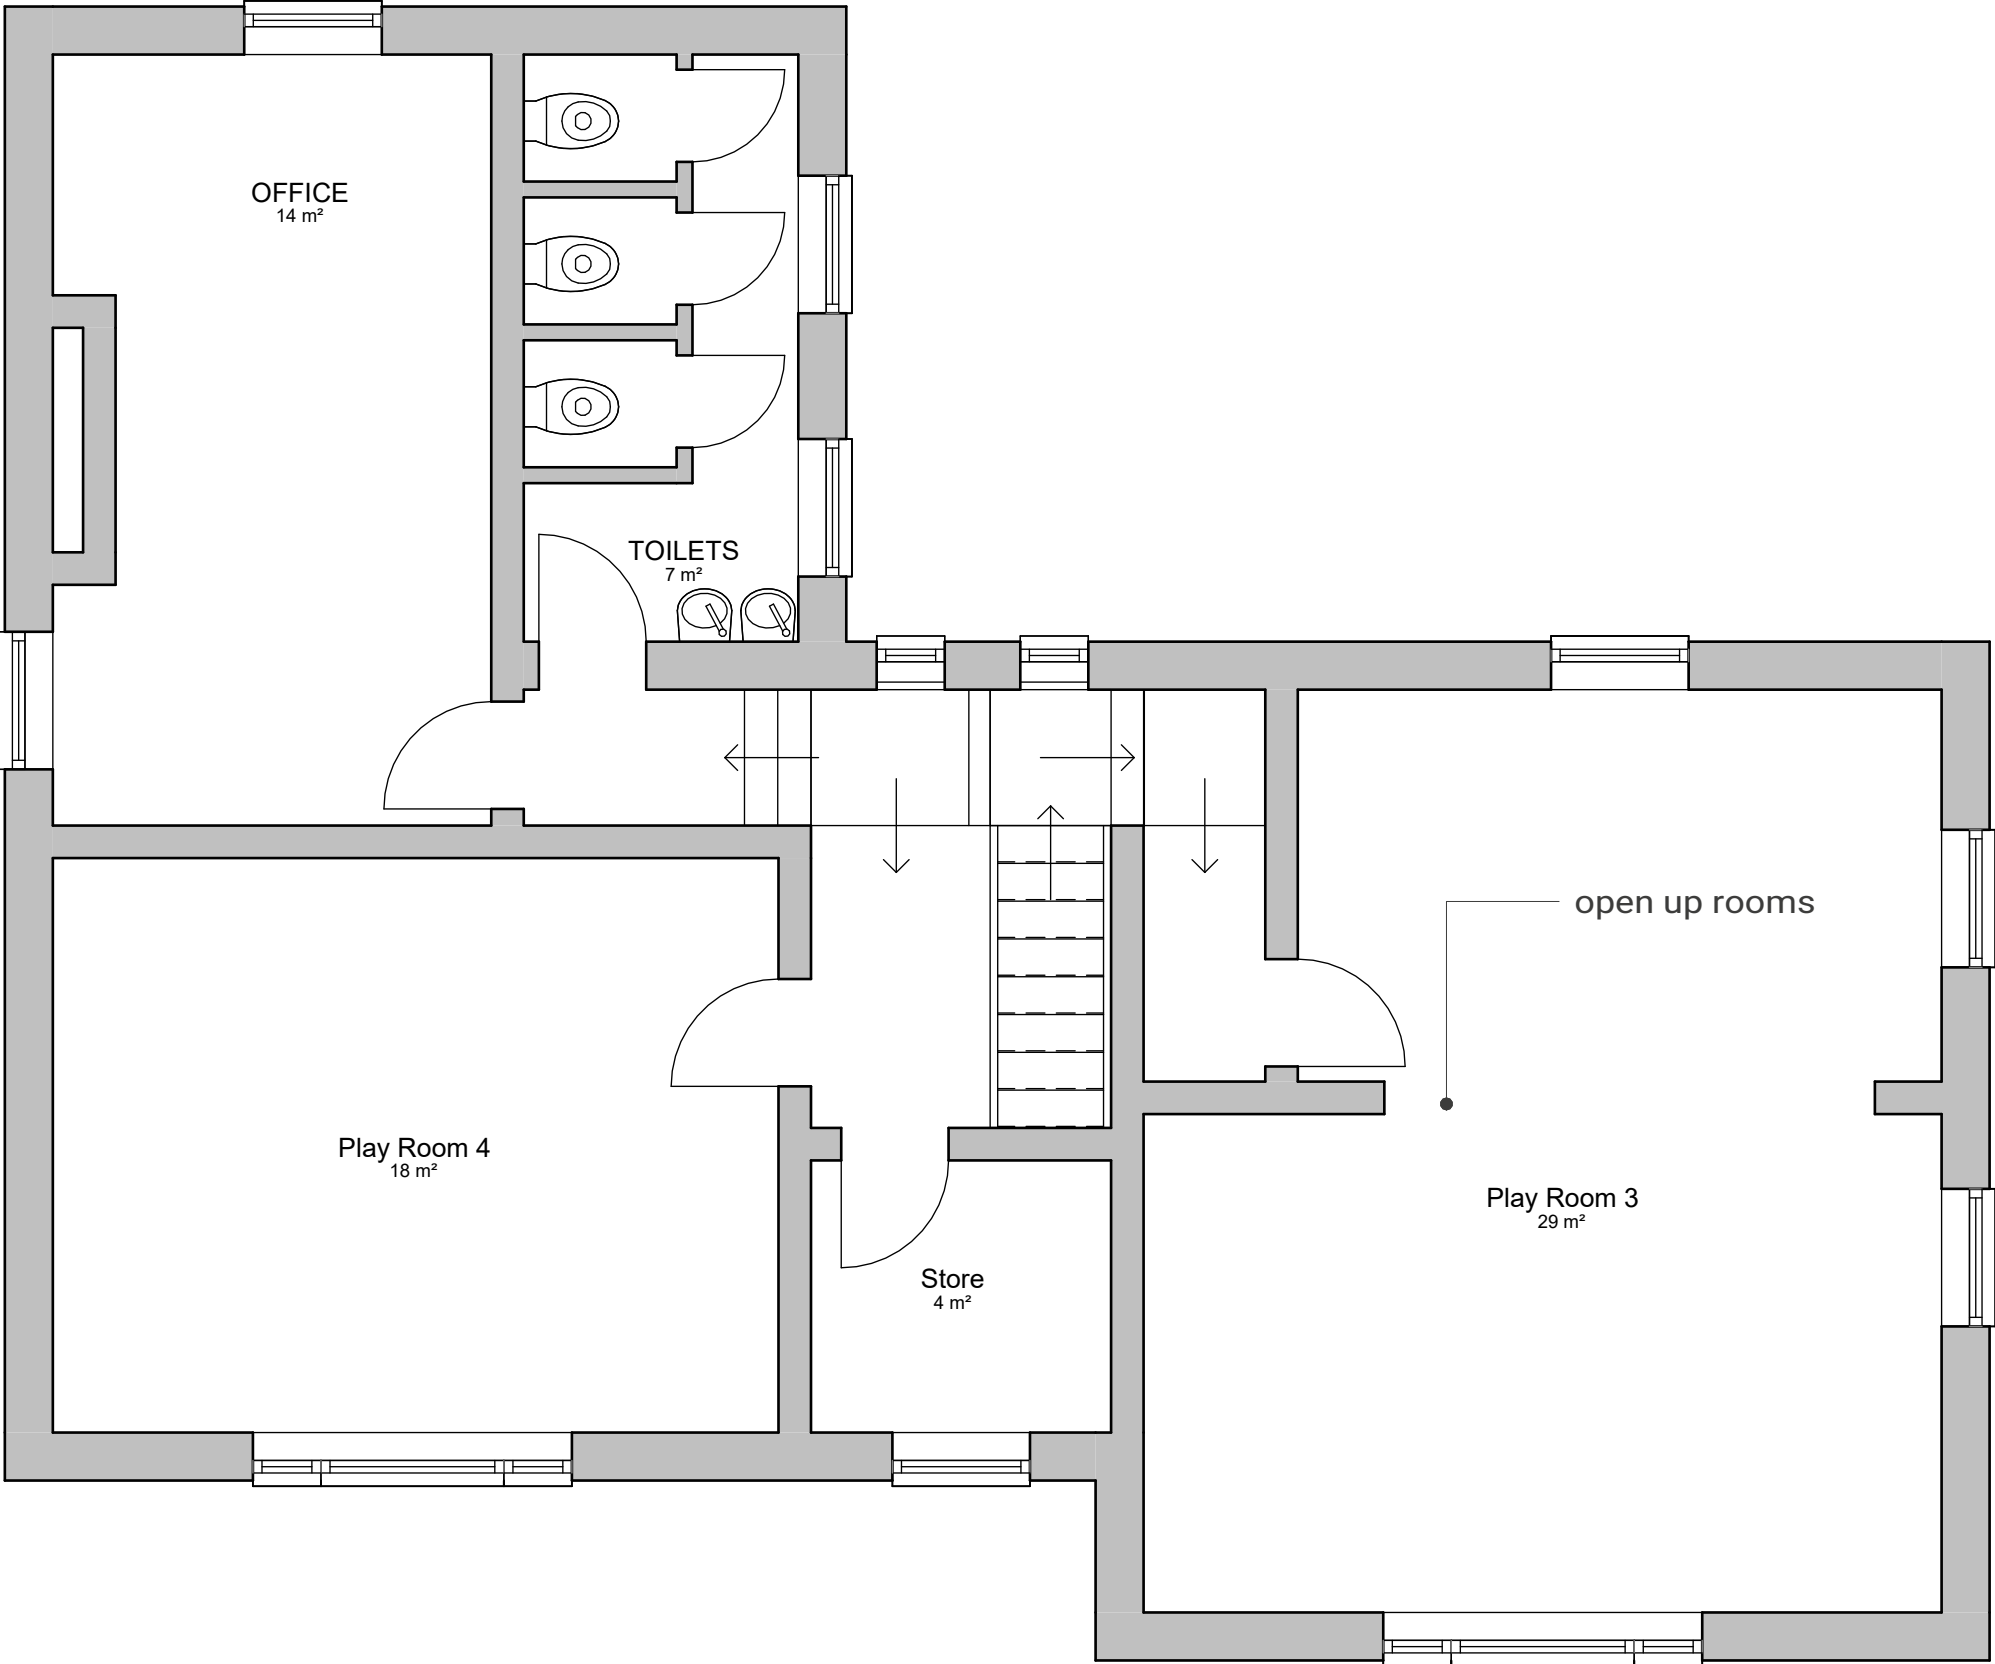

PROPOSED FIRST FLOOR

1 : 50

