


Rev.	Description	By	Date
Project Title: MOUNT PLEASANT, MOUNT ROAD, LEEK, ST13 6NQ			
Drawing Title: PROPOSED NEW HOUSE - NORTH ELEVATION			
Drawing Number: 4801.005		Drawing Status: PLANNING	
Drawn: JNN	Checked: MN	Sheet Size: A3	
Date: 01.12.24			
Scale: 1:50			

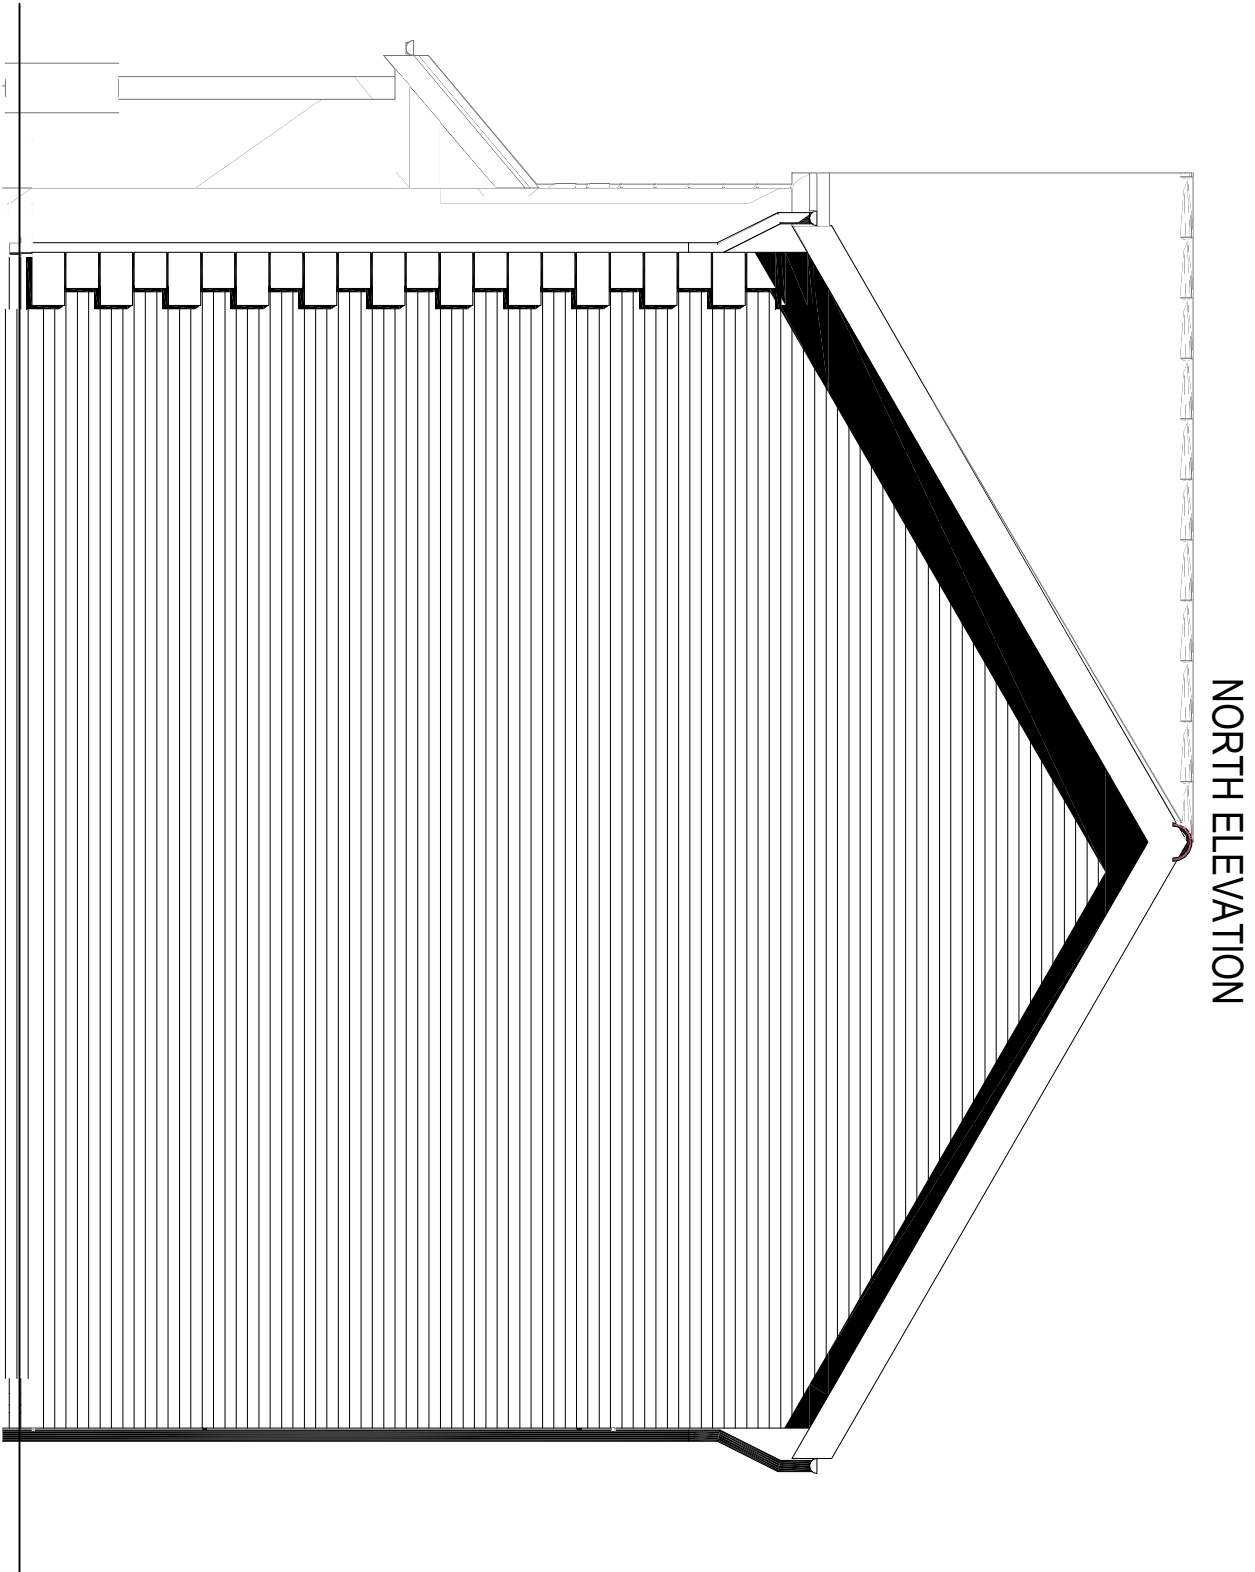

Vista Consulting
603 Crewe Road
Wistaston
Crewe
Cheshire
CW2 6PU
T: 01270 481618
M: 07708 903452
E: info@vista-consulting.co.uk